


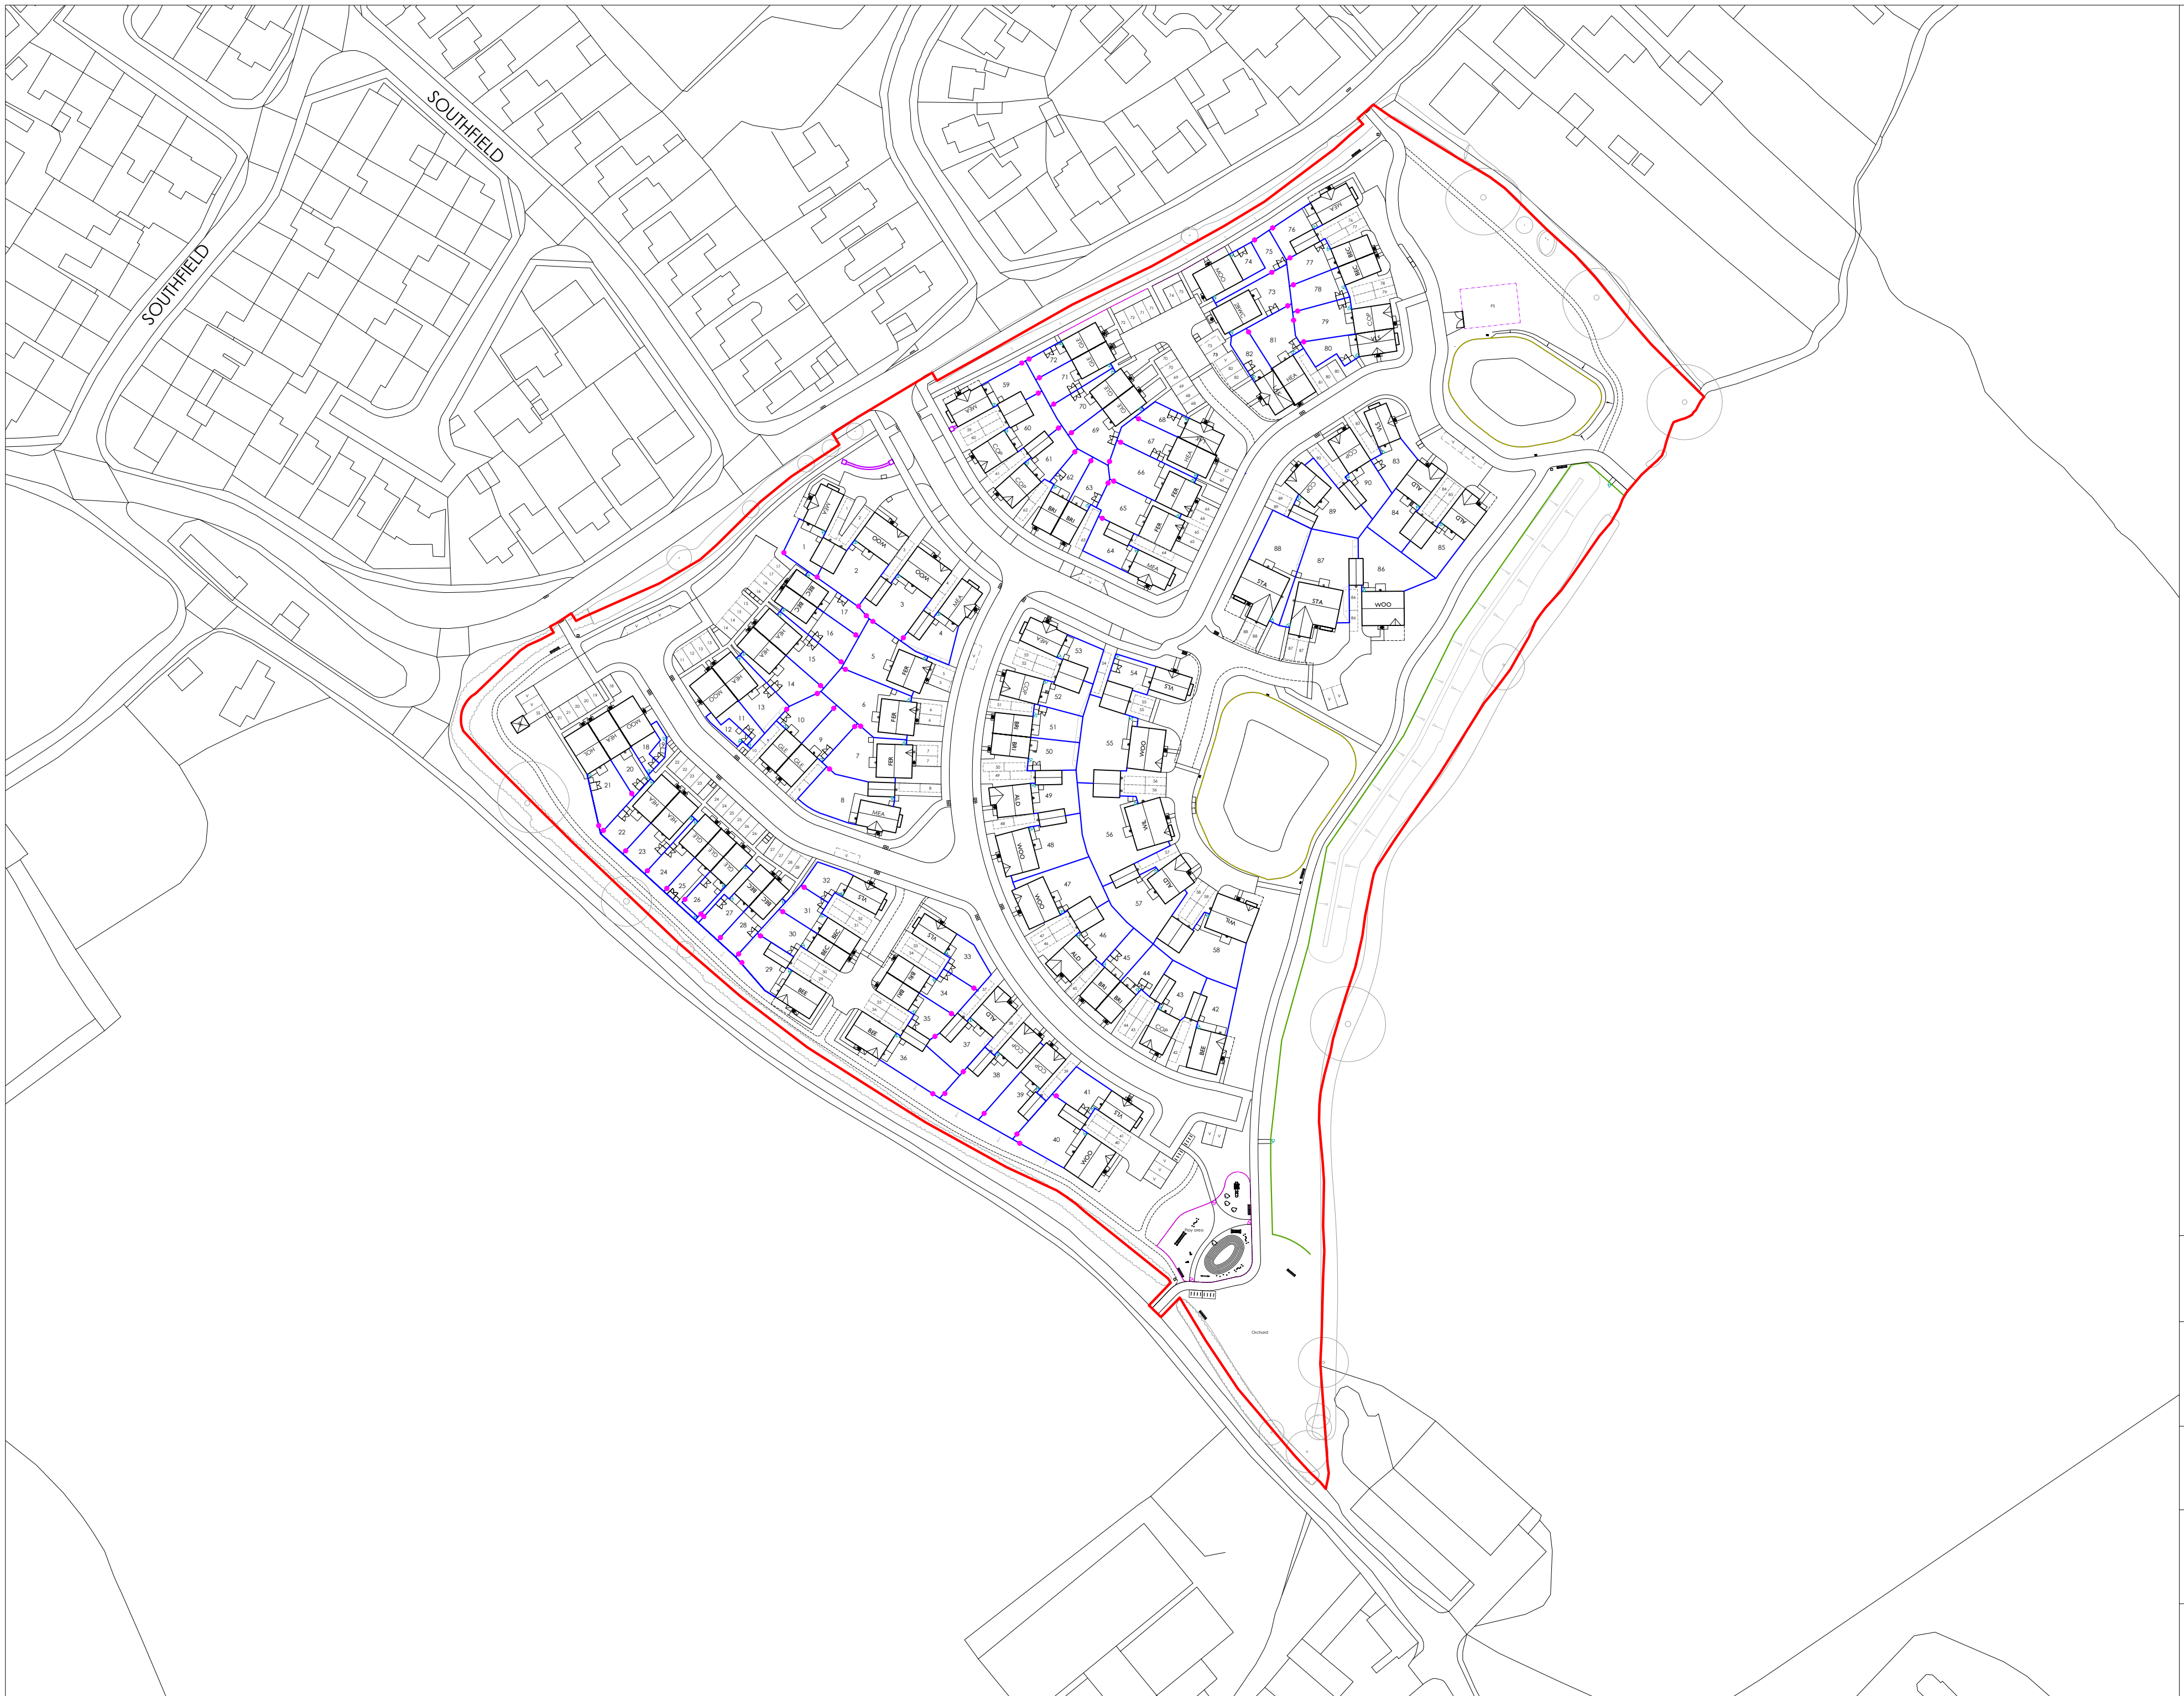

includes OS Data © Crown copyright and database rights  
2026 OS 0100031673

Contractors must work only to figured dimensions which are  
to be checked on site.

KEY

- |                                                                                     |                                                                 |
|-------------------------------------------------------------------------------------|-----------------------------------------------------------------|
|  | Application site                                                |
|  | 1.0m Stone feature wall & gateway                               |
|  | 1.8m Closeboard/ panelled fence                                 |
|  | Indicative location of hedgehog gate in timber fence            |
|  | 1.8m Timber gate                                                |
|  | 1.1m Vertical bow top railings painted black                    |
|  | 1.1m Railing gate                                               |
|  | 0.5m Timber knee rail                                           |
|  | 1.8m Closeboard/ panelled fence (Specification to be confirmed) |
|  | 1.8m Mesh panel fencing                                         |

|      |      |             |          |
|------|------|-------------|----------|
| Rev. | Date | Description | Drawn by |
|------|------|-------------|----------|

Scale: 1:1000

10 20 30 40 m

|                     |                             |                 |                   |
|---------------------|-----------------------------|-----------------|-------------------|
| Project No:<br>2056 | Drawing Status:<br>PLANNING |                 |                   |
| Dwg No:<br>1114     | Date:<br>17.02.26           |                 |                   |
| Rev:<br>/           | Scale:<br>1:1000@A2         | Drawn by:<br>SW | Checked by:<br>SB |

Project:  
Land off Blind Lane, Southwick

Drawing:  
Enclosures Plan

Client:

Wain  
HOMES

Prepared By:



© Copyright PLACE By Design

[www.placebydesign.co.uk](http://www.placebydesign.co.uk)