


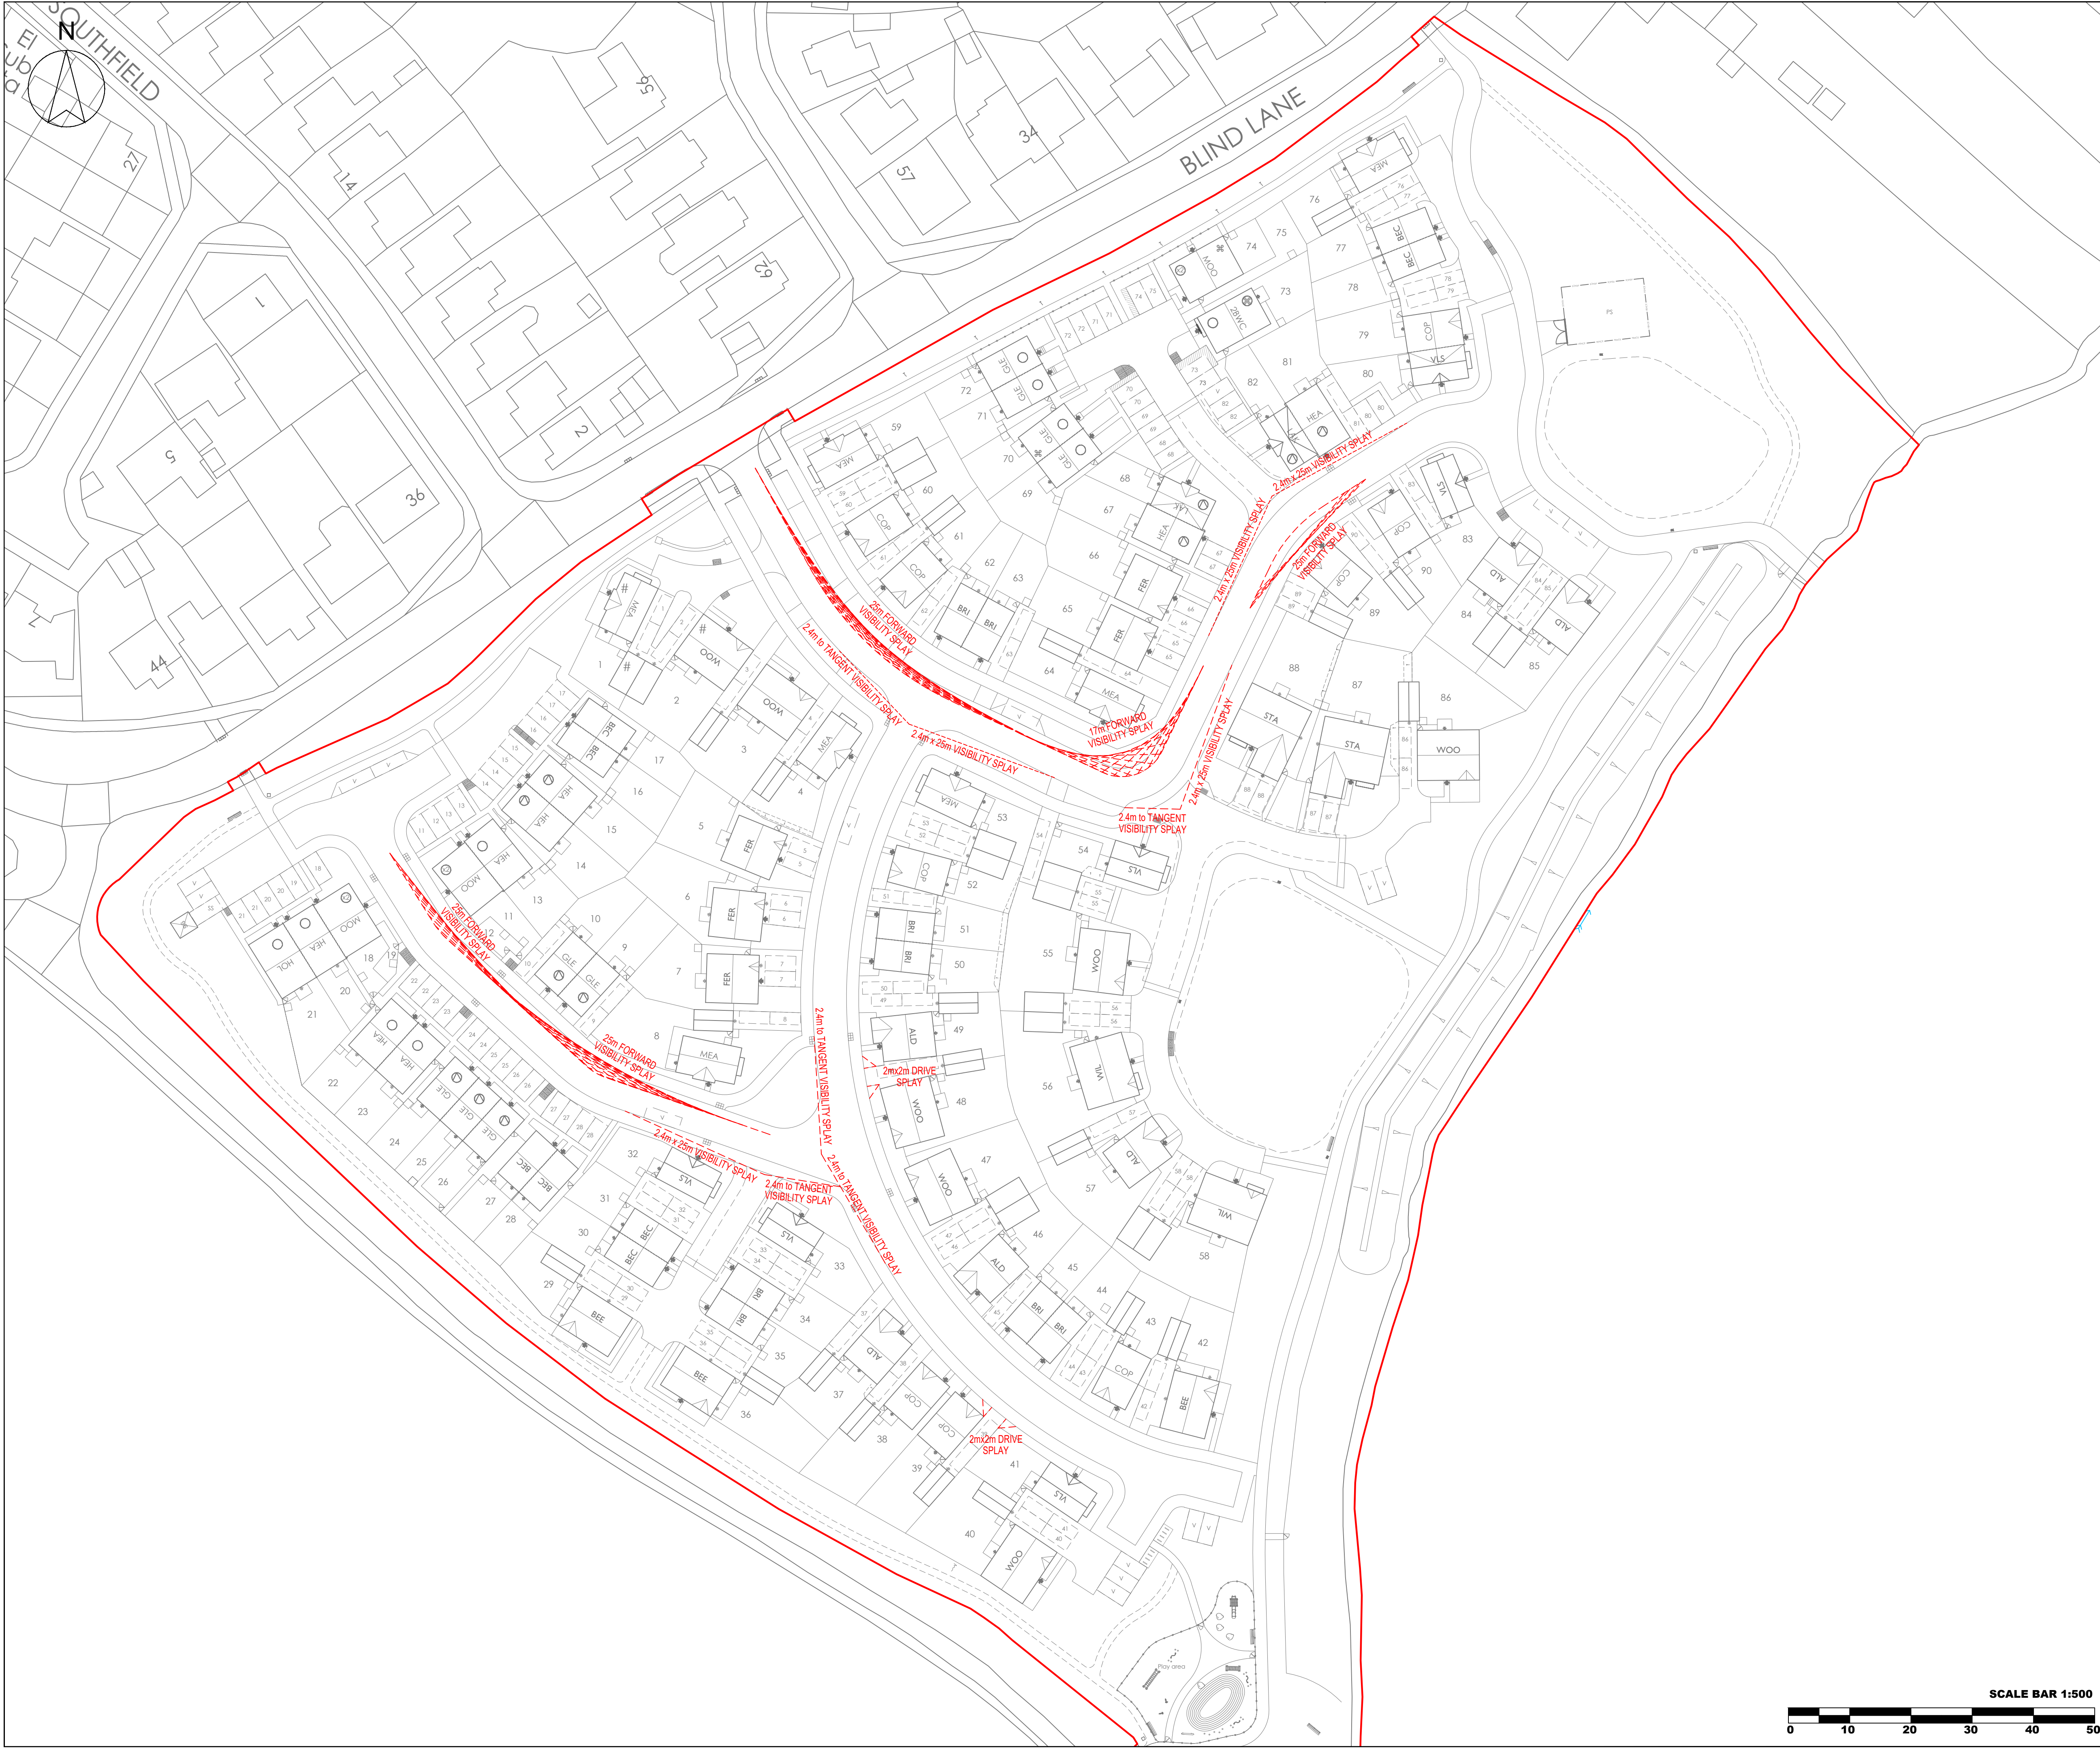

THIS DRAWING IS COPYRIGHT OF CLFA DESIGN

CONTRACTORS MUST CHECK ALL DIMENSIONS ON SITE.

THE CONTRACTORS MUST REFER TO THE EXISTING SERVICES INFORMATION, DESIGNER'S RISK ASSESSMENT AND RESIDUAL RISKS IN THE CONTRACT DOCUMENTATION.

 THIS SYMBOL IS USED TO HIGHLIGHT INSTANCES OF RISK WITHIN THE CONSTRUCTION PROCESS.

THE INFORMATION SHOWN ON THIS DRAWING HAS BEEN BASED UPON THE SITE LAYOUT:

RECEIVED ON:

LEGEND:

--- VISIBILITY SPLAYS AS SHOWN

P03	SITE LAYOUT UPDATES - ROADS	CL	FA	17/02/26
P02	LEVELS STRATEGY UPDATES	CL	FA	14/01/26
P01	FIRST ISSUE	CL	FA	01/12/25
REV	DESCRIPTION	BY	APP	DATE



71-75 Shelton Street, Covent Garden
London, WC2H 9JQ

CLIENT:



PROJECT:
BLIND LANE
SOUTHWICK

DRAWING:
VISIBILITY SPLAYS FOR PLANNING

PROJECT NUMBER: CLFA137	DRAWING NUMBER: CLFA137-00-XX-DR-C-0513
STATUS: S2	SCALE @ A1 1:500
	REV: P03

