


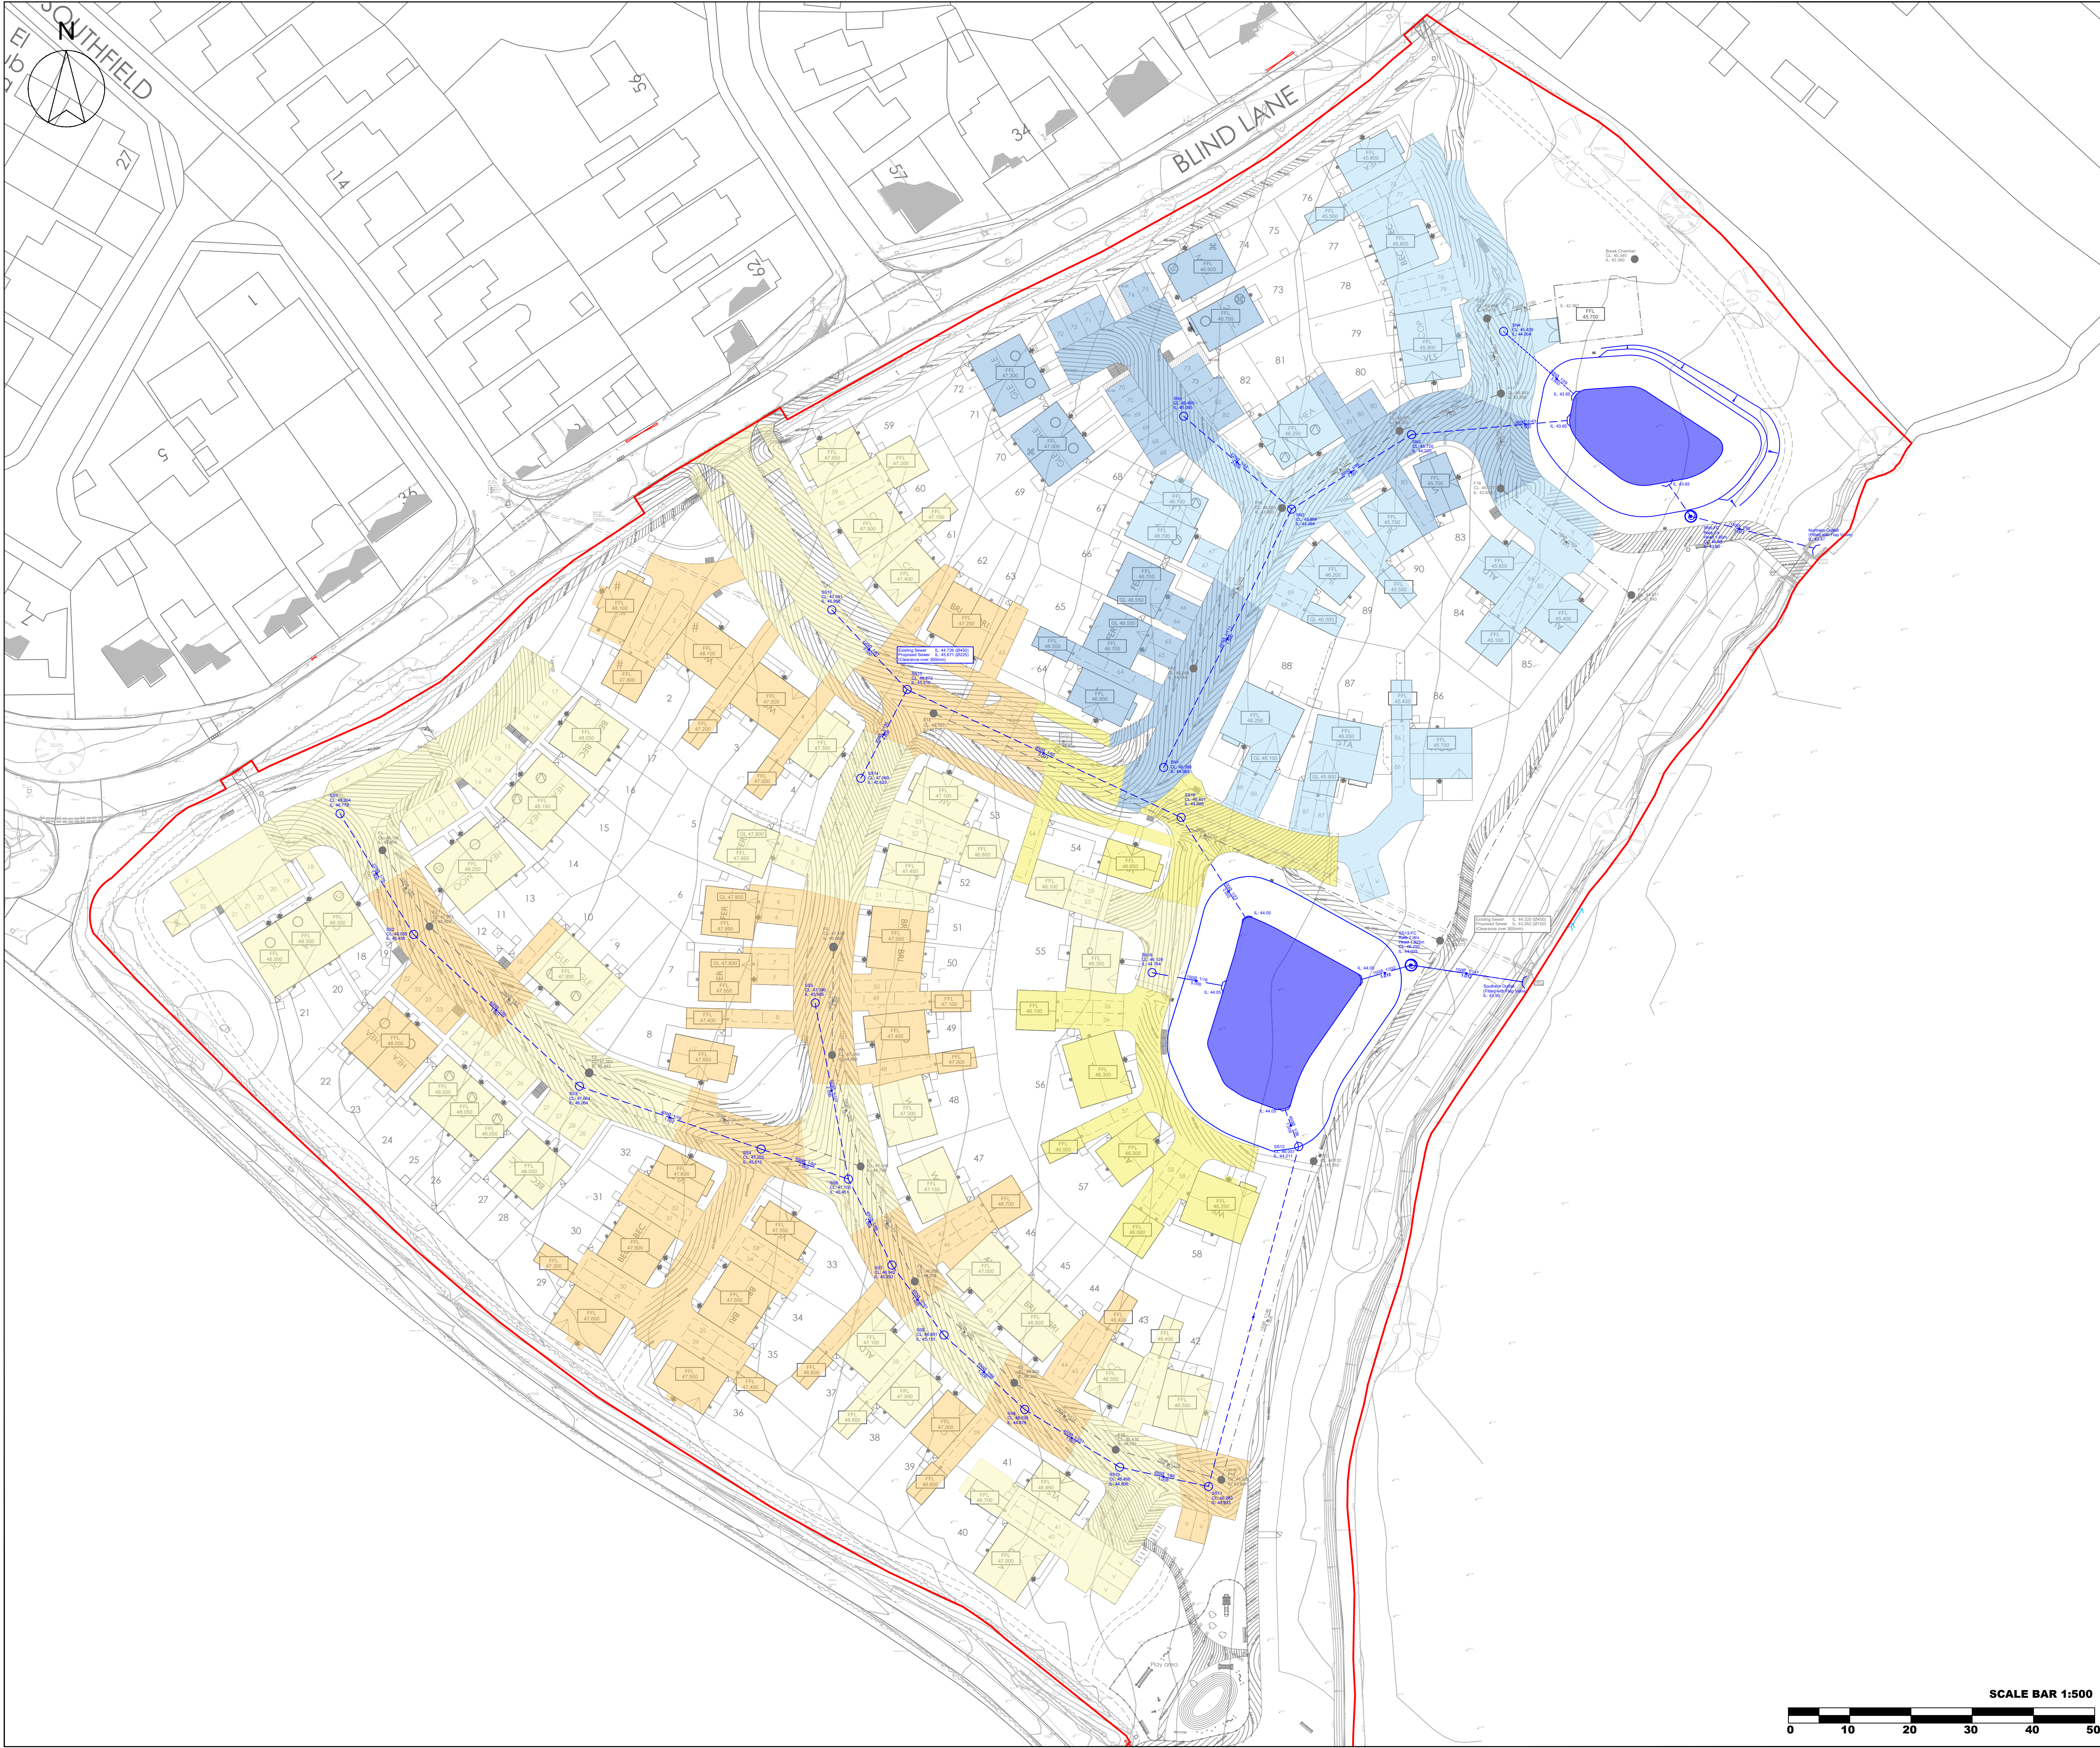

THIS DRAWING IS COPYRIGHT OF CLFA DESIGN

CONTRACTORS MUST CHECK ALL DIMENSIONS ON SITE.

THE CONTRACTORS MUST REFER TO THE EXISTING SERVICES INFORMATION, DESIGNER'S RISK ASSESSMENT AND RESIDUAL RISKS IN THE CONTRACT DOCUMENTATION.

 THIS SYMBOL IS USED TO HIGHLIGHT INSTANCES OF RISK WITHIN THE CONSTRUCTION PROCESS.

THE INFORMATION SHOWN ON THIS DRAWING HAS BEEN BASED UPON THE SITE LAYOUT:

RECEIVED ON:

MANHOLE CATCHMENT		
MANHOLE ID	IMPERMEABLE AREA (m²)	INCLUDING URBAN CREEP 10% (m²)
SOUTHERN CATCHMENT		
SS1	1424	1477
SS2	503	515
SS3	796	828
SS4	1169	1213
SS5	949	986
SS6	412	428
SS7	333	333
SS8	550	579
SS9	374	379
SS10	815	842
SS11	130	130
SS12	739	765
SS13-FC	0	0
SS14	713	738
SS15	1154	1187
SS16	542	547
SS17	839	857
SS18	311	319
TOTAL	11706	12079
NORTHERN CATCHMENT		
SN1	682	703
SN2	844	878
SN3	436	441
SN4	877	903
SN5-FC	980	1026
TOTAL	3819	3951

P03	SITE LAYOUT UPDATES - ROADS	CL	FA	17/02/26
P02	LEVELS STRATEGY UPDATES	CL	FA	14/01/26
P01	FIRST ISSUE	CL	FA	01/12/25
REV	DESCRIPTION	BY	APP	DATE

CLFA DESIGN

71-75 Shelton Street, Covent Garden
London, WC2H 9JQ

CLIENT:



PROJECT:

BLIND LANE
SOUTHWICK

DRAWING:

IMPERMEABLE AREAS PLAN

PROJECT NUMBER:	CLFA137	DRAWING NUMBER:	CLFA137-CLFA-00-XX-DR-C-0681
STATUS:	S2	SCALE @ A1	1:500
		REV:	P03

