


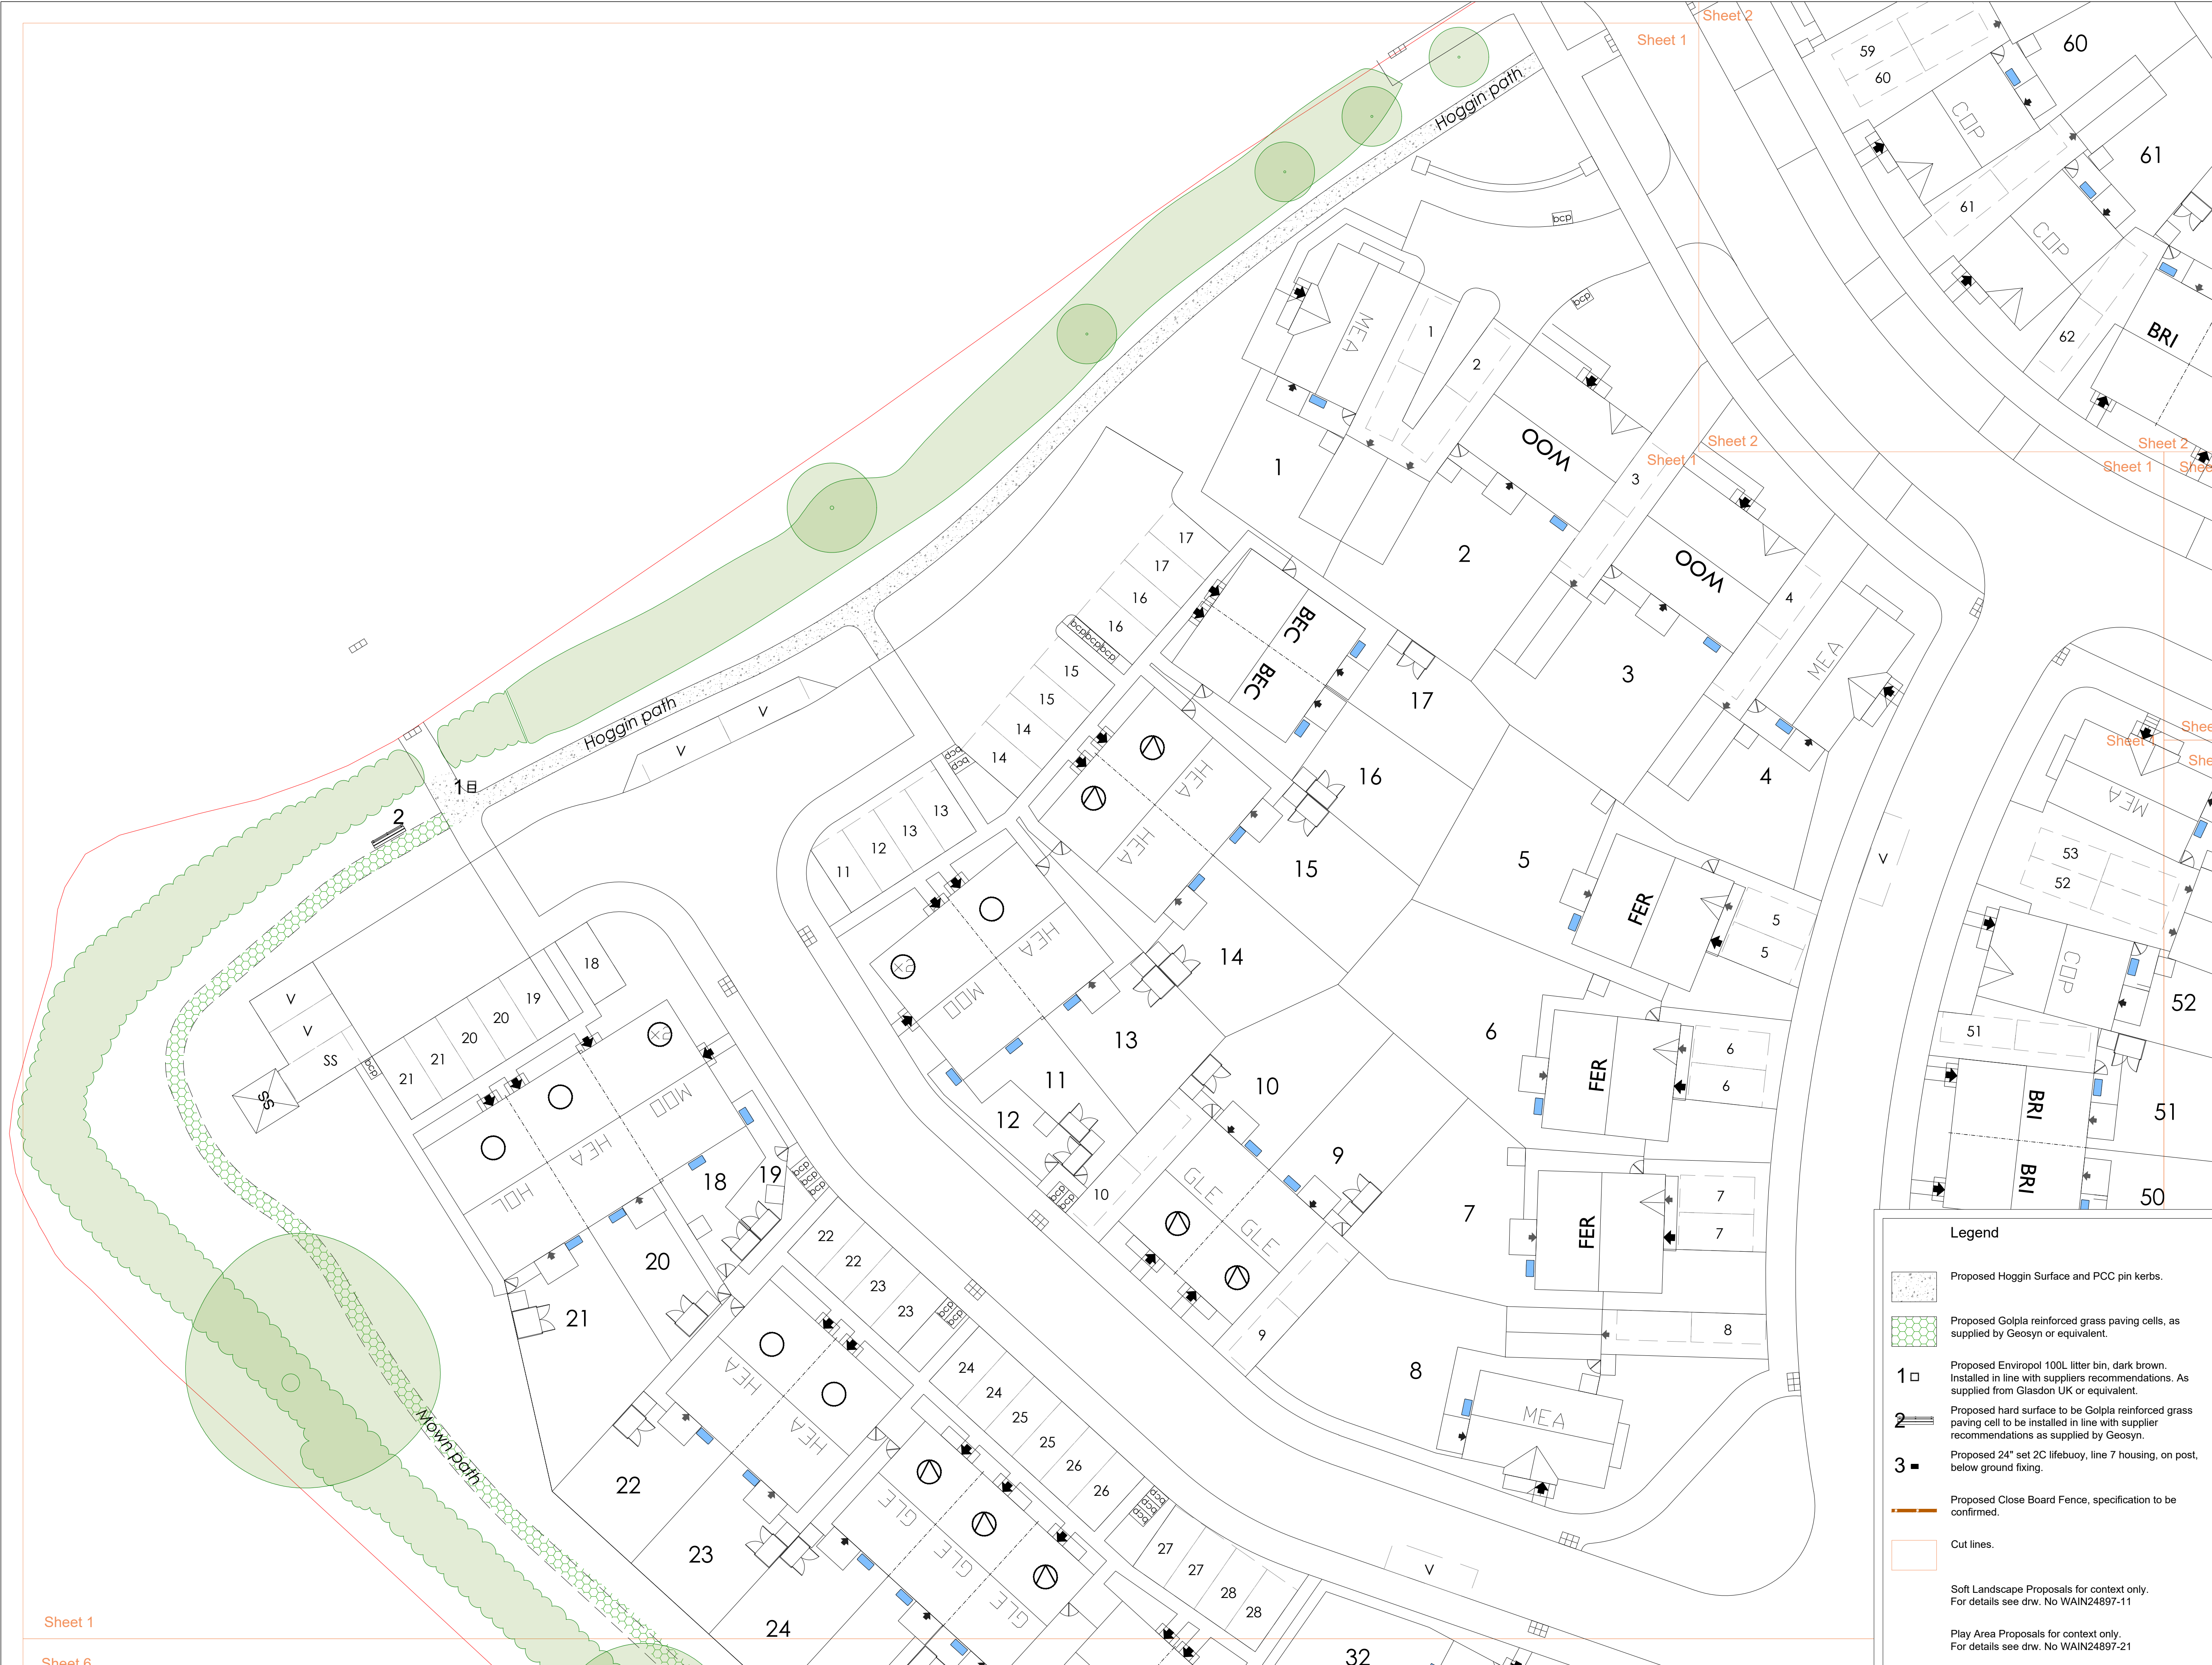

NOTES:
DO NOT SCALE FROM DRAWING
NOT FOR CONSTRUCTION, FOR PLANNING PURPOSES ONLY

To be reviewed in conjunction with ACD soft landscape proposals



B	17/02/26	Layout change and comments	ALK
A	30/03/26	Additional trees	IS
Rev	Date	Details	Drawn



HEAD OFFICE
Rodbourne Rail Business Centre, Grange Lane,
Malmesbury, SN16 0ES
Tel: 01666 825646

Unit 7, Godalming Business Centre, Woolsack Way,
Godalming, GU7 1HP
Tel: 01483 425714

Suite 6, Crescent House, Yonge Close,
Eastleigh, SO50 9SX
Tel: 02382 026300

email: mail@acdenv.co.uk
www.acdenvironmental.co.uk



scheme: Land off Blind Lane,
Southwick

client: Wain Homes

drawing: Hard Landscape to POS

date: January 2026


scale: 1:200@A1

drawing no: WAIN24897-12B Sheet 1


drawn: JNT checked: IS

Copyright of ACD Environmental Ltd. All rights described in Chapter IV of the Copyright, Designs and Patents Act 1988 have been generally asserted. 2011. Copyright of this plan remains with ACD until all fees have been paid in full.

Legend

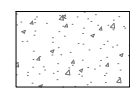

Proposed Hoggin Surface and PCC pin kerbs.

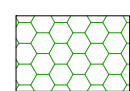


Proposed Golpla reinforced grass paving cells, as supplied by Geosyn or equivalent.



Proposed Enviropol 100L litter bin, dark brown. Installed in line with suppliers recommendations. As supplied from Glasdon UK or equivalent.



Proposed hard surface to be Golpla reinforced grass paving cell to be installed in line with supplier recommendations as supplied by Geosyn.

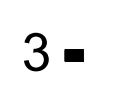

Proposed 24" set 2C lifebuoy, line 7 housing, on post, below ground fixing.



Proposed Close Board Fence, specification to be confirmed.



Cut lines.

Soft Landscape Proposals for context only.
For details see drw. No WAIN24897-11

Play Area Proposals for context only.
For details see drw. No WAIN24897-21