
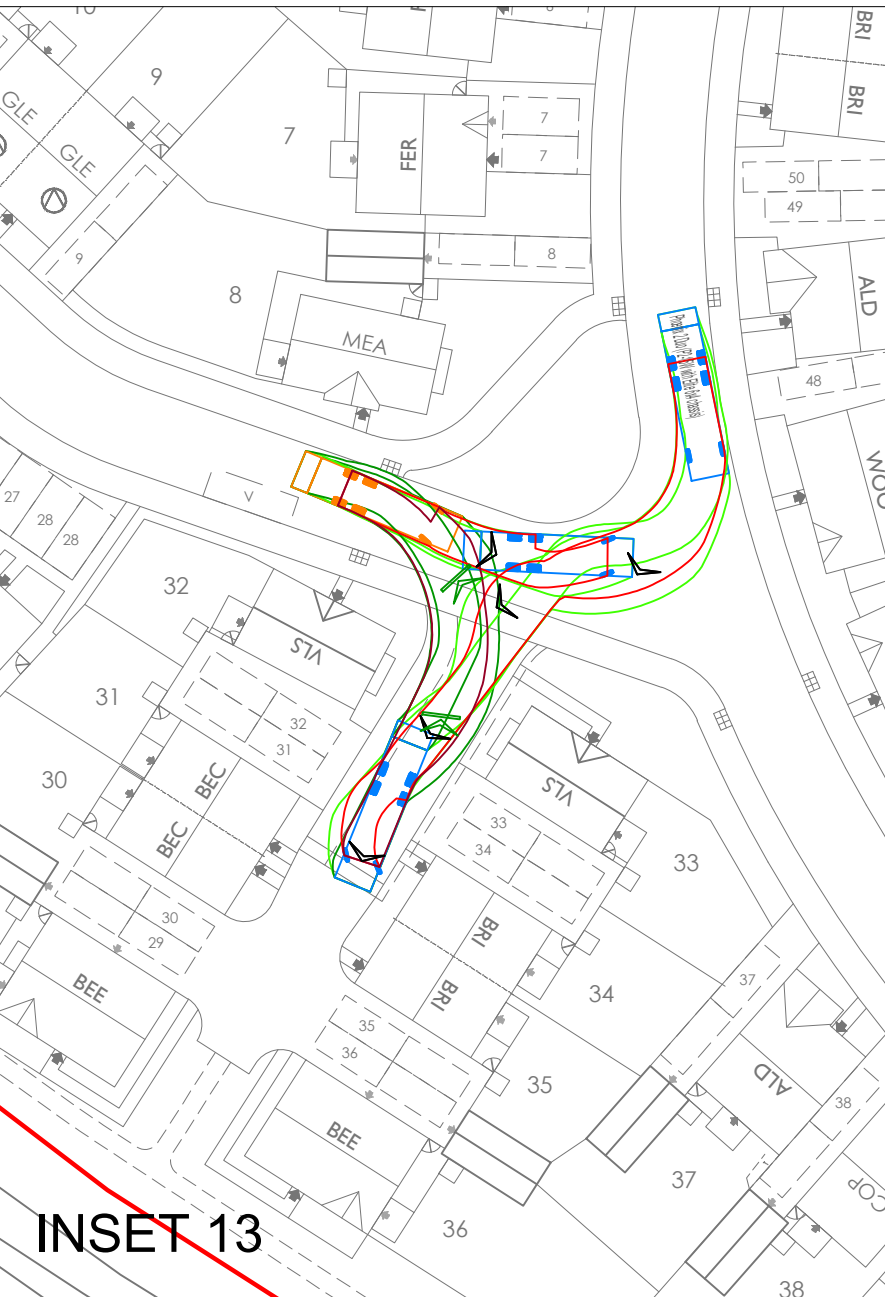
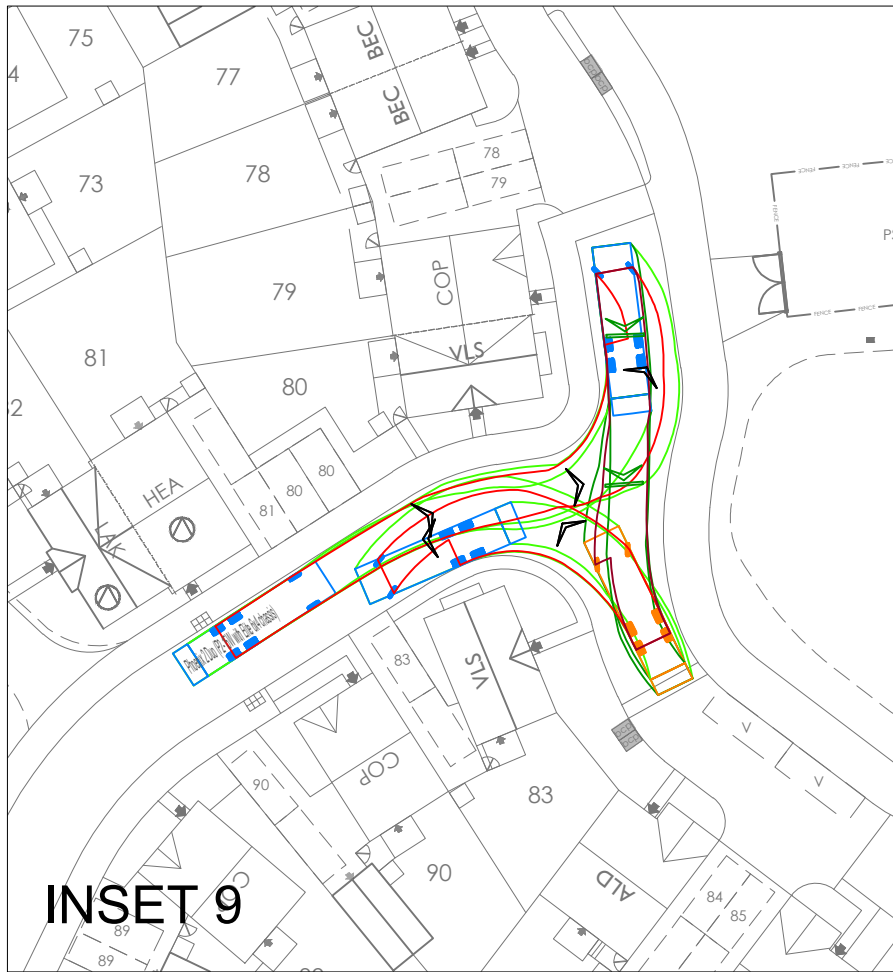
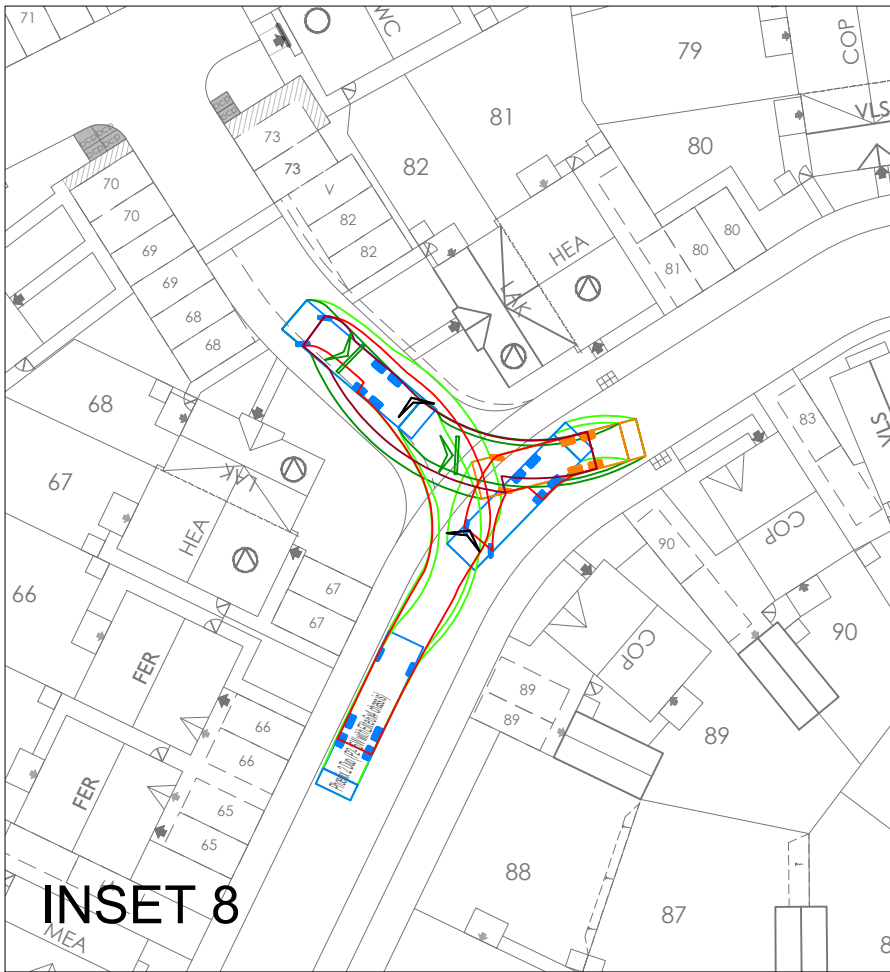
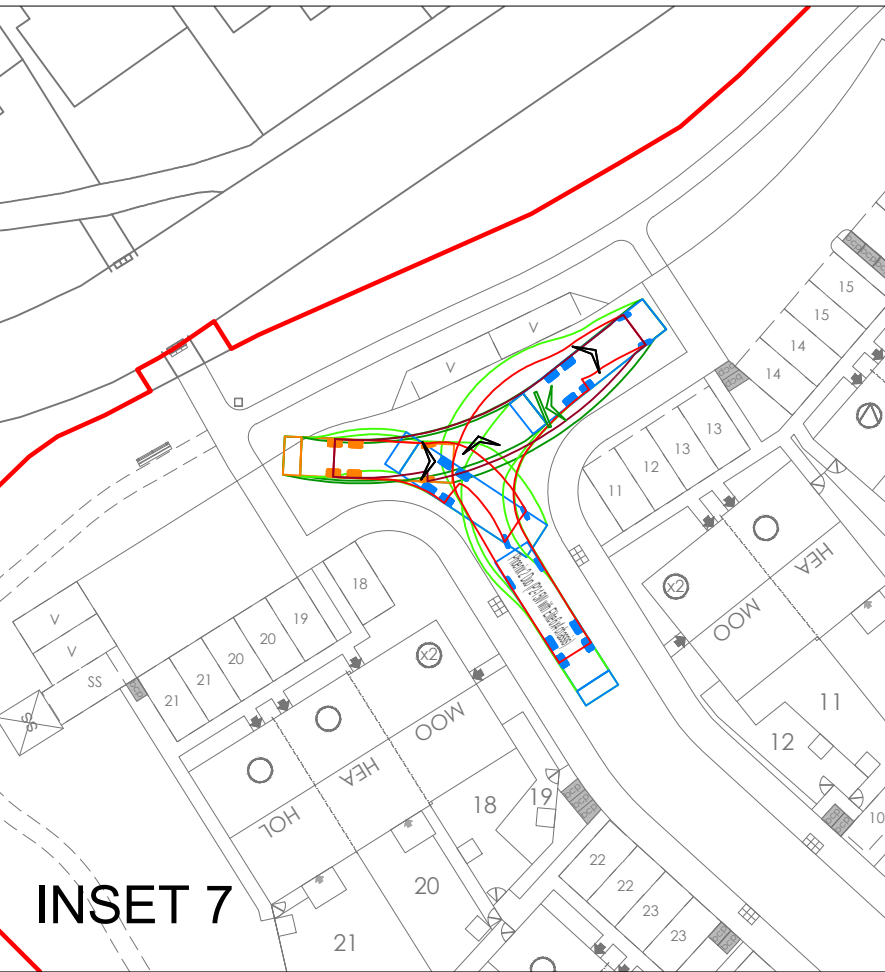
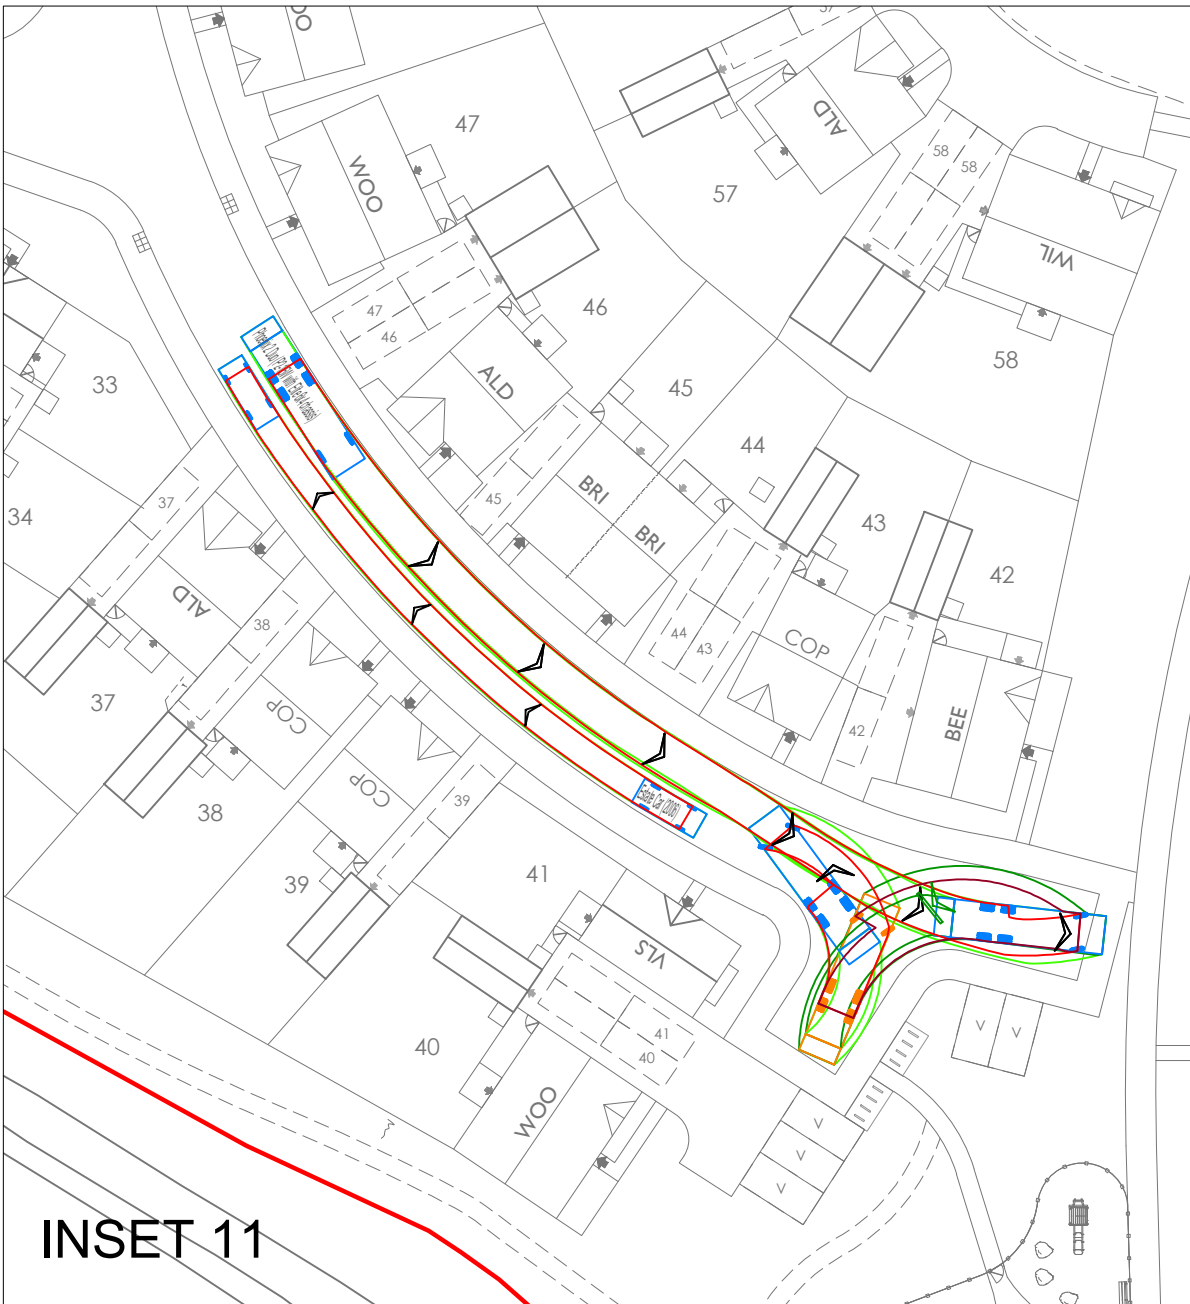
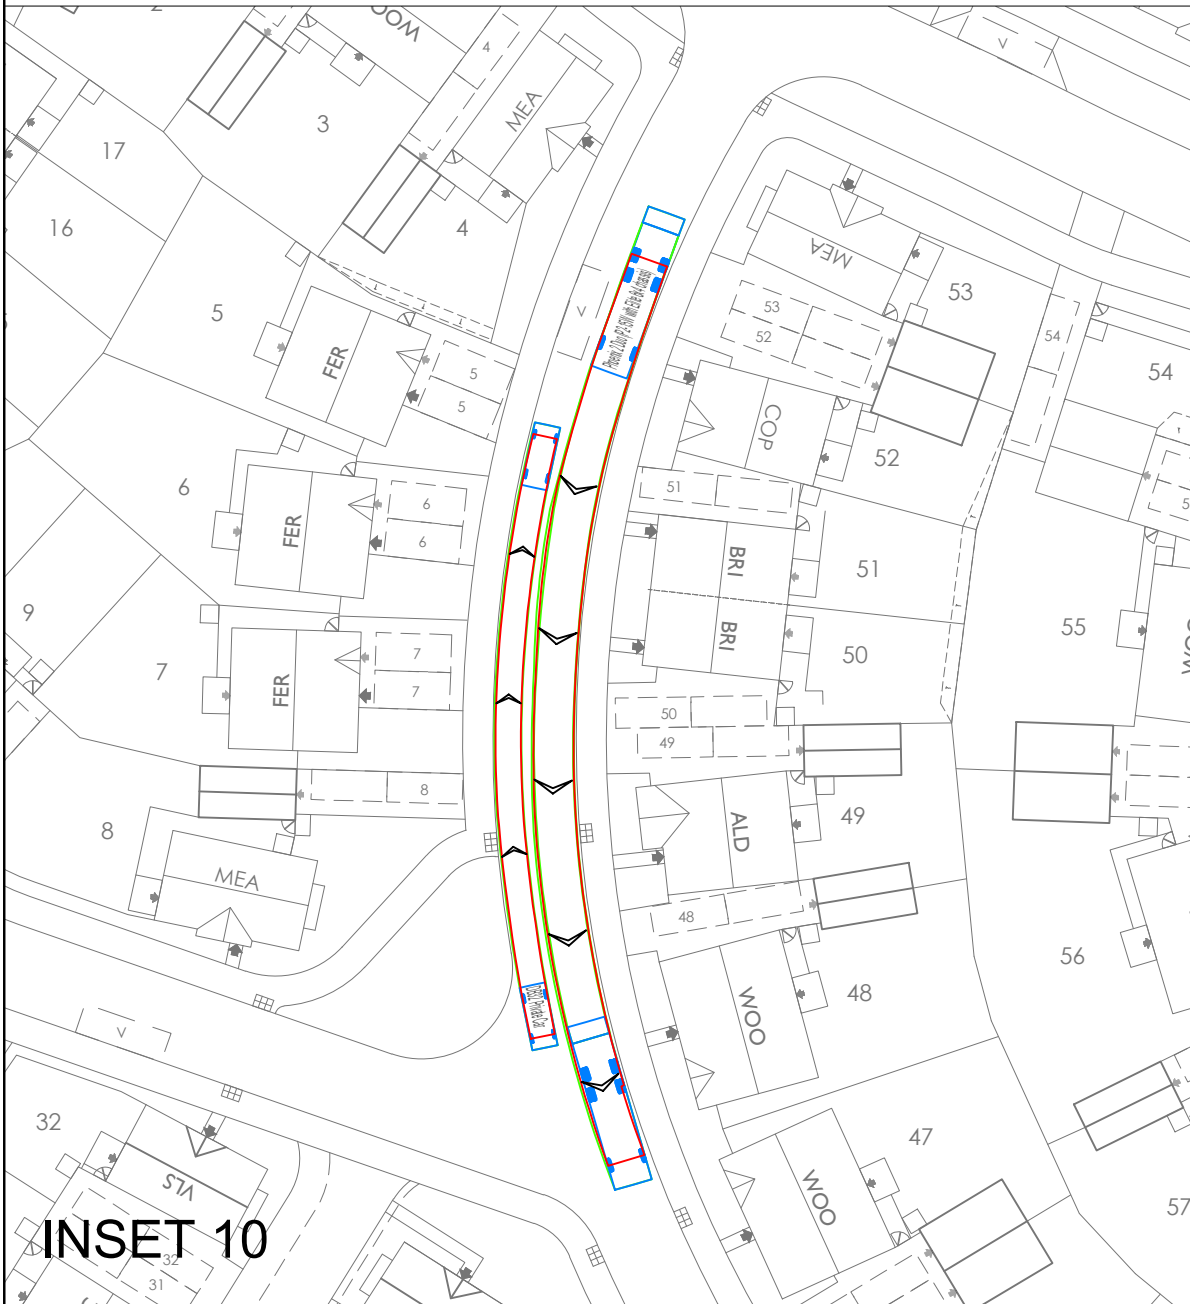
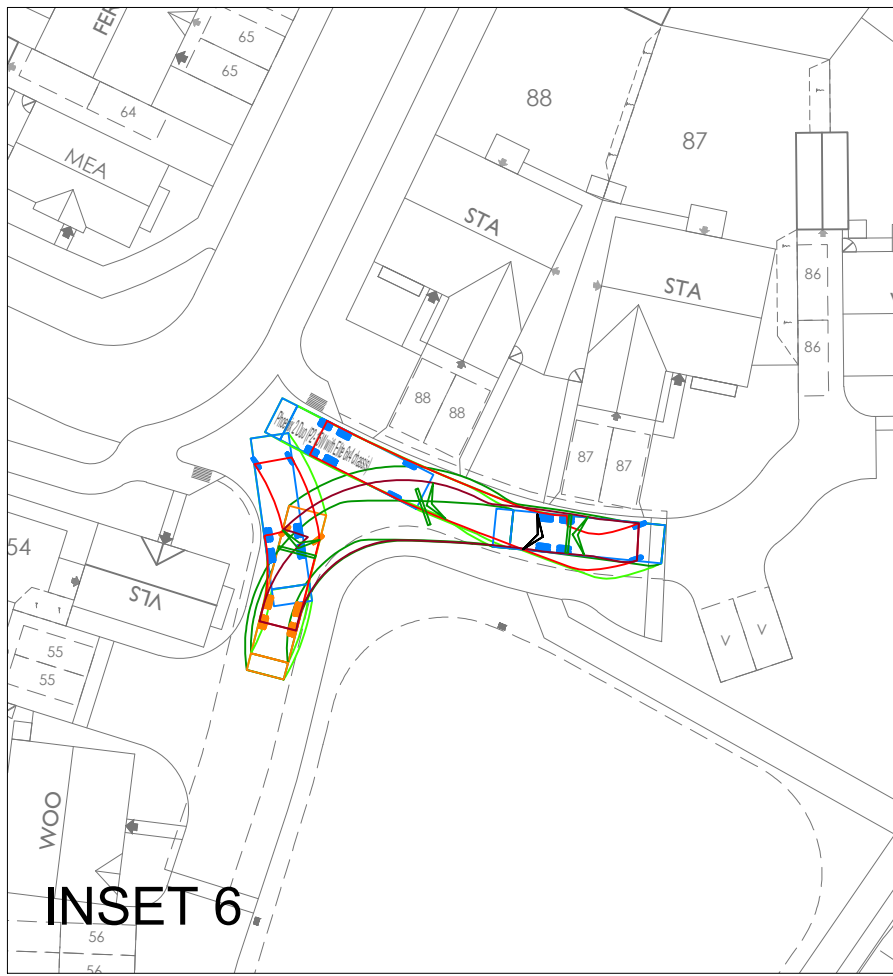
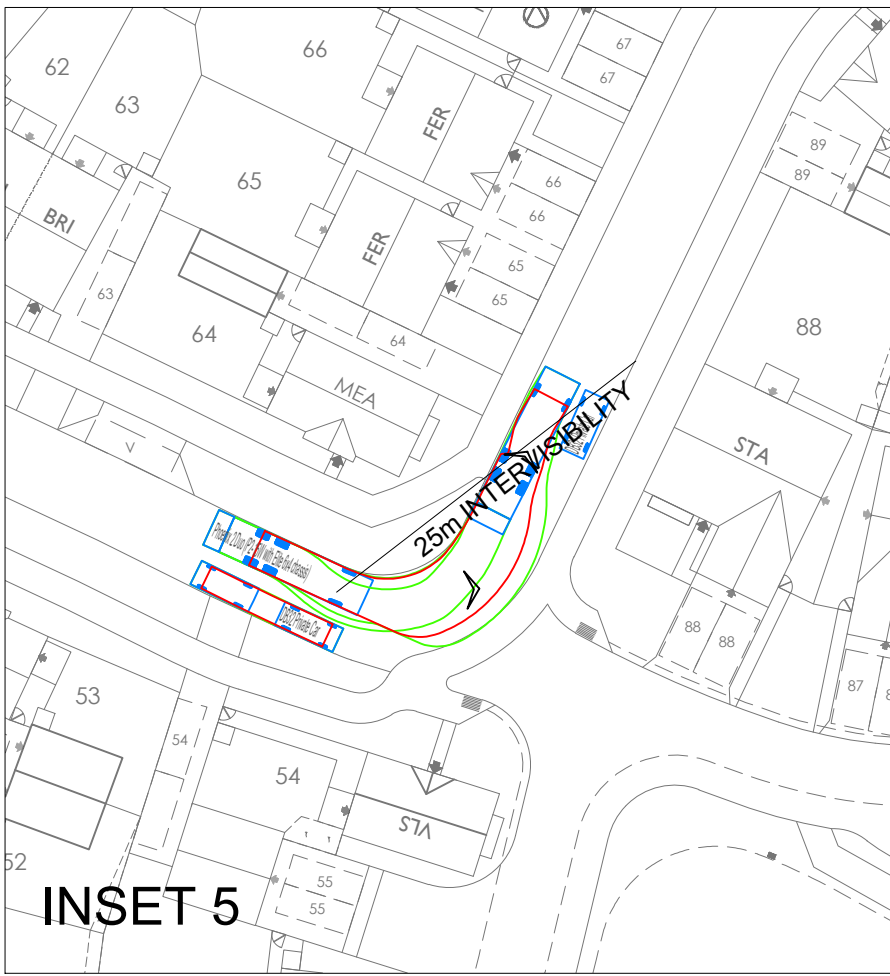
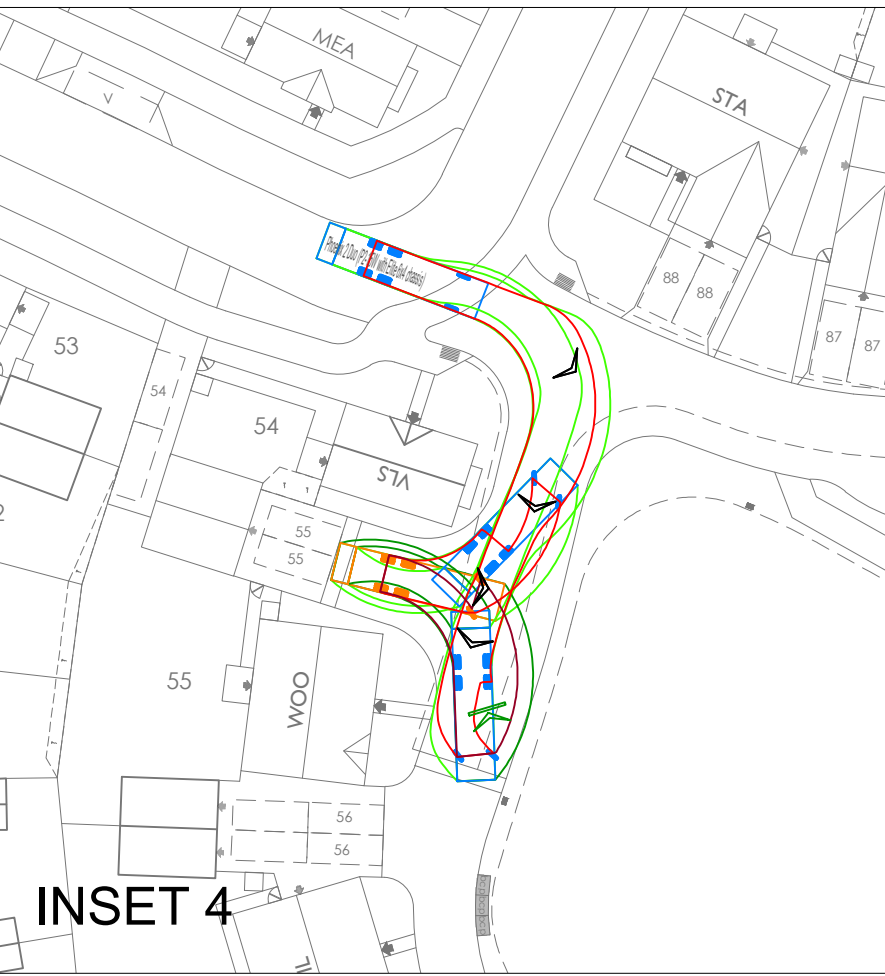
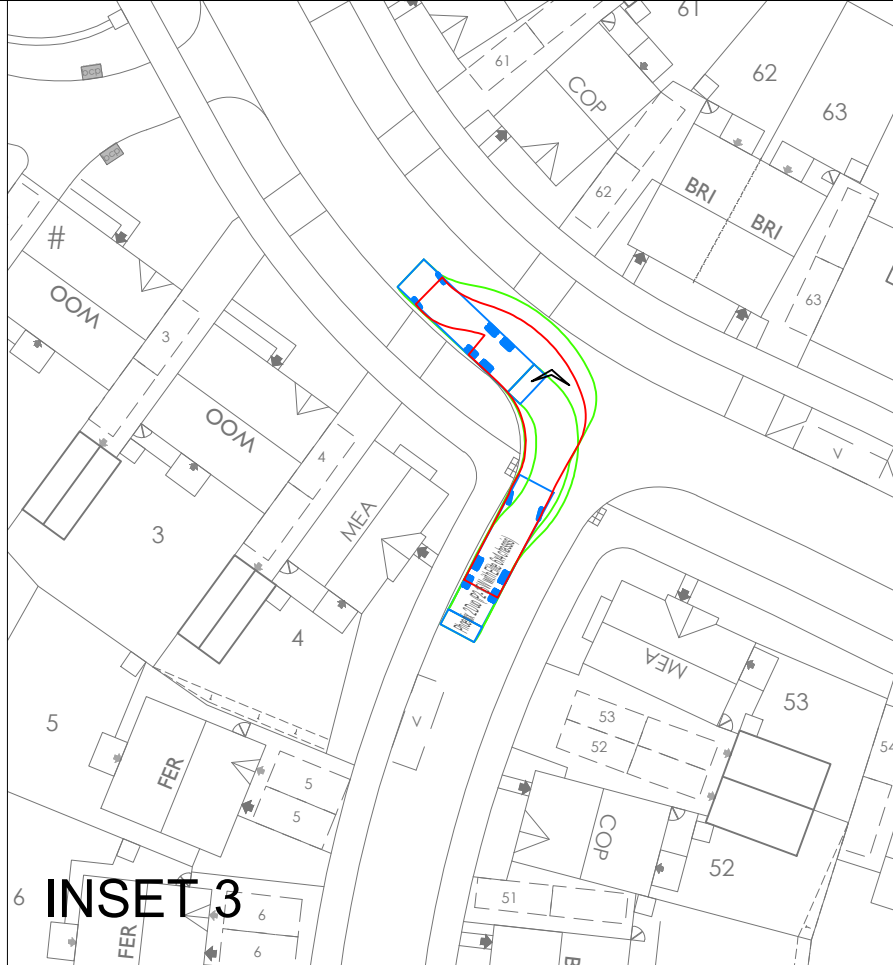
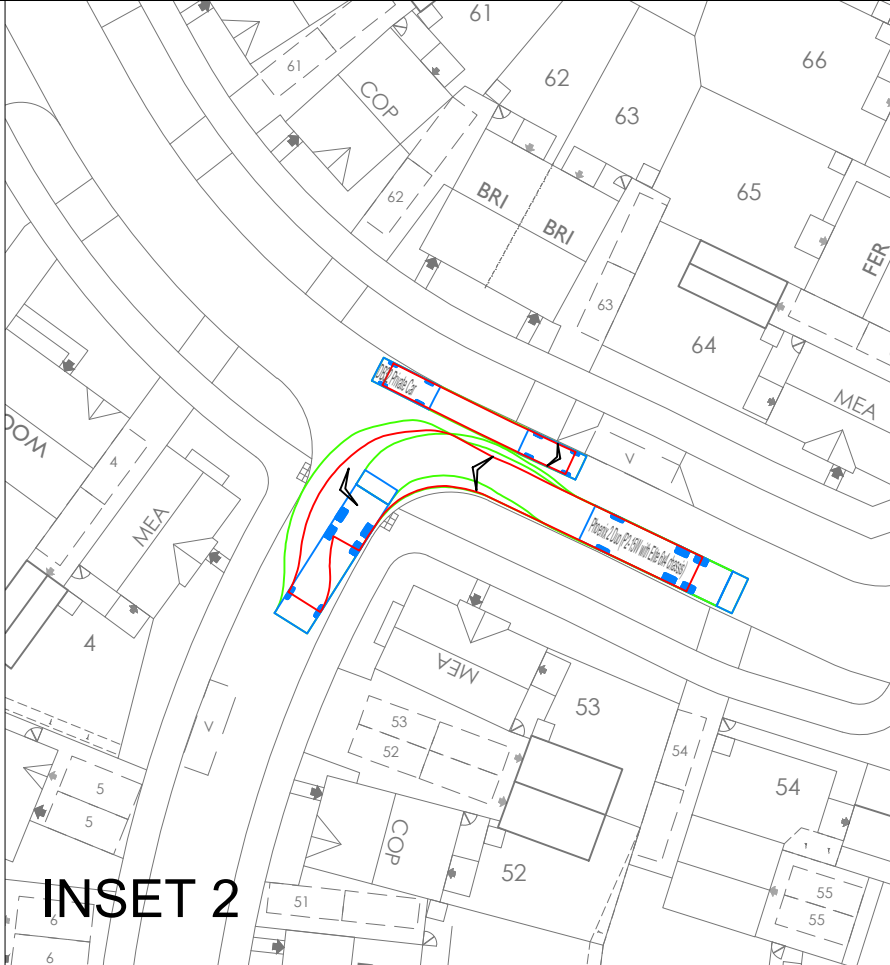
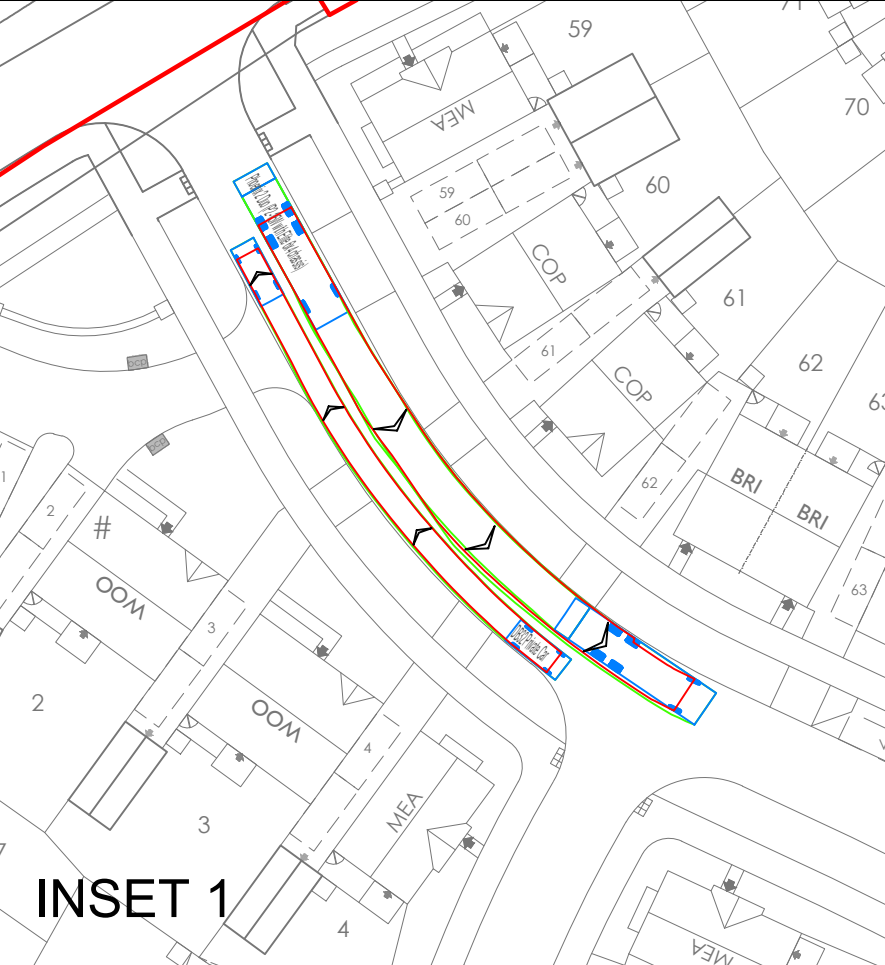


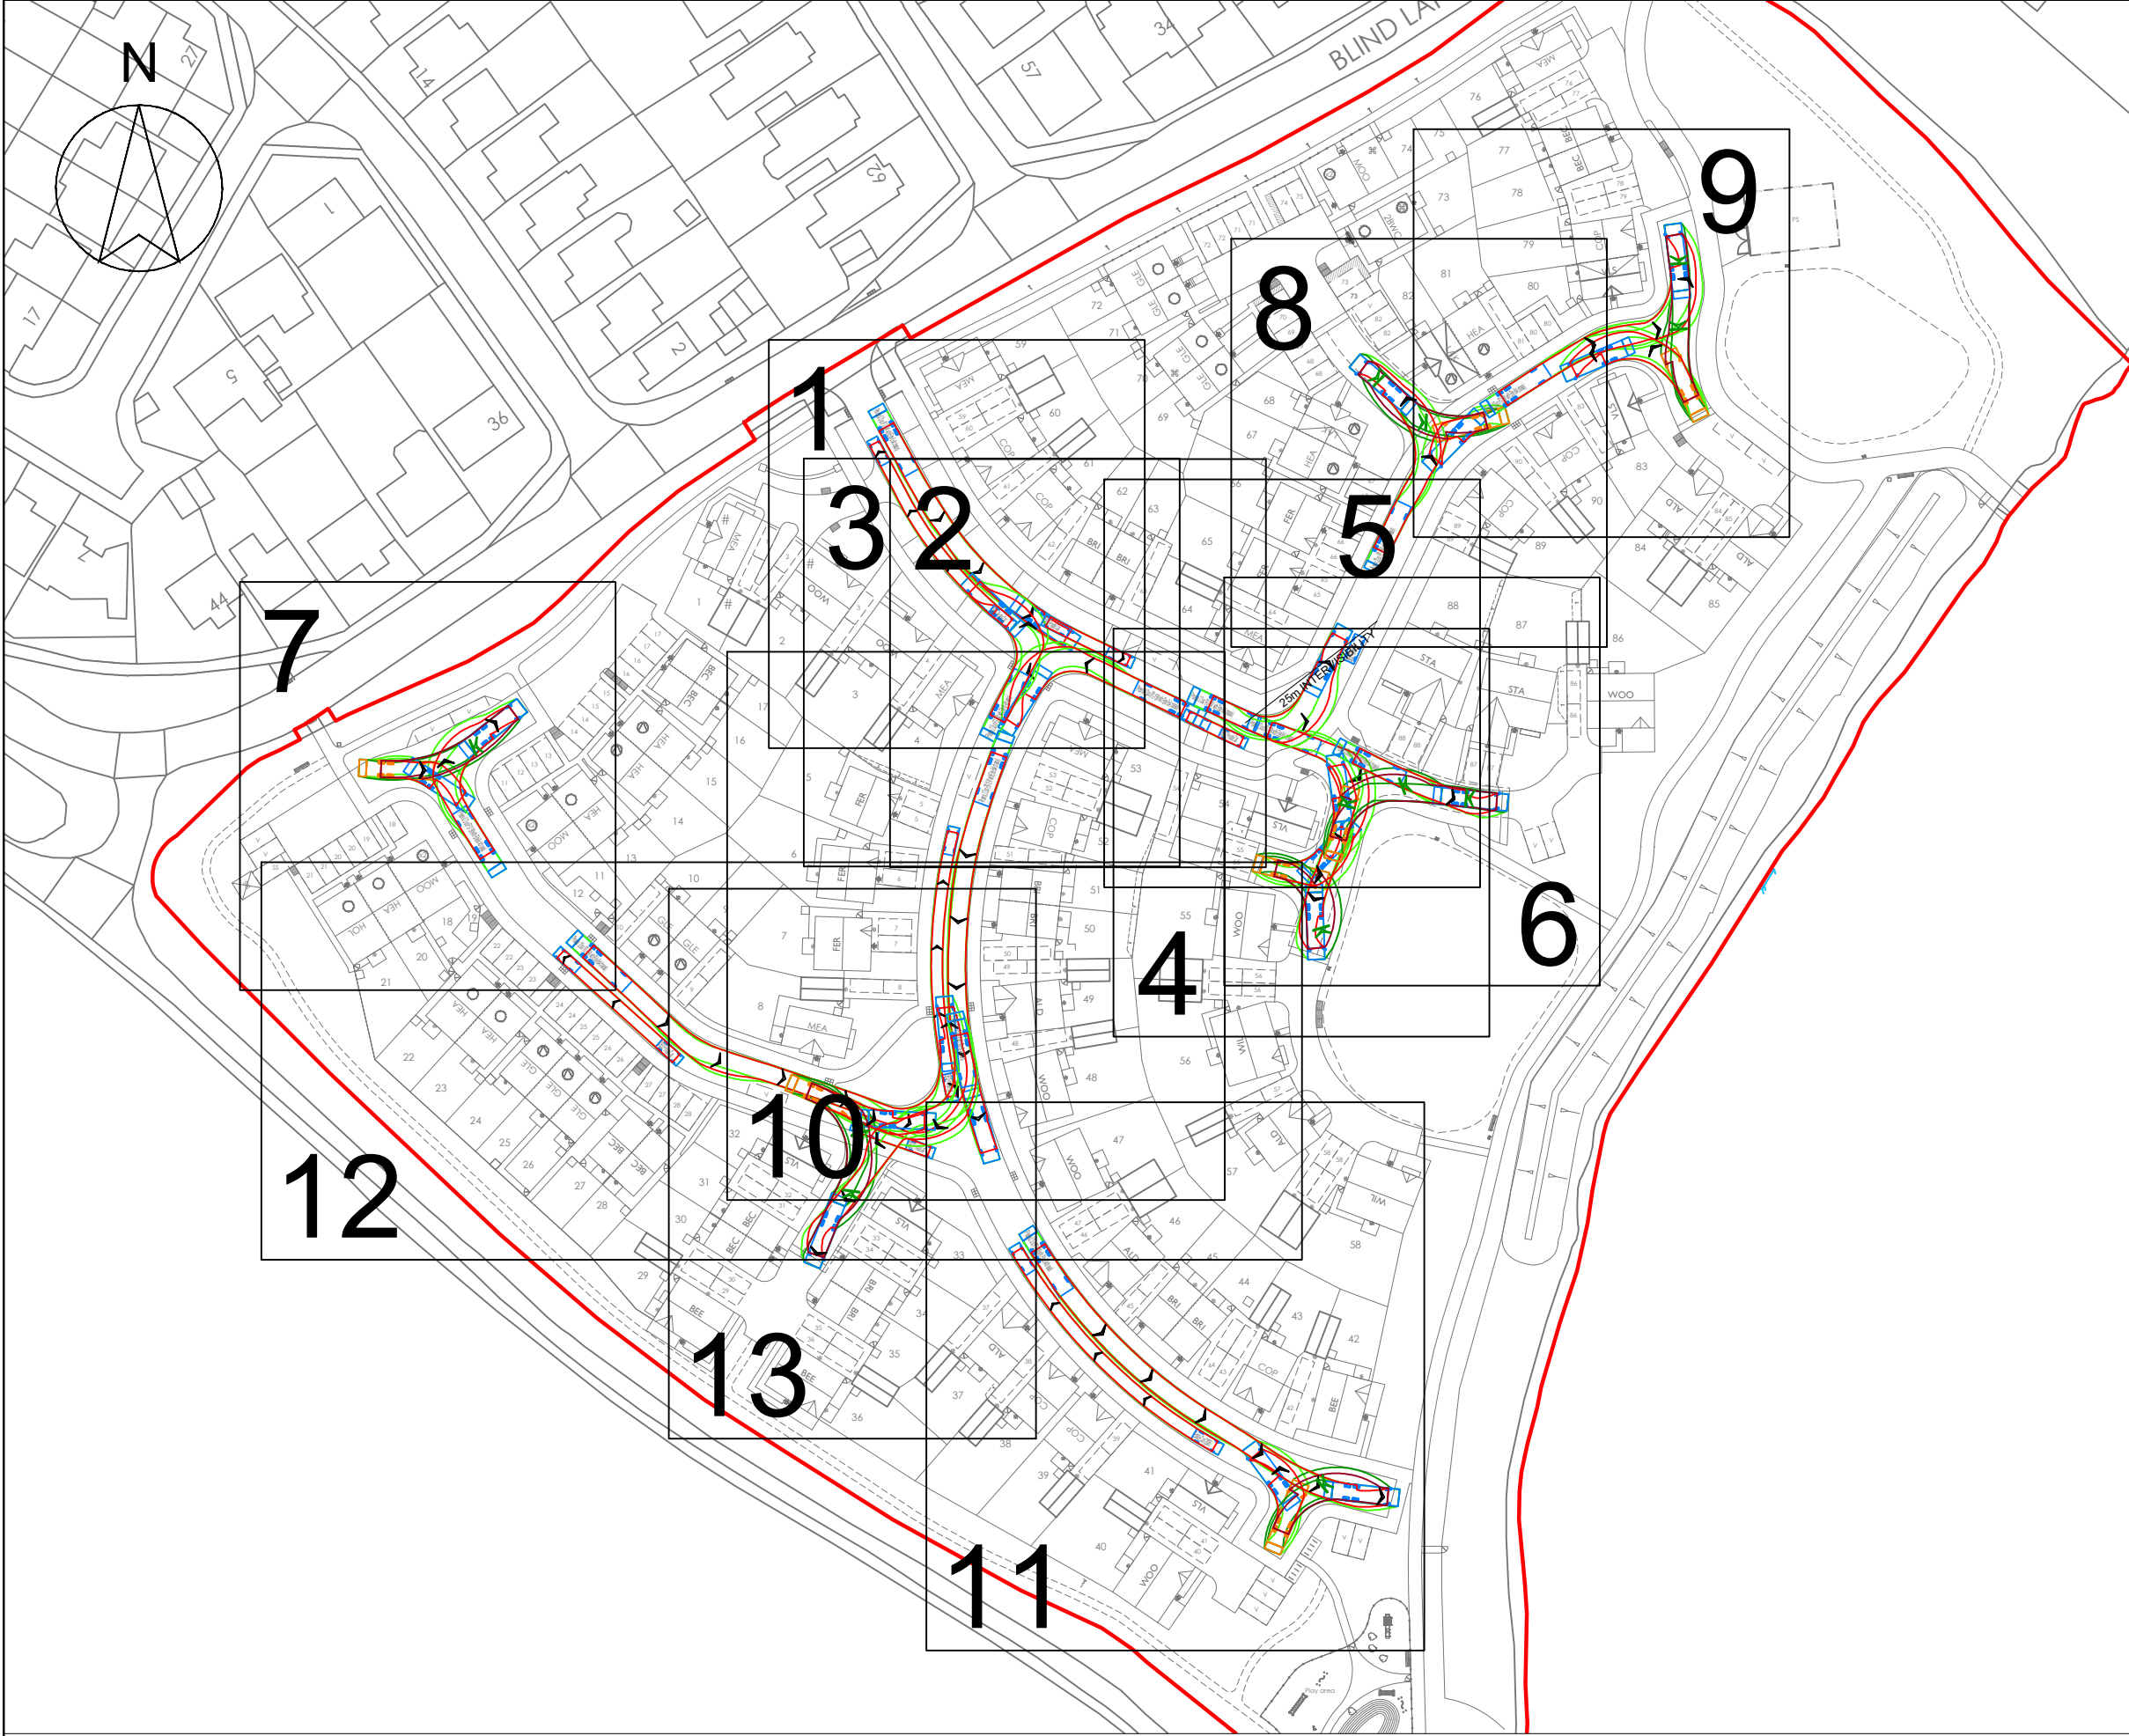

THIS DRAWING IS COPYRIGHT OF CLFA DESIGN


CONTRACTORS MUST CHECK ALL DIMENSIONS ON SITE.

THE CONTRACTORS MUST REFER TO THE EXISTING SERVICES INFORMATION, DESIGNER'S RISK ASSESSMENT AND RESIDUAL RISKS IN THE CONTRACT DOCUMENTATION.

 THIS SYMBOL IS USED TO HIGHLIGHT INSTANCES OF RISK WITHIN THE CONSTRUCTION PROCESS.

THE INFORMATION SHOWN ON THIS DRAWING HAS BEEN BASED UPON THE SITE LAYOUT:

RECEIVED ON:

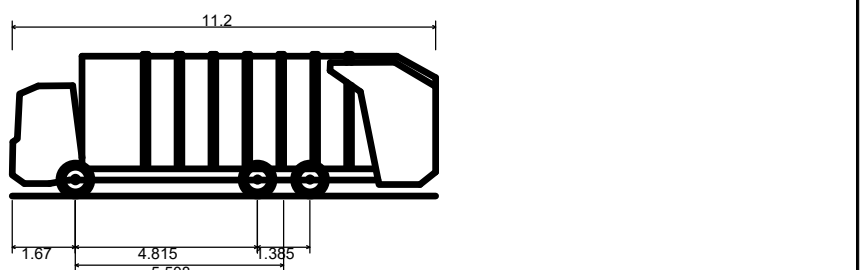

Phoenix 2 Duo (P2-15W with Elite 6x4 chassis)

Overall Length 11.200m

Overall Width 2.530m


Overall Body Height 3.751m

Min Body Ground Clearance 0.304m

Track Width 2.500m

Lock to lock time 4.00s

Kerb to Kerb Turning Radius 9.500m

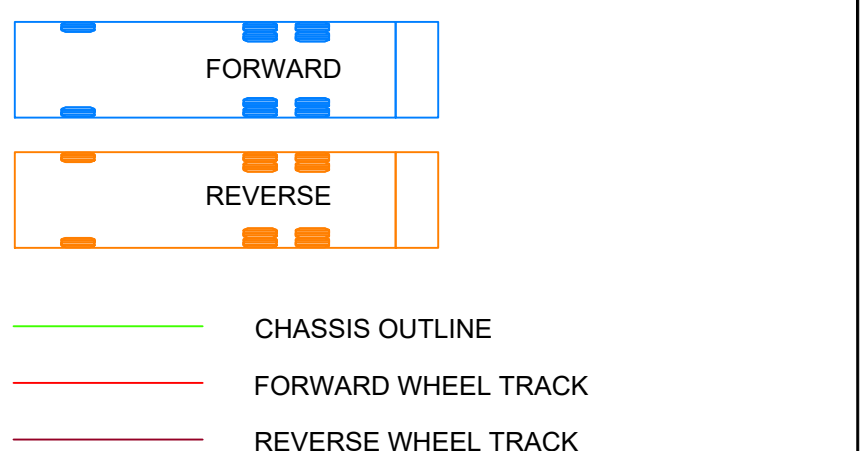

Estate Car (2006)

Overall Length 4.710m

Overall Width 1.804m

Overall Body Height 1.442m

Min Body Ground Clearance 0.207m

Max Track Width 1.756m

Lock to lock time 4.00s

Kerb to Kerb Turning Radius 5.950m

P03	SITE LAYOUT UPDATES - ROADS	CL	FA	17/02/26
P02	LEVELS STRATEGY UPDATES	CL	FA	14/01/26
P01	FIRST ISSUE	CL	FA	01/12/25
REV	DESCRIPTION	BY	APP	DATE

CLFA DESIGN

71-75 Shelton Street, Covent Garden
London, WC2H 9JQ

CLIENT:

Wain HOMES

PROJECT:

BLIND LANE
SOUTHWICK

DRAWING:

SWEPT-PATH ANALYSIS
REFUSE VEHICLE

PROJECT NUMBER:	DRAWING NUMBER:	
CLFA137	CLFA137-CLFA-00-XX-DR-C-0514	
STATUS:	SCALE @ A1	REV:
S2	OVERALL@1:2500/INSETS@1:500	P03

