


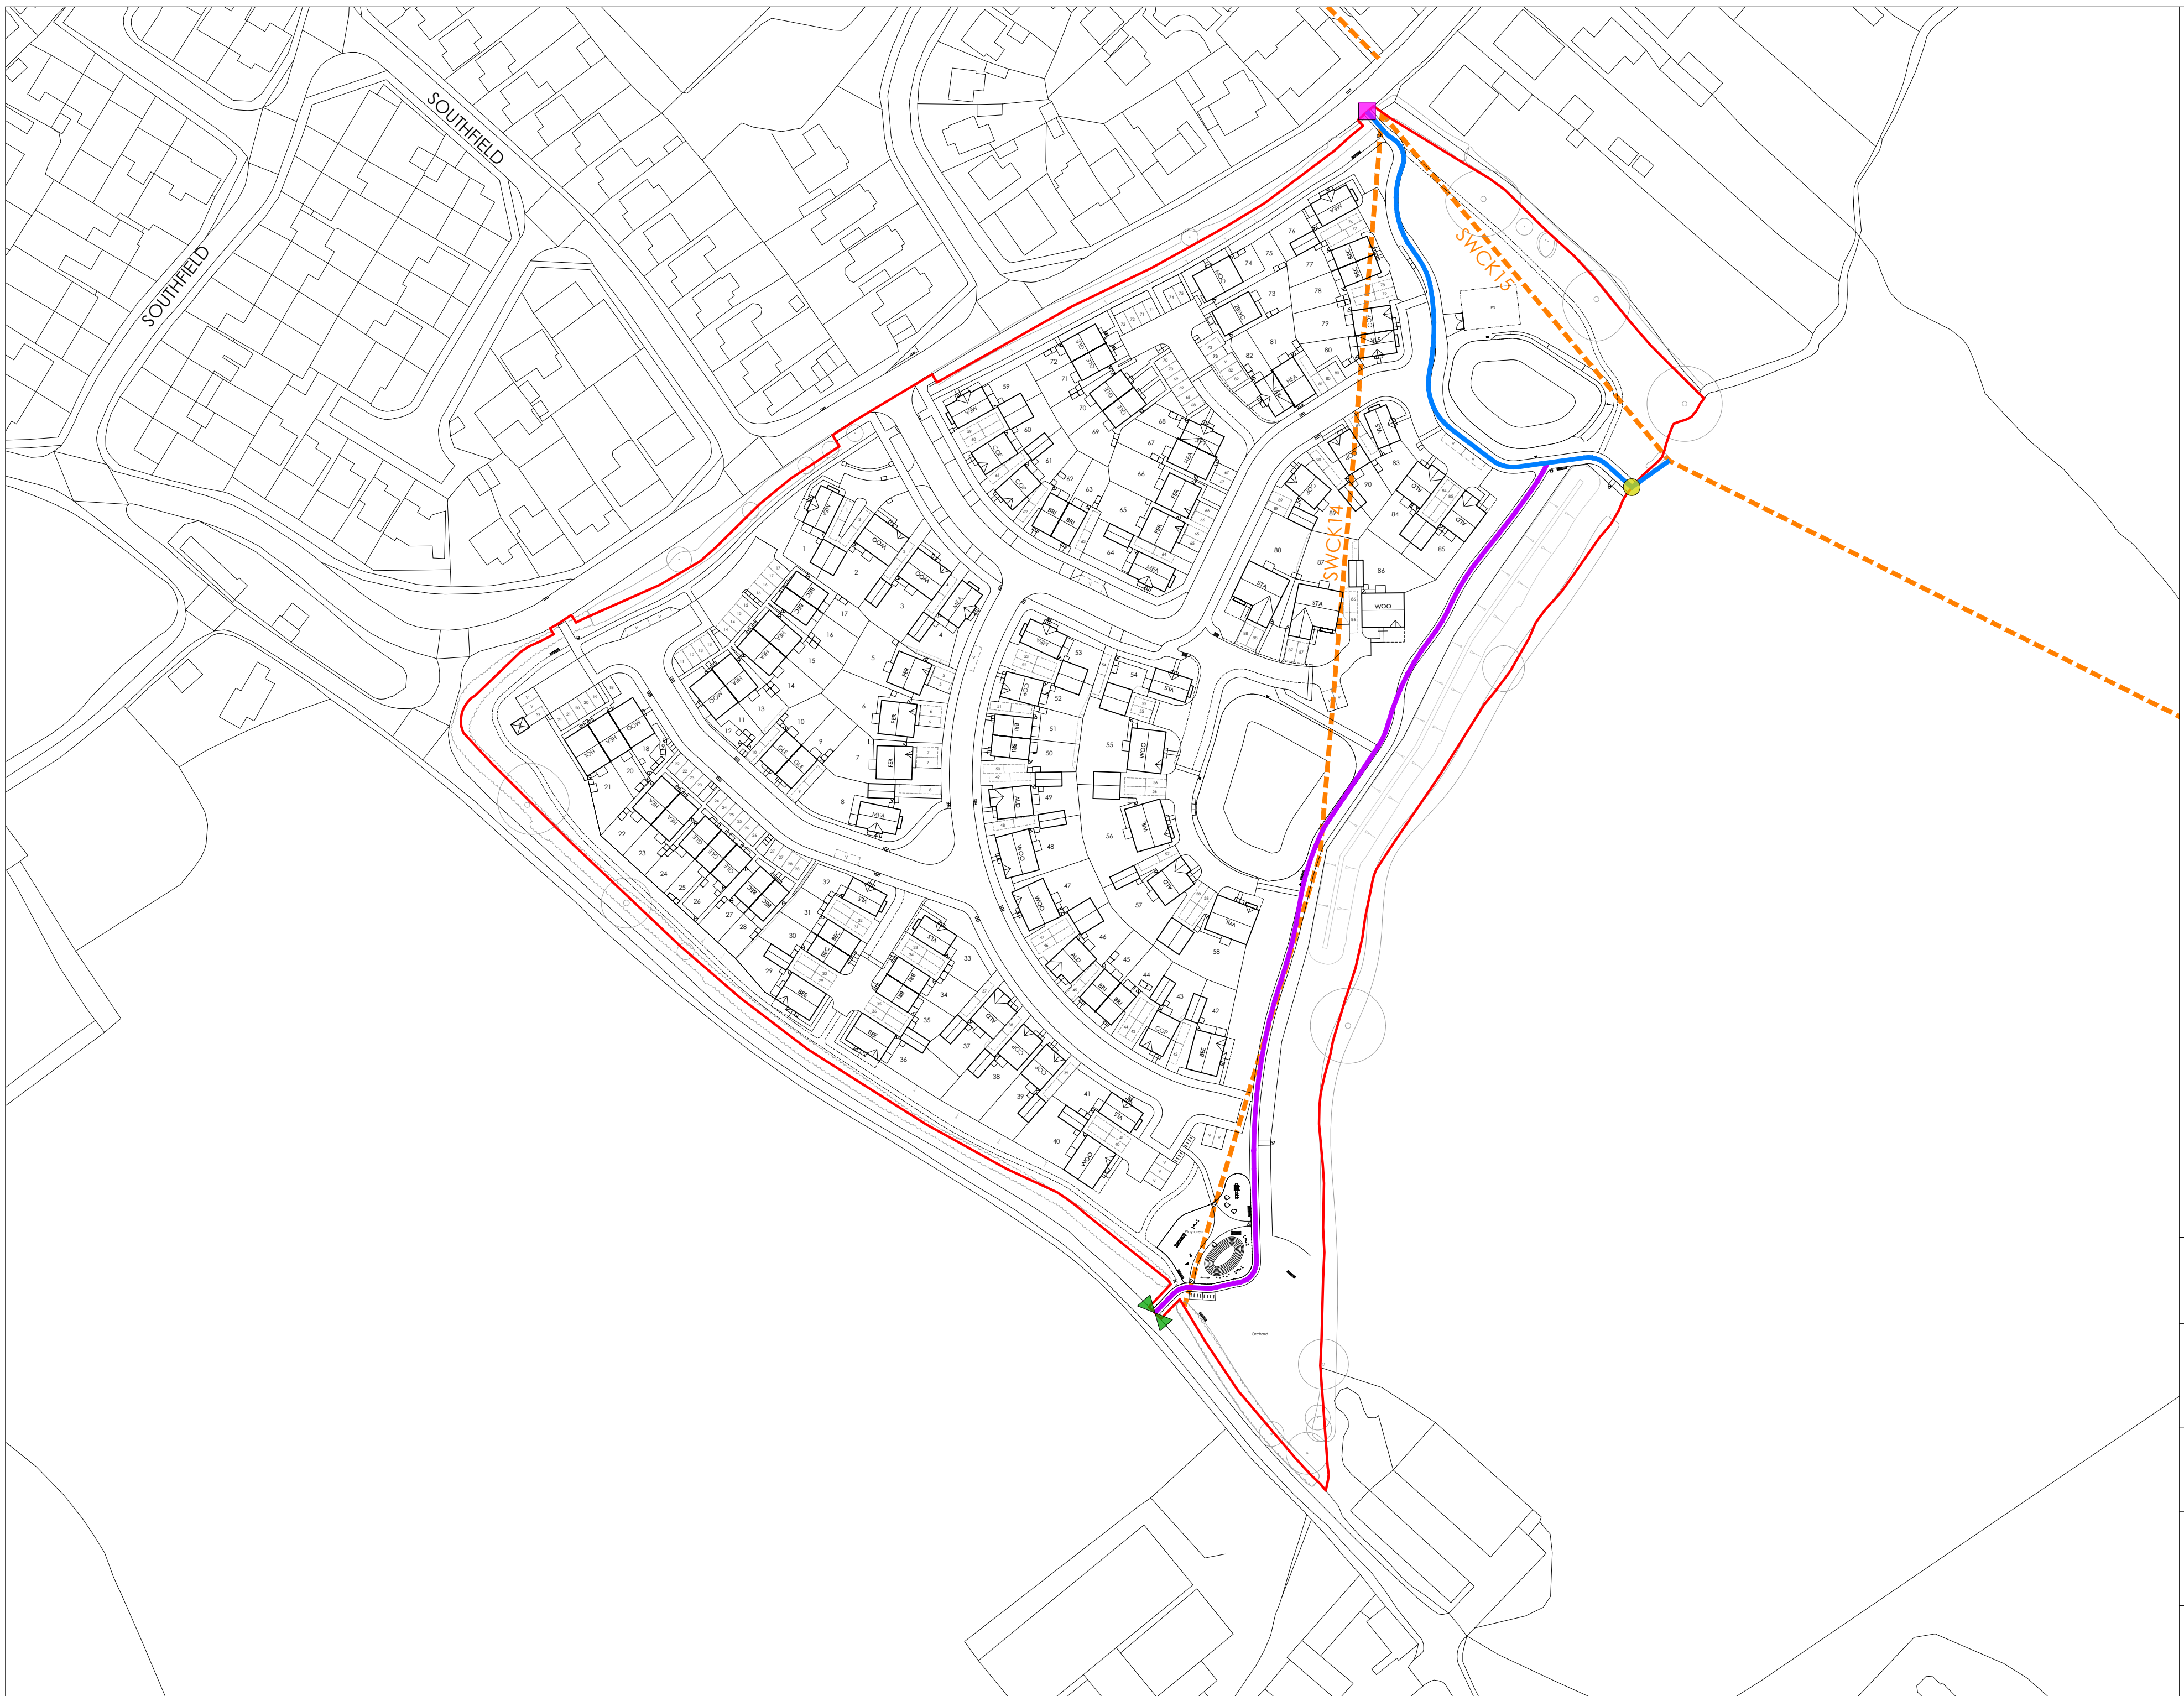


Includes OS Data © Crown copyright and database rights
2026 OS 0100031673

Contractors must work only to figured dimensions which are
to be checked on site.

KEY

- | | |
|---|-----------------------------|
|  | Application Site |
|  | Existing PROW route |
|  | Proposed 3m wide PROW route |
|  | Proposed 2m wide PROW route |
|  | Existing Site |
|  | Existing Culvert |
|  | Existing Gate |

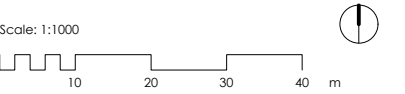[illegible]

Project No:	Drawing Status:
2056	PLANNING
Dwg No:	Date:
1119	17.02.26
Rev:	Scale:
/	1:1000@A2
	Drawn by:
	SW
	Checked by:
	SB

Project:
Land off Blind Lane, Southwick

Drawing:
Public Right of Way Diversion Plan

Client:

Wain
HOMES

Prepared By:



PLACE
BY DESIGN

© Copyright PLACE By Design

www.placebydesign.co.uk