
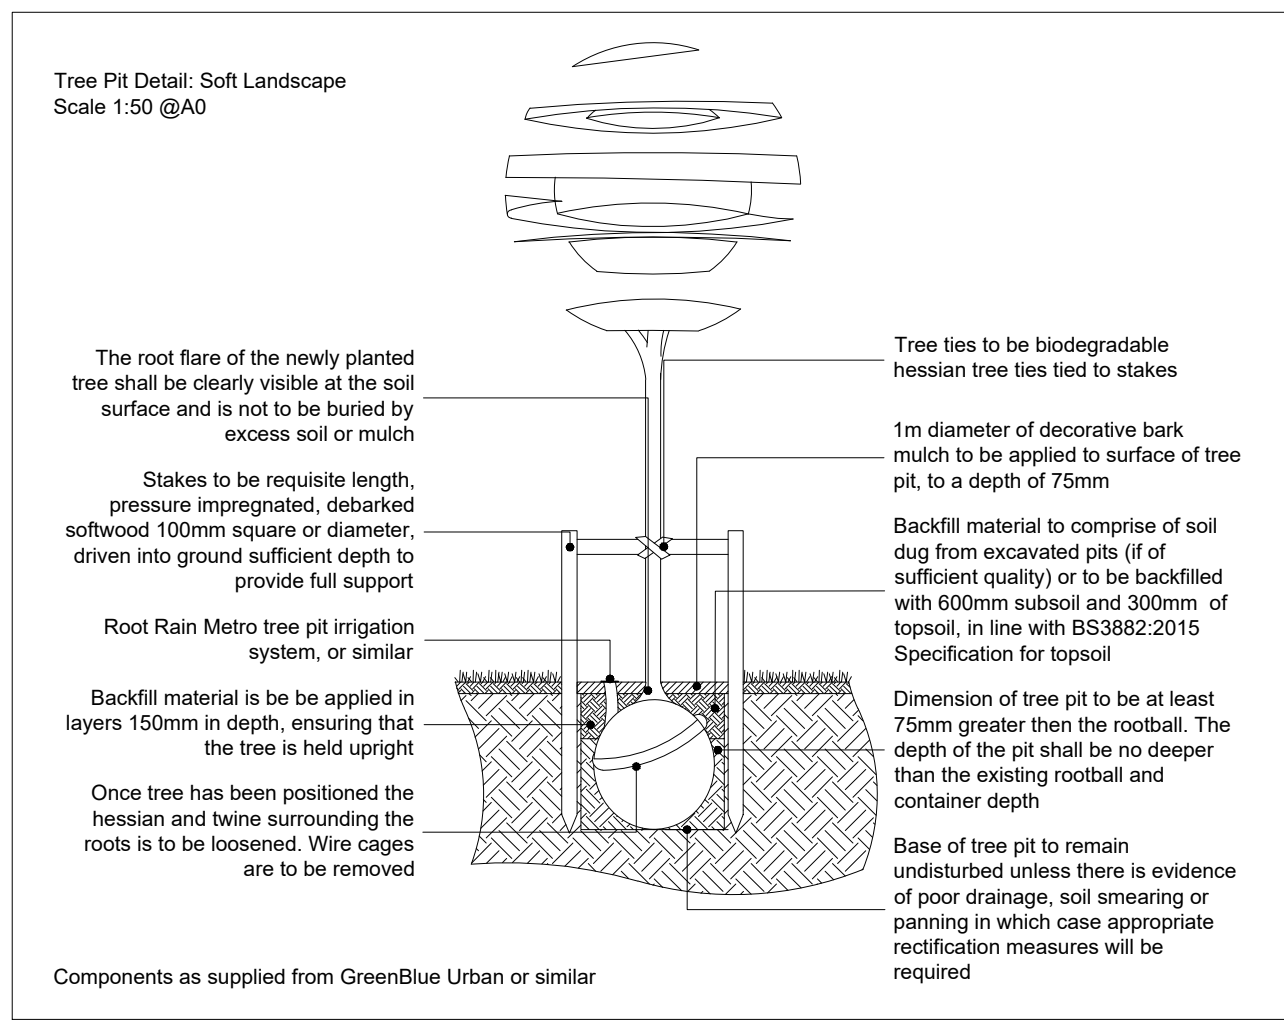
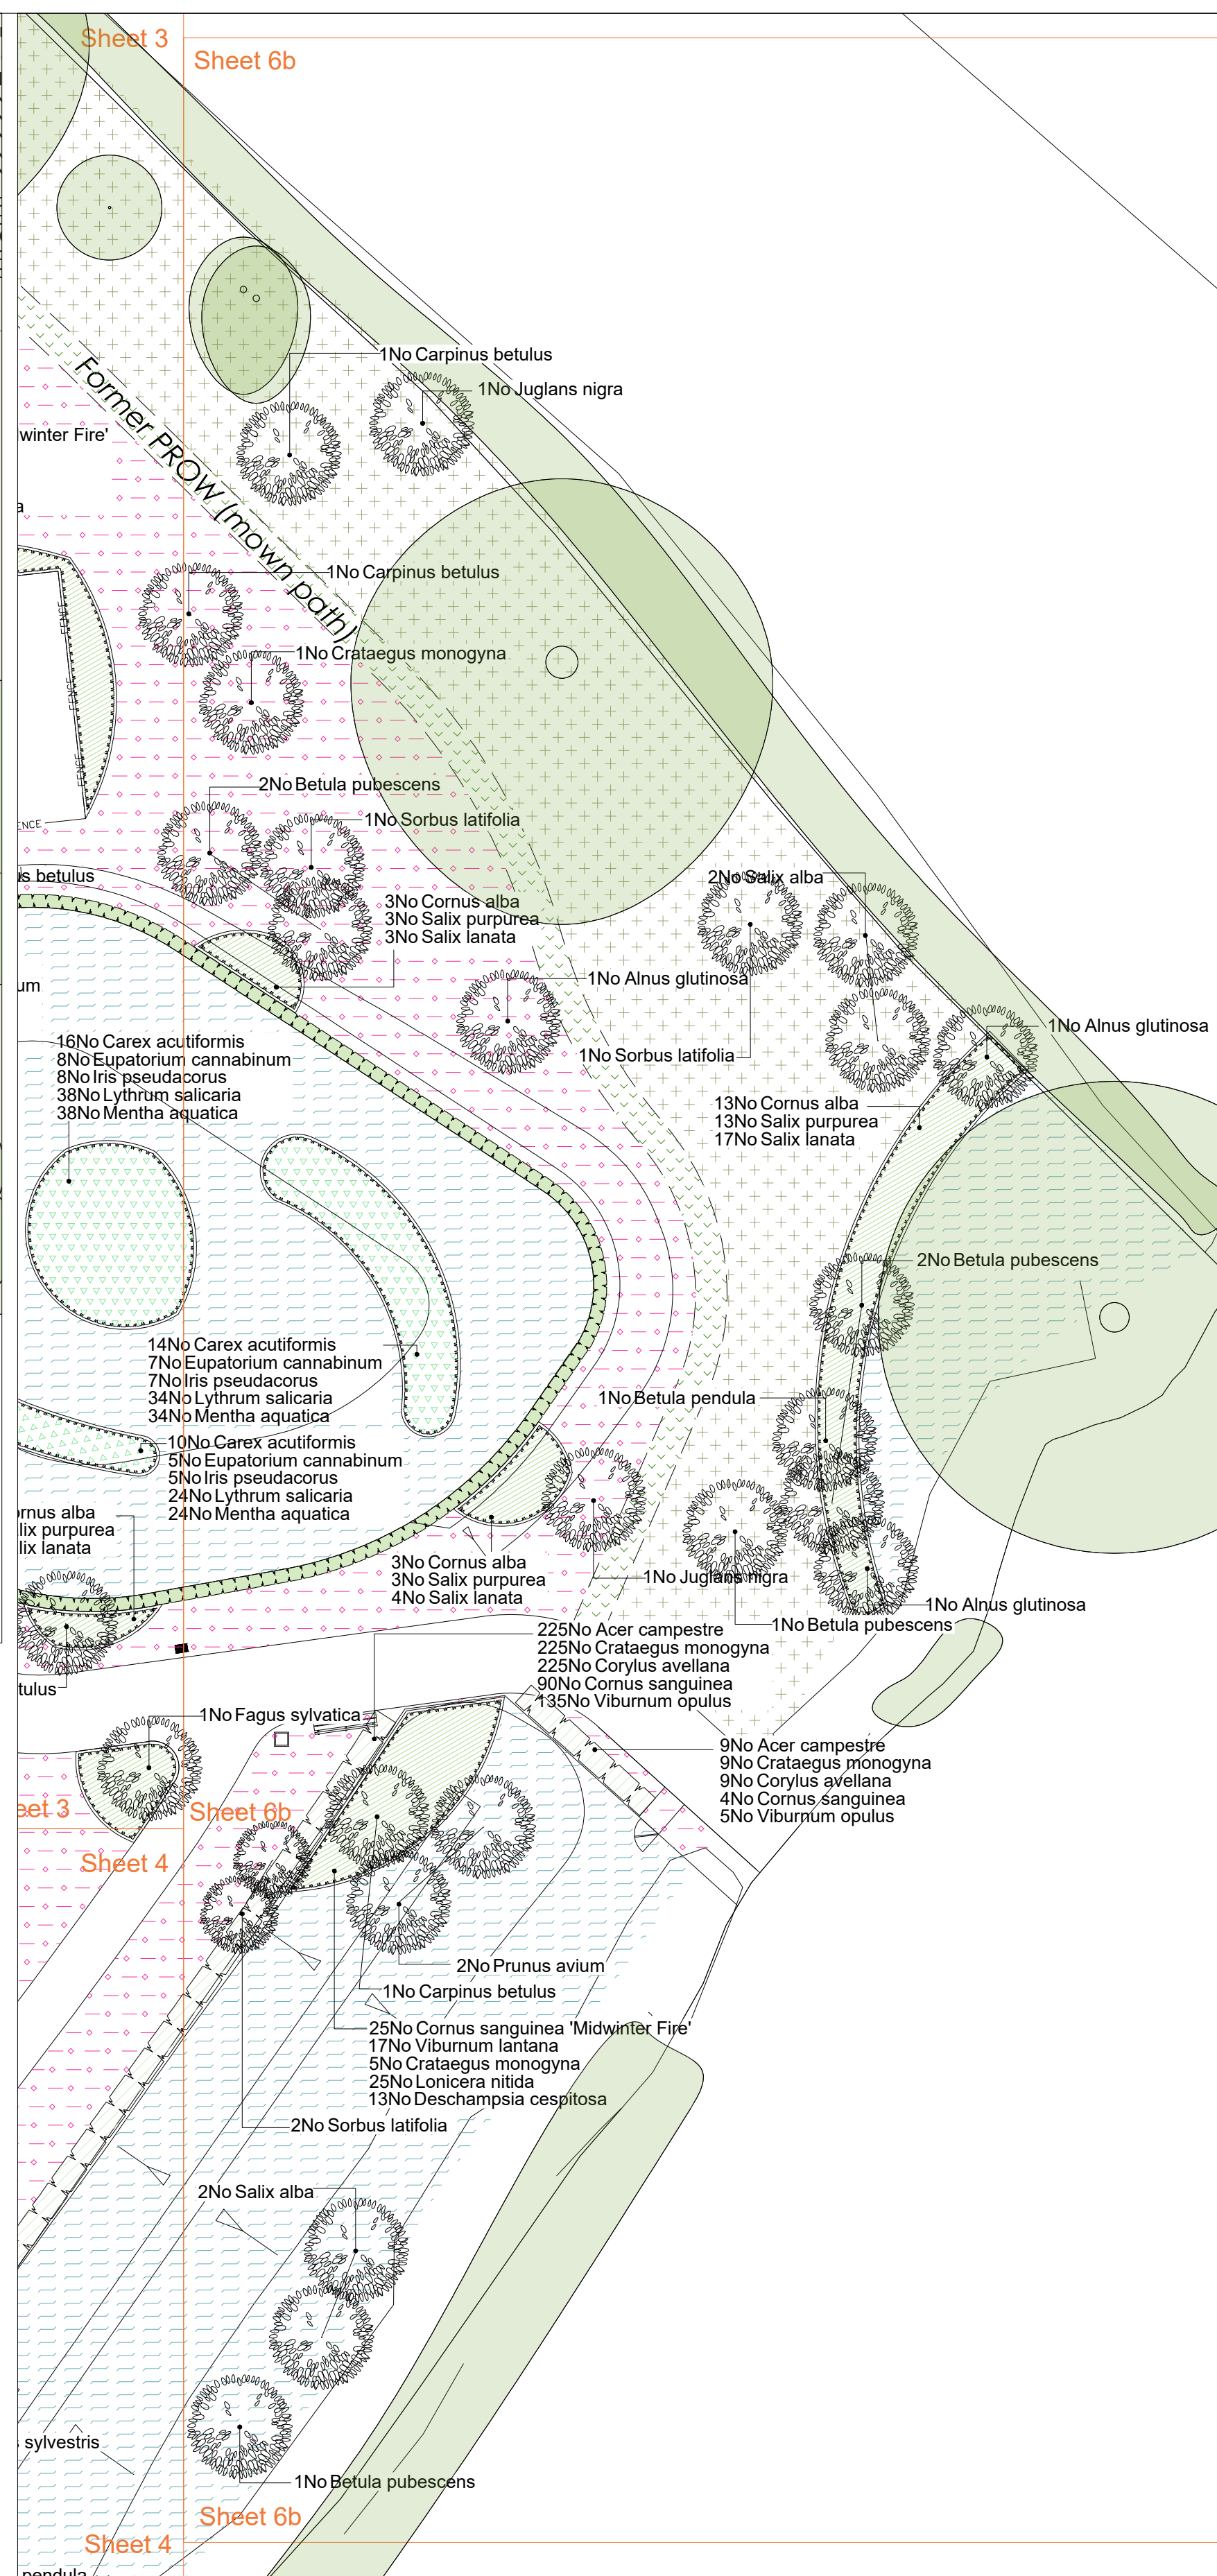


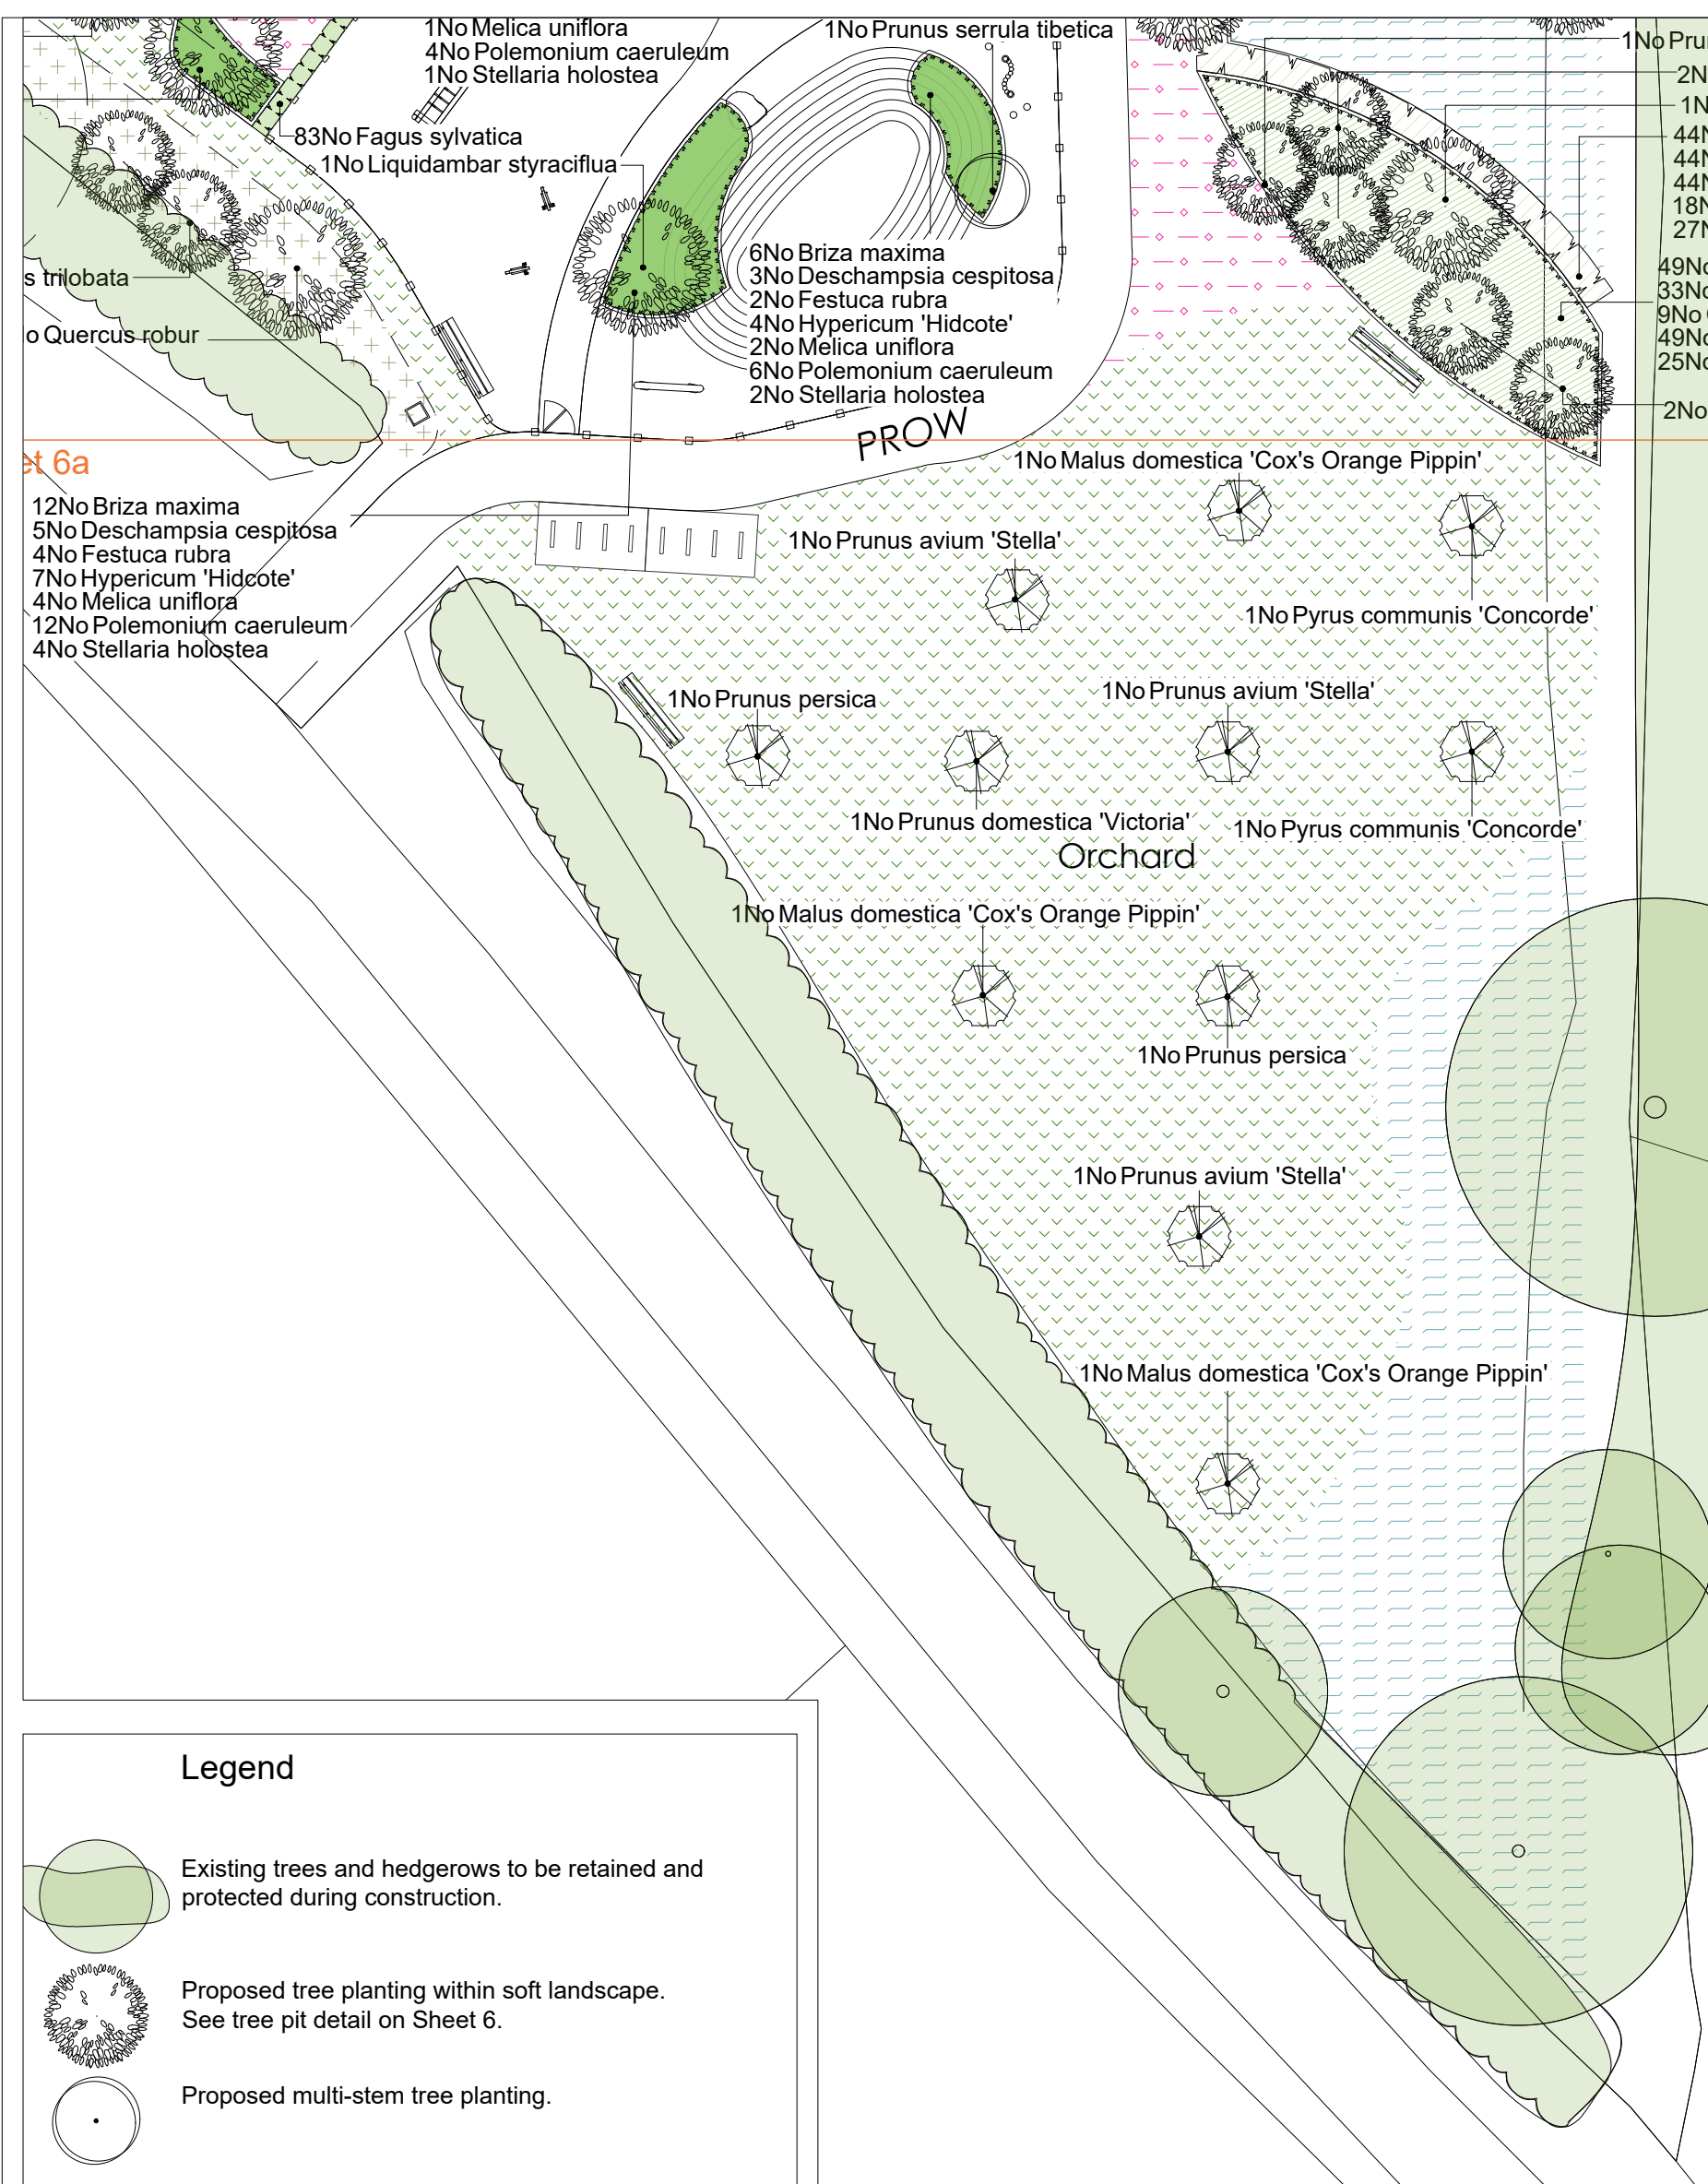

Full Planting Schedule					
Trees					
Species Name	Girth	Height	Density	Specification	No.
Acer campestre	60-80cm	0-40	1-4	BR. Mixed Native Hedge	564
Acer campestre 'Queen Elizabeth'	14-16cm	350-400cm	Counted	Extra Heavy Standard .3x. Clear Stem 175-200 .RB	10
Acer campestre 'Streetwise'	16-18cm	400-450cm	Counted	3x. Extra Heavy Standard .Clear Stem min. 200 .RB	14
Alnus glutinosa	12-14cm	350-425cm	Counted	3x. Heavy Standard .Clear Stem 175-200 .RB	9
Amelanchier alnifolia 'Markii'	200-250cm	Counted		Multi-stem .2x .RB	16
Betula pendula	18-24cm	500-550cm	Counted	Extra Heavy Standard .3x. Clear Stem min.200 .RB	16
Betula pubescens	14-16cm	350-400cm	Counted	Extra Heavy Standard .3x. Clear Stem min. 200 .RB	20
Carpinus betulus	60-80cm	0-40	1-4	Transplant .BR. Attenuation Basin Hedge	1042
Carpinus betulus	14-16cm	400-450cm	Counted	Extra Heavy Standard .Clear Stem 175-200 .RB	12
Cornus controversa 'Variegata'	60-80cm	Counted		Leader with internals 2 brks .BR	12
Corylus avellana	60-80cm	0-40	1-4	BR. Mixed Native Hedge	564
Crataegus monogyna	60-80cm	0-40	1-4	BR. Mixed Native Hedge	564
Crataegus monogyna	16-18cm	400-450cm	Counted	Extra Heavy Standard .3x. Clear Stem 175-200 .RB	10
Fagus sylvatica	60-80cm	0-40	1-4	BR. Double Staggered at 0.3m offset	309
Fagus sylvatica	18-20cm	450-500cm	Counted	Transplant .BR. FOS Hedge	309
Fagus sylvatica	14-16cm	350-400cm	Counted	Extra Heavy Standard .3x. Clear Stem min. 200 .RB	3
Juglans nigra	14-16cm	350-400cm	Counted	Extra Heavy Standard .3x. Clear Stem 175-200 .RB	3
Liquidambar styraciflua	14-16cm	400-450cm	Counted	Extra Heavy Standard .3x. Clear Stem 175-200 .RB	3
Magnolia kobus	8-10cm	350-400cm	Counted	Branched 150-200cm Standard 5 braks .RB	10
Malus domestica 'Cox's Orange Pippin'	18-10cm	250-300cm	Counted	Standard .Clear Stem 150-175 3 brks .RB	3
Malus sylvestris	12-14cm	350-425cm	Counted	3x. Heavy Standard .Clear Stem 175-200 .RB	9
Malus trilobata	12-14cm	400-450cm	Counted	Extra Heavy Standard .Clear Stem 175-200 .RB	12
Parrotia persica	200-250cm	Counted		Multi-stem .2x .RB	7
Prunus avium	12-14cm	350-425cm	Counted	3x. Heavy Standard .Clear Stem 175-200 .RB	10
Prunus avium 'Stella'	8-10cm	250-300cm	Counted	Standard .Clear Stem 150-175 3 brks .RB	3
Prunus domestica 'Victoria'	8-10cm	250-300cm	Counted	Standard .Clear Stem 150-175 3 brks .RB	3
Prunus mao 'Amber Beauty'	8-10cm	350-400cm	Counted	Extra Heavy Standard .3x. Clear Stem min. 200 .RB	10
Prunus persica	8-10cm	250-300cm	Counted	Standard .Clear Stem 150-175 3 brks .RB	2
Prunus serotina tibetica	300-350cm	Counted		Multi-stem, 3 stems minimum .RB	4
Pyrus calleryana 'Chanticleer'	16-18cm	400-450cm	Counted	3x. Extra Heavy Standard .Clear Stem min. 200 .RB	11
Pyrus communis 'Concorde'	18-20cm	250-300cm	Counted	Standard .Clear Stem 150-175 3 brks .RB	3
Quercus robur	14-16cm	400-450cm	Counted	Extra Heavy Standard .3x. Clear Stem 175-200 .RB	7
Salix alba	12-14cm	350-425cm	Counted	3x. Heavy Standard .Clear Stem 175-200 .RB	13
Sorbus aria	14-16cm	350-400cm	Counted	Extra Heavy Standard .3x. Clear Stem 175-200 .RB	4
Sorbus aria 'Majestica'	14-16cm	350-400cm	Counted	Extra Heavy Standard .3x. Clear Stem 175-200 .RB	3
Sorbus domestica	350-400cm	Counted		4x. Multi-stem, bushy 3 stems minimum .RB	12
Sorbus latifolia	12-14cm	350-425cm	Counted	3x. Heavy Standard .Clear Stem 175-200 .RB	14
Tilia tomentosa	16-18cm	400-450cm	Counted	Extra Heavy Standard .3x. Clear Stem min. 200 .RB	22

Climbers					
Species Name	Height	Pot Size	Specification	Density	No.
Lonicera periclymenum 'Graham Thomas'	60-80cm	2L	7 brks :Caned :C	Counted	6 -
Trachelospermum jasminoides	60-80cm	2L	2 brks :Caned :C	Counted	12 -

Bulbs			
Species Name	Specification	Density	No.
Galanthus nivalis	Grade 5/6	25/m ²	524 -

Species Name	Height	Pot Size	Specification	Density	No.
Biriza maxima	2L	Full Pot	C	5m ²	75
Deschampsia cespitosa	2L	Full Pot	C	3m ²	333
Festuca rubra	1-1.5L	Full Pot	C	2m ²	23
Hakonechloa macra 'Mulle Wine'	3L	Full Pot	C	3m ²	23
Melica uniflora	2L	Full Pot	C	1m ²	23
Sesleria nitida	2L	Full Pot	C	4m ²	88

SPECIFICATION
All works to comply with the written Soft Landscape
Specification.

NOTES:
DO NOT SCALE FROM DRAWING
NOT FOR CONSTRUCTION, FOR PLANNING
PURPOSES ONLY

scheme: Land off Blind Lane, Southwick
client: Wain Homes
drawing: Soft Landscape Plan
date: January 2026
scale: 1:200@A1
drawing no: WAIN24897-11C Sheet 6
drawn: IS checked: JC