

 One Step Joinery

Unit 15, Techno Trading Estate
Bramble Road, Swindon, SN2 8HB

Tel: 01793 524458

Fax: 01793 574806

e-mail: info@onestepjoinery.co.uk


DG-01

0 .1 .2 .3 .4 .5

METRES


SCALE 1:10 @ A4

DG N° 23

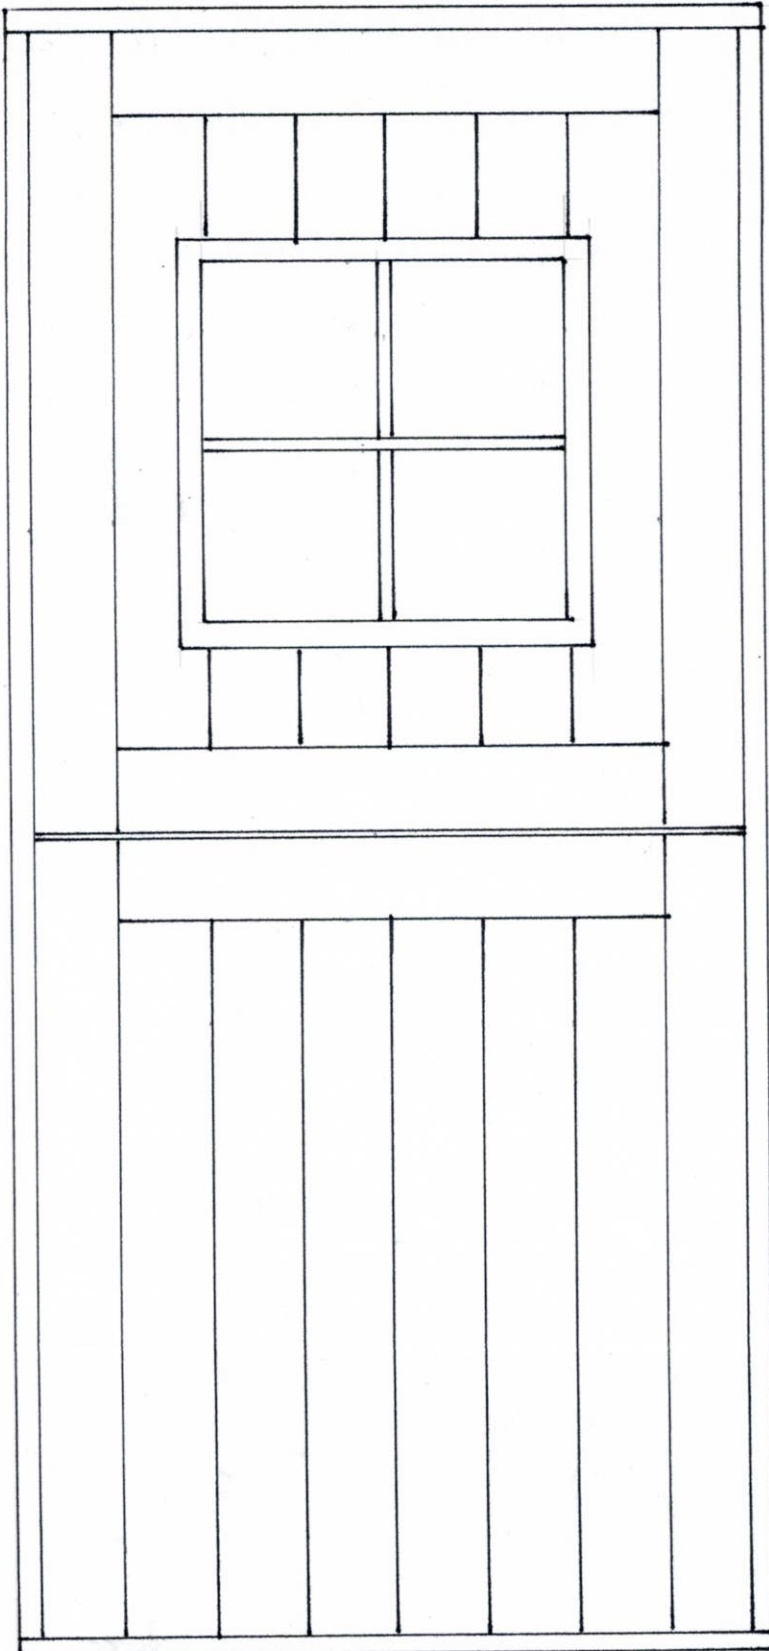


DG-01

DOOR FRAME
HEAD

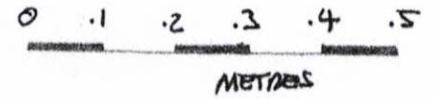

SCALE 1:10 @ A4

DG N° 24

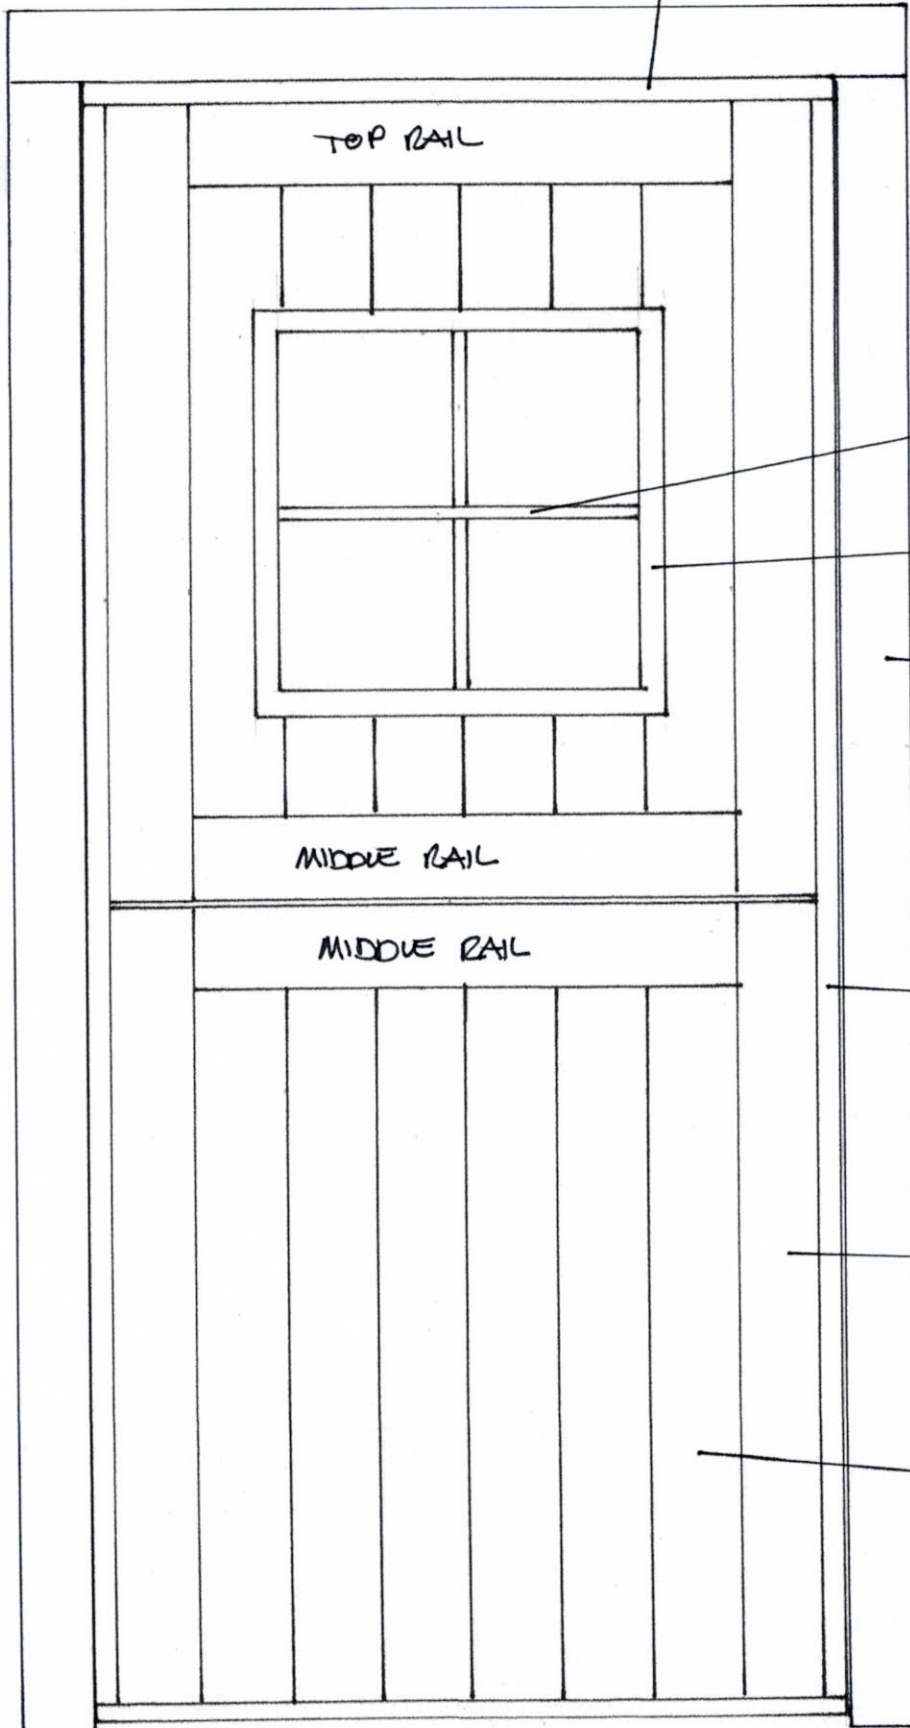

TOP RAIL

MIDDLE RAIL

MIDDLE RAIL

GLAZING BAR

VISION PANEL FRAME

EXISTING FRAME

DOOR FRAME JAMB

STILE

BEAD & BUTT BOARDS


 **One Step Joinery**
Unit 15, Techno Trading Estate
Bramble Road, Swindon, SN2 8HB
Tel: 01793 524458
Fax: 01793 574806
e-mail: info@onestepjoinery.co.uk

0 10 20 30 40 50
—————

MILLIMETRES

SCALE: FULL SIZE @ A4

DWG NO. 25


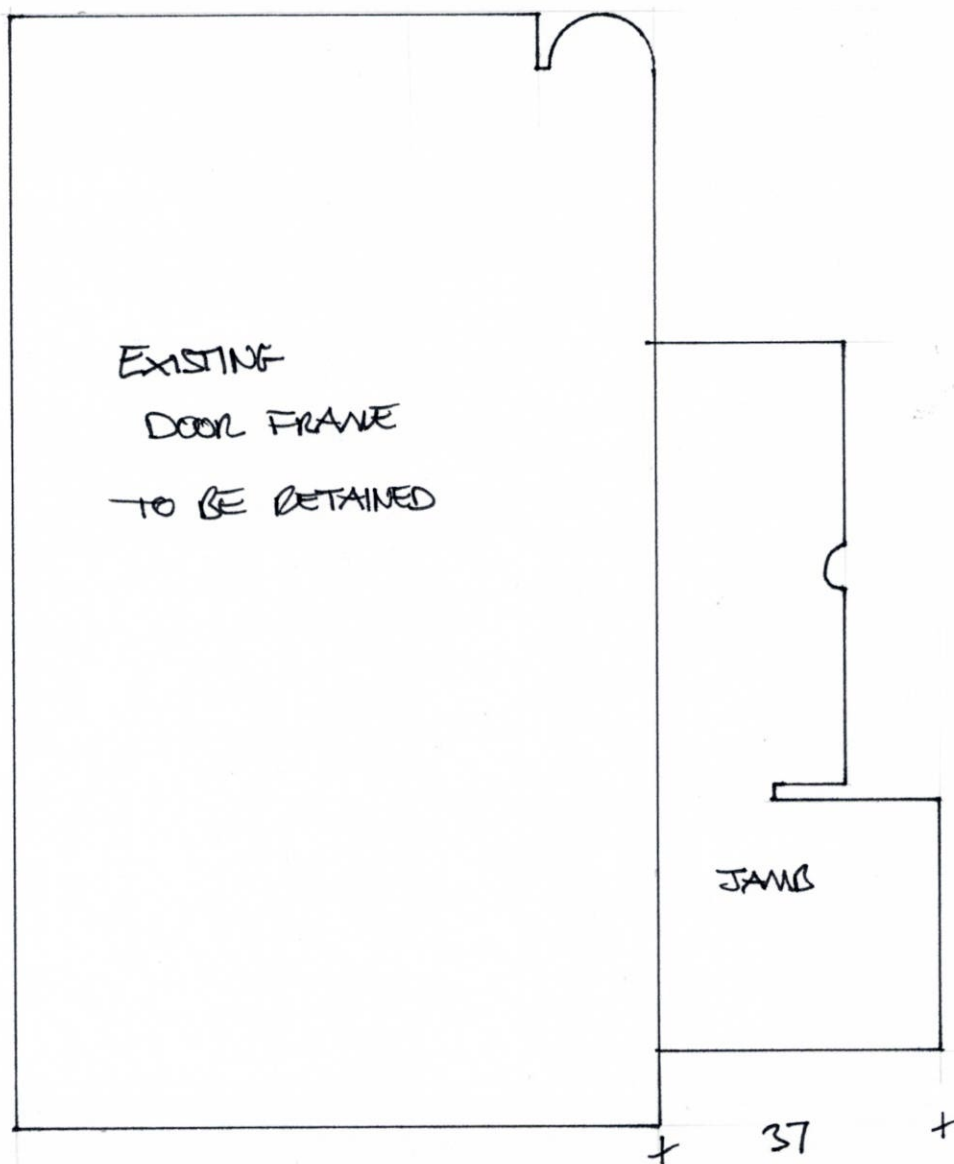


 **One Step Joinery**
Unit 15, Techno Trading Estate
Bramble Road, Swindon, SN2 8HB
Tel: 01793 524458
Fax: 01793 574806
e-mail: info@onestepjoinery.co.uk

0 10 20 30 40 50
MILLIMETRES

SCALE: FULL SIZE @ A4

DRG No. 26

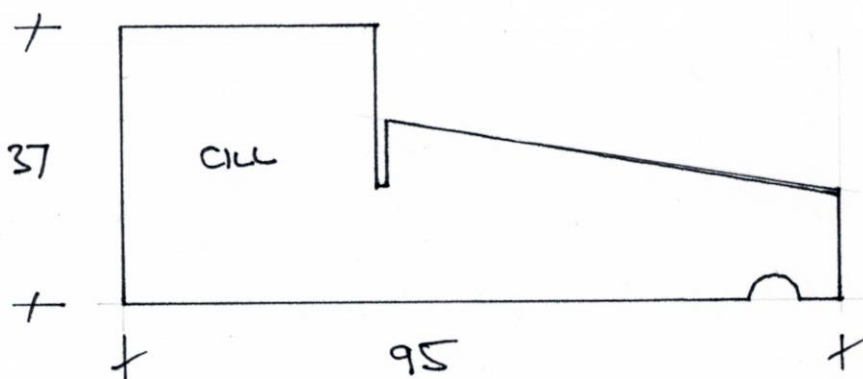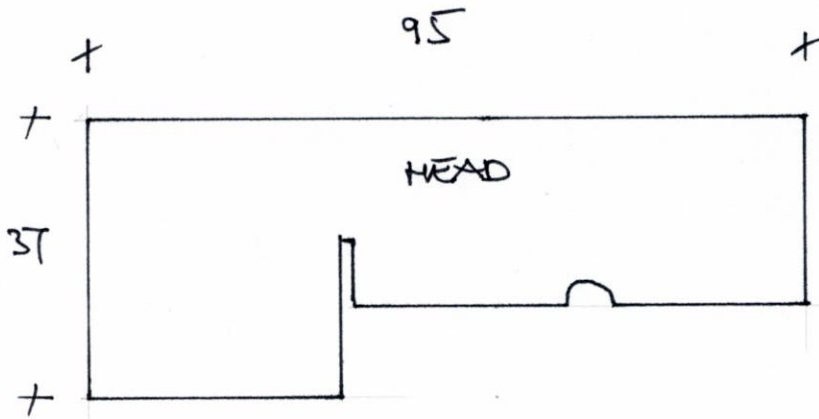


 **One Step Joinery**
Unit 15, Techno Trading Estate
Bramble Road, Swindon, SN2 8HB
Tel: 01793 524458
Fax: 01793 574806
e-mail: info@onestepjoinery.co.uk

0 10 20 30 40 50

MILLIMETRES

SCALE: FULL SIZE @ A4

DRG NO. 27

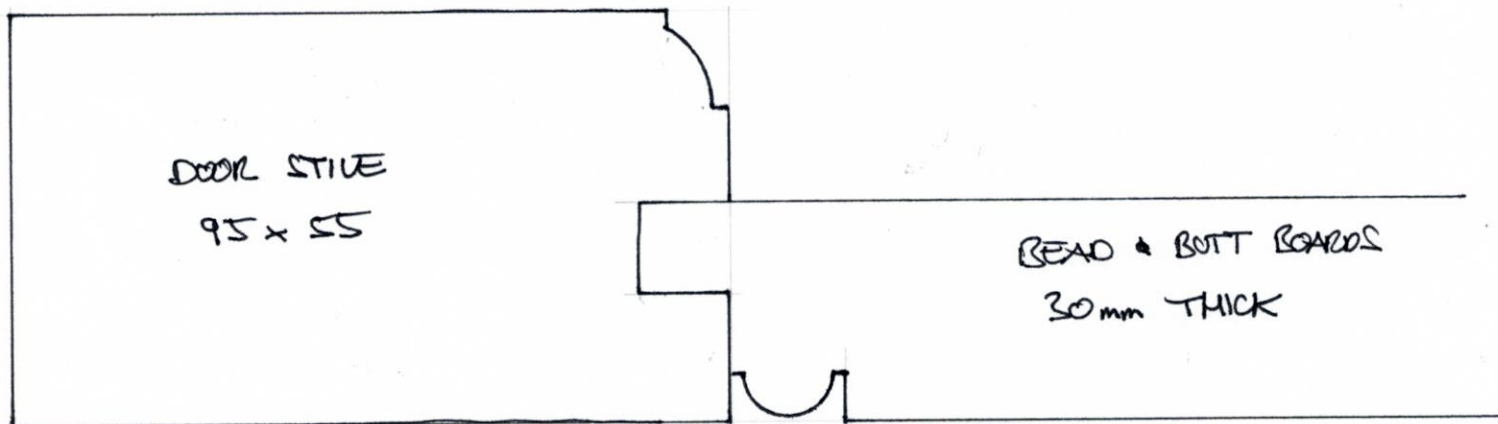


 **One Step Joinery**
Unit 15, Techno Trading Estate
Bramble Road, Swindon, SN2 8HB
Tel: 01793 524458
Fax: 01793 574806
e-mail: info@onestepjoinery.co.uk

0 10 20 30 40 50

MILLIMETRES

SCALE: FULL SIZE @ A4

DRG NO. 28

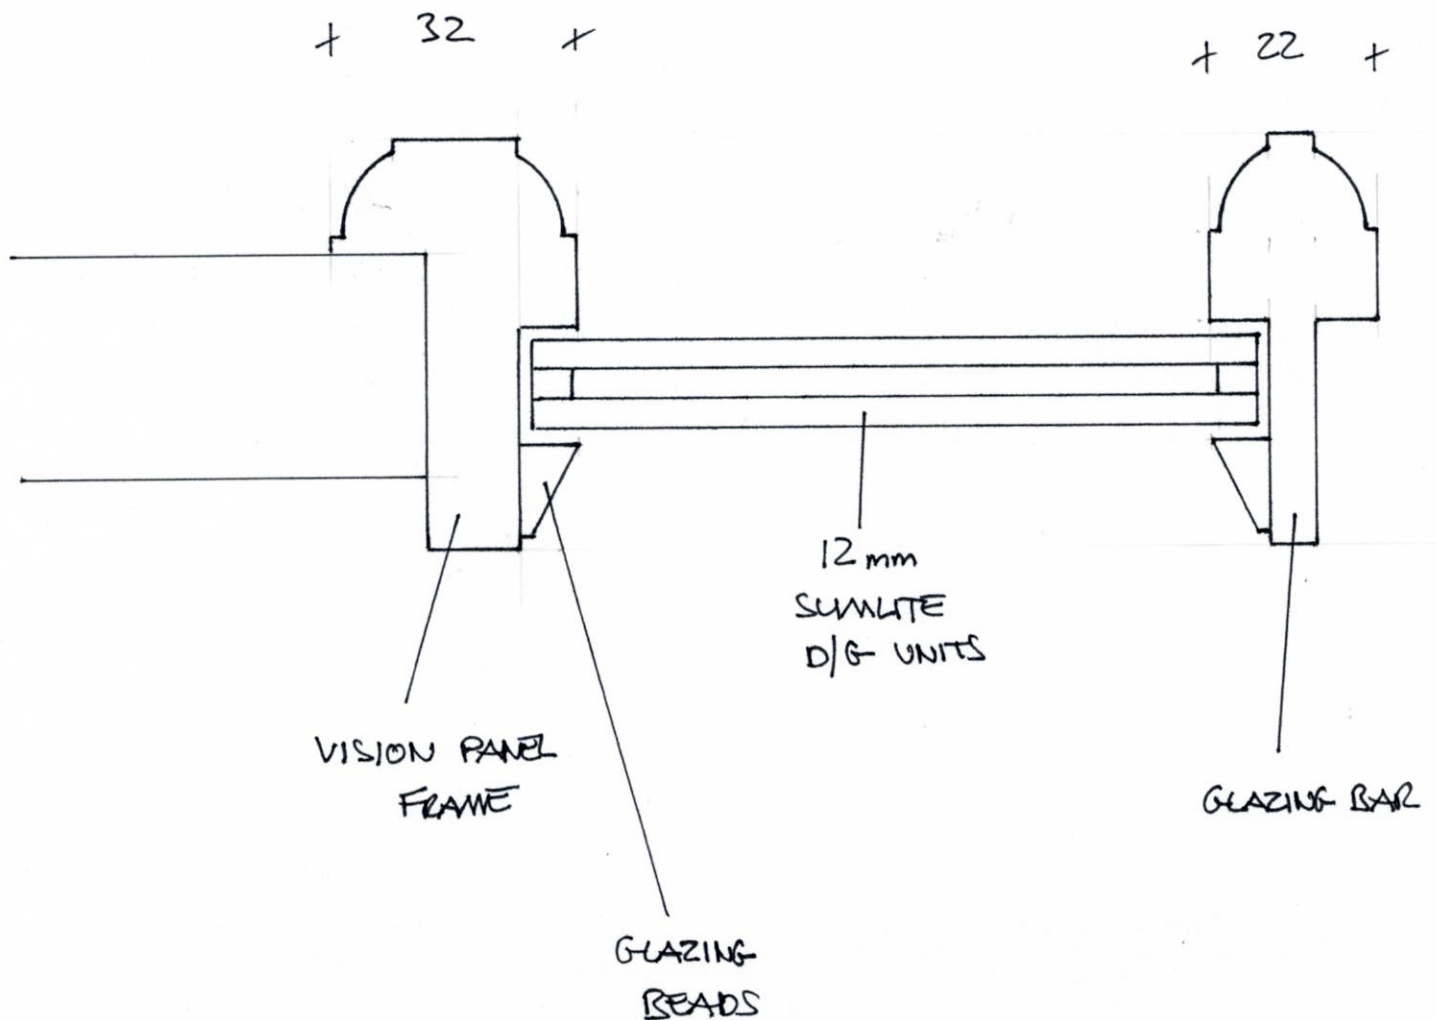

 **One Step Joinery**
Unit 15, Techno Trading Estate
Bramble Road, Swindon, SN2 8HB
Tel: 01793 524458
Fax: 01793 574806
e-mail: info@onestepjoinery.co.uk


0 .2 .4 .6 .8 1.0

METRES

SCALE 1:20 @ A4

DWG N° 29

DG 02

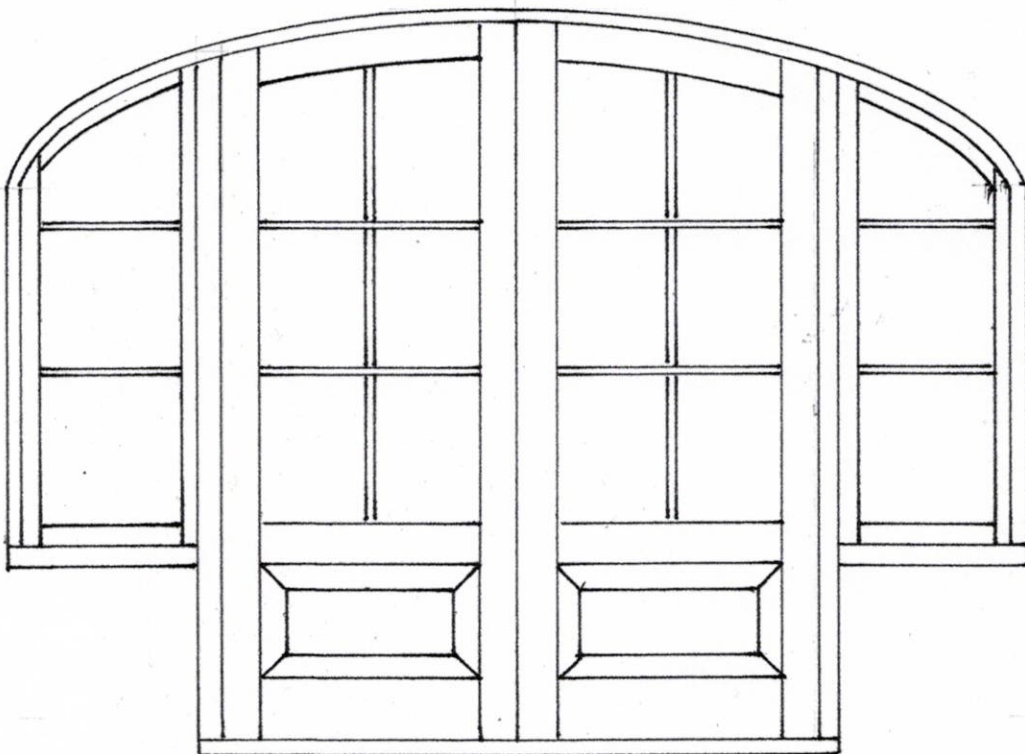


One Step Joinery
 Unit 15, Techno Trading Estate
 Bramble Road, Swindon, SN2 8HB
 Tel: 01793 524458
 Fax: 01793 574806
 e-mail: info@onestepjoinery.co.uk

0 .2 .4 .6 .8 1.0


METRES

SCALE 1:20 @ A4

D&G N° 30

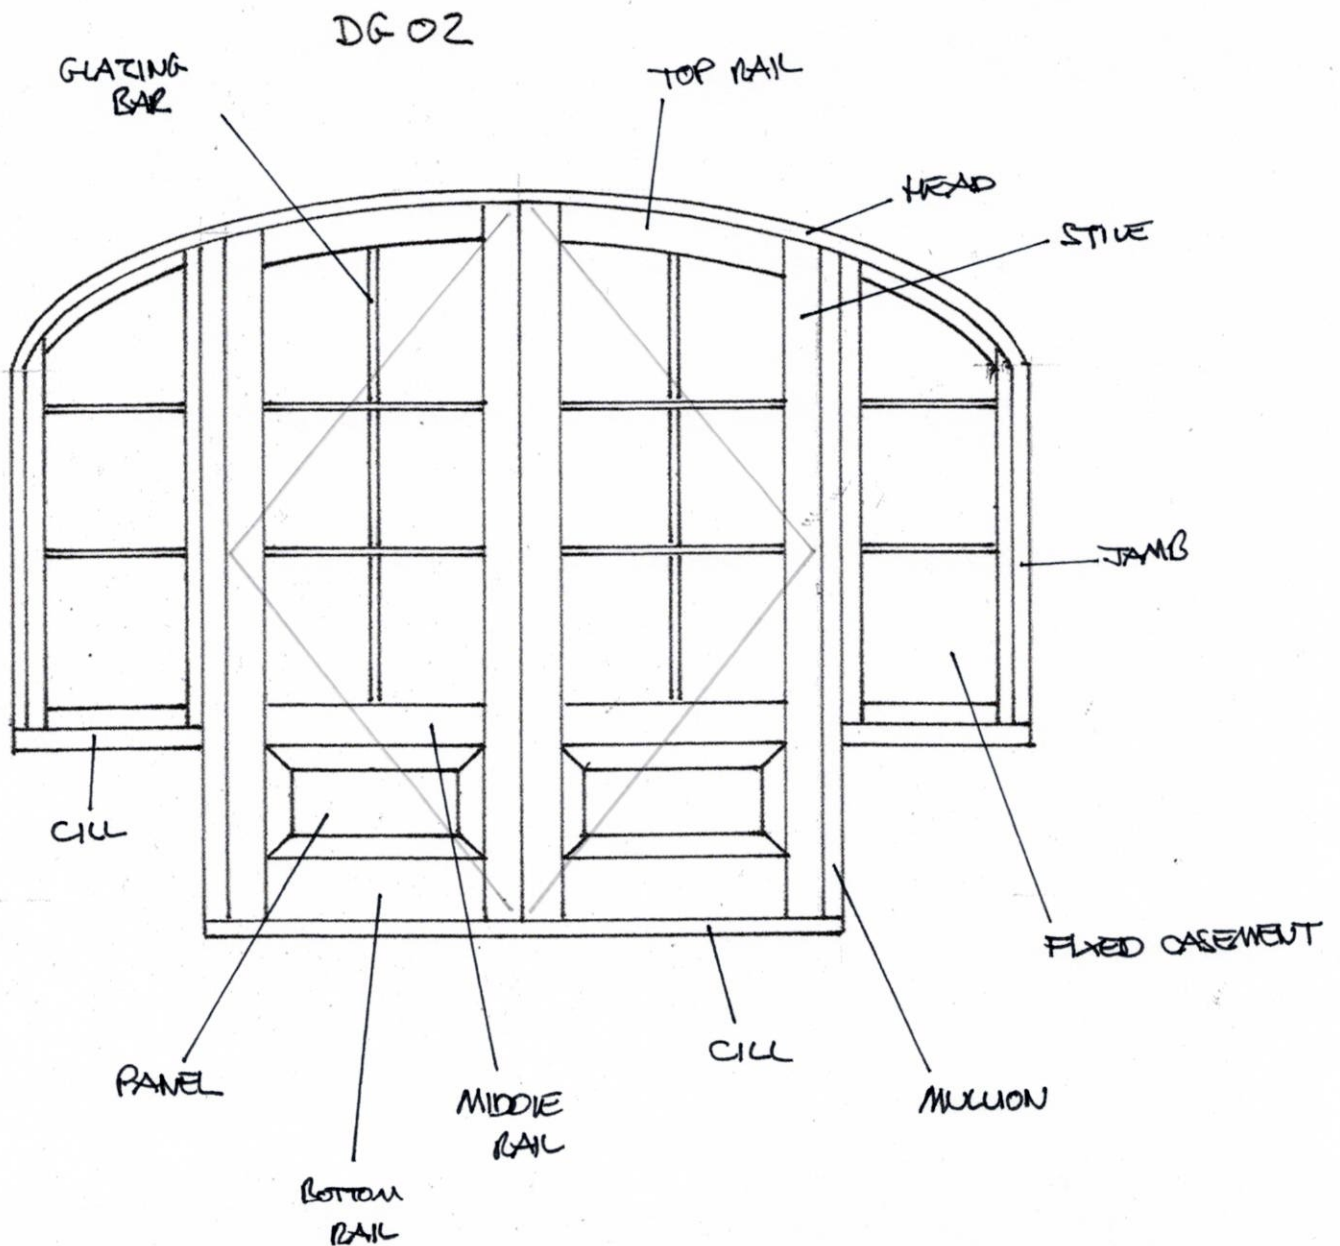

 **One Step Joinery**
Unit 15, Techno Trading Estate
Bramble Road, Swindon, SN2 8HB
Tel: 01793 524458
Fax: 01793 574806
e-mail: info@onestepjoinery.co.uk

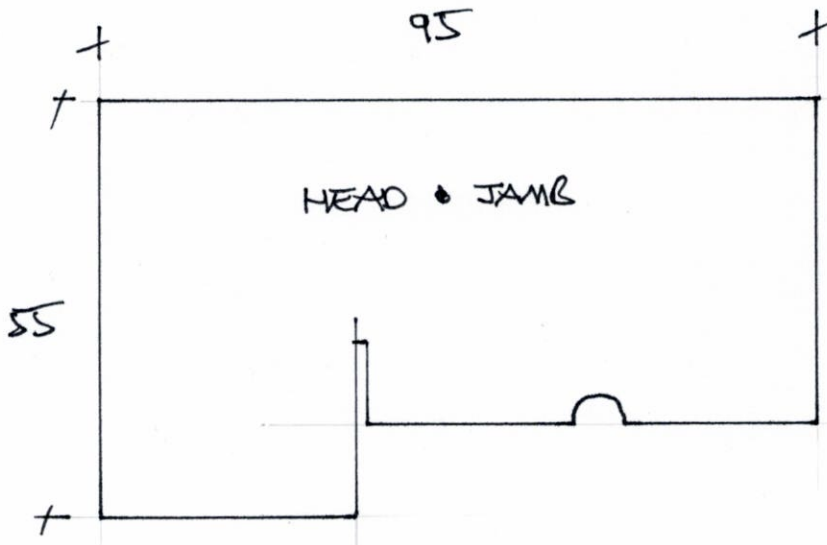


0 10 20 30 40 50

MILLIMETRES

SCALE: FULL SIZE @ A4

DRG No. 31

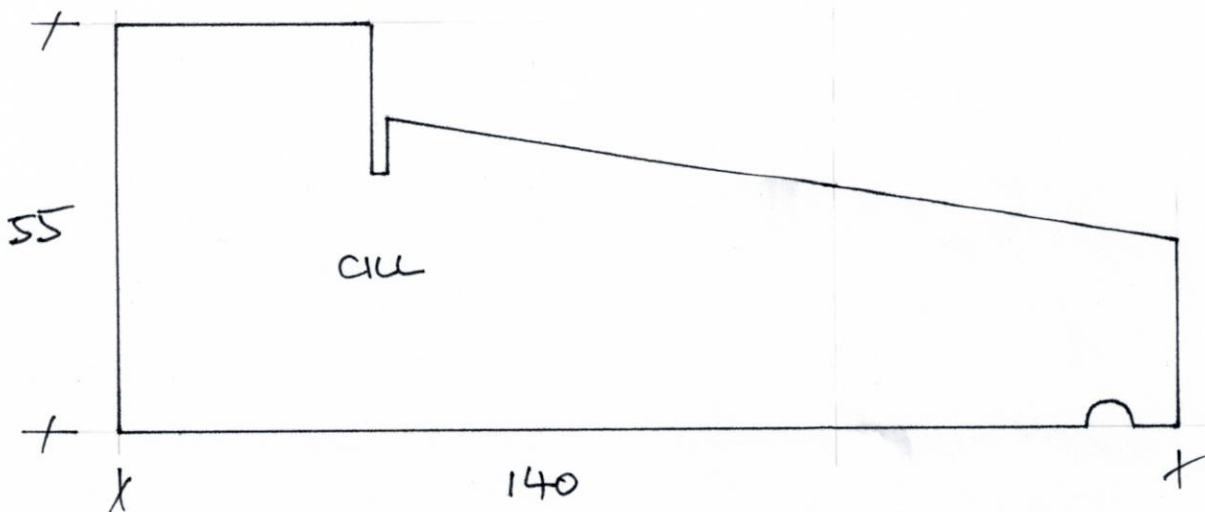


 **One Step Joinery**
Unit 15, Techno Trading Estate
Bramble Road, Swindon, SN2 8HB
Tel: 01793 524458
Fax: 01793 574806
e-mail: info@onestepjoinery.co.uk

0 10 20 30 40 50
—————

MILLIMETRES

SCALE: FULL SIZE @ A4

DWG No. 32

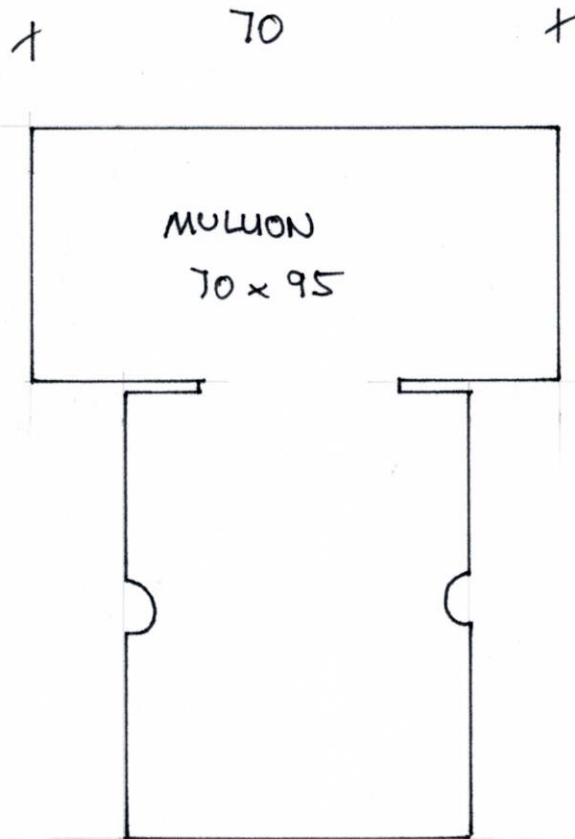


 **One Step Joinery**
Unit 15, Techno Trading Estate
Bramble Road, Swindon, SN2 8HB
Tel: 01793 524458
Fax: 01793 574806
e-mail: info@onestepjoinery.co.uk

0 10 20 30 40 50

MILLIMETRES


SCALE: FULL SIZE @ A4

DRG NO. 33

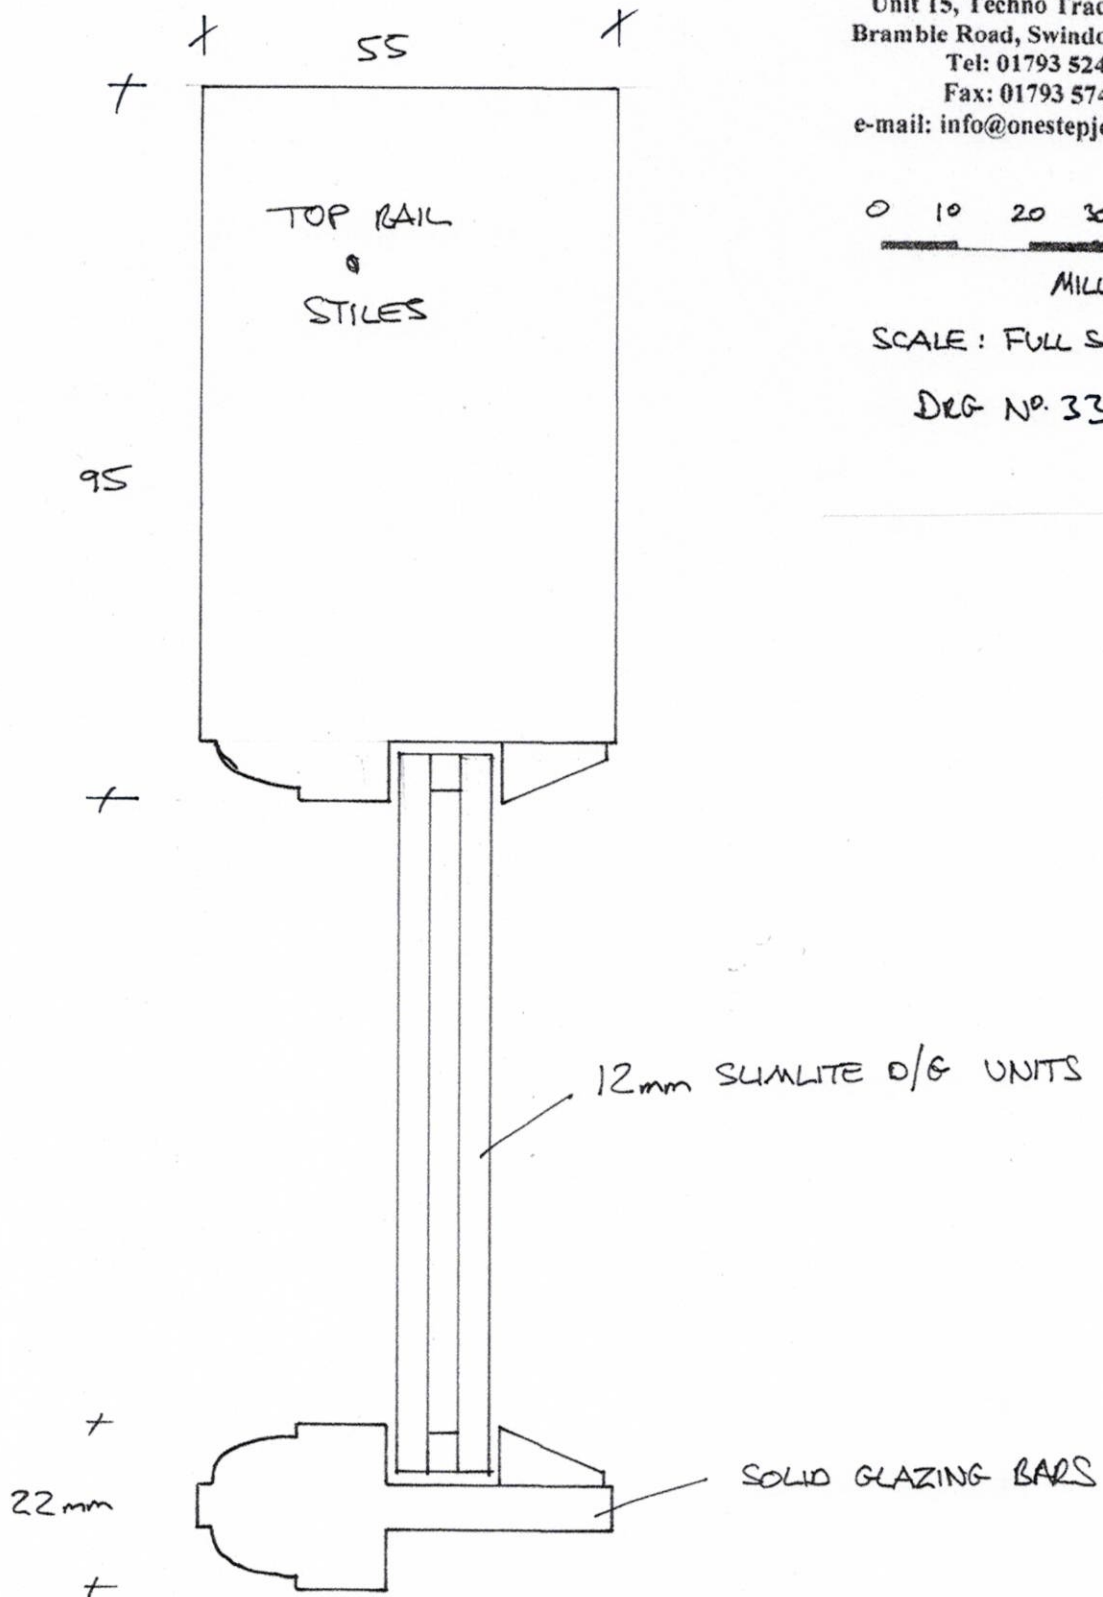

SCALE: FULL SIZE @ A4

 **One Step Joinery**
Unit 15, Techno Trading Estate
Bramble Road, Swindon, SN2 8HB
Tel: 01793 524458
Fax: 01793 574806
e-mail: info@onestepjoinery.co.uk

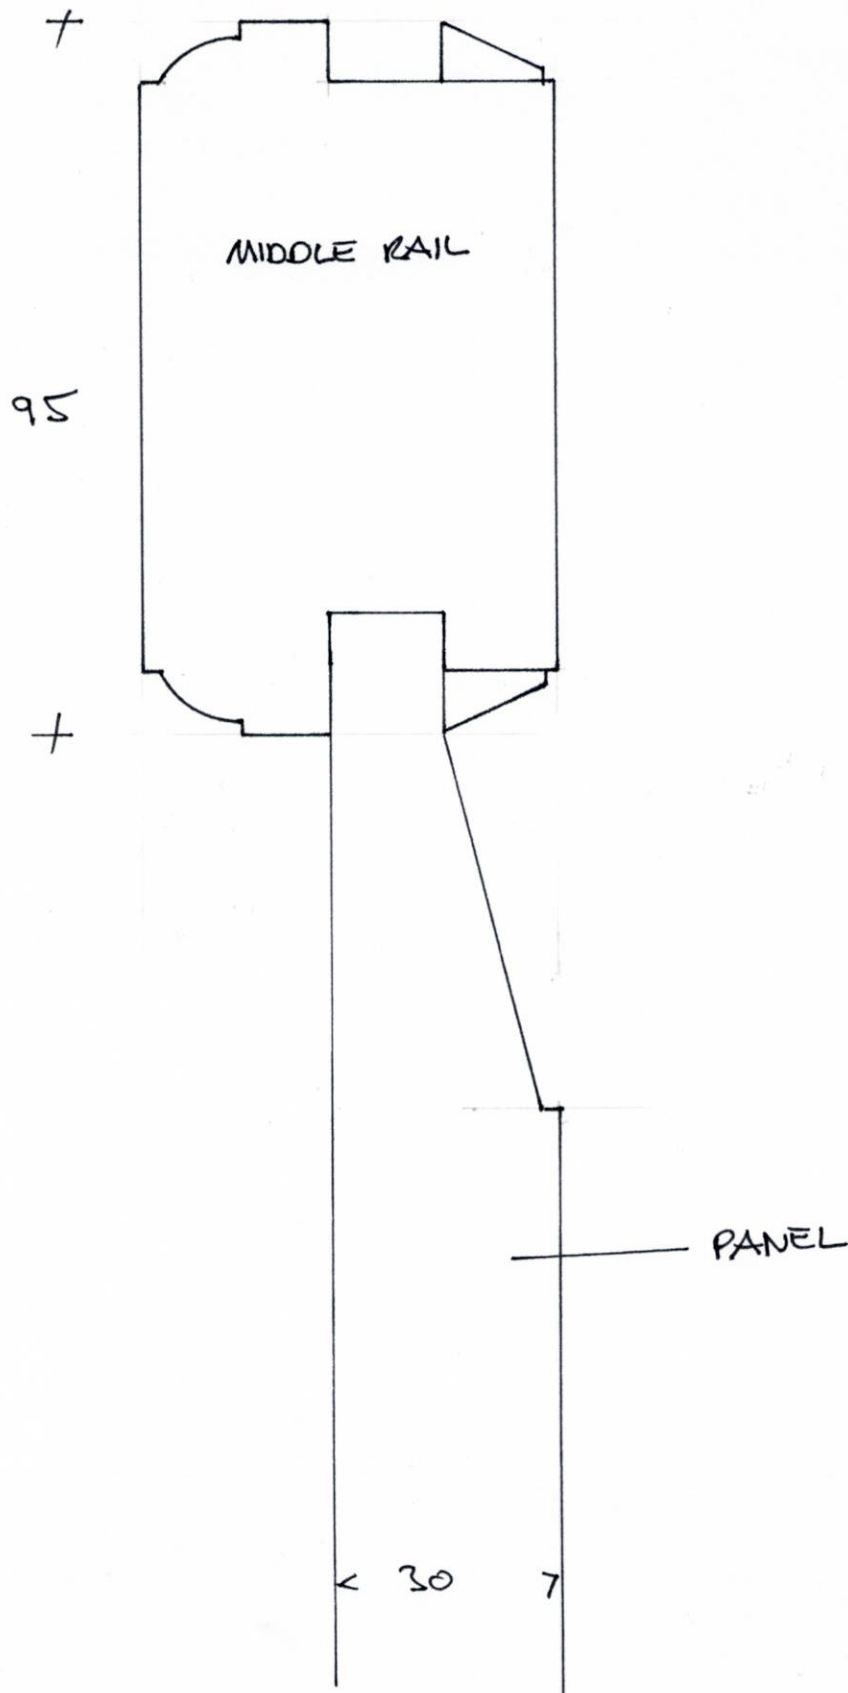


0 10 20 30 40 50

MILLIMETRES

SCALE: FULL SIZE @ A4

DRG NO. 34

 **One Step Joinery**
Unit 15, Techno Trading Estate
Bramble Road, Swindon, SN2 8HB
Tel: 01793 524458
Fax: 01793 574806
e-mail: info@onestepjoinery.co.uk

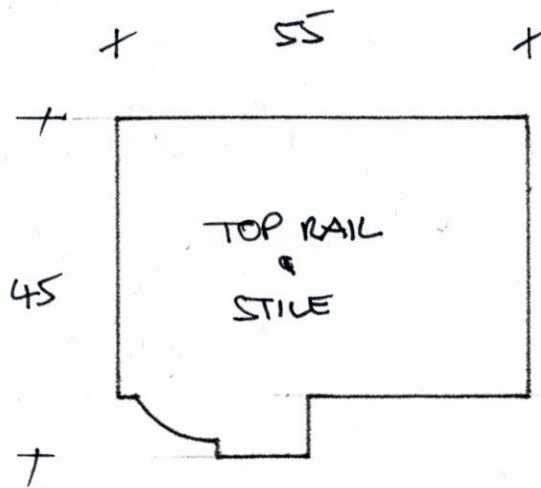



0 10 20 30 40 50

MILLIMETRES

SCALE: FULL SIZE @ A4

DRG NO. 35

FIXED CASEMENT

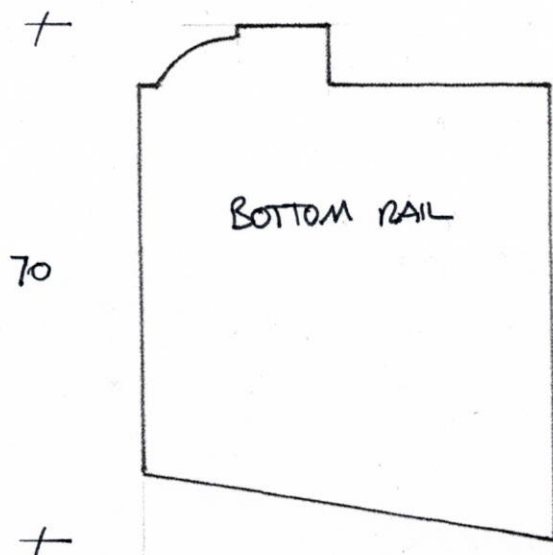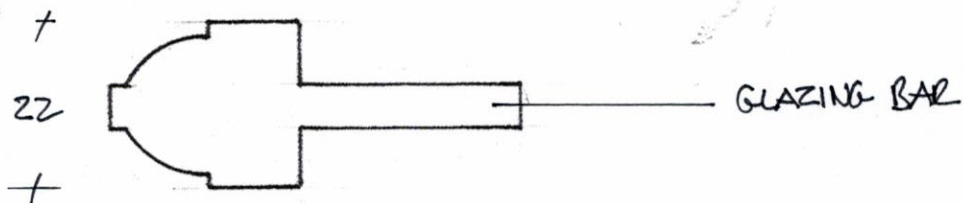

 **One Step Joinery**
Unit 15, Techno Trading Estate
Bramble Road, Swindon, SN2 8HB
Tel: 01793 524458
Fax: 01793 574806
e-mail: info@onestepjoinery.co.uk

0 10 20 30 40 50

MILLIMETRES

SCALE: FULL SIZE @ A4

DRG No. 36

