


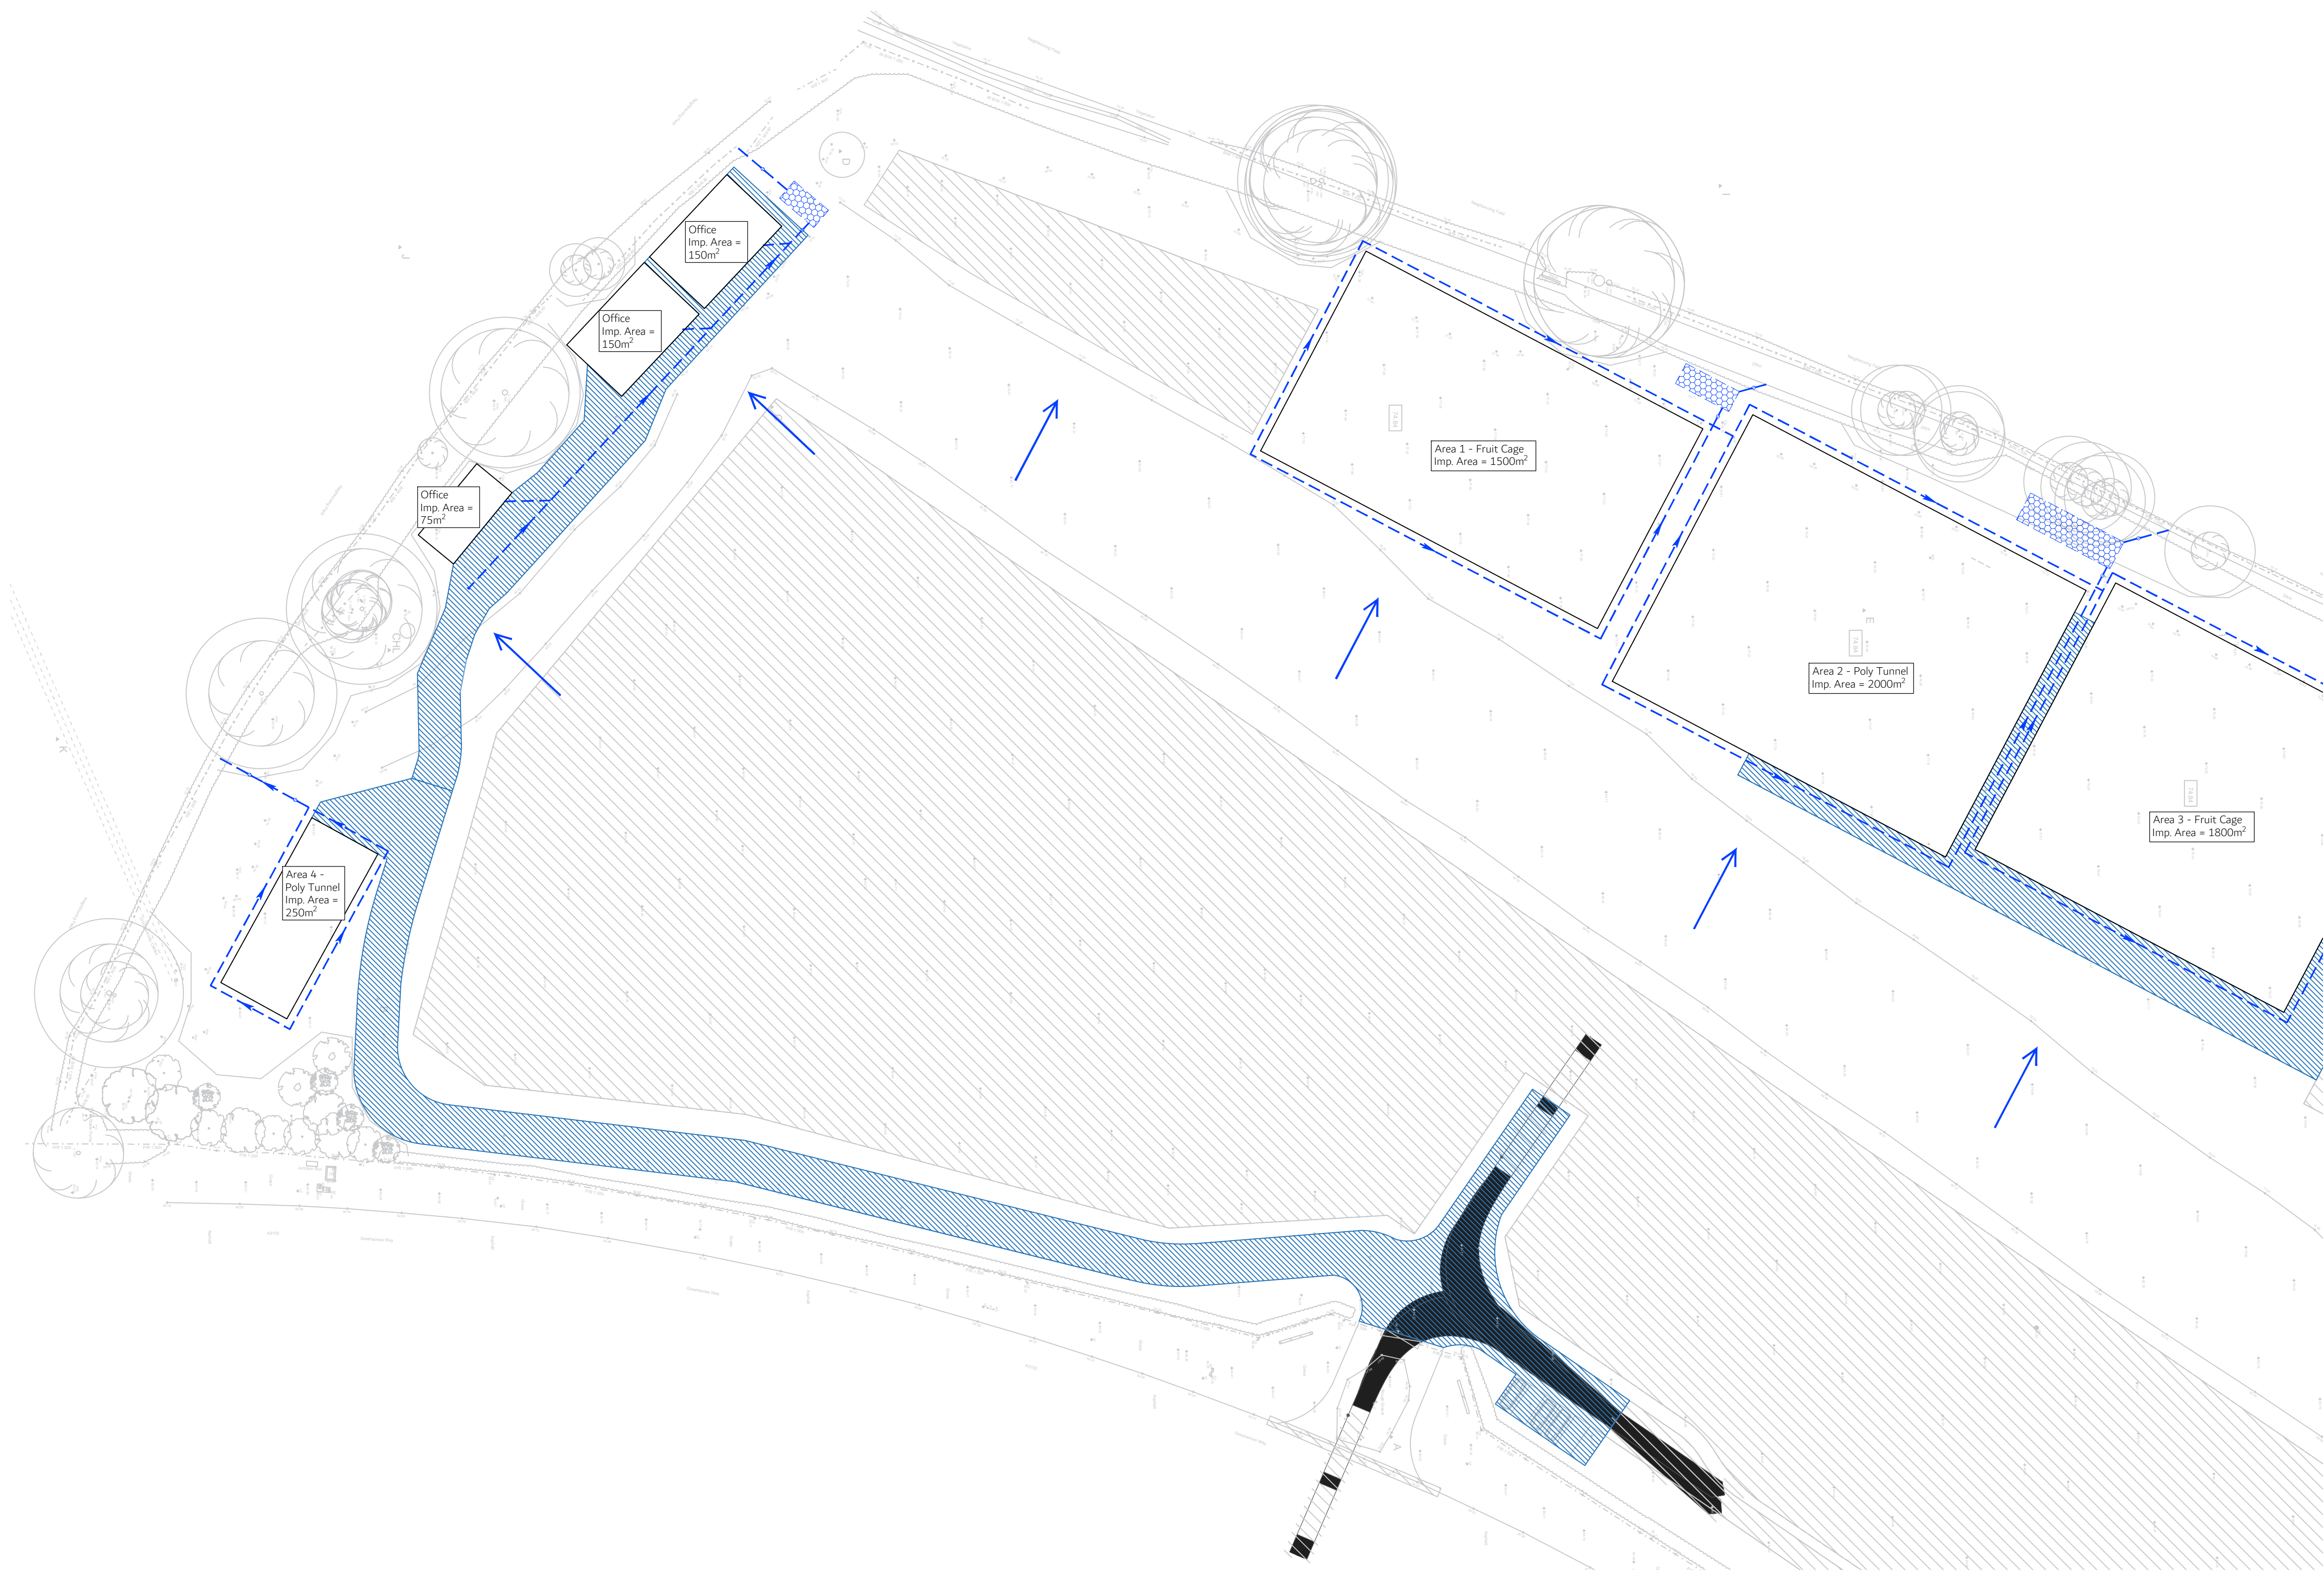

1000.01 - Site Wide Drainage (Part 1 of 2)
(Scale 1:500)

KEYPLAN

NOTES

1. This drawing is to be read in conjunction with all relevant associated documents.

2. All dimensions are to be checked prior to the commencement of works on site. Any discrepancies are to be reported to the Engineer immediately.

3. Do not scale this drawing.

4. All dimensions are in millimetres unless noted otherwise.


5. This drawing is to be printed in colour.

6. This drawing is copyright.

7. This drawing is to be printed on A1 paper.

P01	Issued for Information	JN	JN	DW
Rev	Description	Drawn by	Designed	Reviewed
		Date	Date	Date

REV.	STATUS
P01	For Information

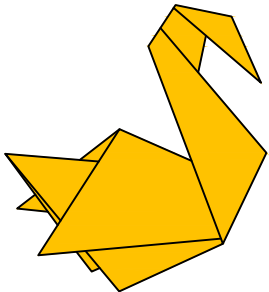

SWAN
structures
CIVIL & STRUCTURAL ENGINEERING CONSULTANTS
info@swanstructures.co.uk

PROJECT CODE

26085

CLIENT

Green Leaf Trees Ltd

PROJECT NAME

Green Leaf Trees

DRAWING NAME

Site Wide Drainage Part 1 of 2

CODE-ORIGIN-ZONE-LEVEL-TYPE-DISCIPLINE-NUMBER

26085-SWN-XX-XX-D-C-1000