
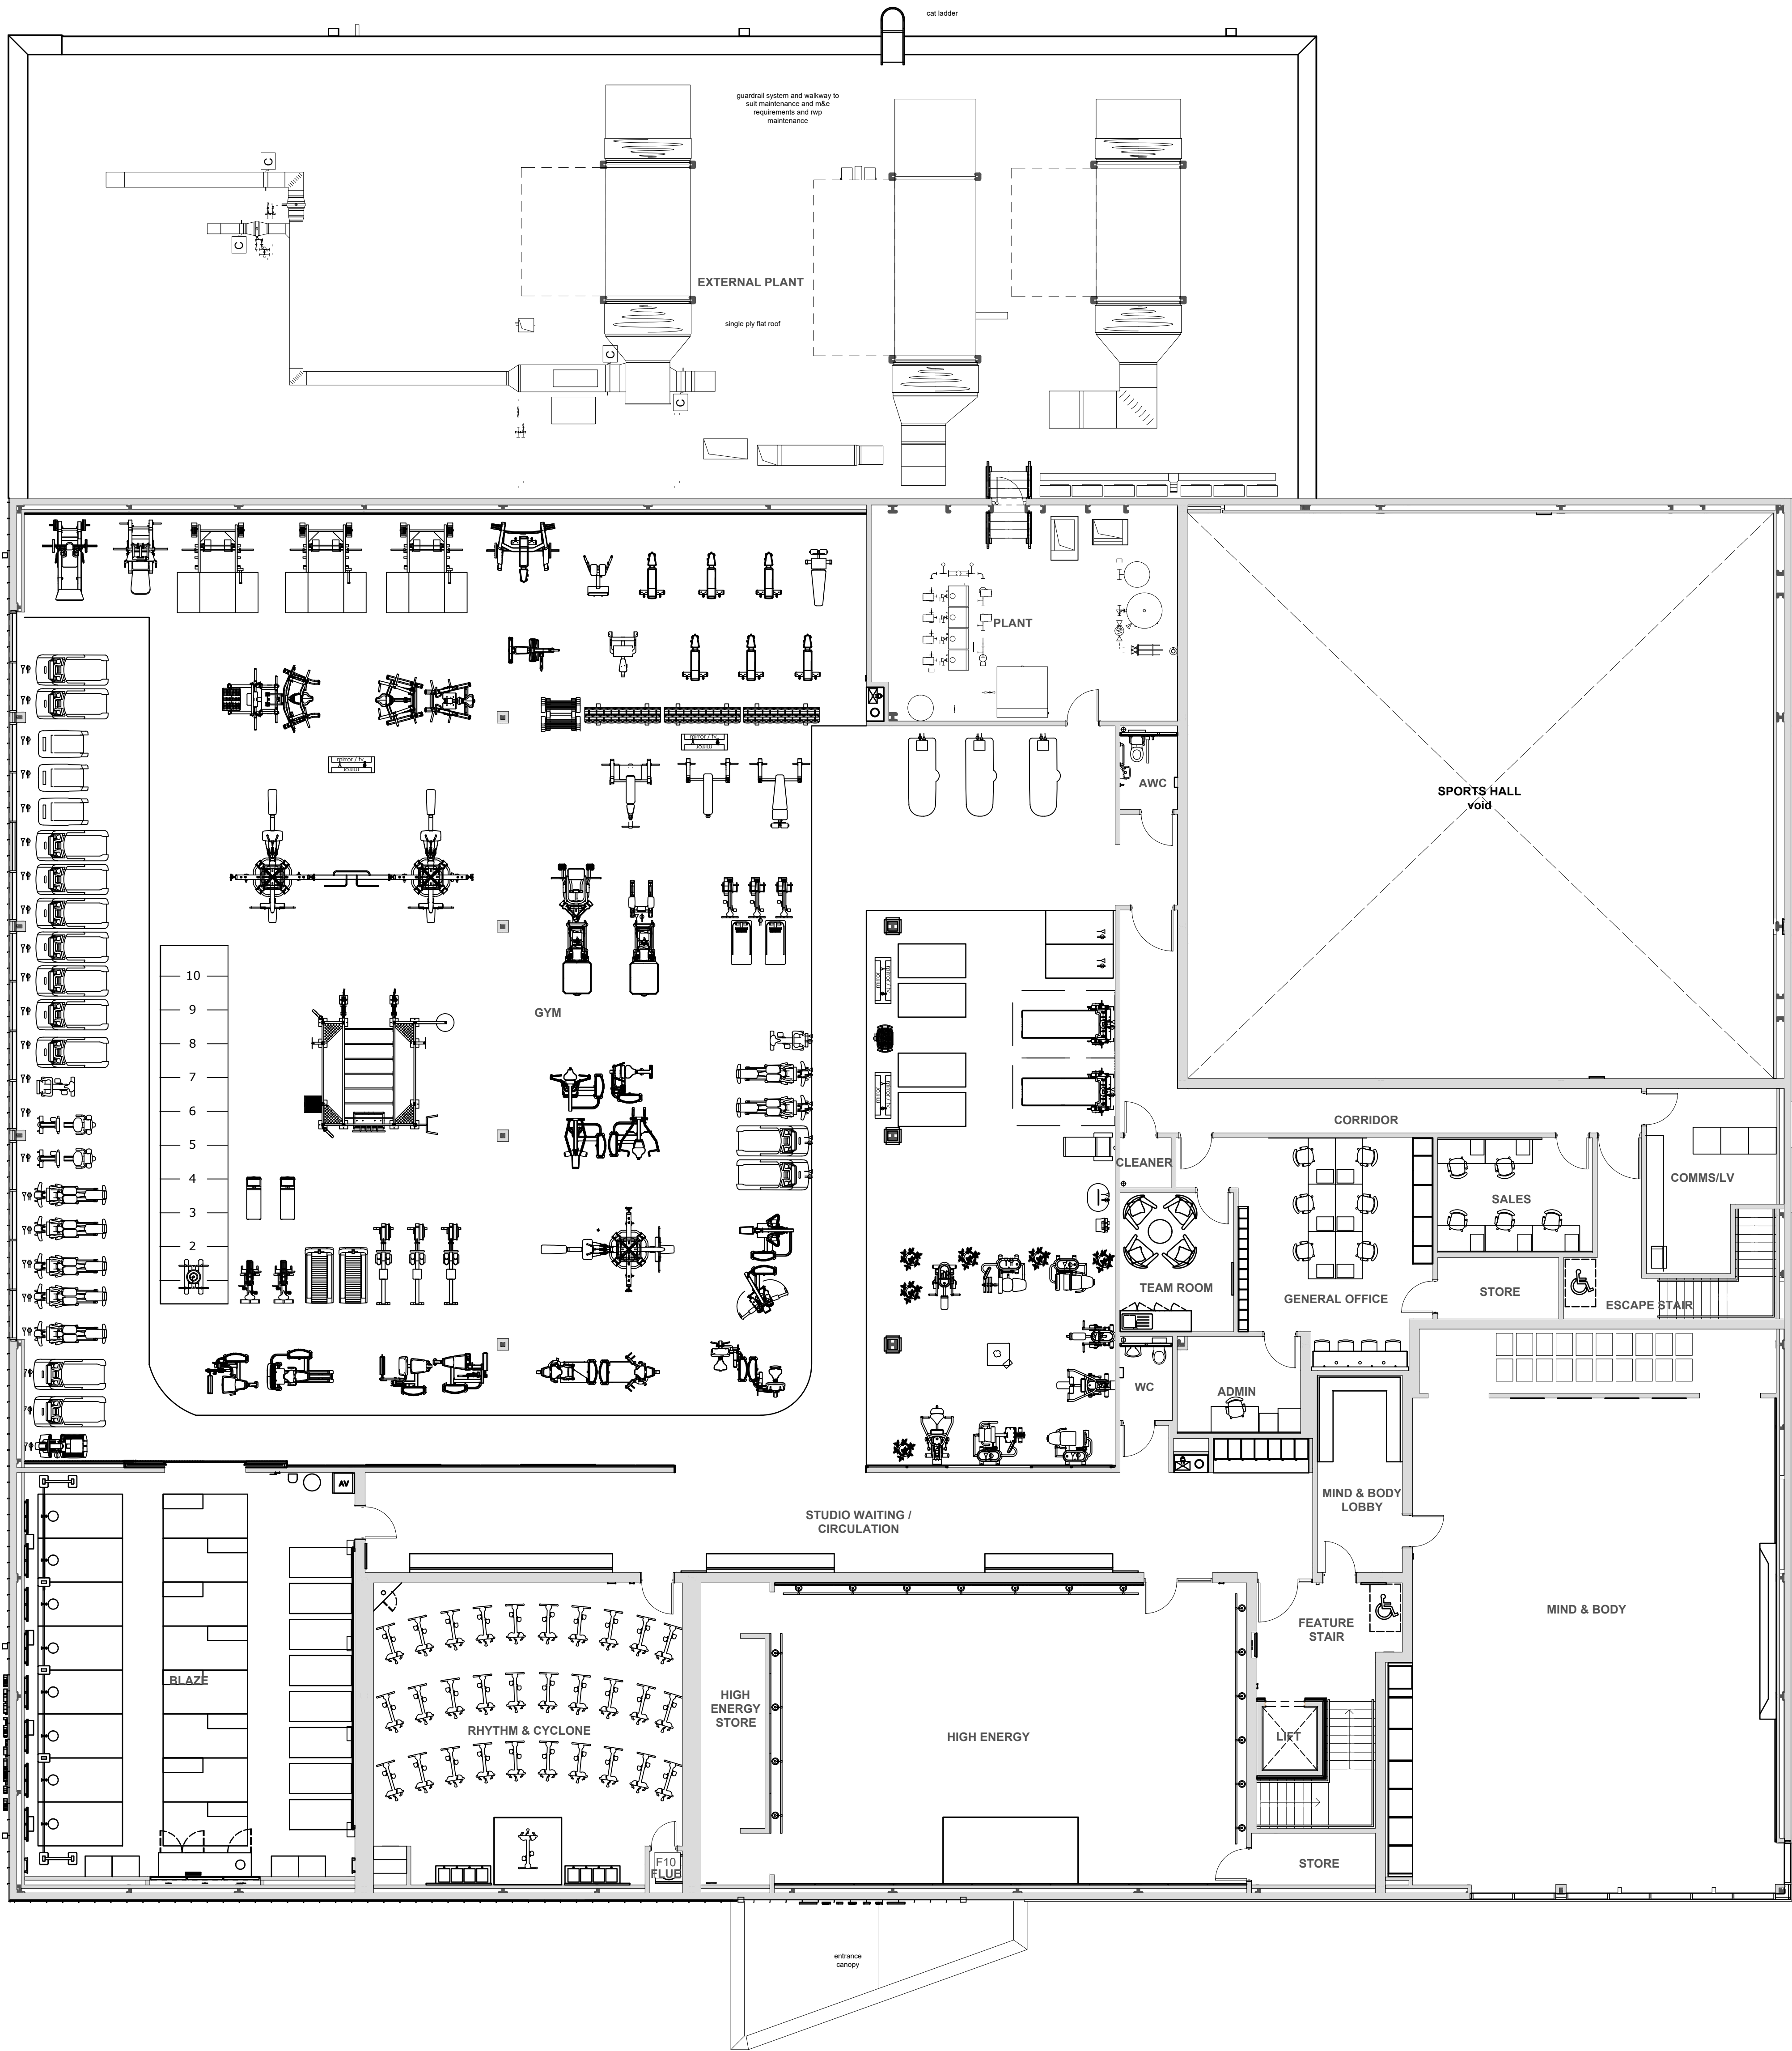


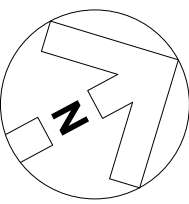

ISSUED: P01 BY: MP CHECKED: MPB DATE: 12/02/2025
Planning Issue

TITLE

S4a | FOR PLANNING

DATE

David Lloyd
CLUBS

PROJECT

CHIPPENHAM
SOUTHPOINT BUSINESS PARK

TITLE

FIRST FLOOR PLAN

Hadfield Cawkwell Davidson

Broomgrove Lodge, 13 Broomgrove Rd, Sheffield, S19 3JZ T 0114 266 8181 www.hcd.co.uk

WCD PROJECT NO.	SCALE	REV.
24245	1:100 @ A0	P01
PROJECT NO.	DESIGN NO.	DATE
24245	HCD A0	01 DR A-PL-005

© All rights reserved 2025 HCD Group Ltd. All rights reserved. This document is the property of HCD Group Ltd. and is not to be reproduced without written permission. 11/03