




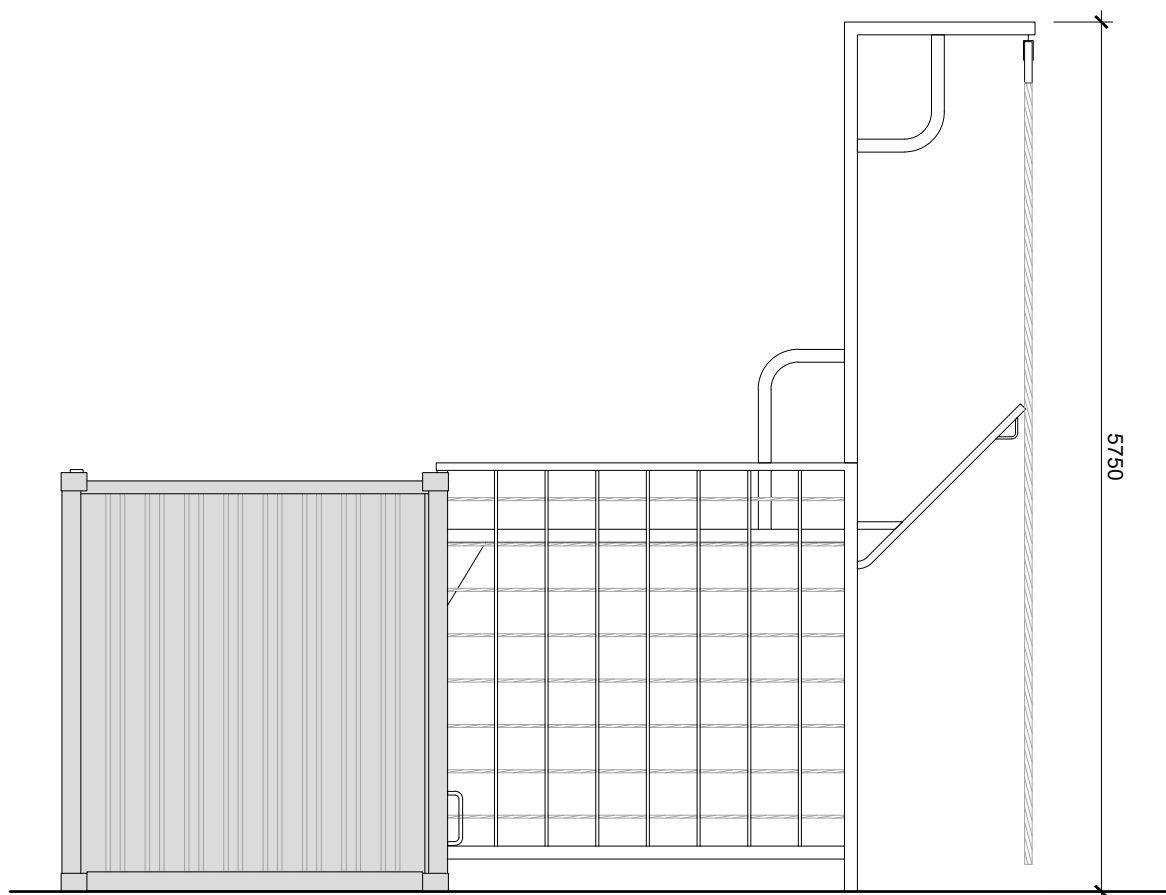


ELEVATION 01

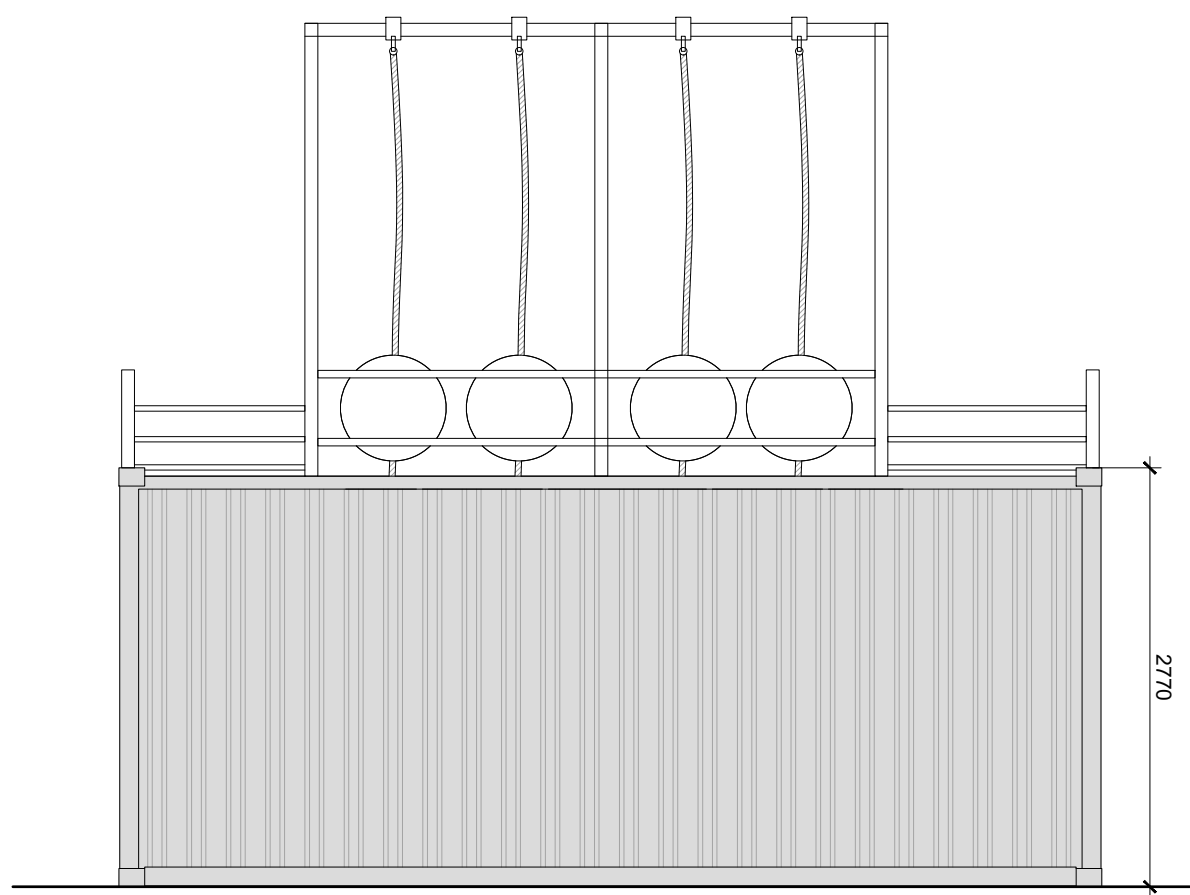


ELEVATION 02

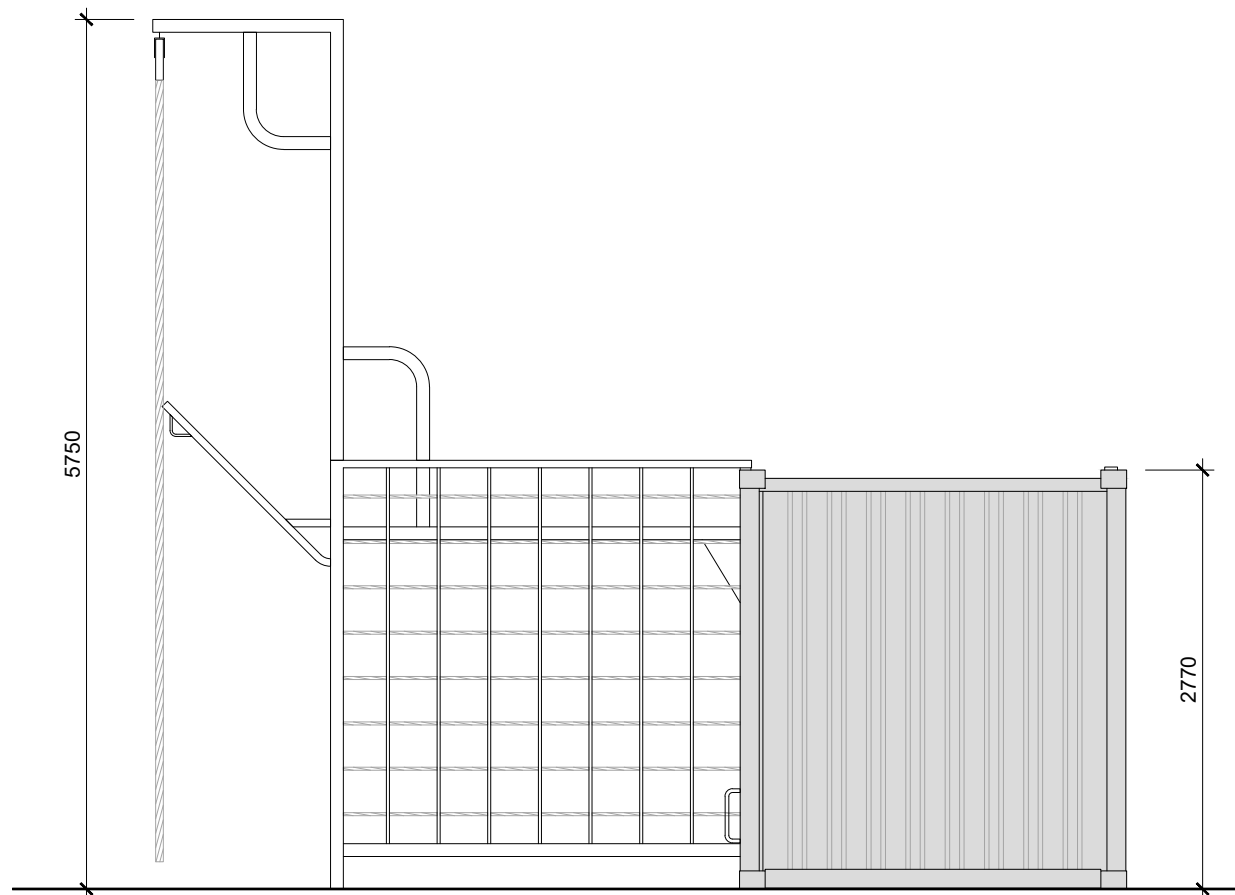

ELEVATION 03

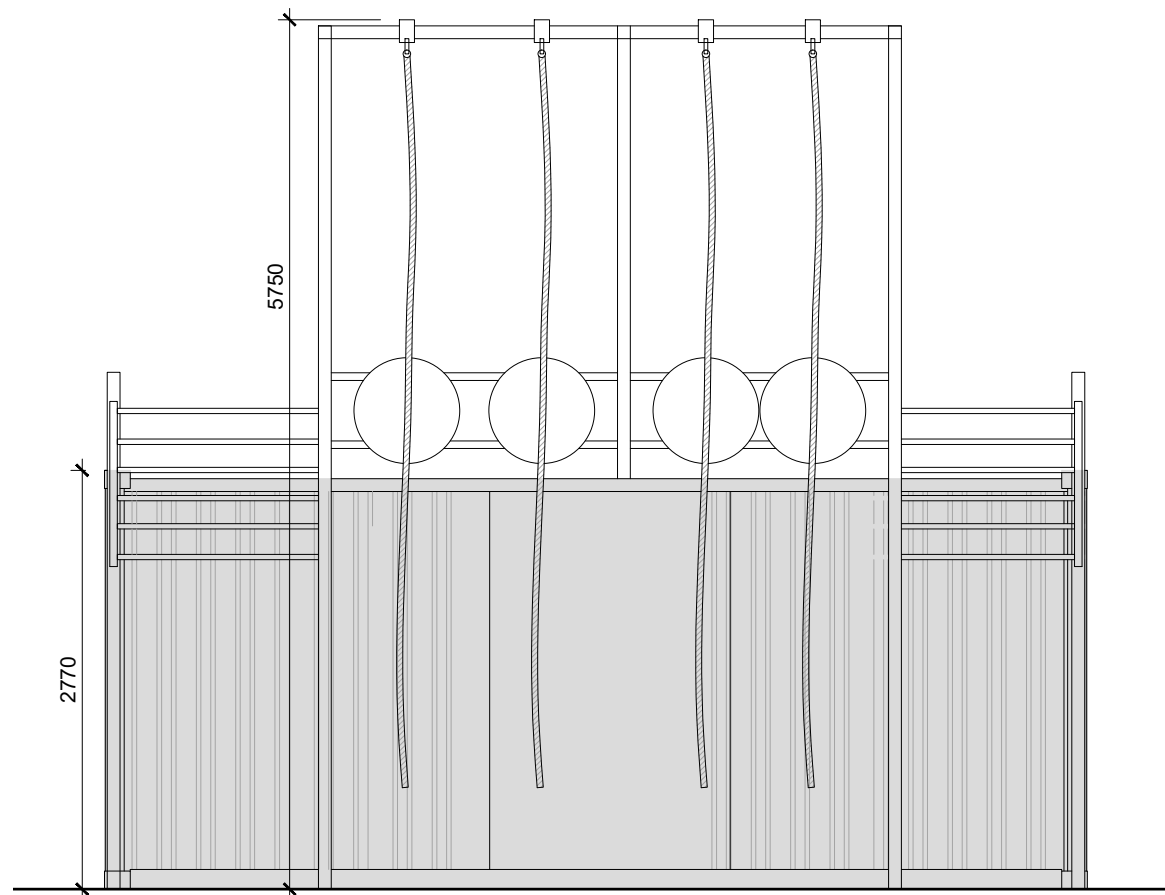


ELEVATION 04

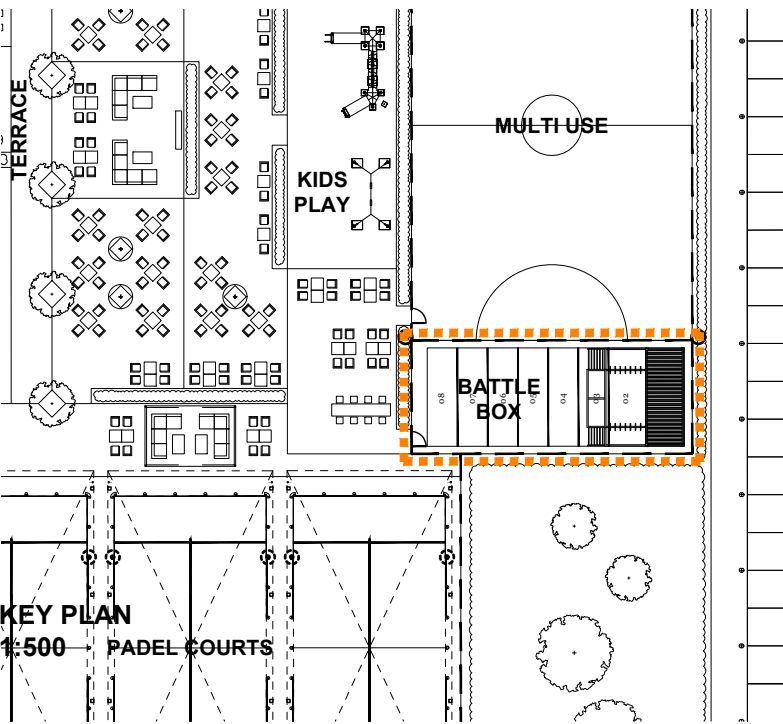

KEY PLAN

1:500 - PADEL COURTS

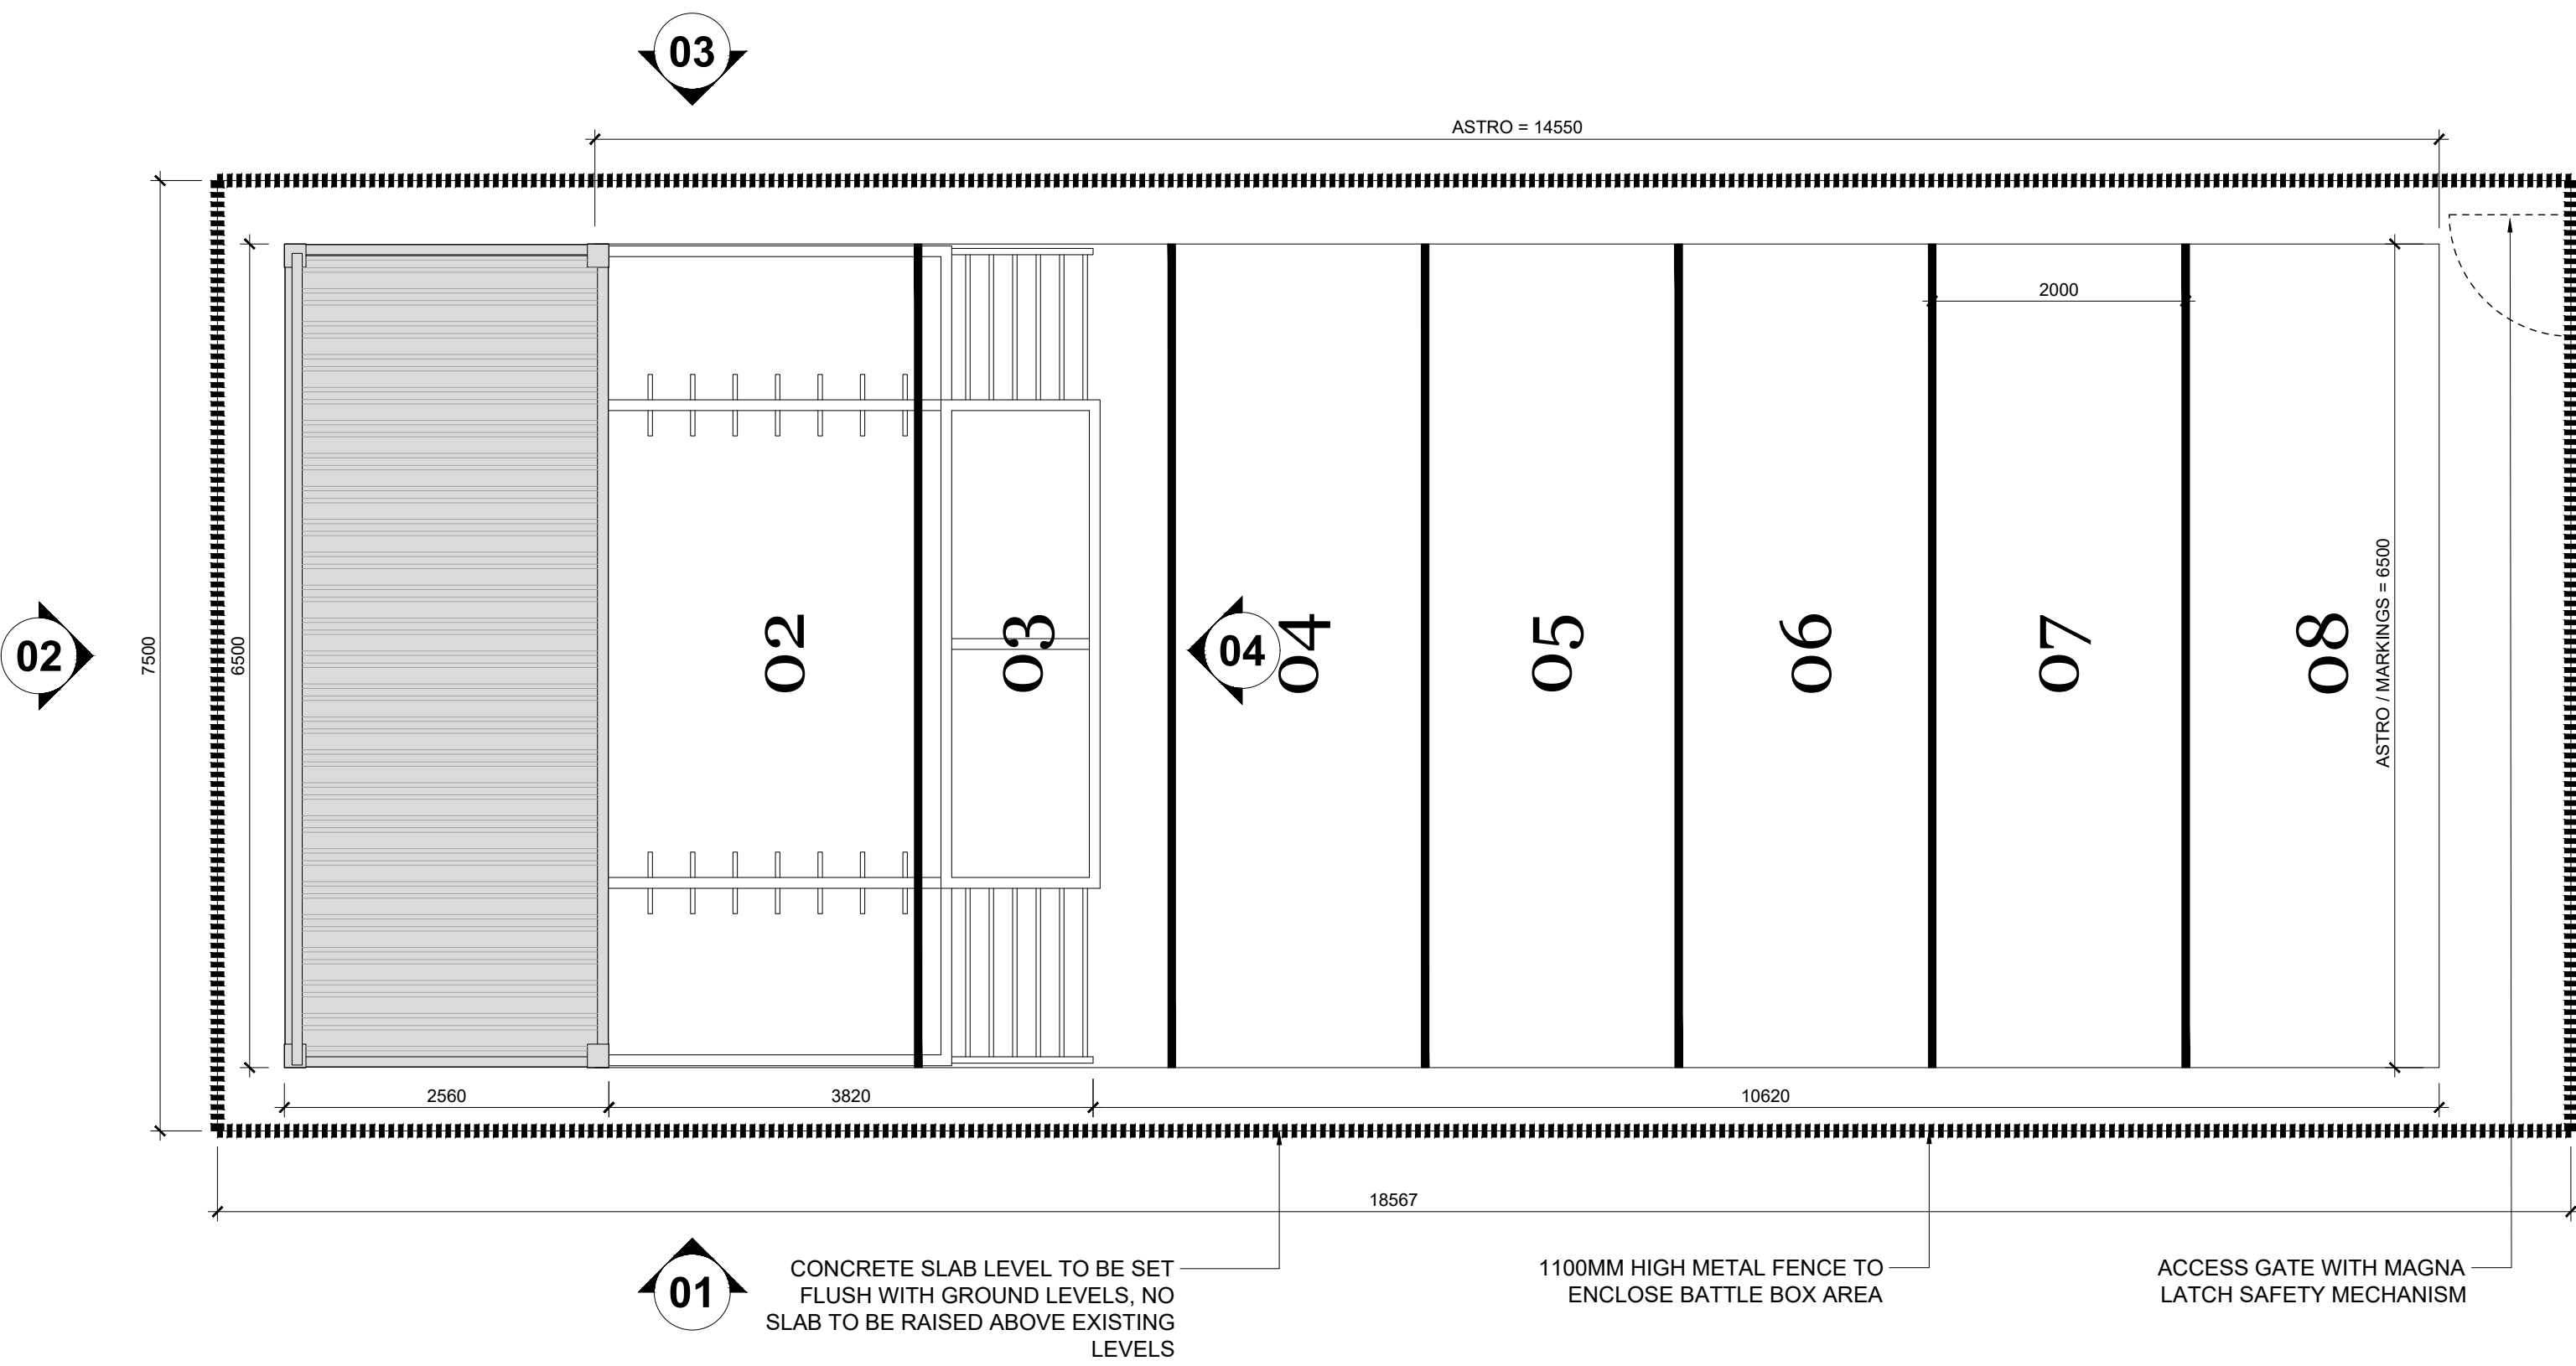

BATTLE BOX PLAN

REVISION: P01 BY: HP CHECKED: MPB DATE: 12/02/2026
Planning Issue.

STATUS

S4a | FOR PLANNING

CLIENT

David Lloyd
CLUBS

PROJECT

CHIPPENHAM
SOUTHPOINT BUSINESS PARK

TITLE

PROPOSED
BATTLE BOX
PLAN AND ELEVATIONS

Hadfield Cawkwell Davidson

Broomgrove Lodge, 13 Broomgrove Rd, Sheffield, S10 2LZ T 0114 266 8181 www.hcd.co.uk

HCD PROJECT NO.	SCALE	REV
24245	1:50 @ A1	P01

PROJECT NO.	ORIGINATOR	VOLUME	LEVEL	TYPE	ROLE - NUMBER
24245	HCD	A0	00	DR	A-PL-014

S:\Architecture\24245\Drawings\DR - Plotsheets\Planning\A-PL-014 - Battlebox Plan and Elevations.dwg | © HCD