



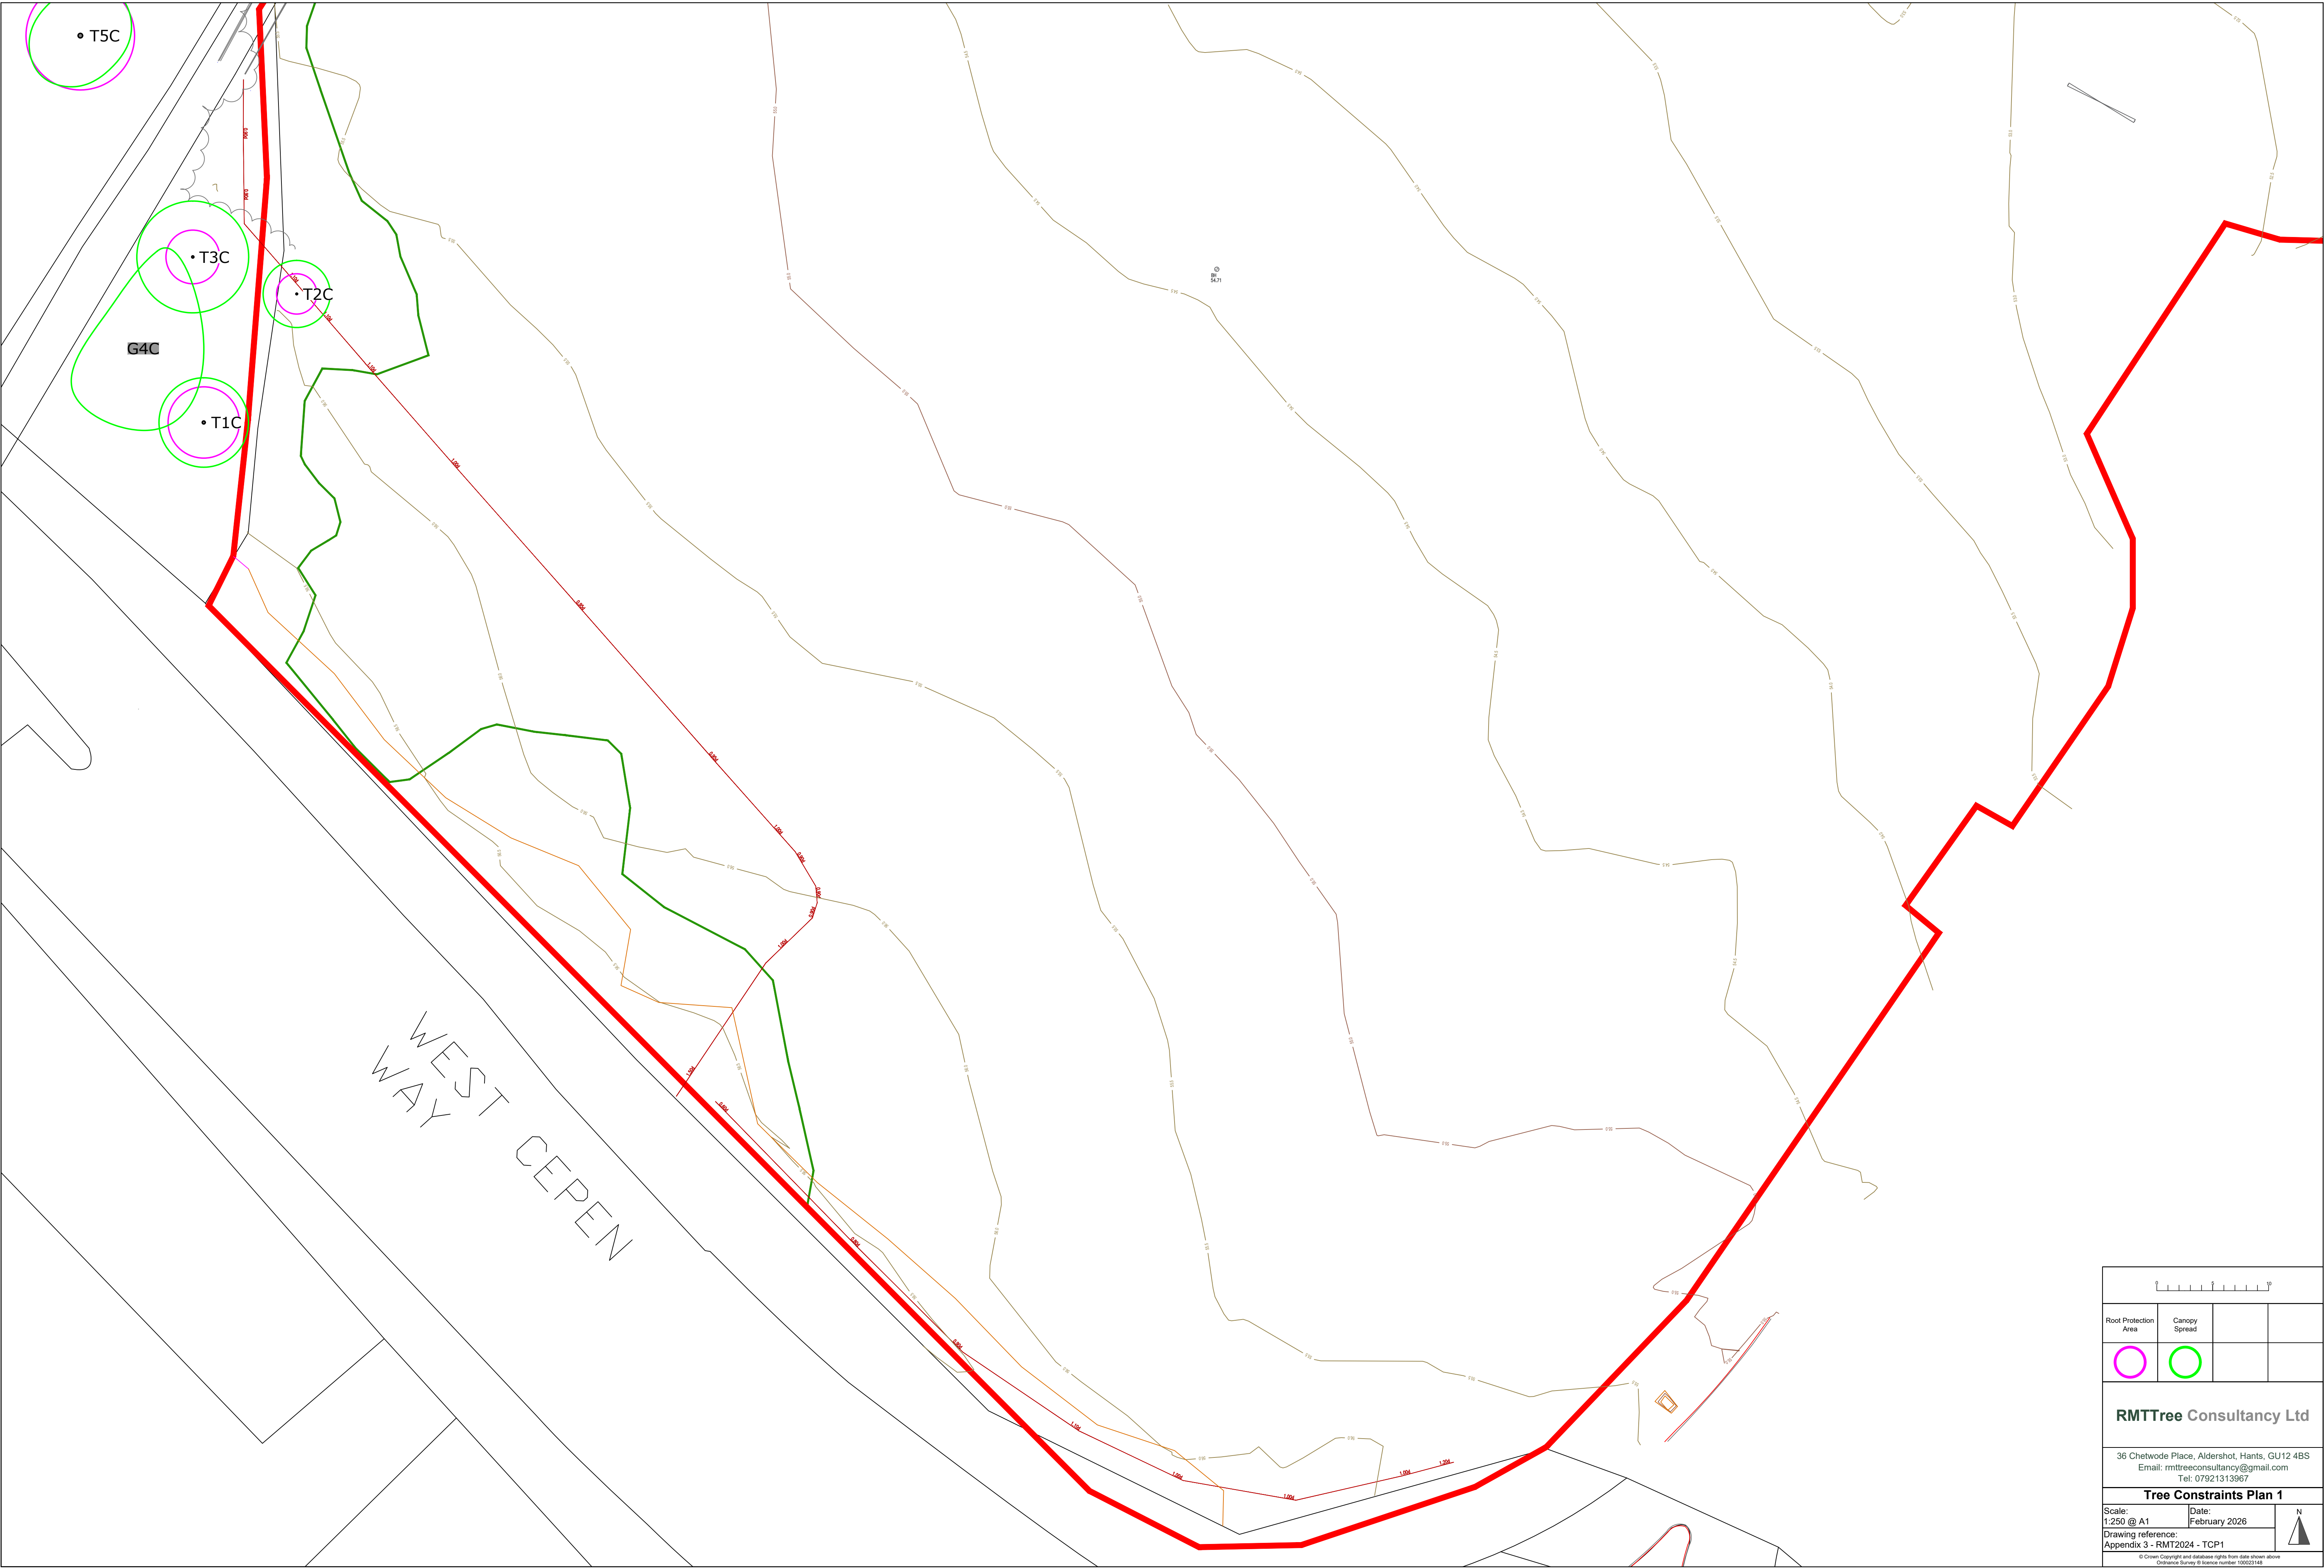

Root Protection Area	Canopy Spread		
RMTTree Consultancy Ltd			
36 Chetwode Place, Aldershot, Hants, GU12 4BS Email: rmttreeconsultancy@gmail.com Tel: 07921313967			
Tree Constraints Plan 1			
Scale: 1:250 @ A1	Date: February 2026		
Drawing reference: Appendix 3 - RMT2024 - TCP1			
© Crown Copyright and database rights from data shown above Ordnance Survey OS licence number 100021446			

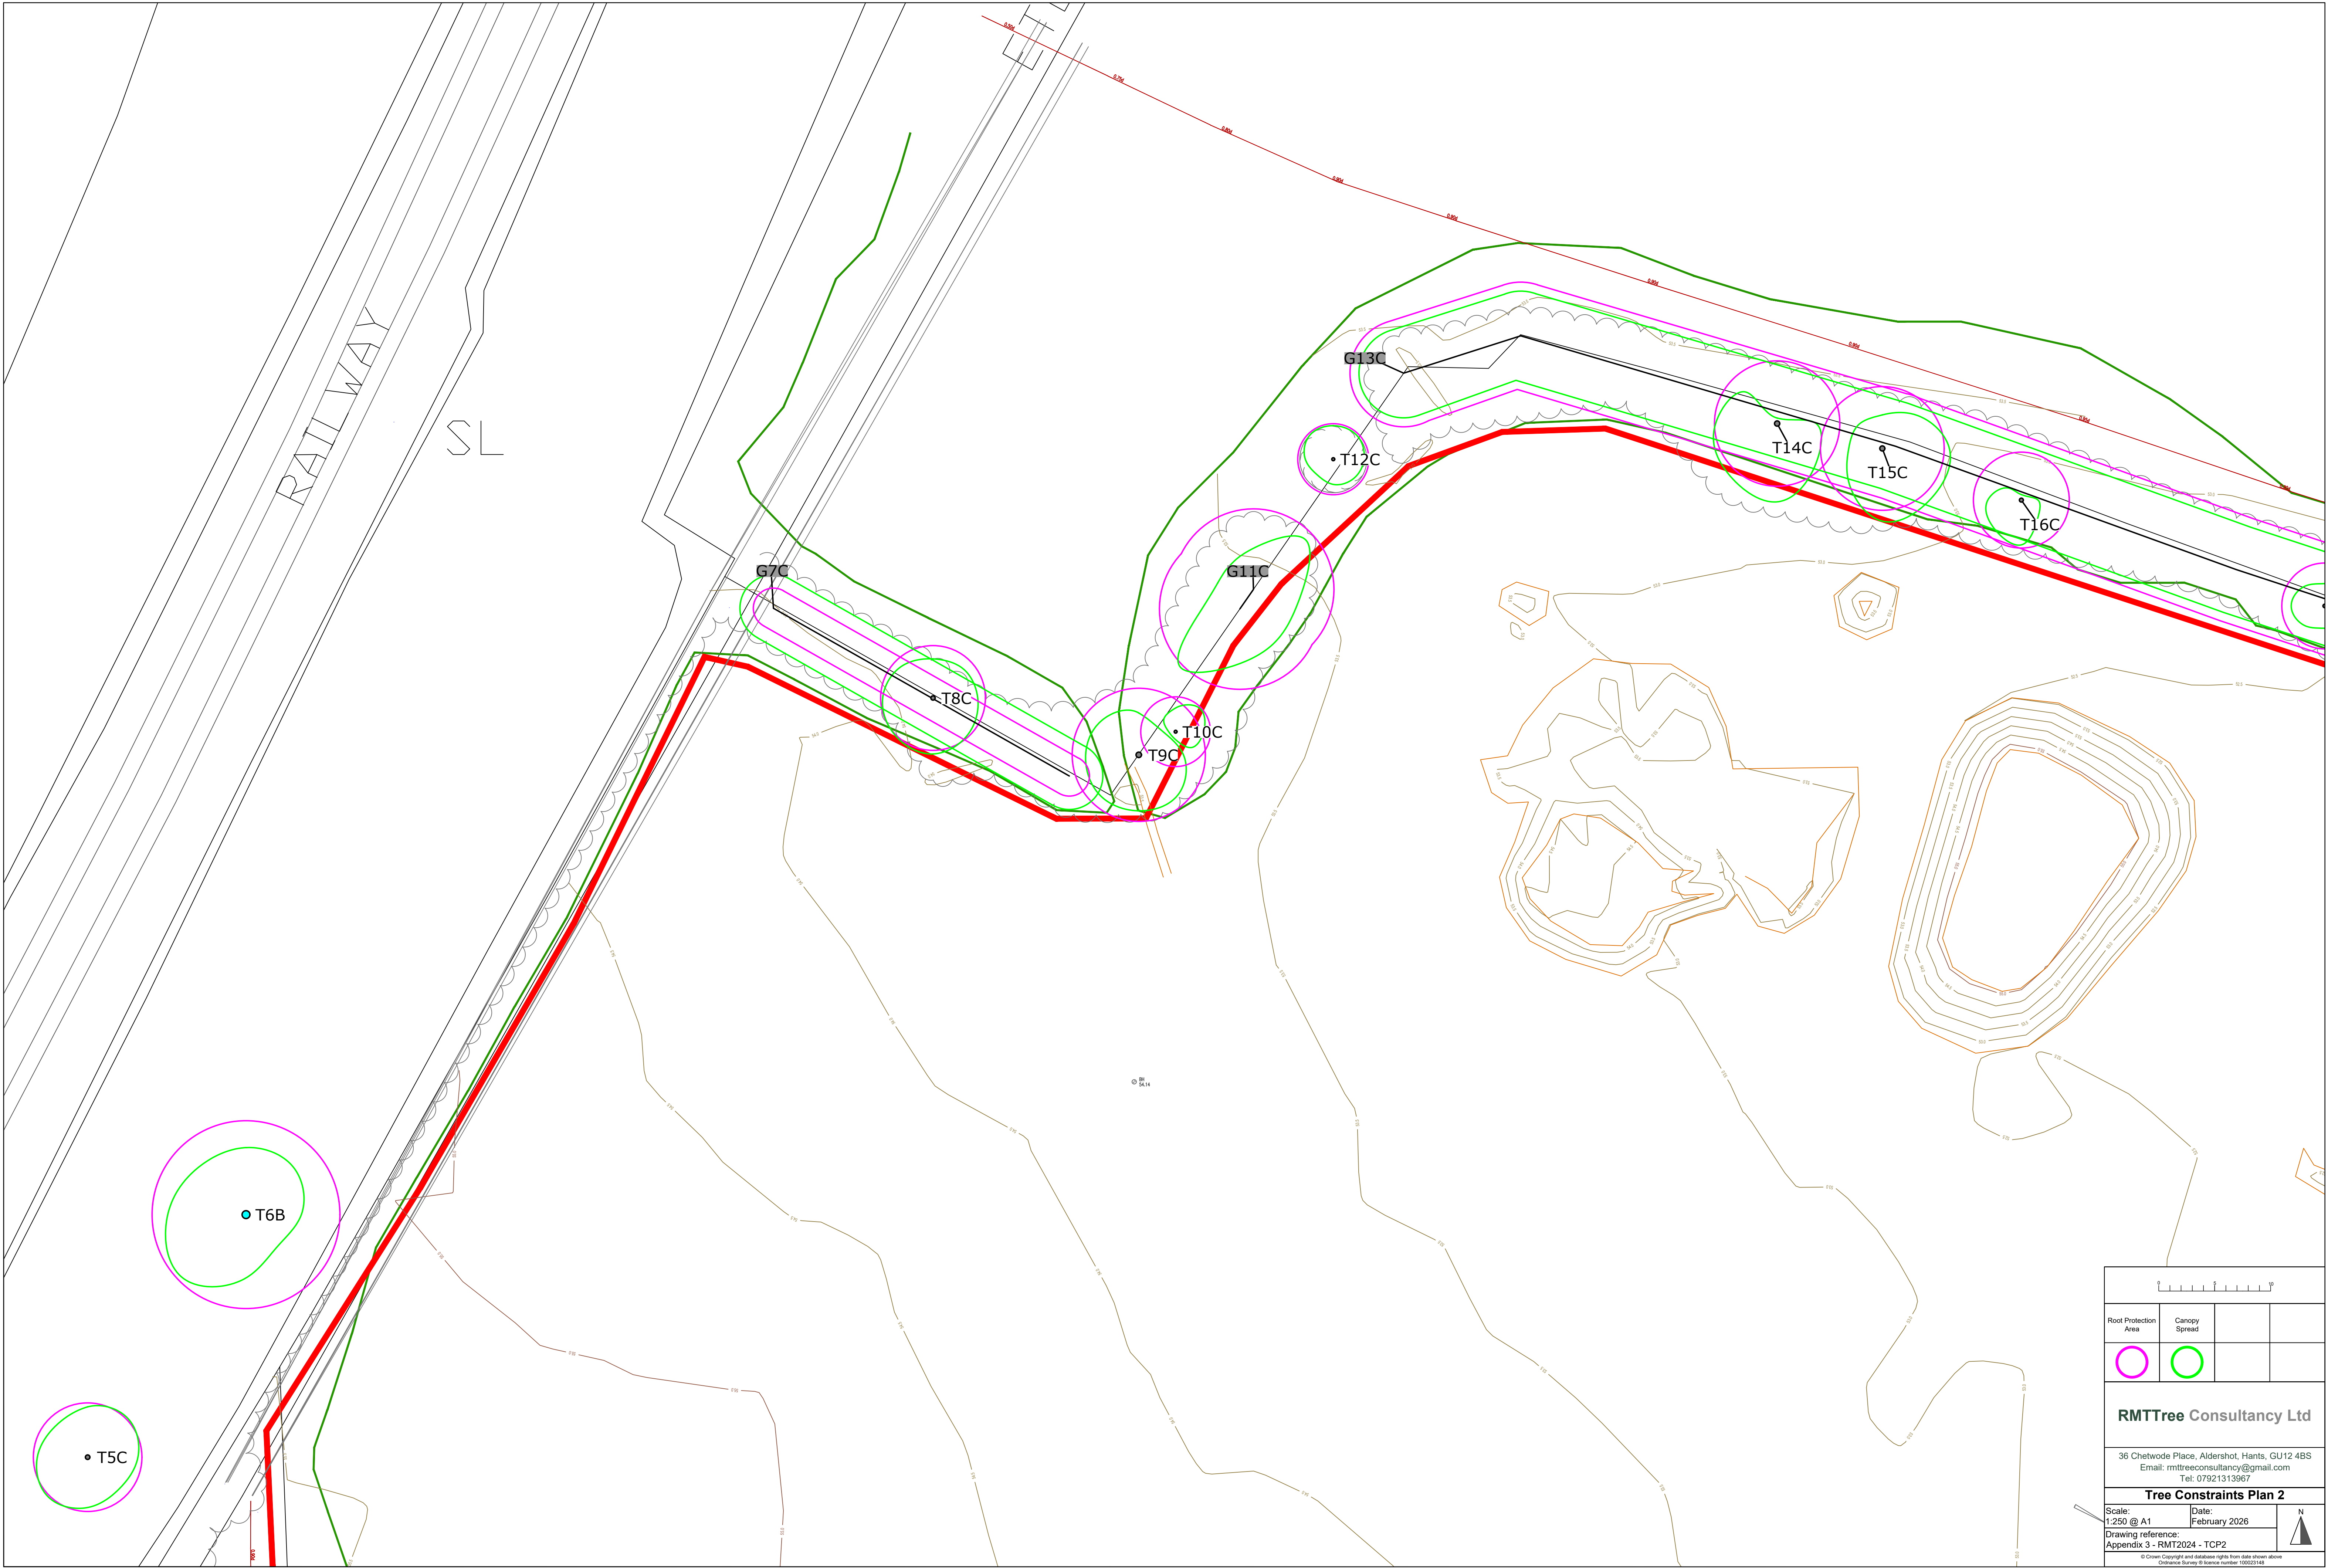

0 1 2 3 4 5 6 7 8 9 10

Root Protection Area	Canopy Spread		


RMTTree Consultancy Ltd

36 Chetwode Place, Aldershot, Hants, GU12 4BS
Email: rmttreeconsultancy@gmail.com
Tel: 07921313967

Tree Constraints Plan 2

Scale: 1:250 @ A1	Date: February 2026	
Drawing reference: Appendix 3 - RMT2024 - TCP2		

© Crown Copyright and database rights from data shown above
Ordnance Survey OS licence number 100023148

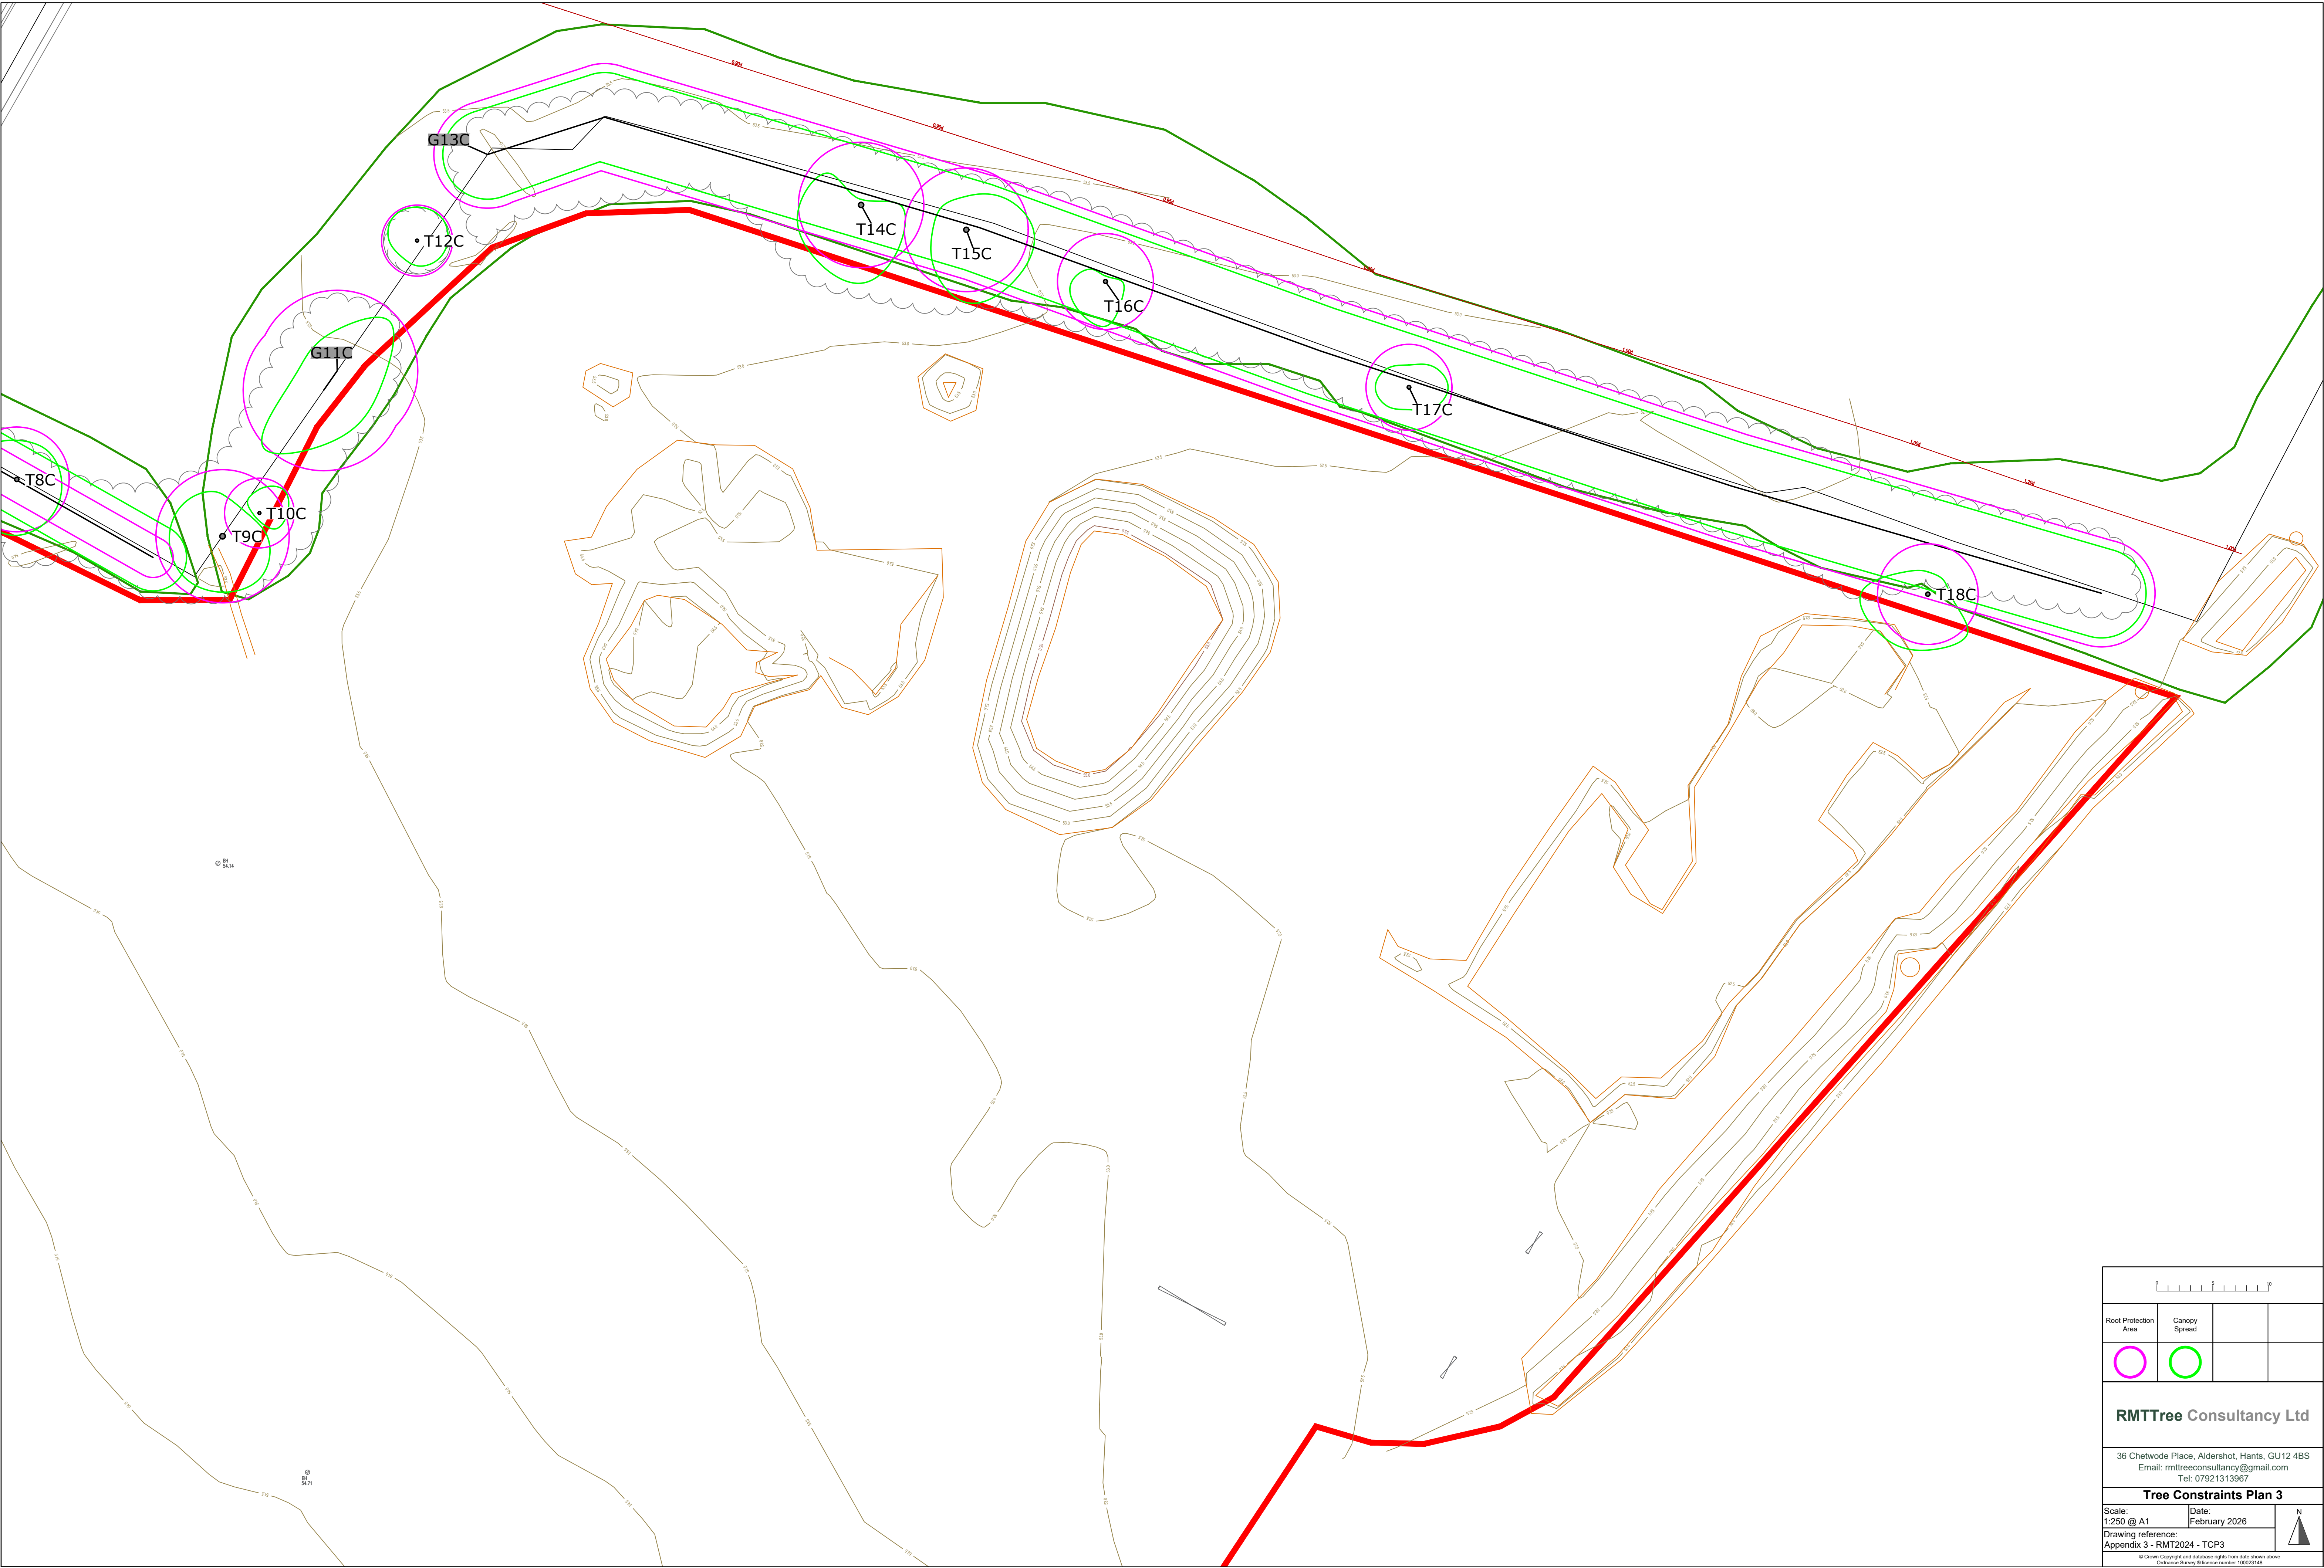

Root Protection Area

Canopy Spread

36 Chetwode Place, Aldershot, Hants, GU12 4BS

Email: rmttreeconsultancy@gmail.com

Tel: 07921313967

Tree Constraints Plan 3

Scale: 1:250 @ A1

Date: February 2026

Drawing reference: Appendix 3 - RMT2024 - TCP3

N

© Crown Copyright and database rights from data shown above

Ordnance Survey OS licence number 100023148