



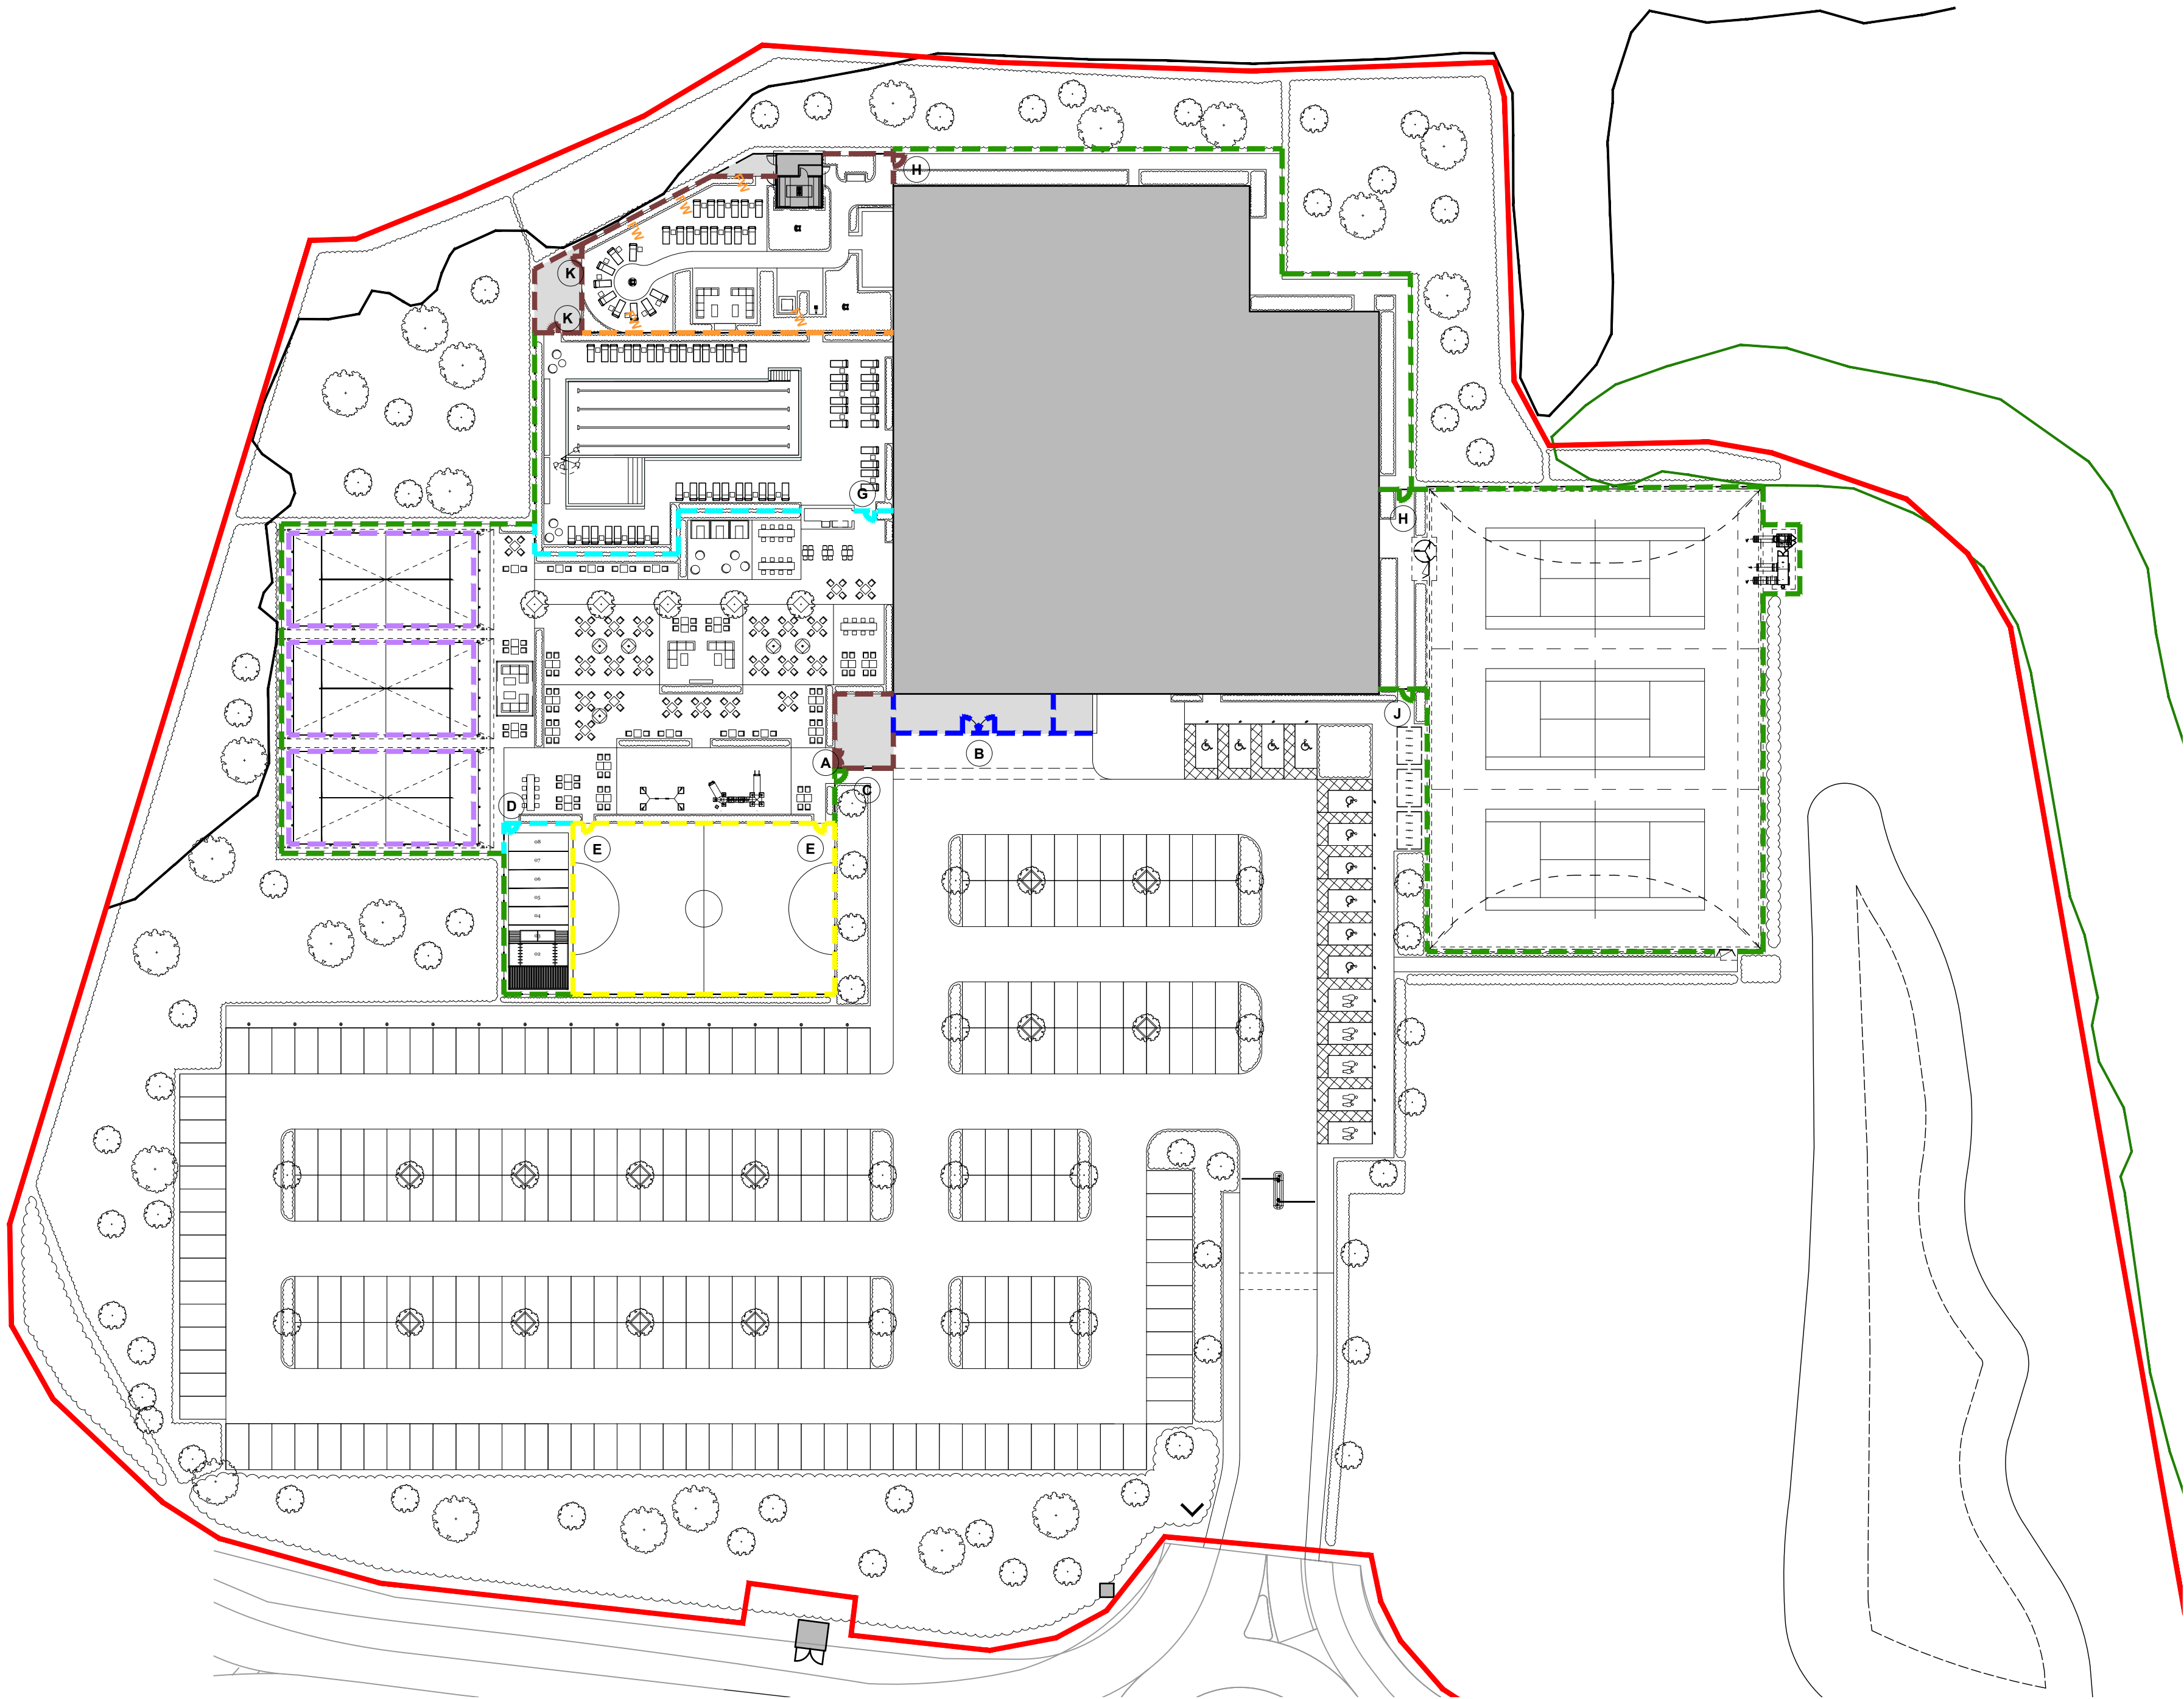


SITE PLAN 1:500


1

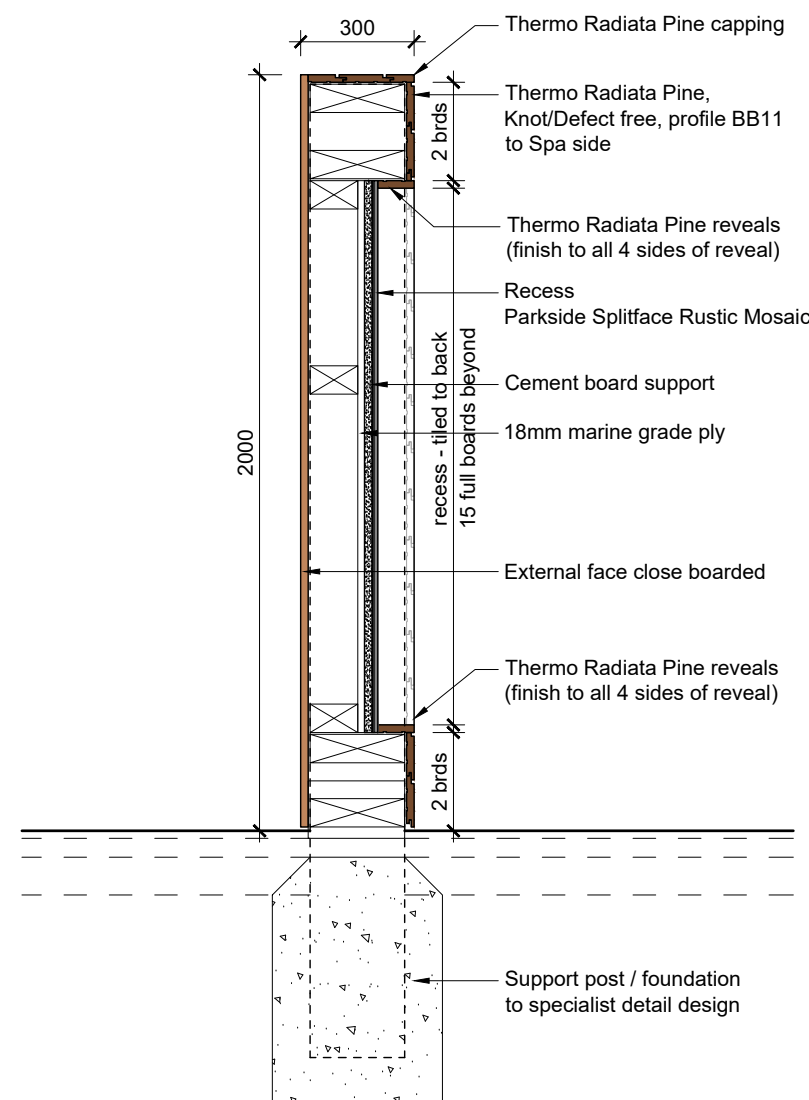


FEATURE WALL SECTION 1 - 1:20

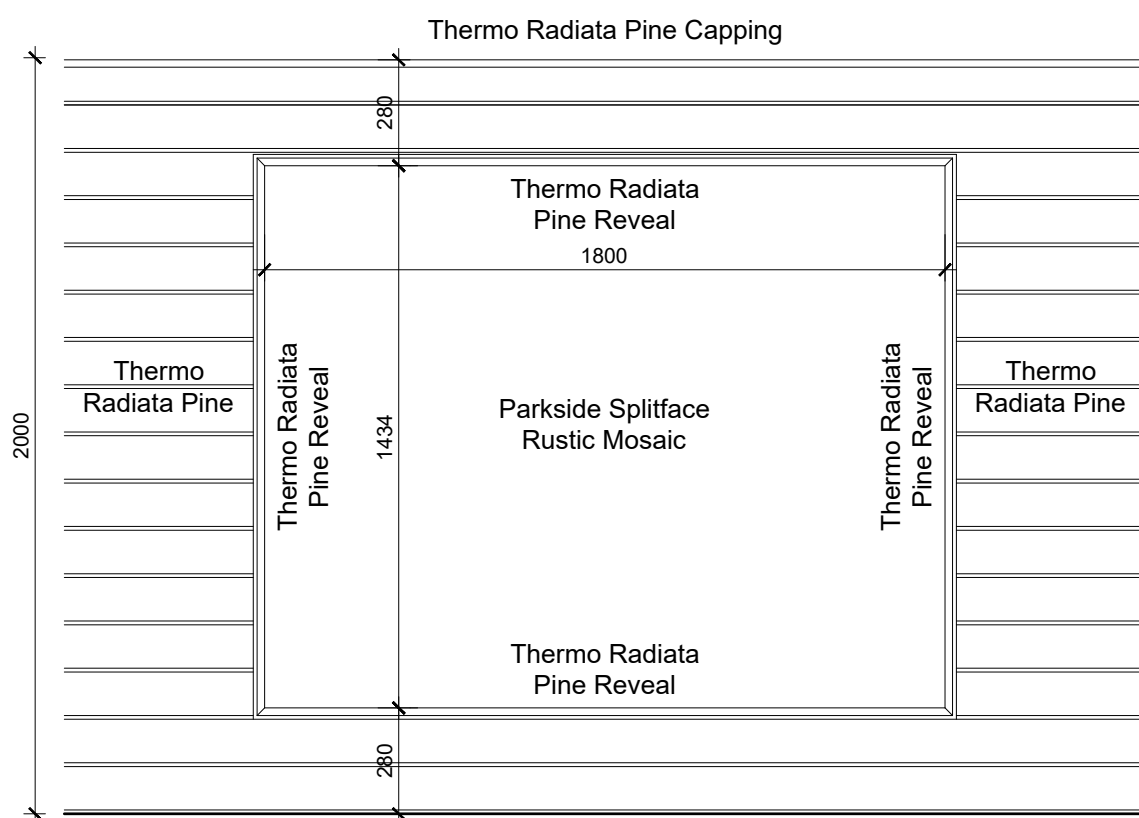


FEATURE WALL ELEVATION - 1:20

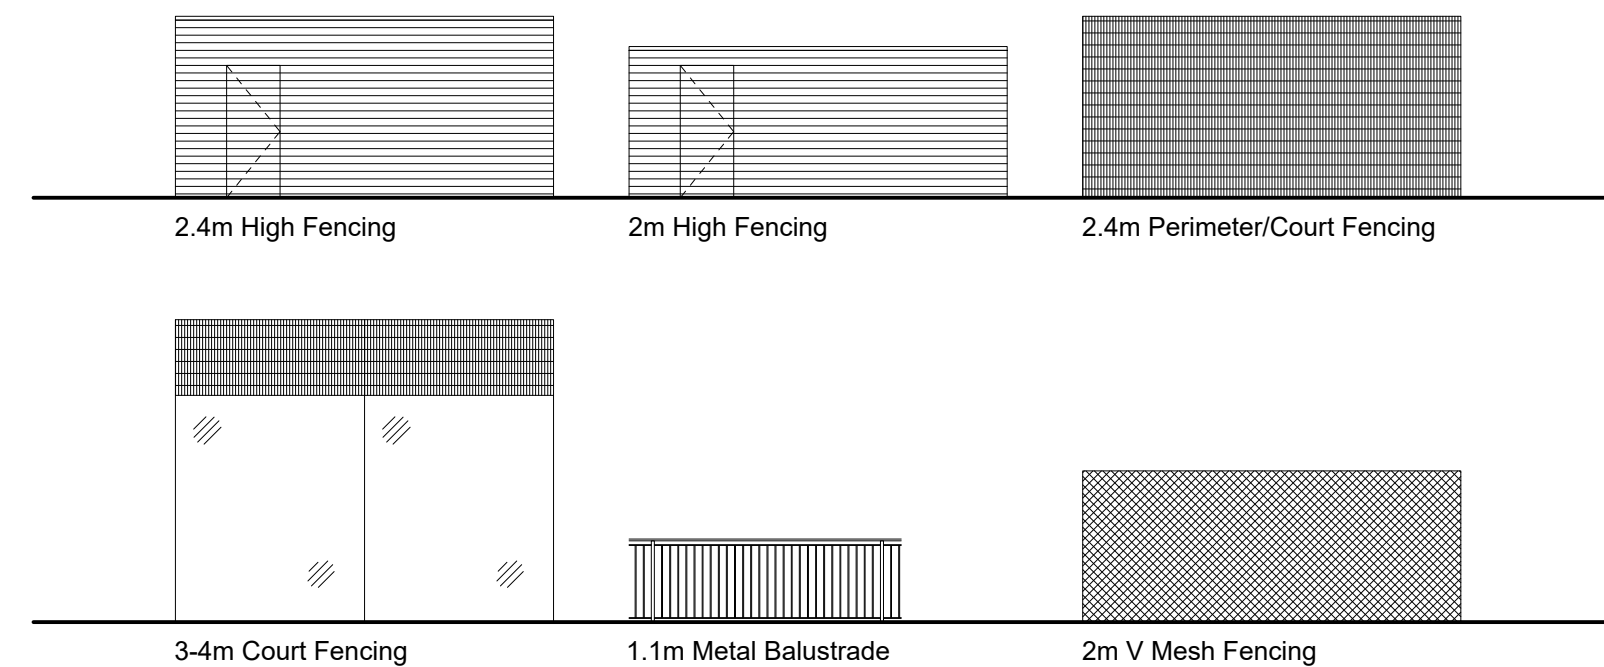

FENCING ELEVATIONS 1:100

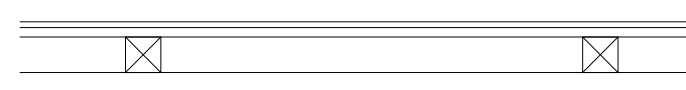



Thermowood finish to single side

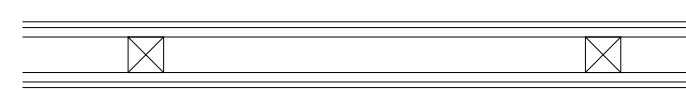

Thermowood finish to both sides

FENCING SECTIONS 1:20

NOTES

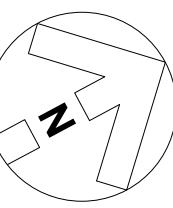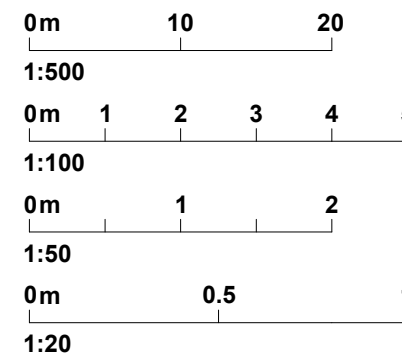

- 2m High Fencing
Both sides - Horizontal Thermo Radiata Pine, Knot/Defect free, profile BB11.
- 2m High Fencing
Spa side - Horizontal Thermo Radiata Pine, Knot/Defect free, profile BB11.
External/store side - unboarded
- 2.4m High Perimeter/Court Fencing
Super twin bar 8mm dia galvanised steel, plastic coated black finish
- 3 - 4 m High Padel Court Fencing
Glass & super twin bar 8mm dia galvanised steel, plastic coated black finish
- 1.1m Metal Balustrade fence
PPC metal balustrade with flat top rail and vertical spindles. Finish colour to match v-mesh/court fencing
- 2.4m High Fencing
Horizontal Thermo Radiata Pine, Knot/Defect free, profile BB11.
Store side - unboarded
- 2m High V Mesh Fence
PVC coated black finish
- FW Feature wall - Refer to detail

- TERRACE STORE GATE
1500mm clear width, hold open & locking bolts.
- SERVICE YARD GATE
3500mm clear width, hold open & locking bolts. Intercom to Reception / Kitchen
- EXIT - SINGLE GATE
1100mm clear width, 1500mm high push pad ironmongery with external key access
- BATTLEBOX GATE
1000mm clear width
- MULTI USE COURT GATE
1000mm clear width
- POOL TERRACE GATE
1100mm clear width, self closing with Magnalatch Safety Series 3 safety mechanism, 1500mm high
- SPA GARDEN ESCAPE GATE
1100mm clear width, self closing, push pad with external key access
- DOMEScape ZONE GATE
1500mm clear width, self closing, self locking with panic override and push pad ironmongery
- SPA GARDEN STORAGE AREA
1000mm clear width, self closing, self locking

REVISION: P01 BY: HP CHECKED: MPB DATE: 12/02/2026
Planning Issue.

STATUS

S4a | FOR PLANNING

CLIENT

David Lloyd
CLUBS

PROJECT

CHIPPENHAM
SOUTHPPOINT BUSINESS PARK

TITLE

PROPOSED
BOUNDARY TREATMENT PLAN

Hadfield Cawkwell Davidson

Broomgrove Lodge, 13 Broomgrove Rd, Sheffield, S10 2LZ T 0114 266 8181 www.hcd.co.uk

HCD PROJECT NO 24245	SCALE Various @ A1	REV P01
-------------------------	-----------------------	------------

PROJECT NO 24245	ORIGINATOR HCD	VOLUME ZZ	LEVEL 00	TYPE DR	ROLE - NUMBER A-PL-011
---------------------	-------------------	--------------	-------------	------------	---------------------------

S:\Architecture\24245\Drawings\DR - Photosheets\Planning\A-PL-011 - Proposed Boundary Treatment Plan.dwg | © HCD