



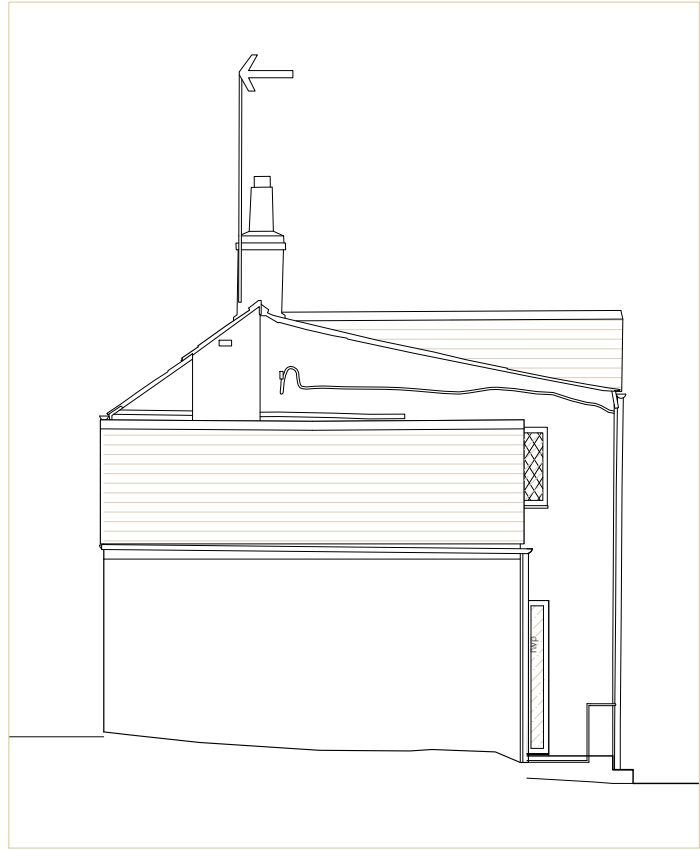

ELEVATION - VIEW A

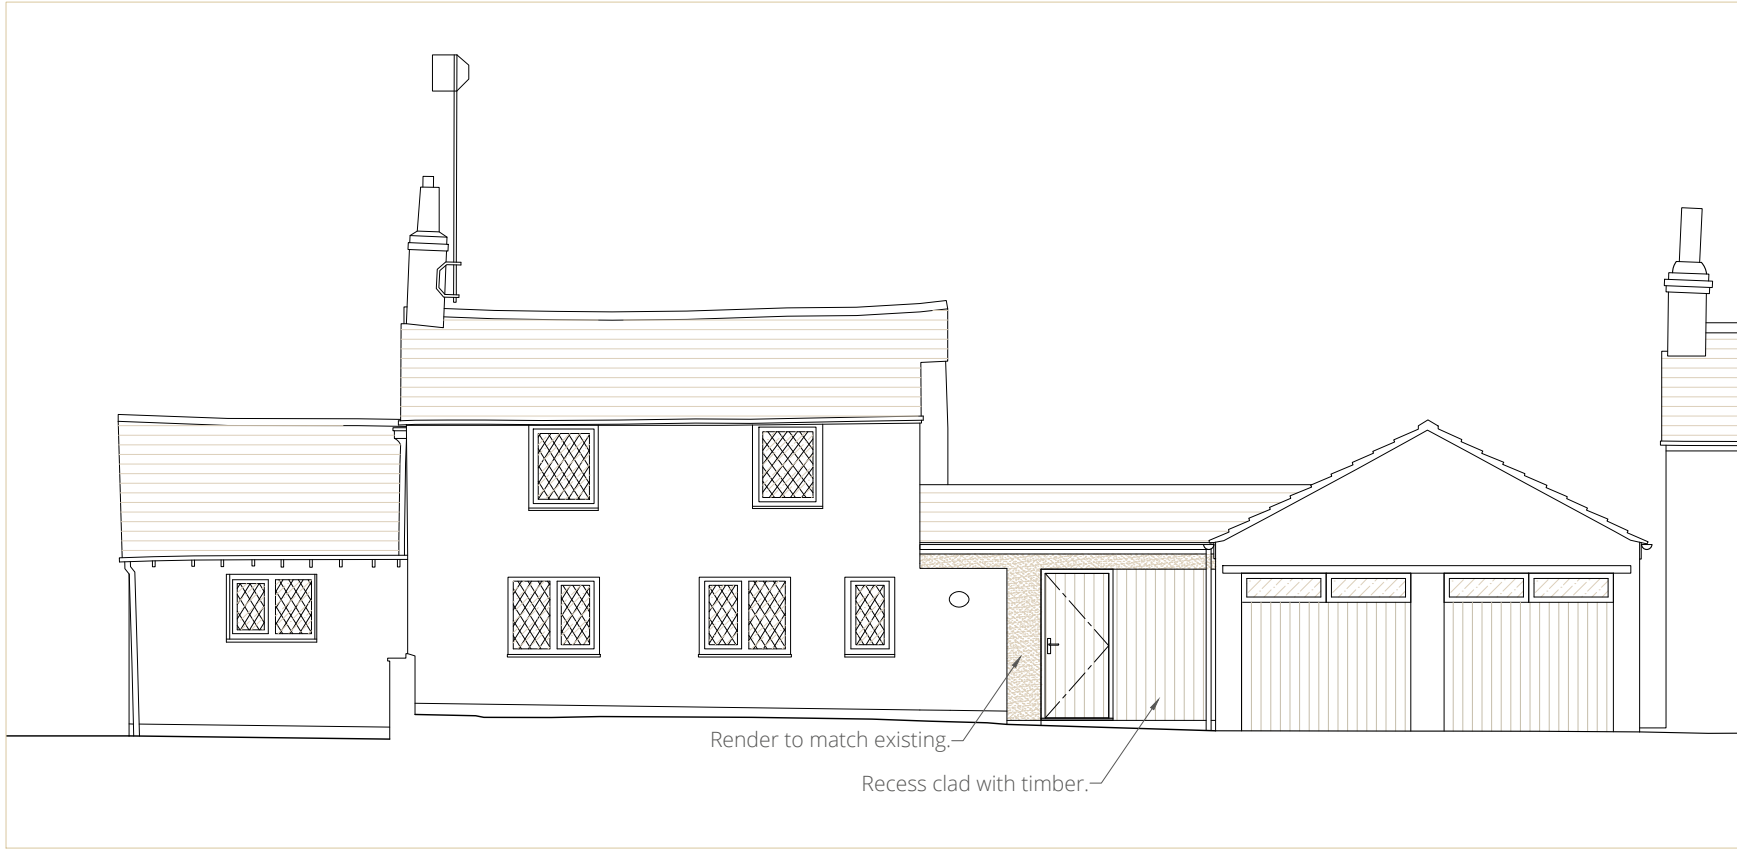


ELEVATION - VIEW B




ELEVATION - VIEW C



ELEVATION - VIEW D

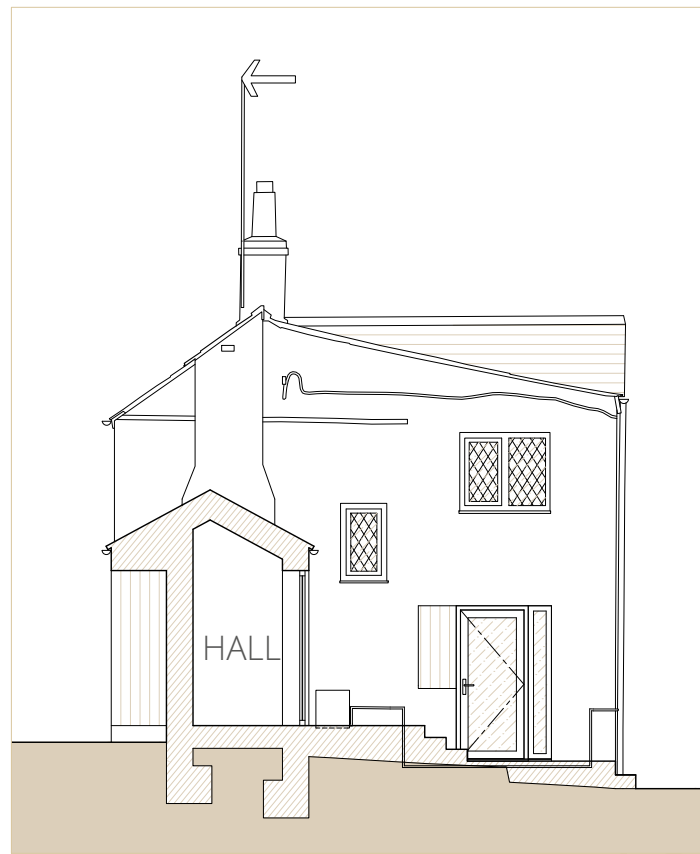

SECTION - VIEW E

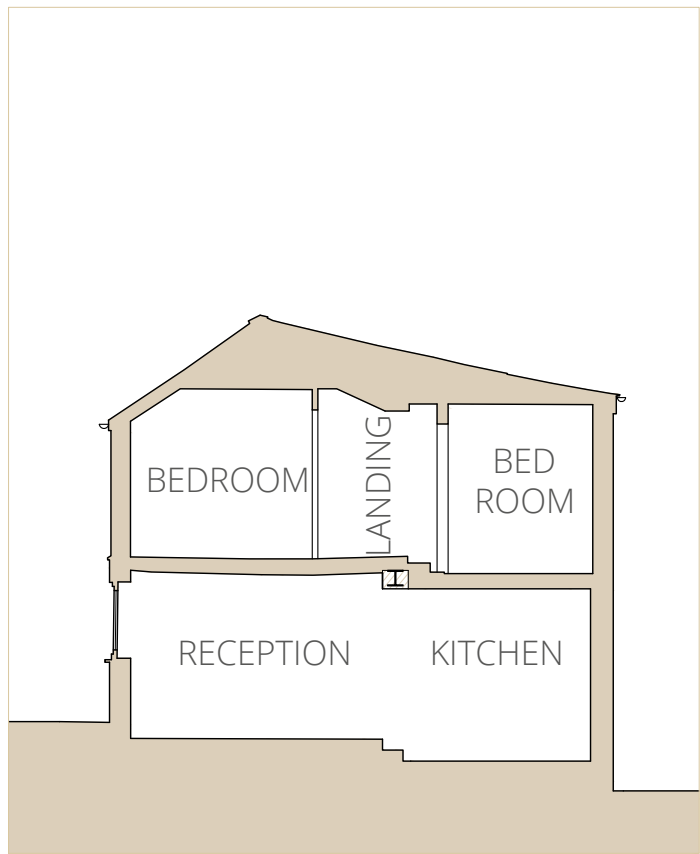

SECTION - VIEW G