


UTURN All Models

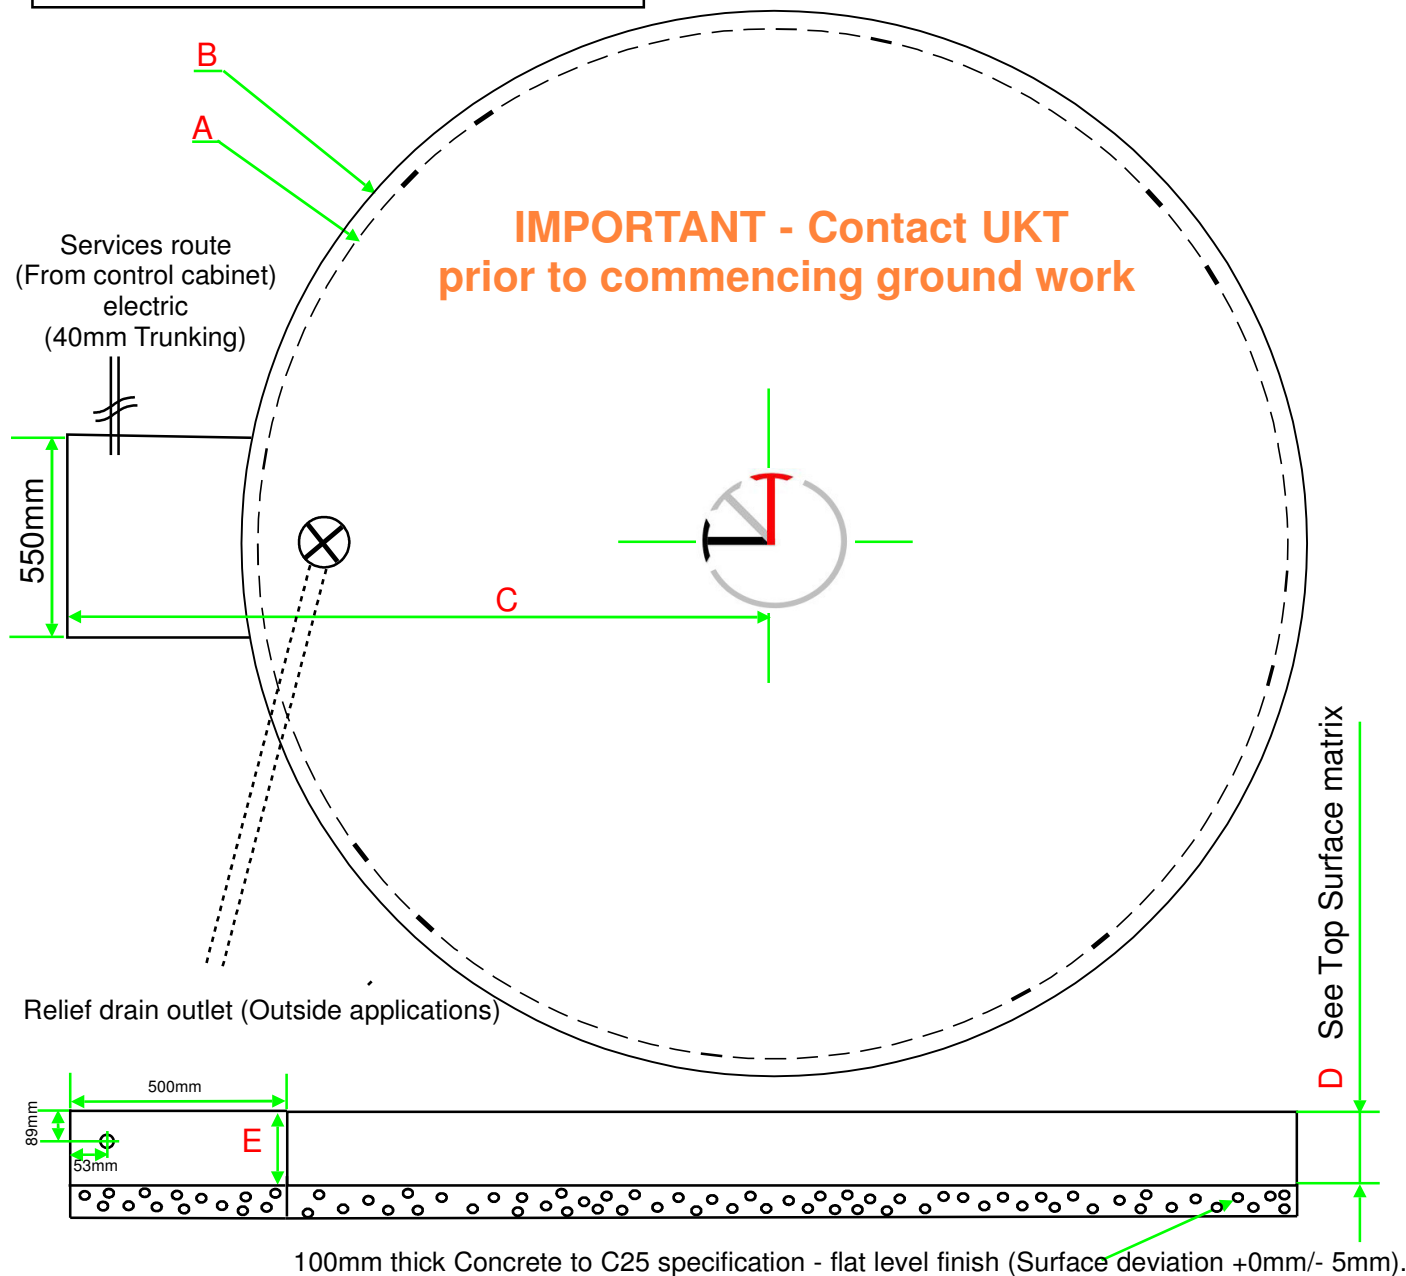

	3800	4100	4500	5000	6000
A	3800	4100	4500	5000	6000
B	4100	4400	4800	5300	6300
C	2400	2550	2750	3000	3500

Top Surface	D	E
Steel Chequer Plate	179	179
Ali Chequer plate	182	182
Bound Gravel(20mm)	200	200
Bonded Gravel	180	180
18mm Ply/MDF	194	194
SMA25 Tarmac	233	233
Block Paving (50mm)	233	233

KEY

- A = Turntable Diameter
- B = Main Pit Diameter (Prior to back fill)
- C = Centre to motor housing
- D = Depth of main Pit
- E = Depth of motor housing Pit
- Clearance gap from turntable to pit edge 12mm

Designed by D.Spratt	Checked by N. Reeve	Approved by N.Spratt	Date: 1/2/2013
-------------------------	------------------------	-------------------------	-------------------

Rev 5

TURNTABLE - GROUNDWORK

UK TURNTABLES Not to scale

Drawing No: GW005