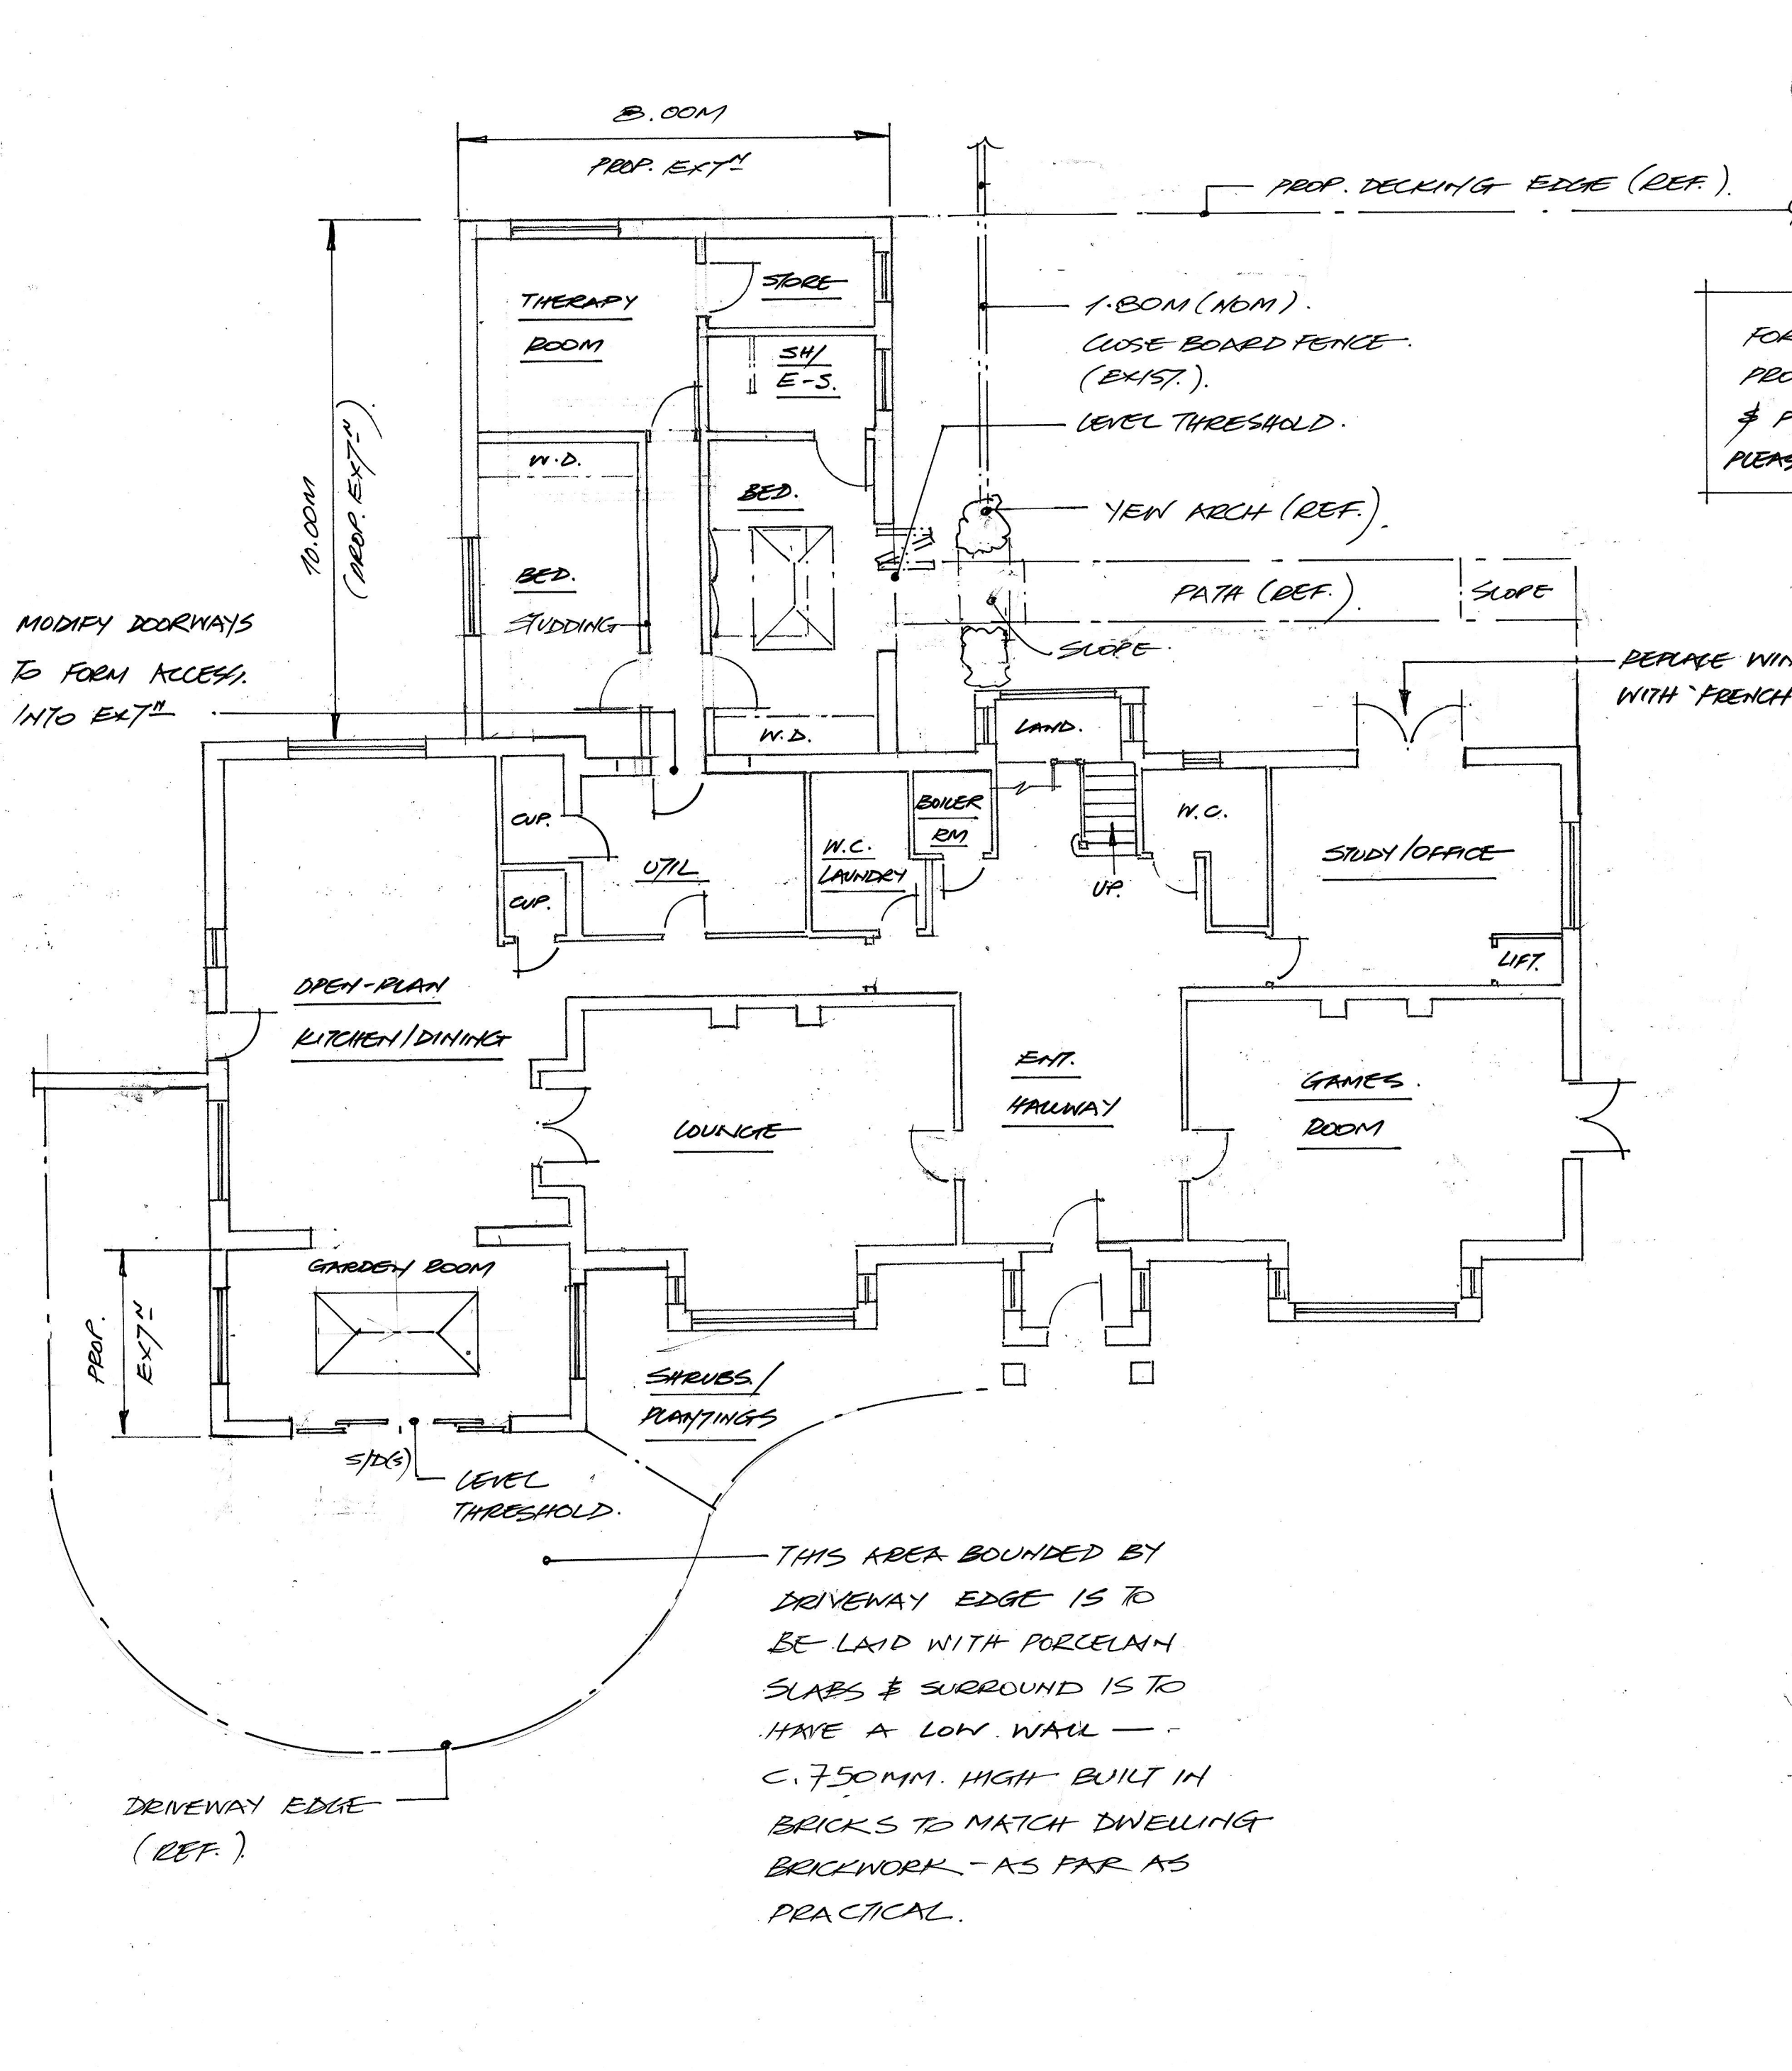


FOR ADDITIONAL DETAILS OF PROPOSED DECKING, OUT-BUILDINGS & POND UPDATE DETAILS ETC. PLEASE REF. DRG. DCD 26/01/13

NOTES
All dimensions must be checked on site and not scaled from this drawing.

Address.
WYNESHORE HOUSE
2 WHITE STREET.
WEST LAYINGTON, WILTS.
SN10 4LW.

E		
D		
C		
B		
A		
	Date	Revisions

© copyright

Client
MR. P. CARTER

Job Title
• DEMOLITION OF CONSERVATORY.
• FRONT & REAR EXTNS.
• LANDSCAPING (DECKING & OUT-BUILDINGS)
• POND UPDATE.

Drawing Title
• PROP. G.F. PLAN.

Scale 1:100.

Date JAN 2026 Drawn by DJC

Drg. No.	Rev.
DCD 26/01/12	-