


NOTES
All dimensions must be checked on site and not scaled from this drawing.

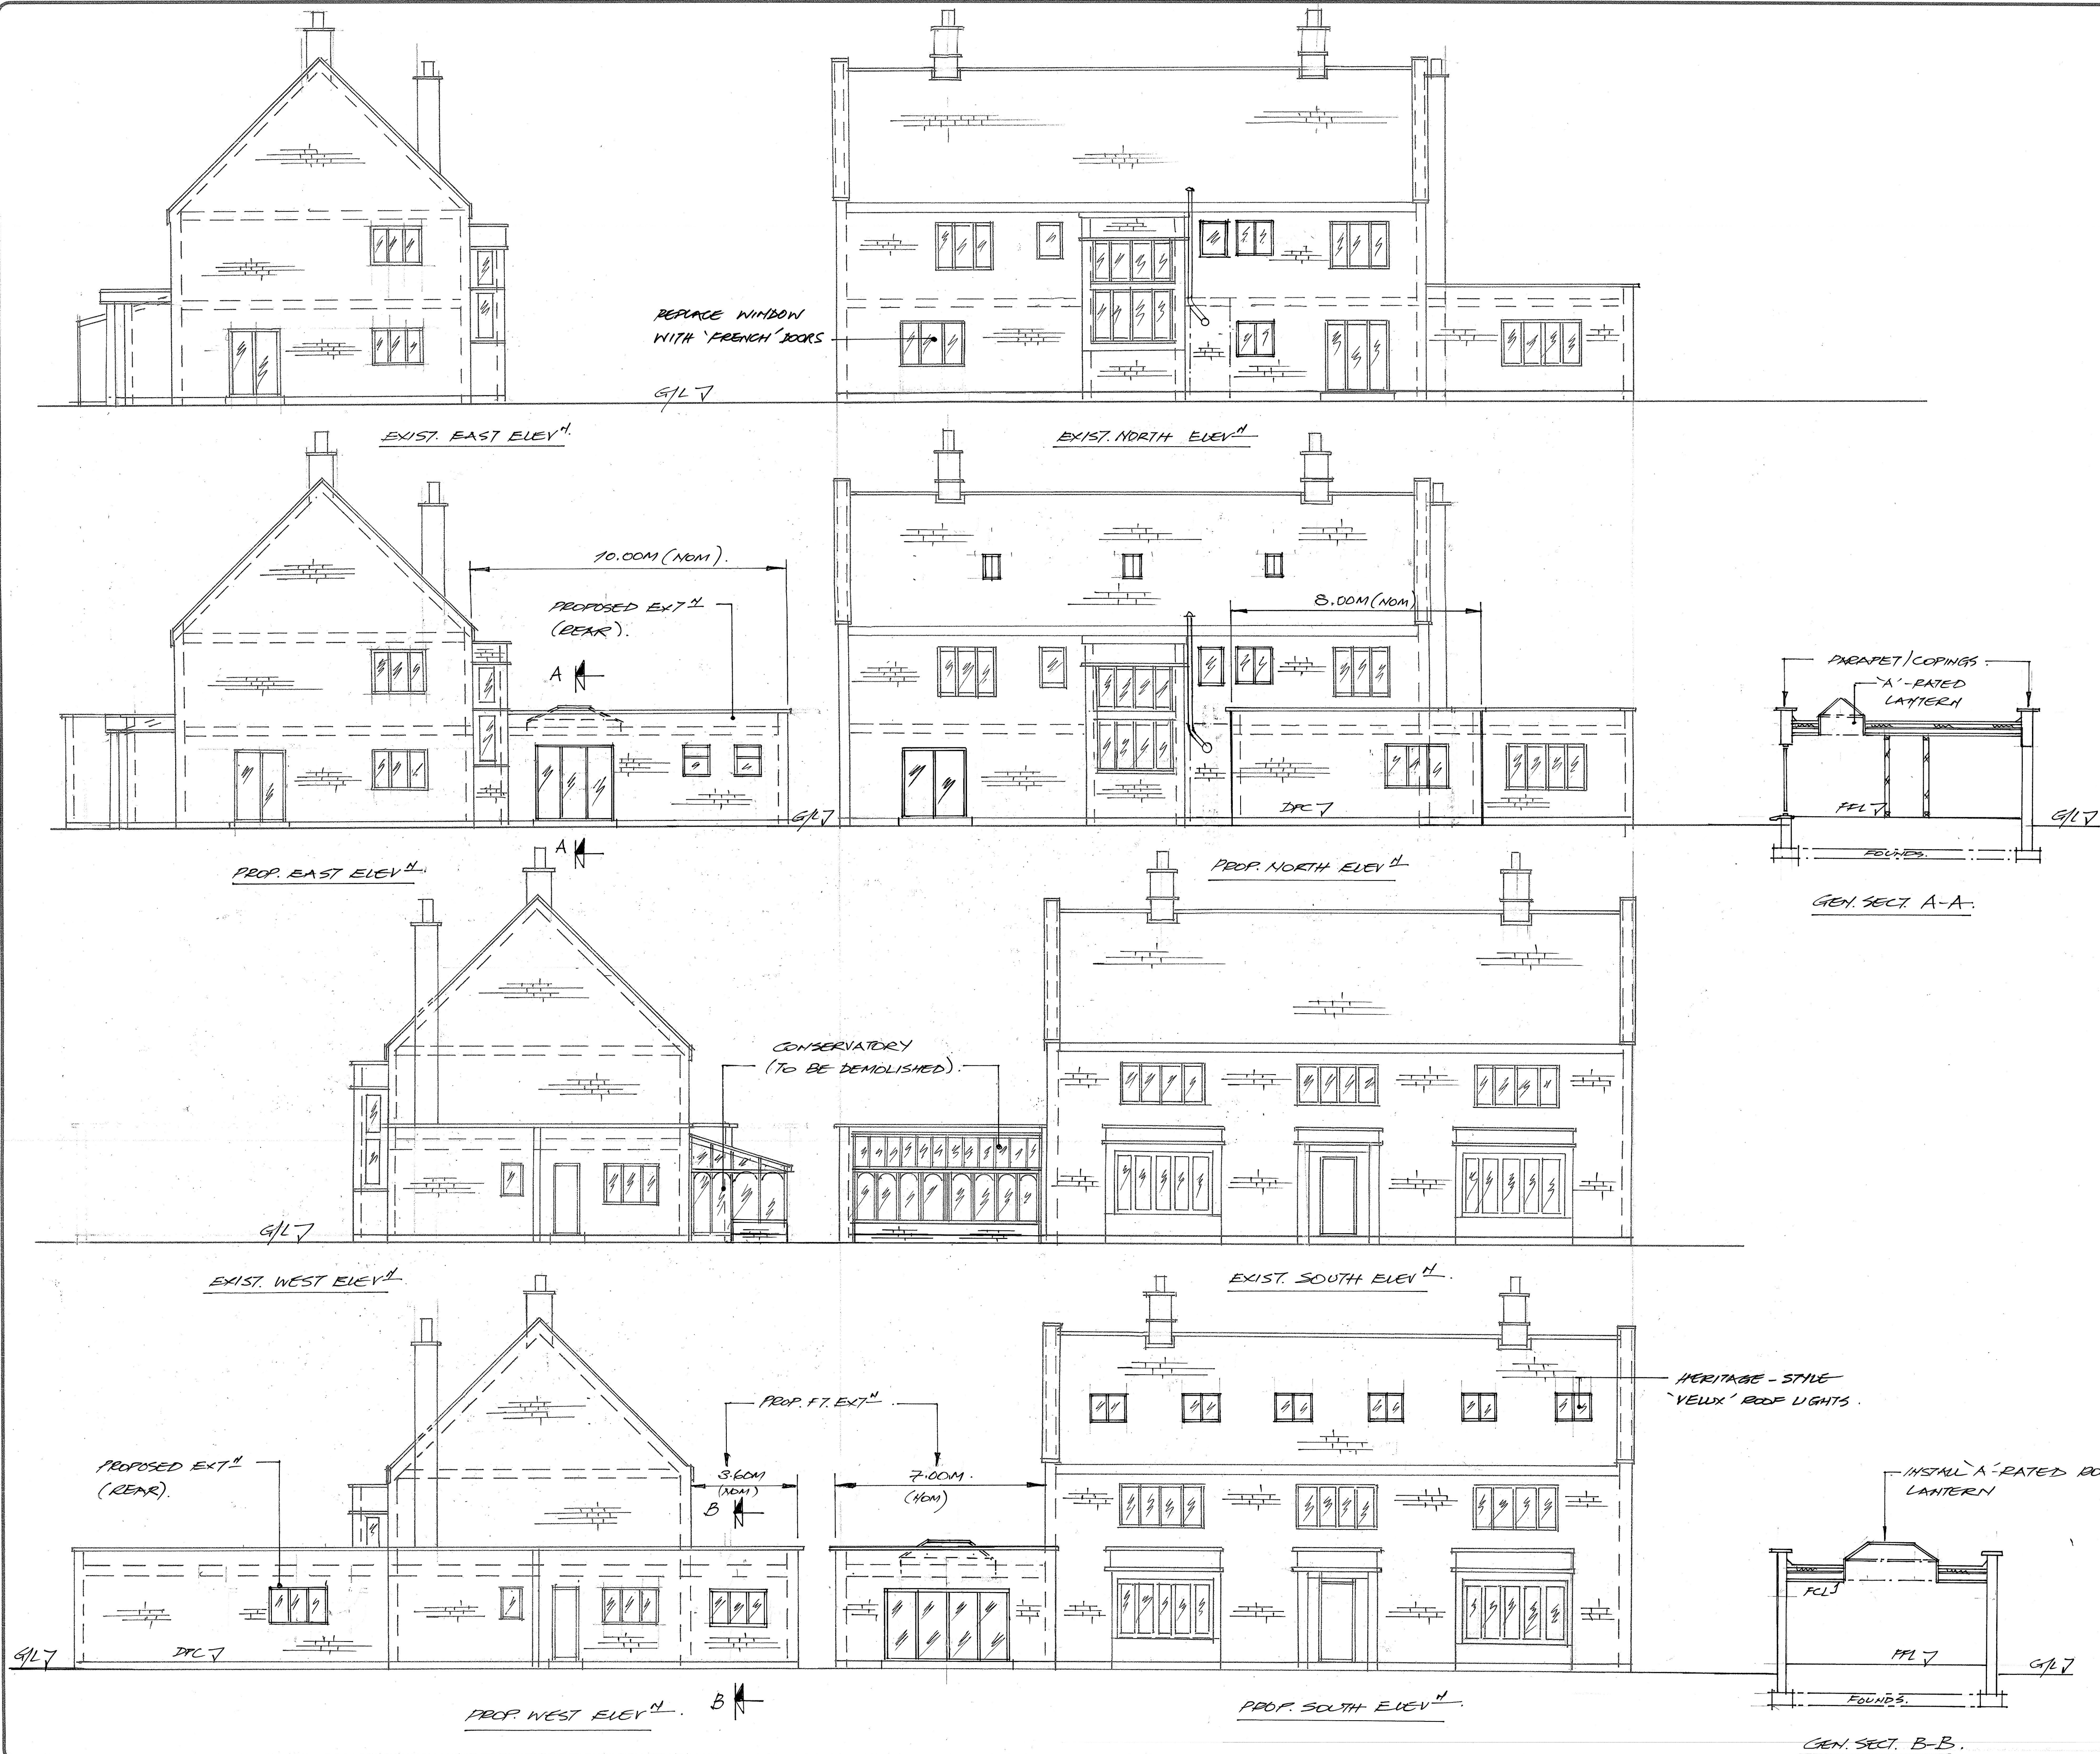

H.B. FOR DETAILS OF LANDSCAPING (DECKING/OUT-BUILDINGS ETC. PLEASE SEE DRG. DCD 26/01/13.

E	
D	
C	
B	
A	
Date	Revisions

© copyright
0 2 4 (M).
1 3 5 CA1
SCALE BAR @ A1

Address.
WYNESHORE HOUSE
2 WHITE STREET.
WEST LAYINGTON, WILTS.
SN10 4LW.

Client
MR. P. CARTER

Job Title
• DEMOLITION OF CONSERVATORY
• ERECTION OF FT&RR EXT^NS.
• LANDSCAPING - DECKING & OUT-BUILDINGS. PLUS POND UPDATE.

Drawing Title
• EXIST./PROG. ELEVATIONS.
• GENERAL SECTIONS.
H.B. THIS DRG. DETAILS CONSERVATORY & NEW FT&RR EXT^NS.

Scale 1:100.

Date JAN 2026 Drawn by DJC

Drg. No. DCD.26/01/10 Rev. -