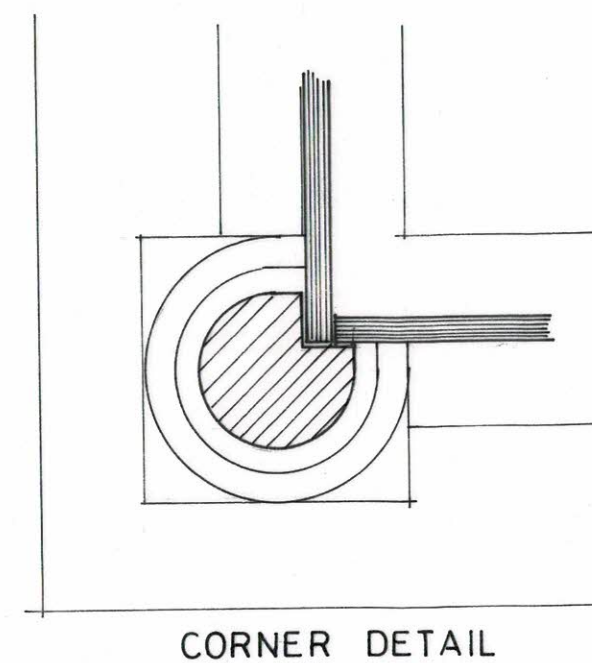
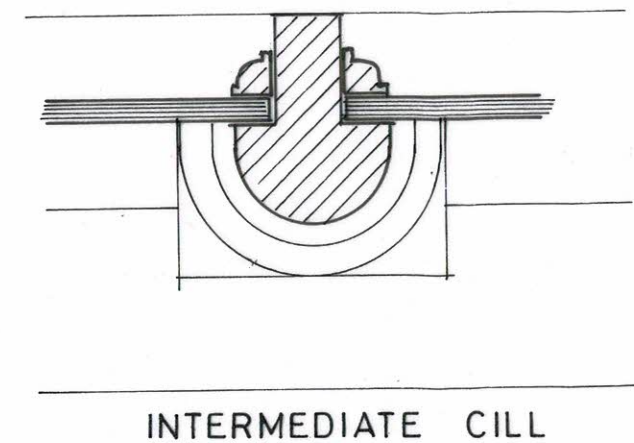
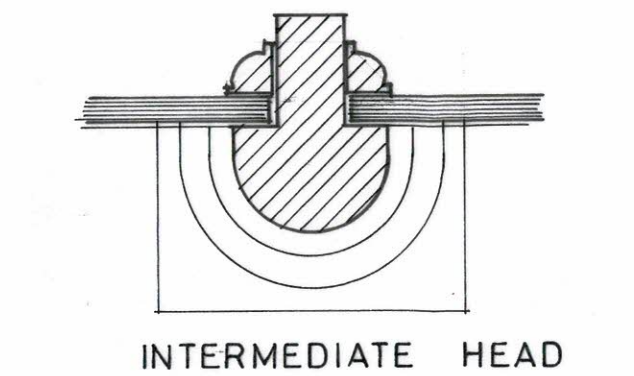
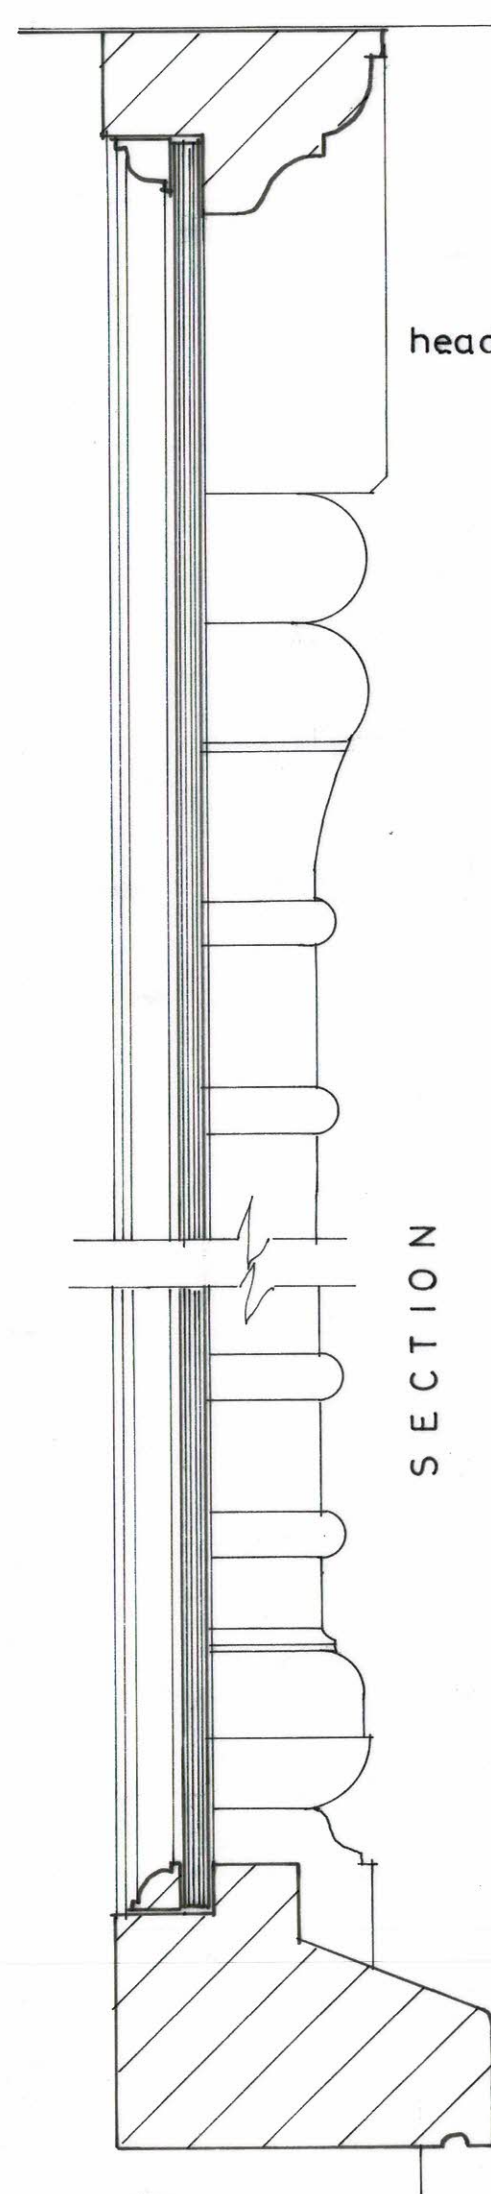
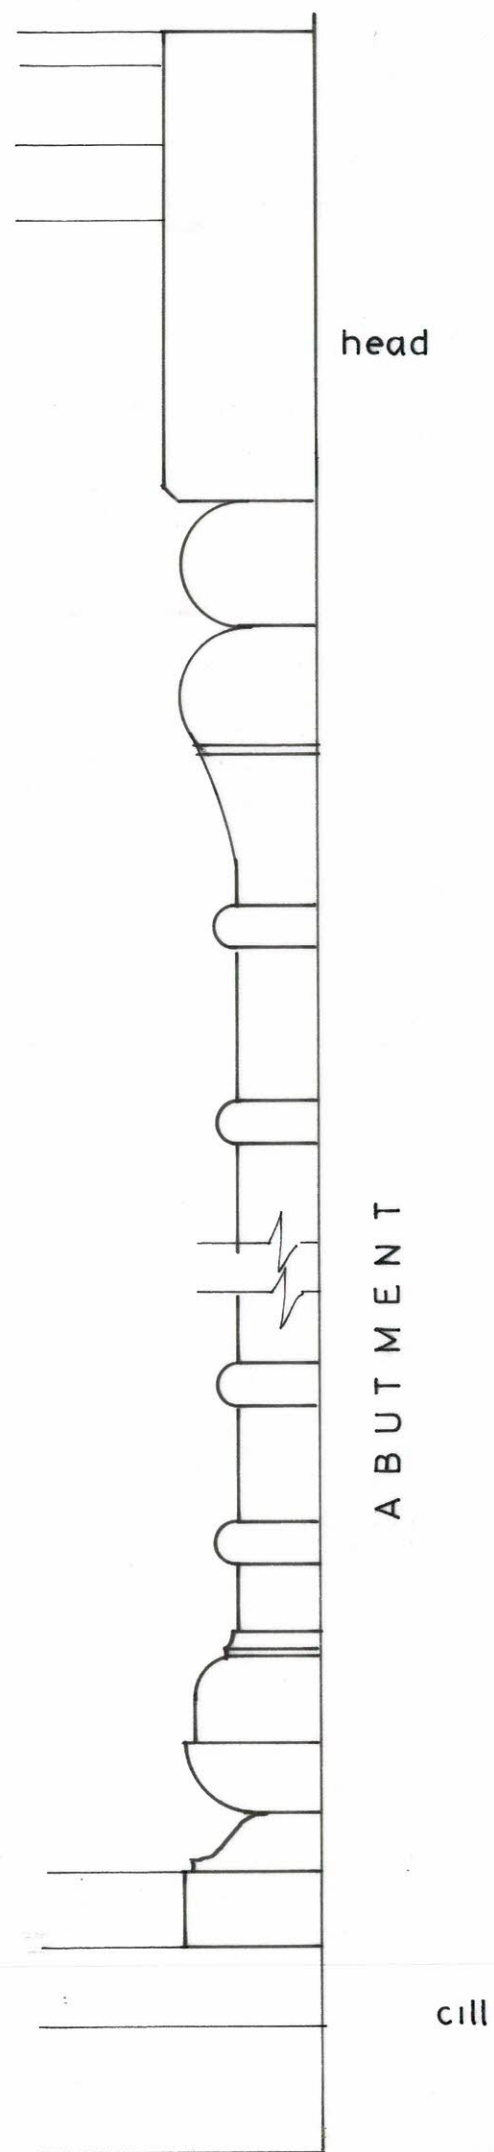
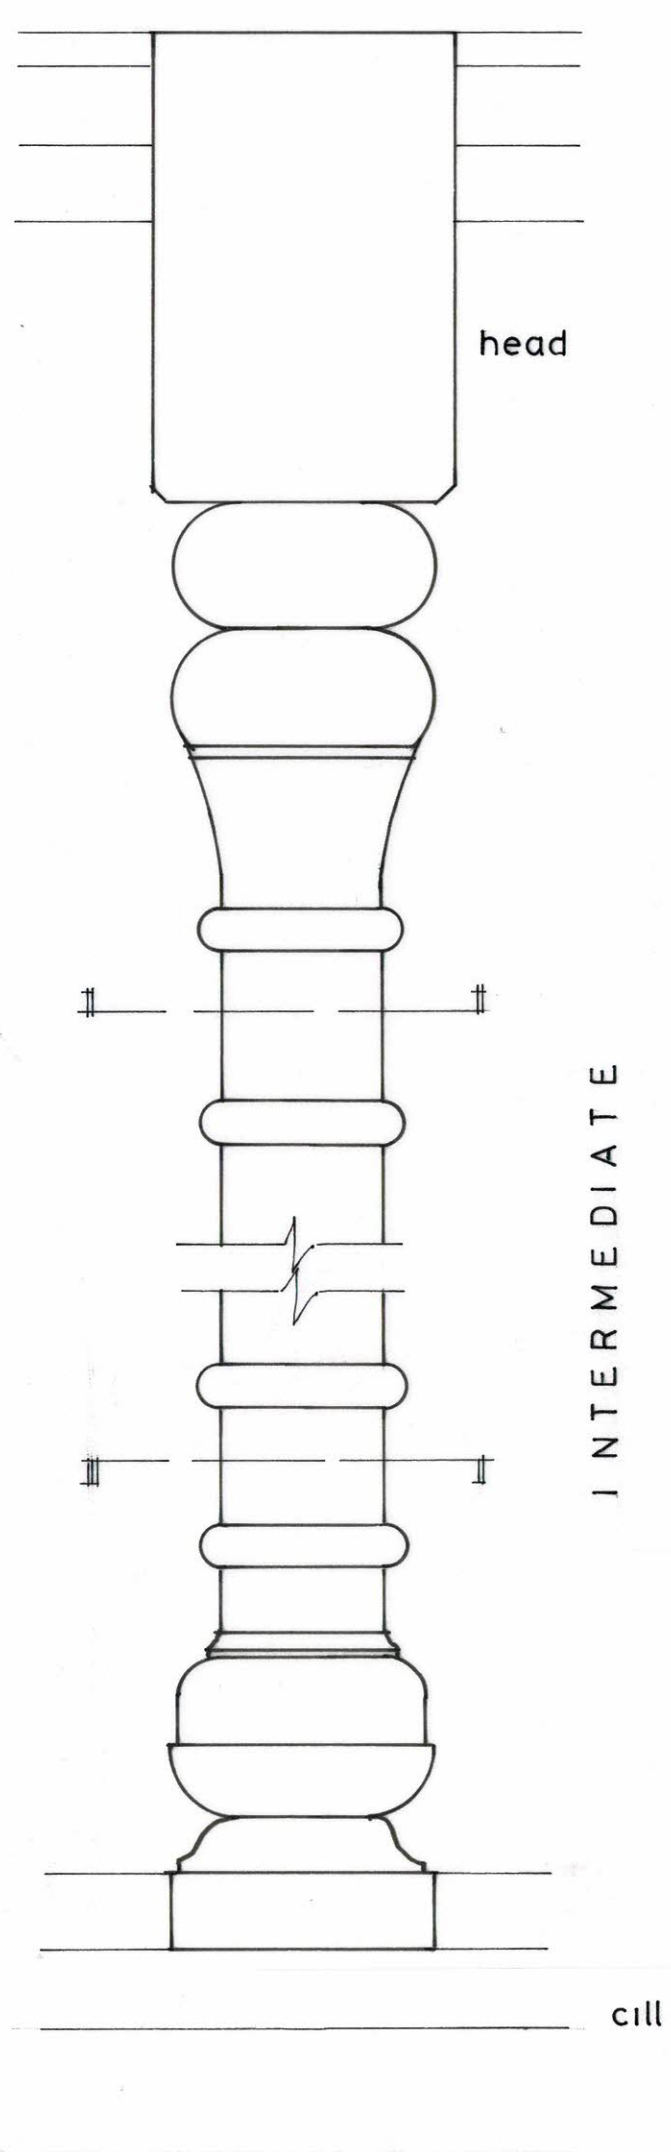


WINDOW DETAIL 2
 22/24 MARKET PLACE WARMINSTER
 NOV. 2025 1:2 H/07