


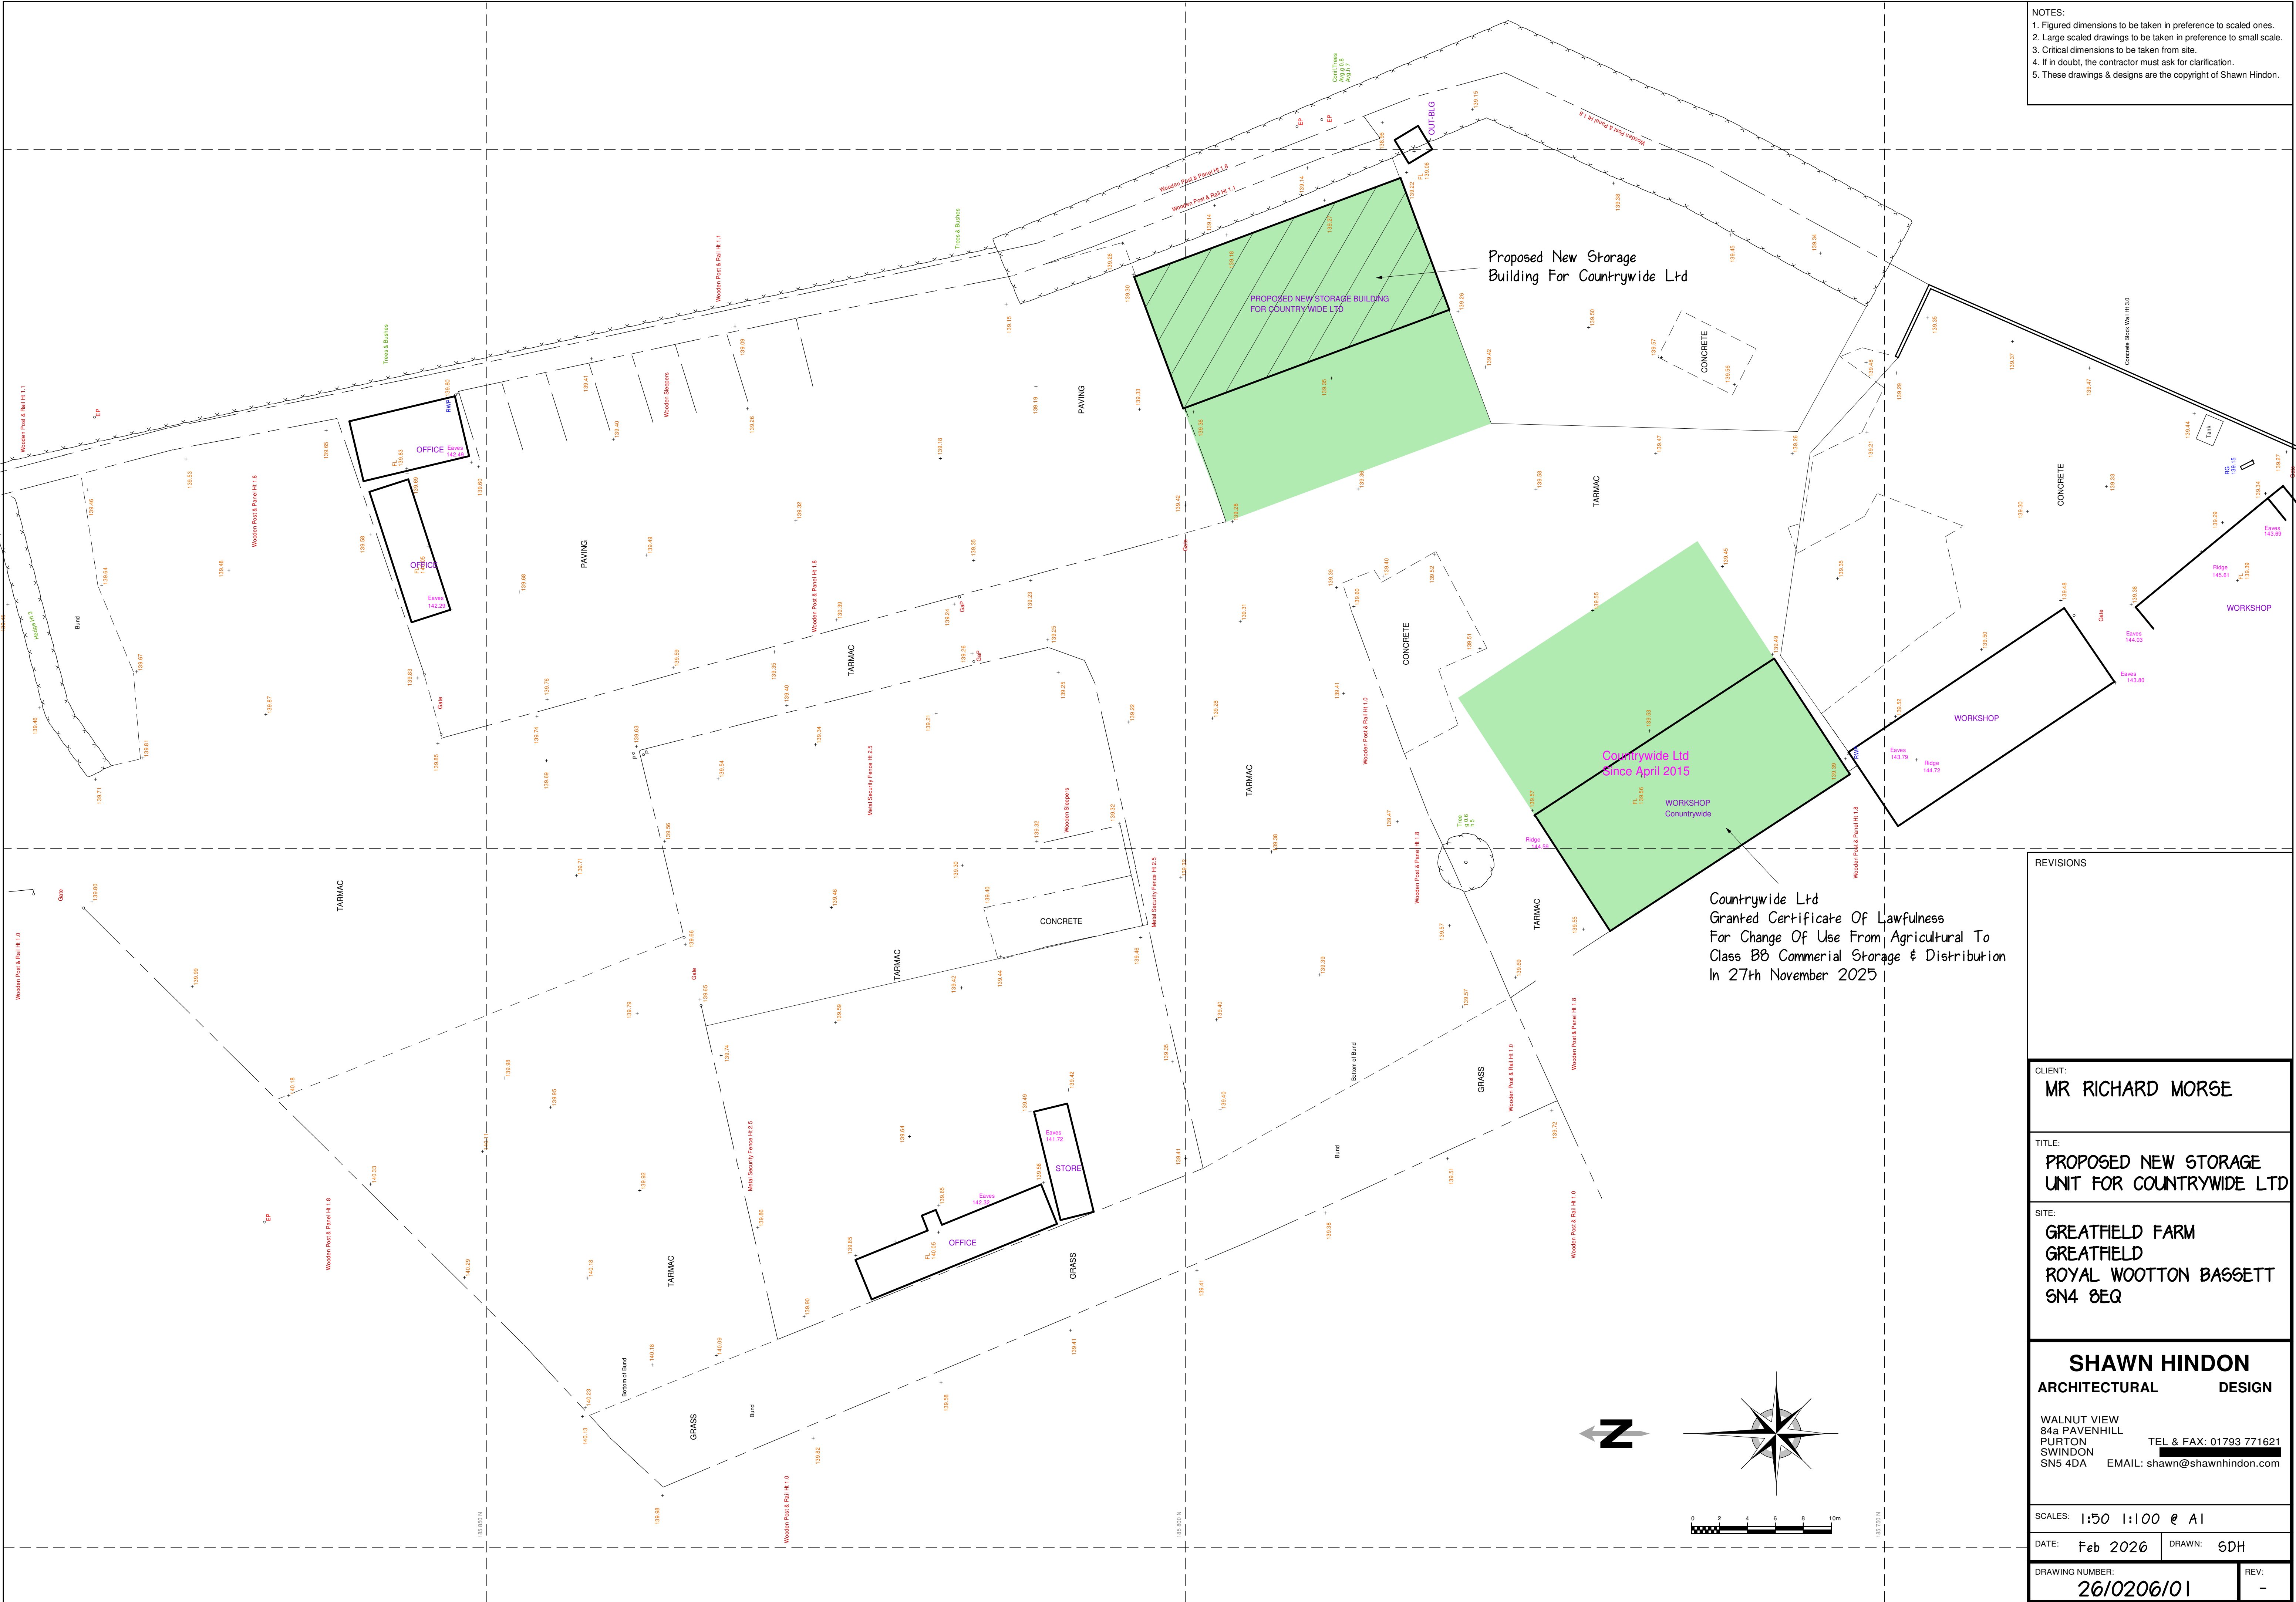

NOTES:
1. Figured dimensions to be taken in preference to scaled ones.
2. Large scaled drawings to be taken in preference to small scale.
3. Critical dimensions to be taken from site.
4. If in doubt, the contractor must ask for clarification.
5. These drawings & designs are the copyright of Shawn Hindon.

REVISIONS

CLIENT: MR RICHARD MORSE	
TITLE: PROPOSED NEW STORAGE UNIT FOR COUNTRYWIDE LTD	
SITE: GREATFIELD FARM GREATFIELD ROYAL WOOTTON BAGGETT SN4 8EQ	
SHAWN HINDON ARCHITECTURAL DESIGN WALNUT VIEW 84a PAVENHILL PURTON SWINDON SN5 4DA TEL & FAX: 01793 771621 EMAIL: shawn@shawnhindon.com	
SCALES: 1:50 1:100 @ A1	
DATE: Feb 2026	DRAWN: SDH
DRAWING NUMBER: 26/0206/01	REV: -