
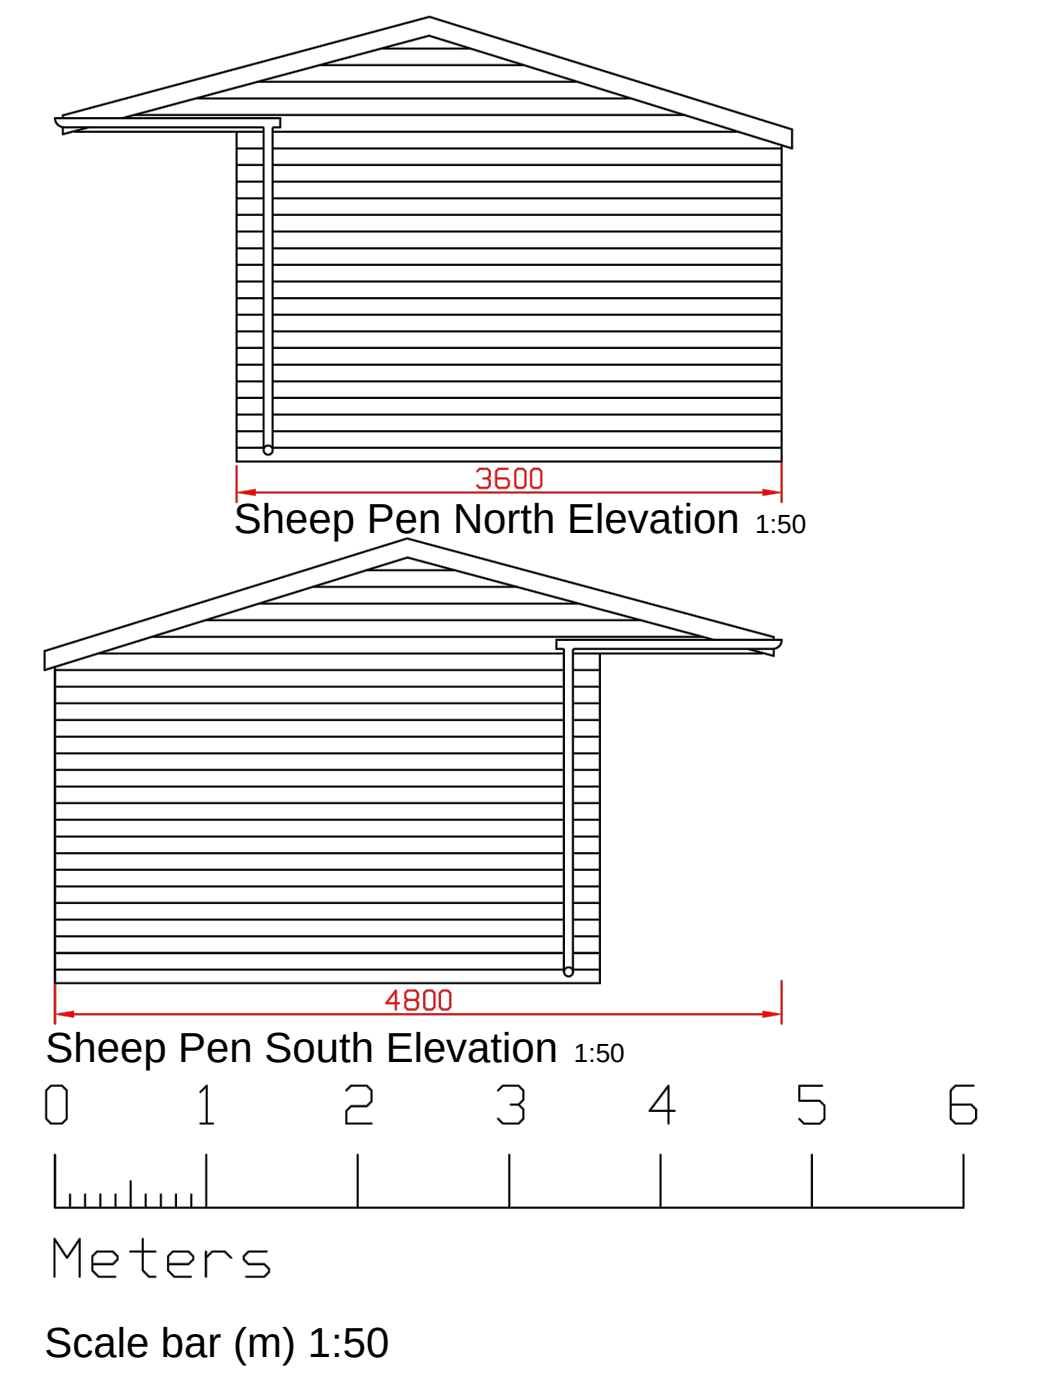
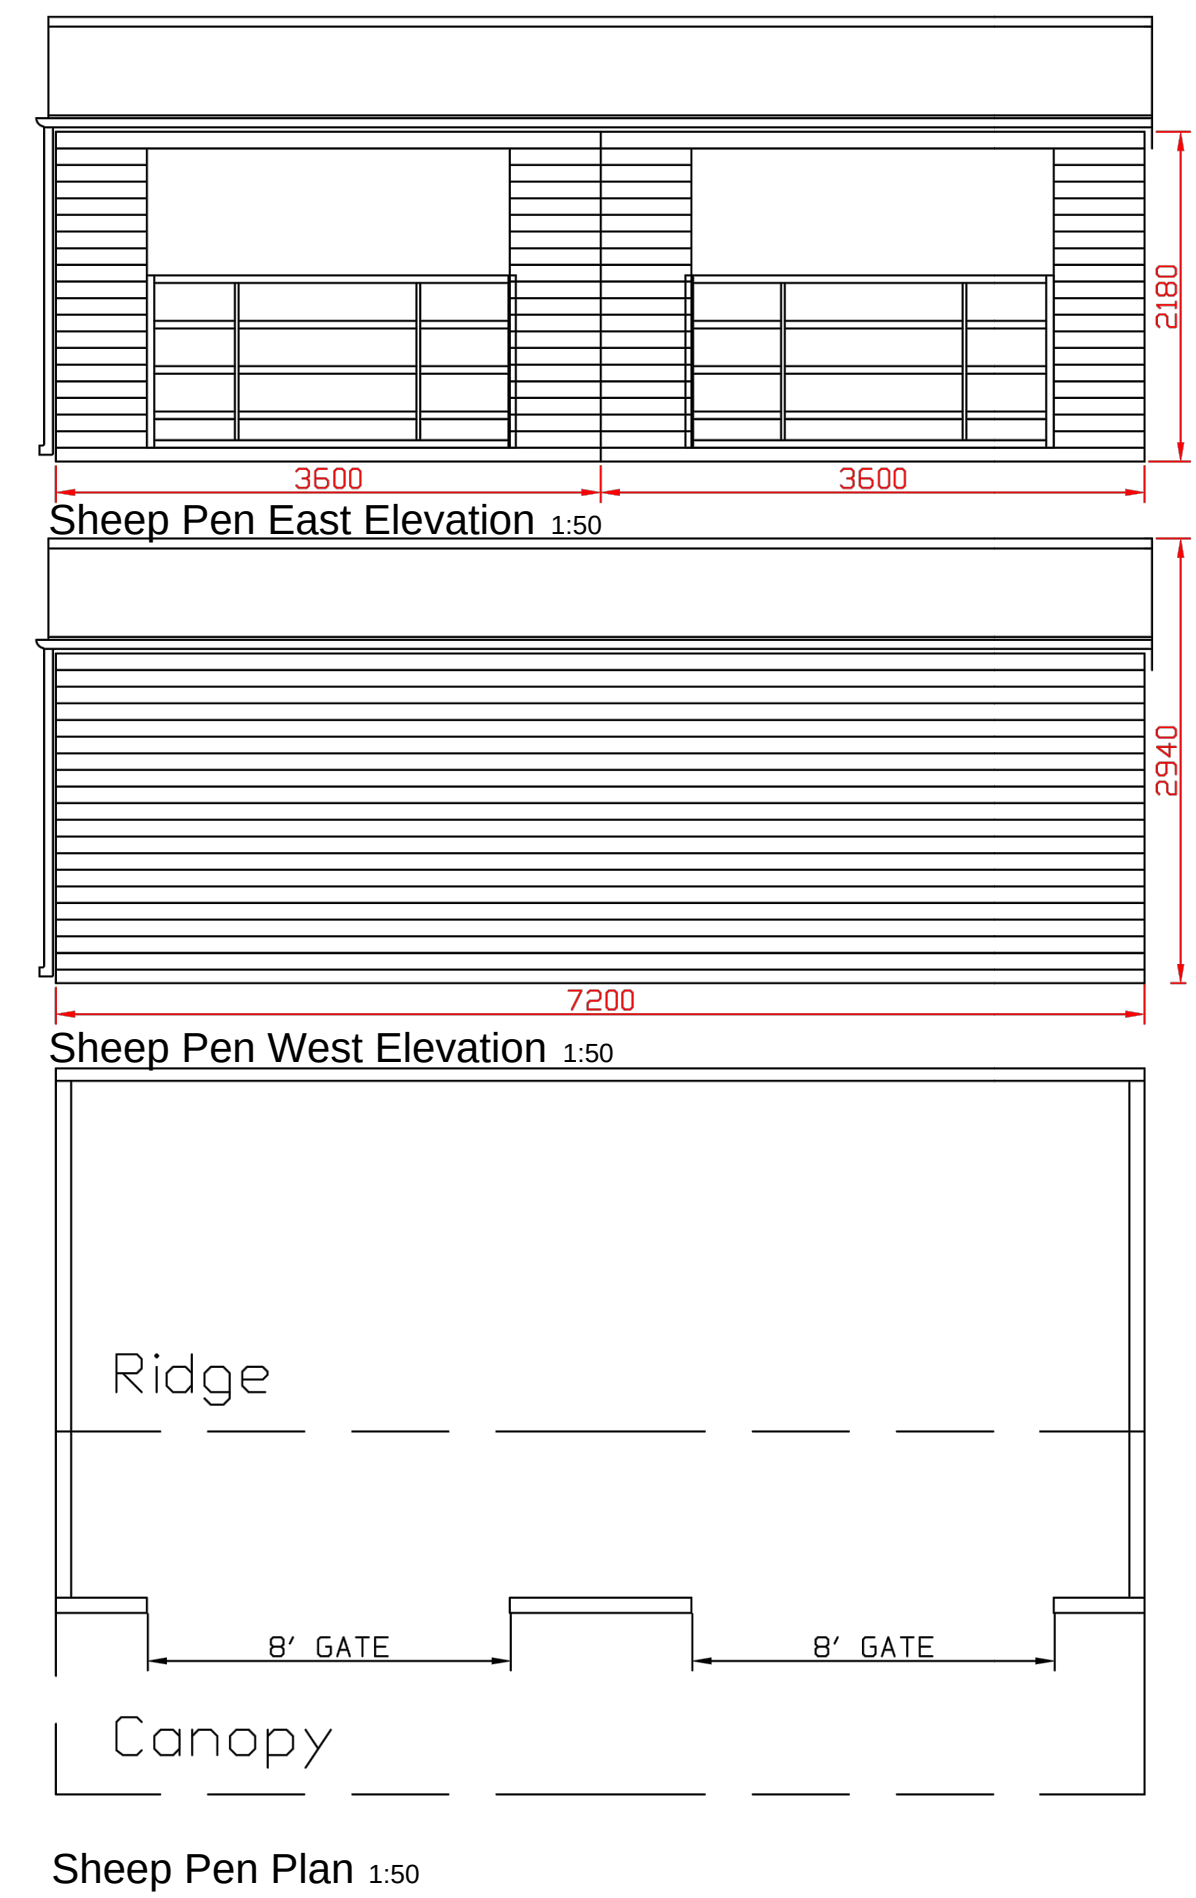


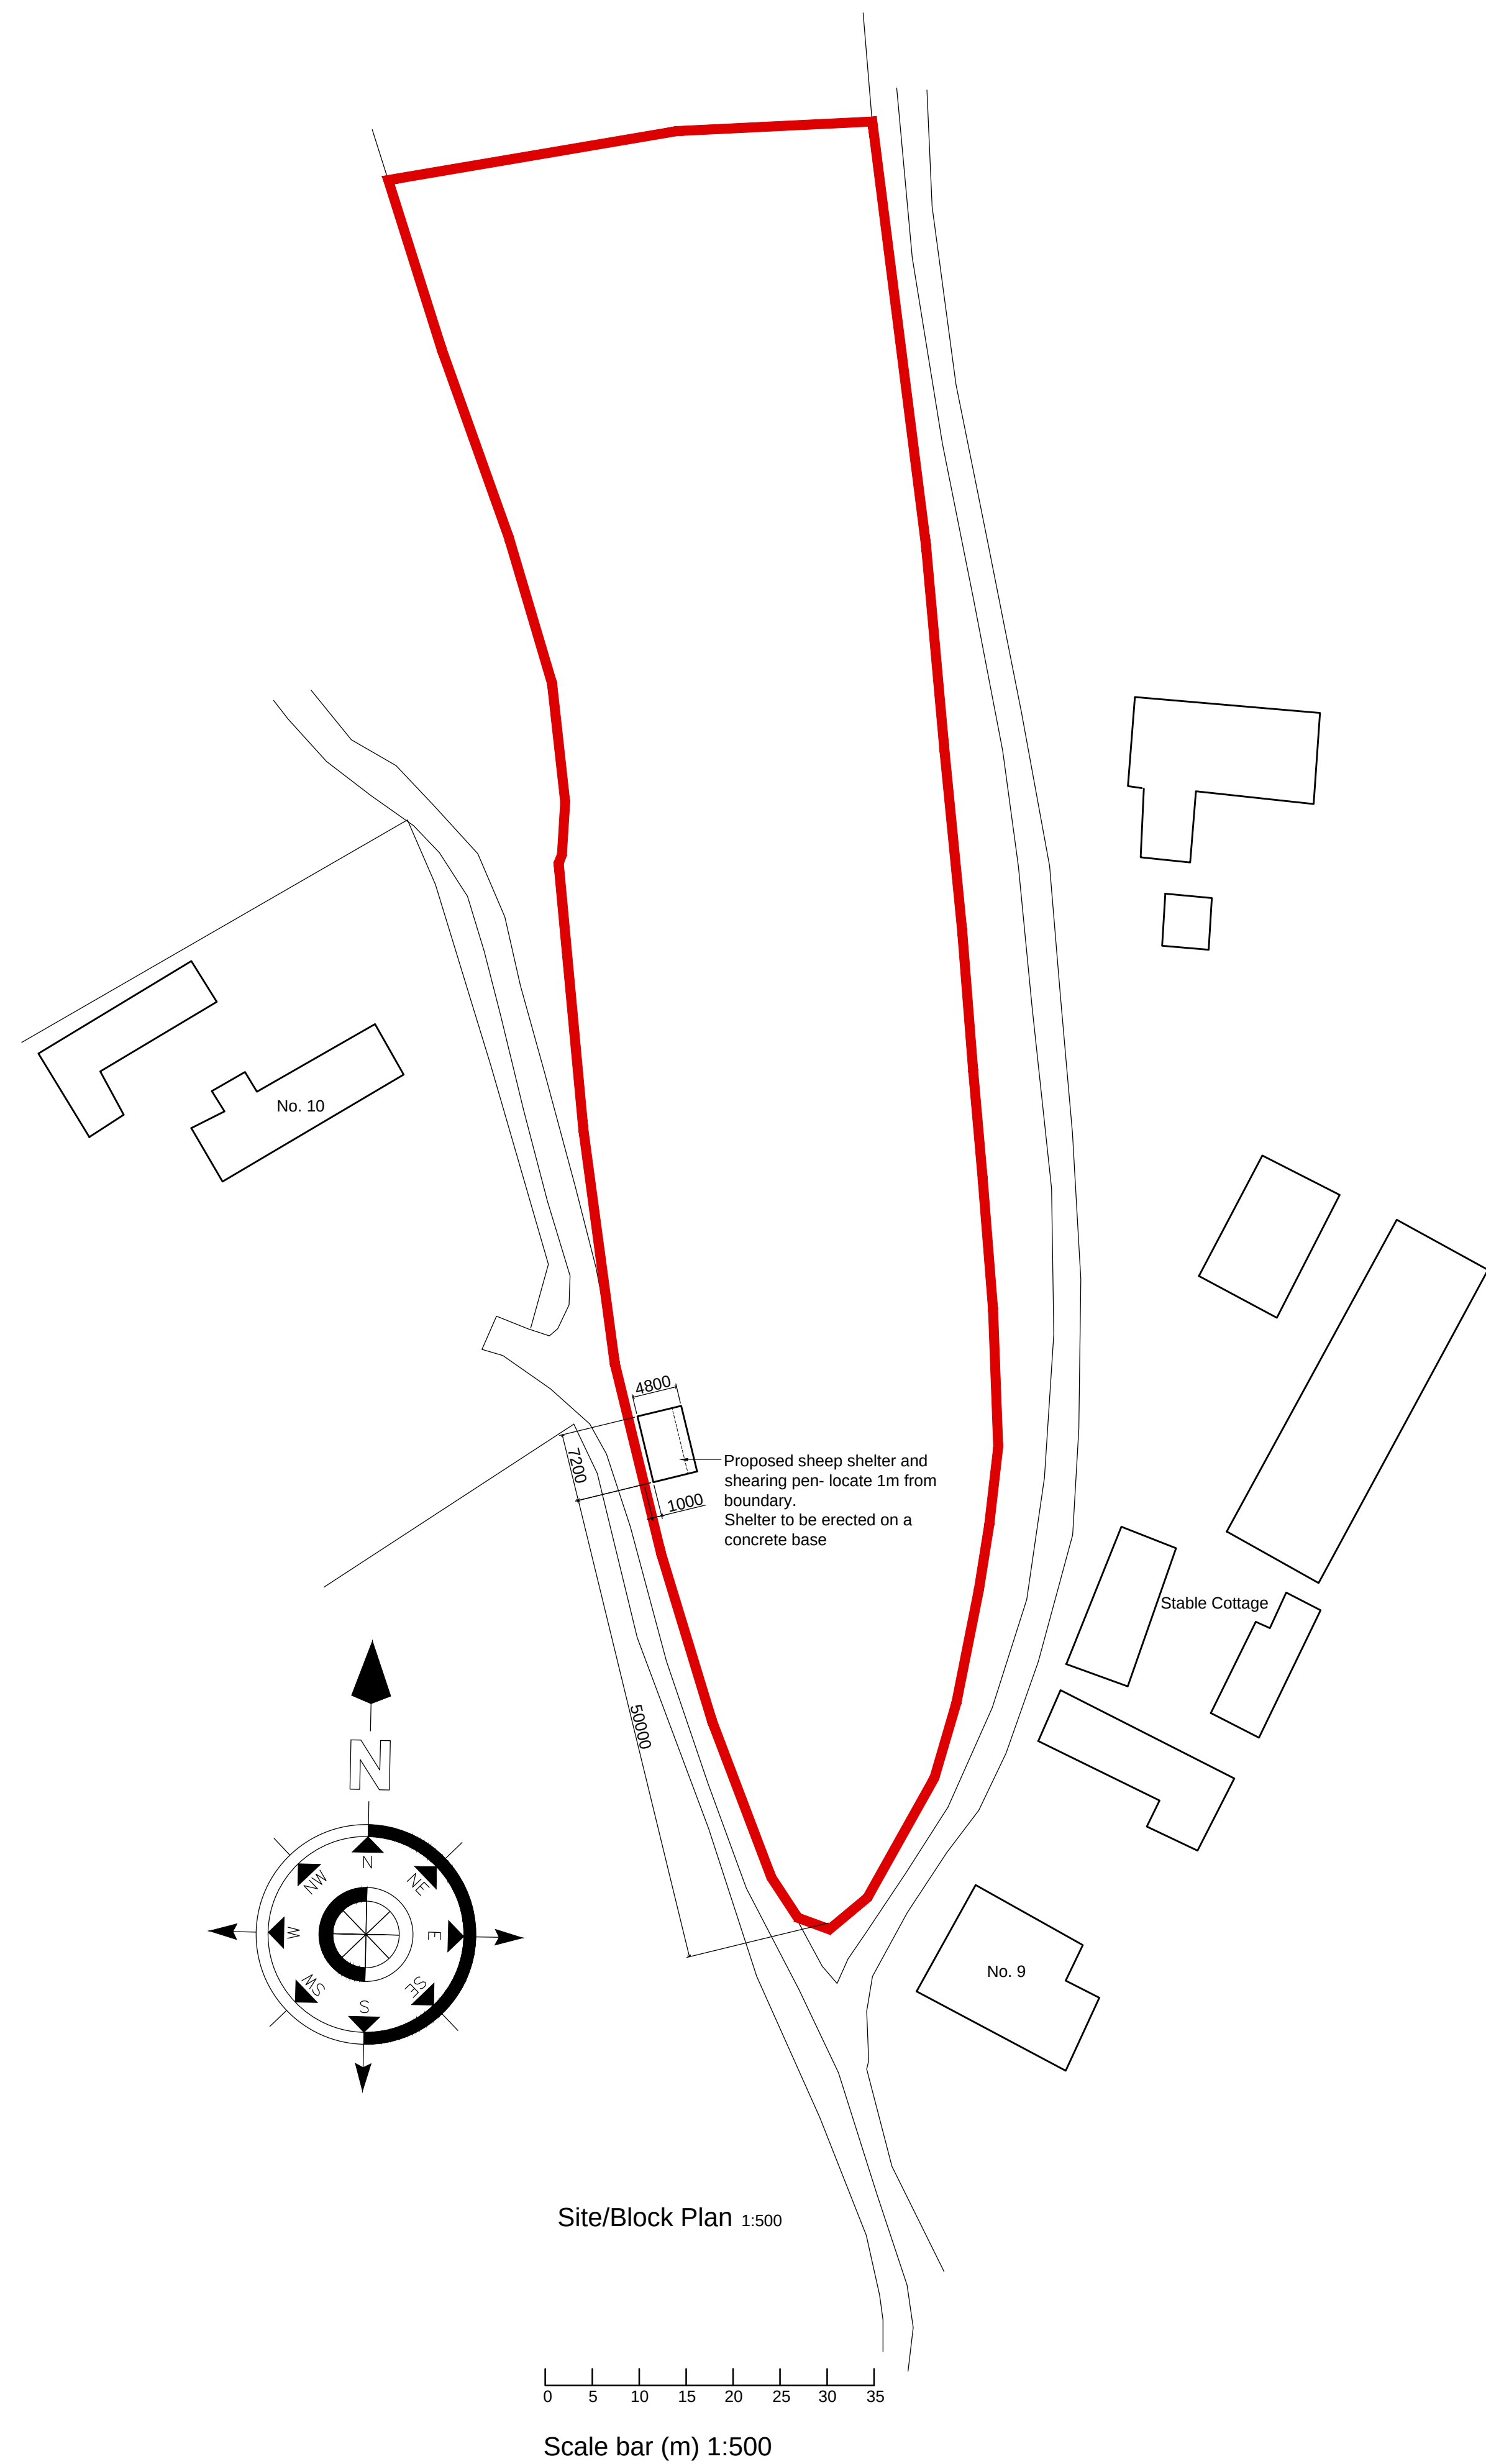

MH Property Consultants Ltd
6 Ladywood
Market Lavington
Wiltshire
SN10 4DL

Client

Project

Sands Farm.
Easterton Sands. SN10 4PY

Drawing

Site & Block Plan.
Sheep Shelter & Pen Plan & Elevations

Scale	Drawn	Date
As shown @ A1	Bob	Feb 2026

Project No.	Prefix.	Drwg No.	Rev.	Checked.
		01		

Do not scale except for planning purposes.