


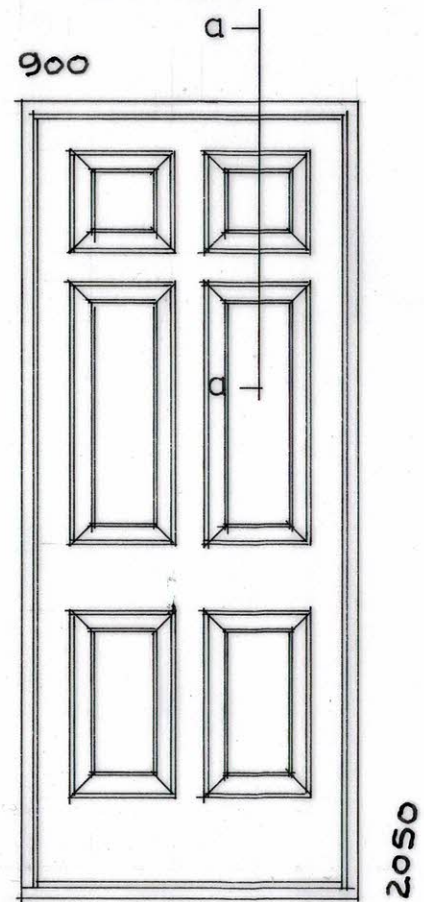
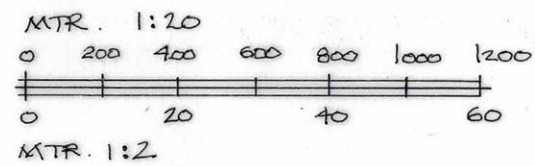


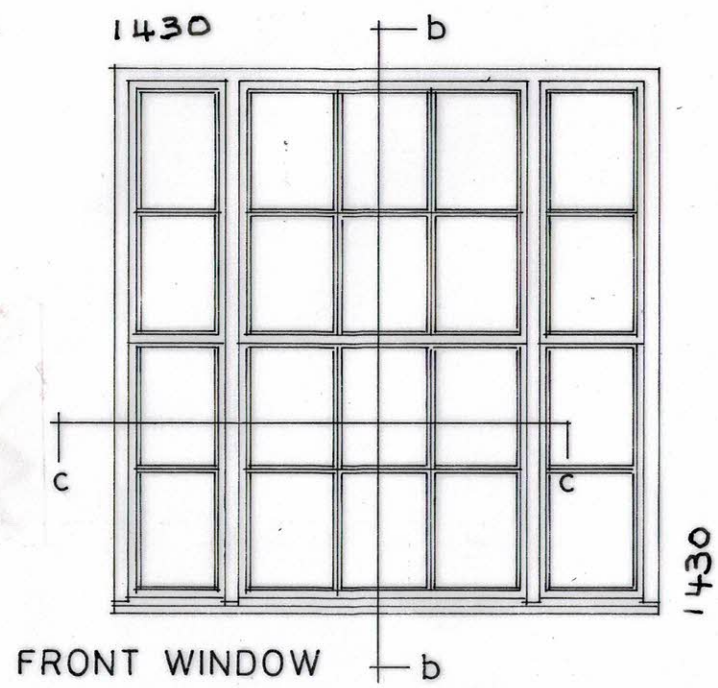

18 FORE STREET, WESTBURY.
03/2026 1:20 1:2

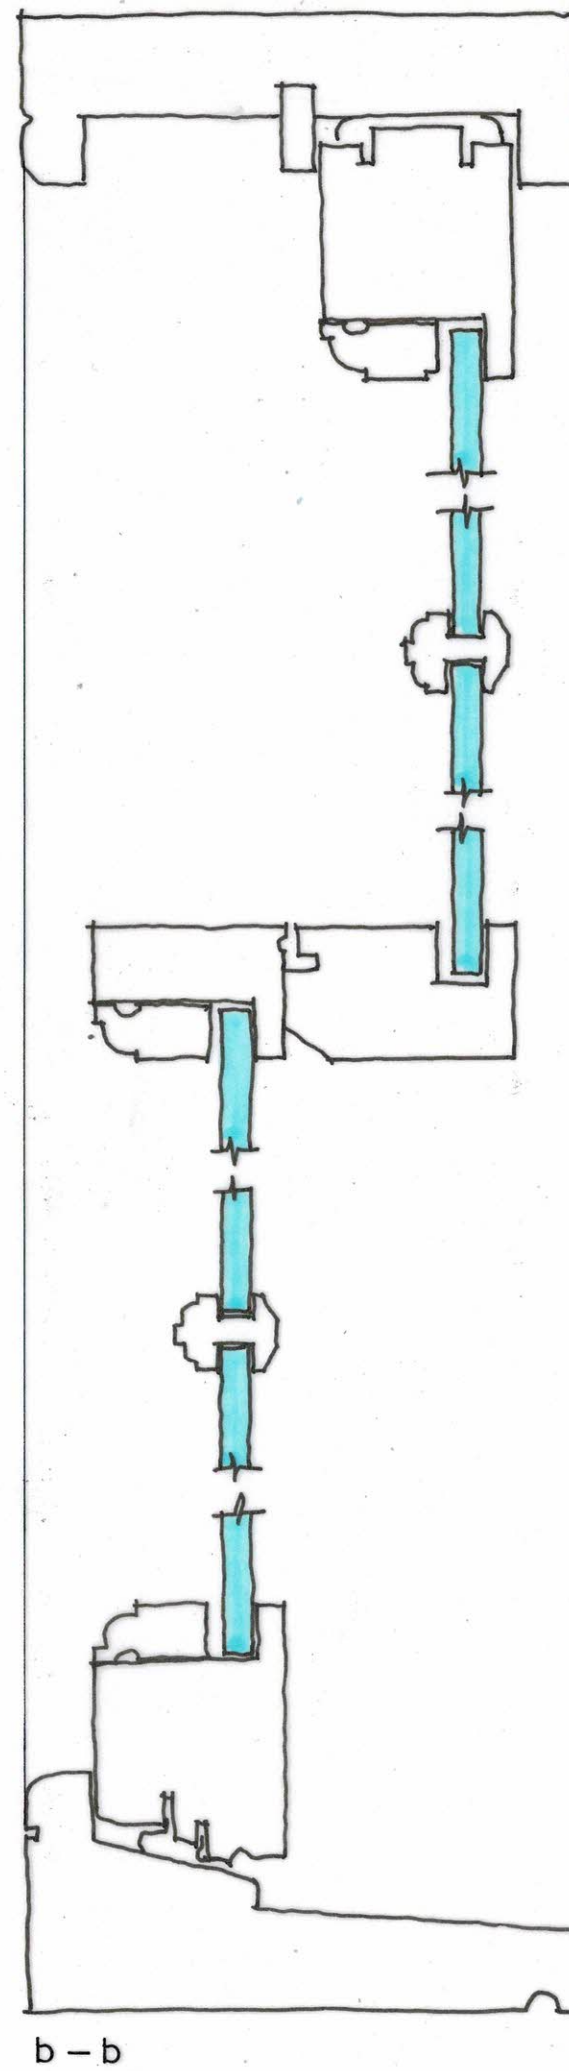

1:2

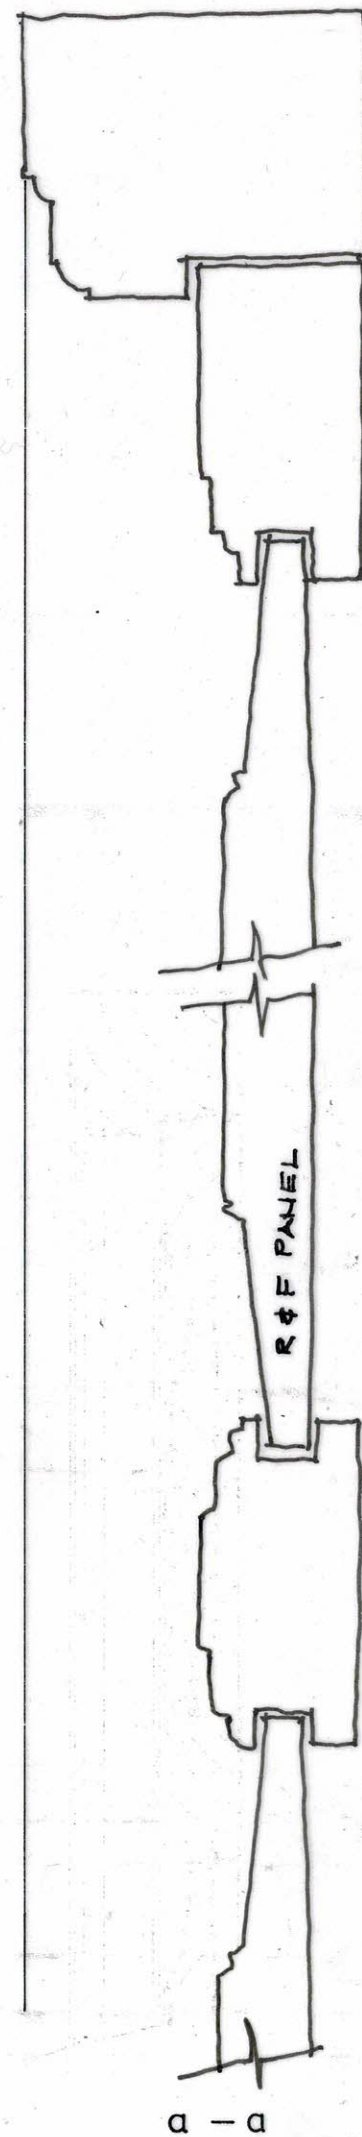