


Number	Species	Tree Life					Height
		Trunk Dia	North	East	South	West	
N01	Oak	0.45	5.0	2.0	5.0	5.0	10.0
N02	Oak	0.50	0.45	0.0	0.0	0.0	10.0
N03	Heartforn	0.15	4.5	4.5	4.5	4.5	8.0
N04	Heartforn	0.10	1.5	1.5	1.5	1.5	3.0
N05	Unknown	0.50	3.0	3.0	8.0	4.0	11.0
N06	Unknown	0.25	0.1	0.0	0.0	0.1	6.0
N07	Oak	0.80	0.60	0.0	0.0	0.0	6.0
N08	Conifer	0.80	6.0	5.0	3.0	4.0	13.0
N09	Oak	0.15	0.15	1.5	1.5	1.5	4.0
N10	Unknown	0.15	1.5	1.5	1.5	1.5	4.0
N11	Unknown	0.15	0.0	0.0	0.0	0.0	4.0
N12	Heartforn	0.30	2.0	2.0	4.0	4.0	6.0
N13	Unknown	0.10	2.0	2.0	2.0	2.0	4.0
N14	Unknown	0.10	6.0	3.0	1.0	1.0	6.0
N15	Unknown	0.10	2.0	2.0	2.0	2.0	4.0
N16	Cherry	0.35	3.0	3.0	1.0	3.0	6.0
N17	Cherry	0.30	2.0	2.0	3.0	3.0	6.0
N18	Unknown	0.25	0.25	0.0	0.0	0.0	4.0
N19	Unknown	0.45	0.0	0.0	0.0	0.0	0.0
N20	Unknown	0.45	0.0	0.0	0.0	0.0	0.0
N21	Cherry	0.35	0.0	0.0	0.0	0.0	0.0
N22	Unknown	0.35	0.0	0.0	0.0	0.0	0.0
N23	Cherry	0.30	0.0	0.0	0.0	0.0	0.0
N24	Unknown	0.30	0.0	0.0	0.0	0.0	0.0
N25	Cherry	0.35	0.0	0.0	0.0	0.0	0.0
N26	Unknown	0.35	0.0	0.0	0.0	0.0	0.0
N27	Cherry	0.35	0.0	0.0	0.0	0.0	0.0
N28	Cherry	0.35	0.0	0.0	0.0	0.0	0.0
N29	Unknown	0.35	0.0	0.0	0.0	0.0	0.0
N30	Unknown	0.30	0.0	0.0	0.0	0.0	0.0
N31	Unknown	0.30	0.0	0.0	0.0	0.0	0.0
N32	Unknown	0.25	0.0	0.0	0.0	0.0	0.0
N33	Unknown	0.25	0.0	0.0	0.0	0.0	0.0
N34	Unknown	0.25	0.0	0.0	0.0	0.0	0.0
N35	Unknown	0.25	0.0	0.0	0.0	0.0	0.0
N36	Unknown	0.40	0.0	0.0	0.0	0.0	0.0
N37	Unknown	0.35	0.0	0.0	0.0	0.0	0.0
N38	Unknown	0.35	0.0	0.0	0.0	0.0	0.0
N39	Unknown	0.30	0.0	0.0	0.0	0.0	0.0
N40	Unknown	0.30	0.0	0.0	0.0	0.0	0.0
N41	Unknown	0.35	0.0	0.0	0.0	0.0	0.0
N42	Unknown	0.35	0.0	0.0	0.0	0.0	0.0
N43	Unknown	0.30	0.0	0.0	0.0	0.0	0.0
N44	Unknown	0.30	0.0	0.0	0.0	0.0	0.0
N45	Unknown	0.40	0.0	0.0	0.0	0.0	0.0
N46	Unknown	0.30	0.0	0.0	0.0	0.0	0.0
N47	Unknown	0.35	0.0	0.0	0.0	0.0	0.0
N48	Unknown	0.30	0.0	0.0	0.0	0.0	0.0
N49	Unknown	0.35	0.0	0.0	0.0	0.0	0.0
N50	Unknown	0.35	0.0	0.0	0.0	0.0	0.0
N51	Unknown	0.35	0.0	0.0	0.0	0.0	0.0
N52	Unknown	0.25	0.0	0.0	0.0	0.0	0.0
N53	Unknown	0.40	0.0	0.0	0.0	0.0	0.0
N54	Unknown	0.40	0.0	0.0	0.0	0.0	0.0
N55	Unknown	0.45	0.0	0.0	0.0	0.0	0.0
N56	Unknown	0.45	0.0	0.0	0.0	0.0	0.0
N57	Unknown	0.40	0.0	0.0	0.0	0.0	0.0
N58	Unknown	0.30	0.0	0.0	0.0	0.0	0.0
N59	Unknown	0.25	0.0	0.0	0.0	0.0	0.0
N60	Unknown	0.50	0.0	0.0	0.0	0.0	0.0
N61	Unknown	0.50	0.0	0.0	0.0	0.0	0.0
N62	Unknown	0.45	0.0	0.0	0.0	0.0	0.0
N63	Unknown	0.25	0.0	0.0	0.0	0.0	0.0
N64	Unknown	0.15	0.0	0.0	0.0	0.0	0.0
N65	Unknown	0.30	0.0	0.0	0.0	0.0	0.0
N66	Unknown	0.35	0.0	0.0	0.0	0.0	0.0
N67	Unknown	0.40	0.0	0.0	0.0	0.0	0.0
N68	Unknown	0.40	0.0	0.0	0.0	0.0	0.0
N69	Unknown	0.50	0.0	0.0	0.0	0.0	0.0
N70	Unknown	0.35	0.0	0.0	0.0	0.0	0.0
N71	Unknown	0.40	0.0	0.0	0.0	0.0	0.0
N72	Unknown	0.40	0.0	0.0	0.0	0.0	0.0
N73	Unknown	0.40	0.0	0.0	0.0	0.0	0.0

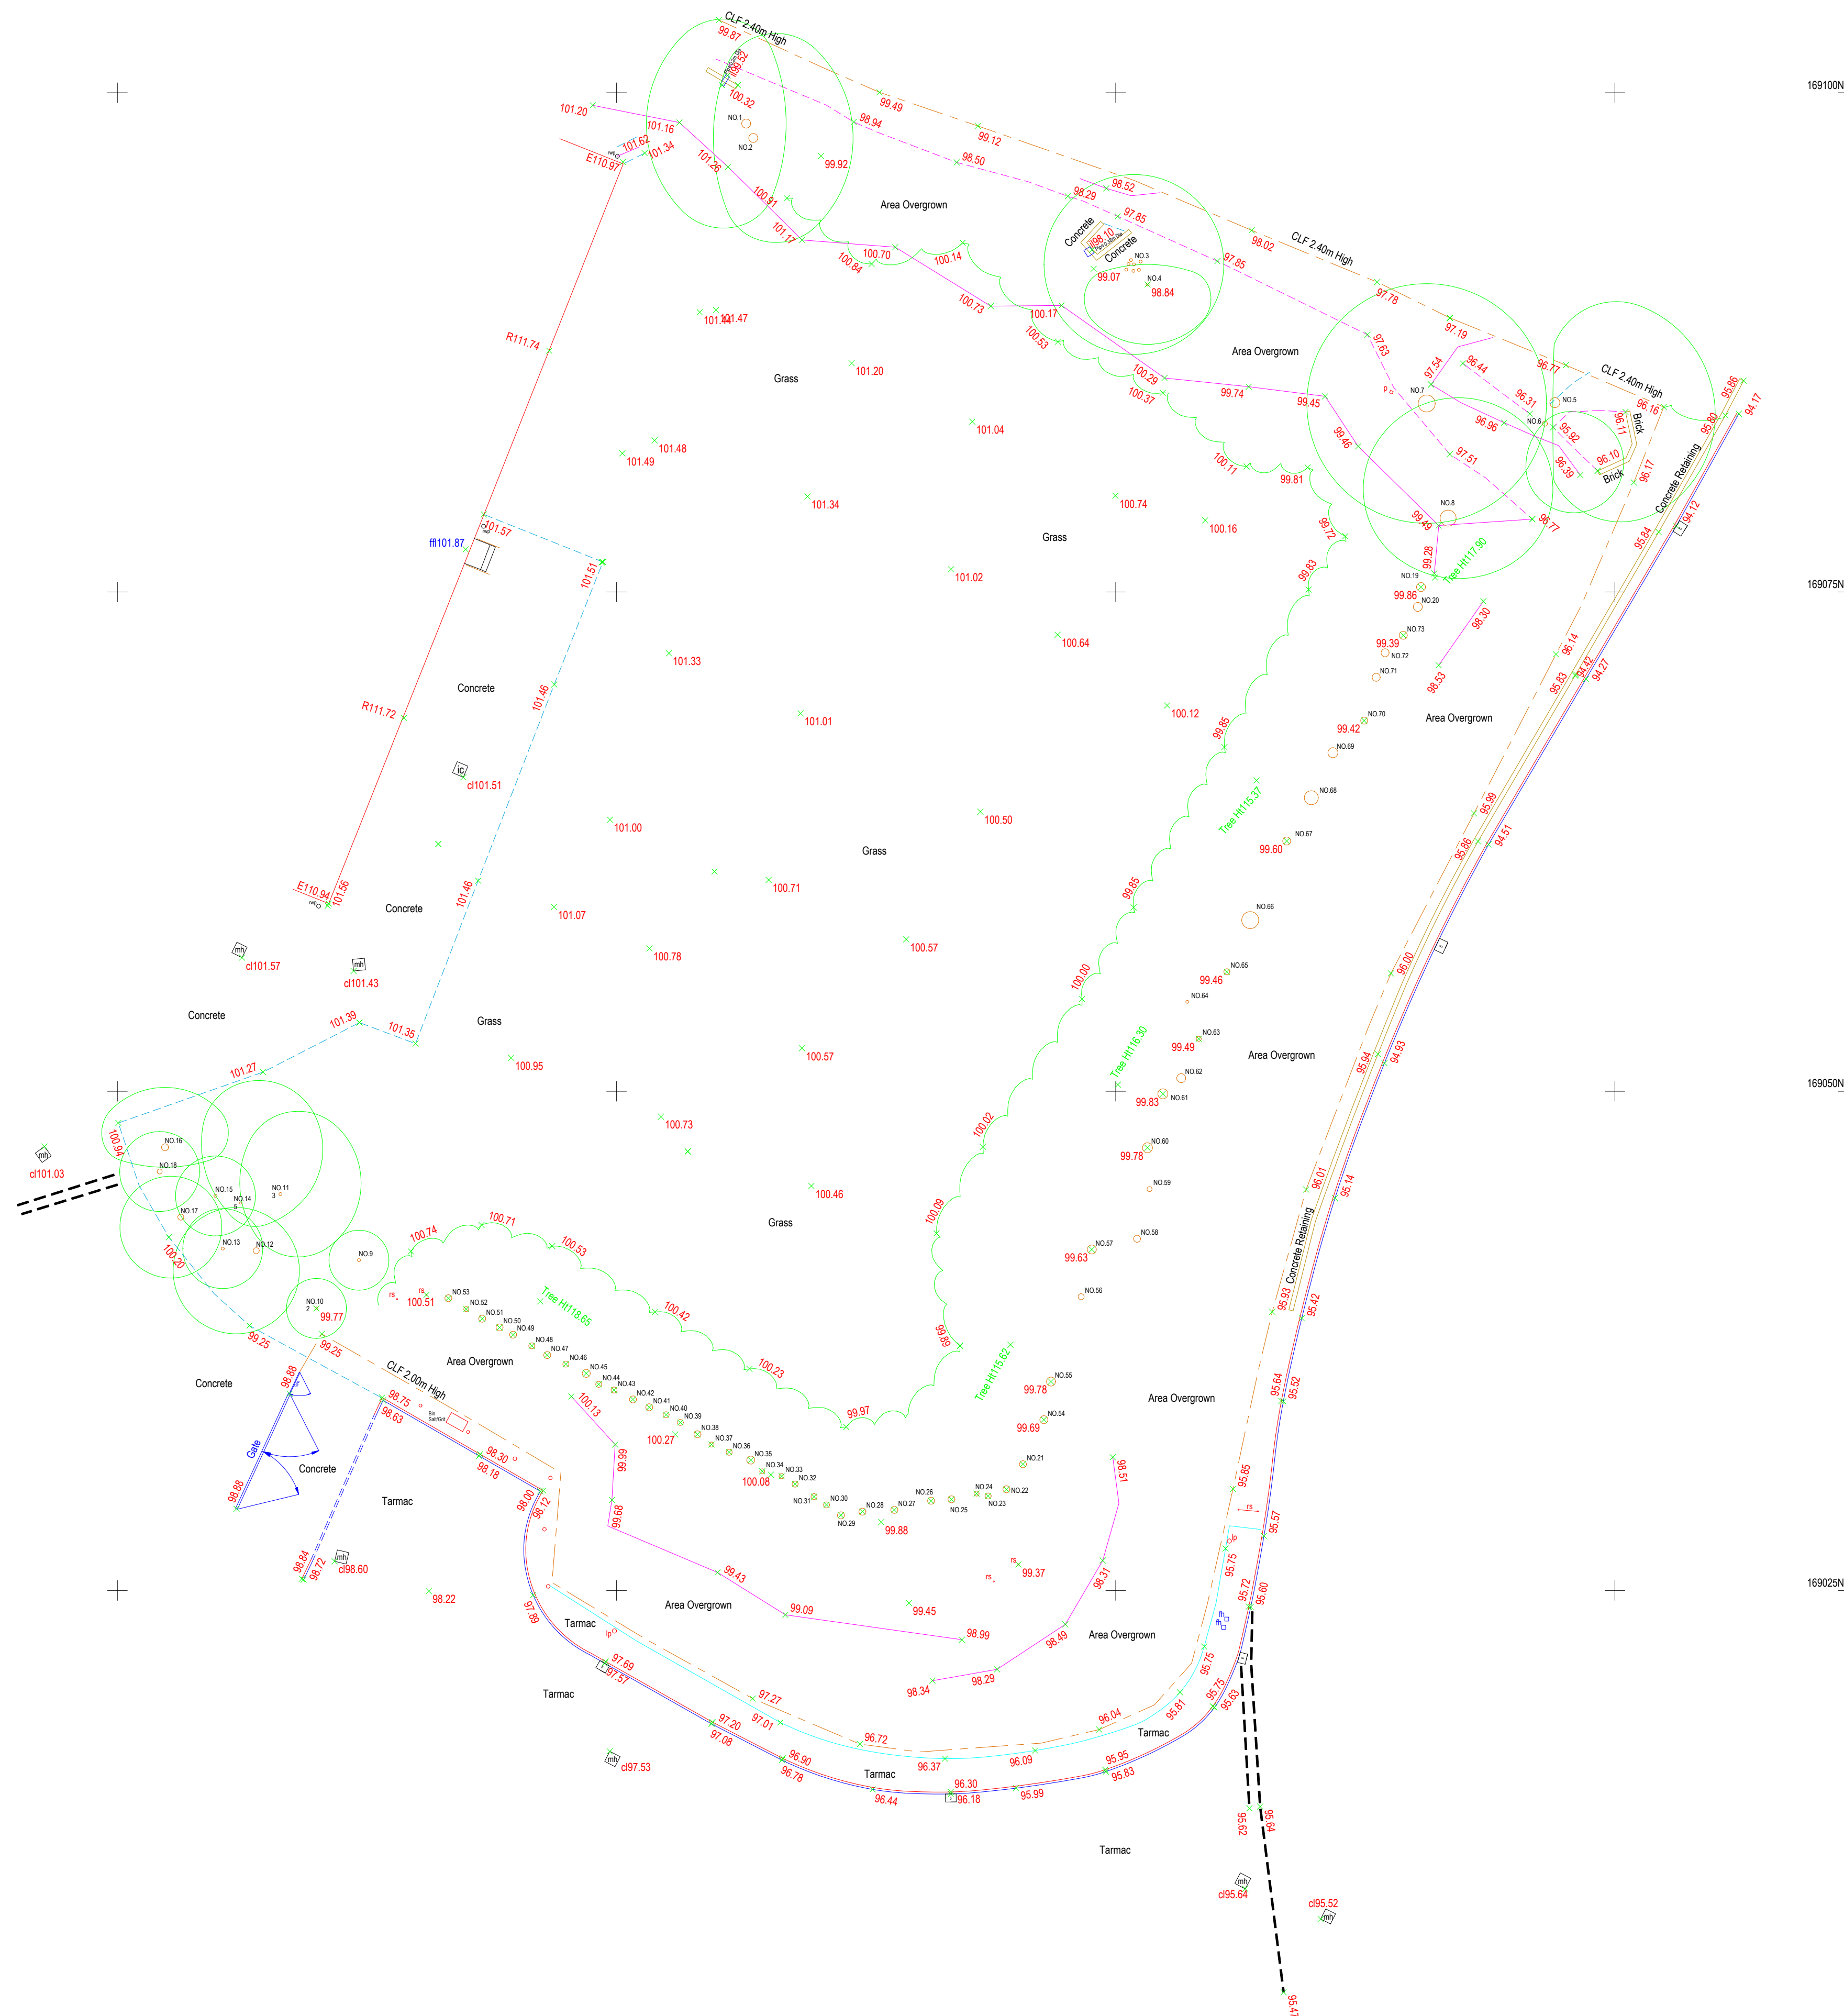


Abbreviations

[illegible]


Line types

	Fences
	Kerb
	Walls
	Stairs
	Change of Surface
	Footpath
	Bank Top
	Bank Bottom
	Building
	Building Overhead
	Roof heights
	Flower Bed
	Overhead Cable
	Road Edge
	Hedge Row
	Canopy
	Edge of vegetation

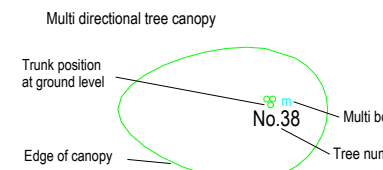

Notes

Tree species should be confirmed by an arboricultural consultant if critical
Trunk sizes are measured at 1.5m above ground level
Eaves heights (where shown) are taken at the end of the tile / top of guttering.
Ridge heights are taken at the top of the ridge tile.
Service covers indicated where visible at time of survey

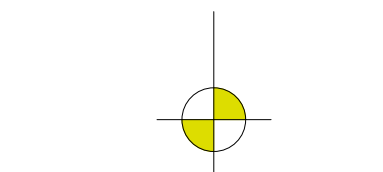

J. Brotherton & Partners
Land Surveyors & Engineers

'Findown' 113 Frogmore Lane
Molesey, Surrey TW20 6PP

Tel: 023 9259 1979
Email: enquiries@ibosurveys.co.uk

[Home](#)
[About Us](#)
[Contact Us](#)
[Privacy Policy](#)
[Terms of Service](#)

Drawing Title **Topographic Land Survey**

Location **Corsham - Unit 21 Leafield Industrial Estate**

The grid and datum for this survey is based on the

Ordinance Survey grid OSGB36

LEVELS BASED ON	CG836	Surveyor	SB	Assistant	S.
-----------------	-------	----------	----	-----------	----

Drawing & CAD Ref.	REVISIONS
--------------------	-----------

SCALE (As per attached)	Date	MEMBER'S SIGNATURE
-------------------------	------	--------------------

1200 @ A1 1201 December 2025

This drawing has been created for use at a scale of 1:200
All critical dimensions, positions and levels to be checked on site

© 2006 The Authors

