


VISIBILITY SPLAY KEY

- 2.4m x 25m Junction Visibility splay
- 25m forward visibility splay around bend
- 17m forward visibility splay at junction
- 1.5m x 17m pedestrian visibility splay at junction or to oncoming turning traffic

Notes:

1. Do not scale from this drawing.
2. All dimensions in metres.
3. All levels relate to ordnance datum.
4. This drawing shall be read in conjunction with all other contract documents.
5. Any discrepancies with the drawings shall be reported to the Engineer.
6. The level & location of all existing services shall be verified and marked on site by the Contractor prior to commencing any construction work.

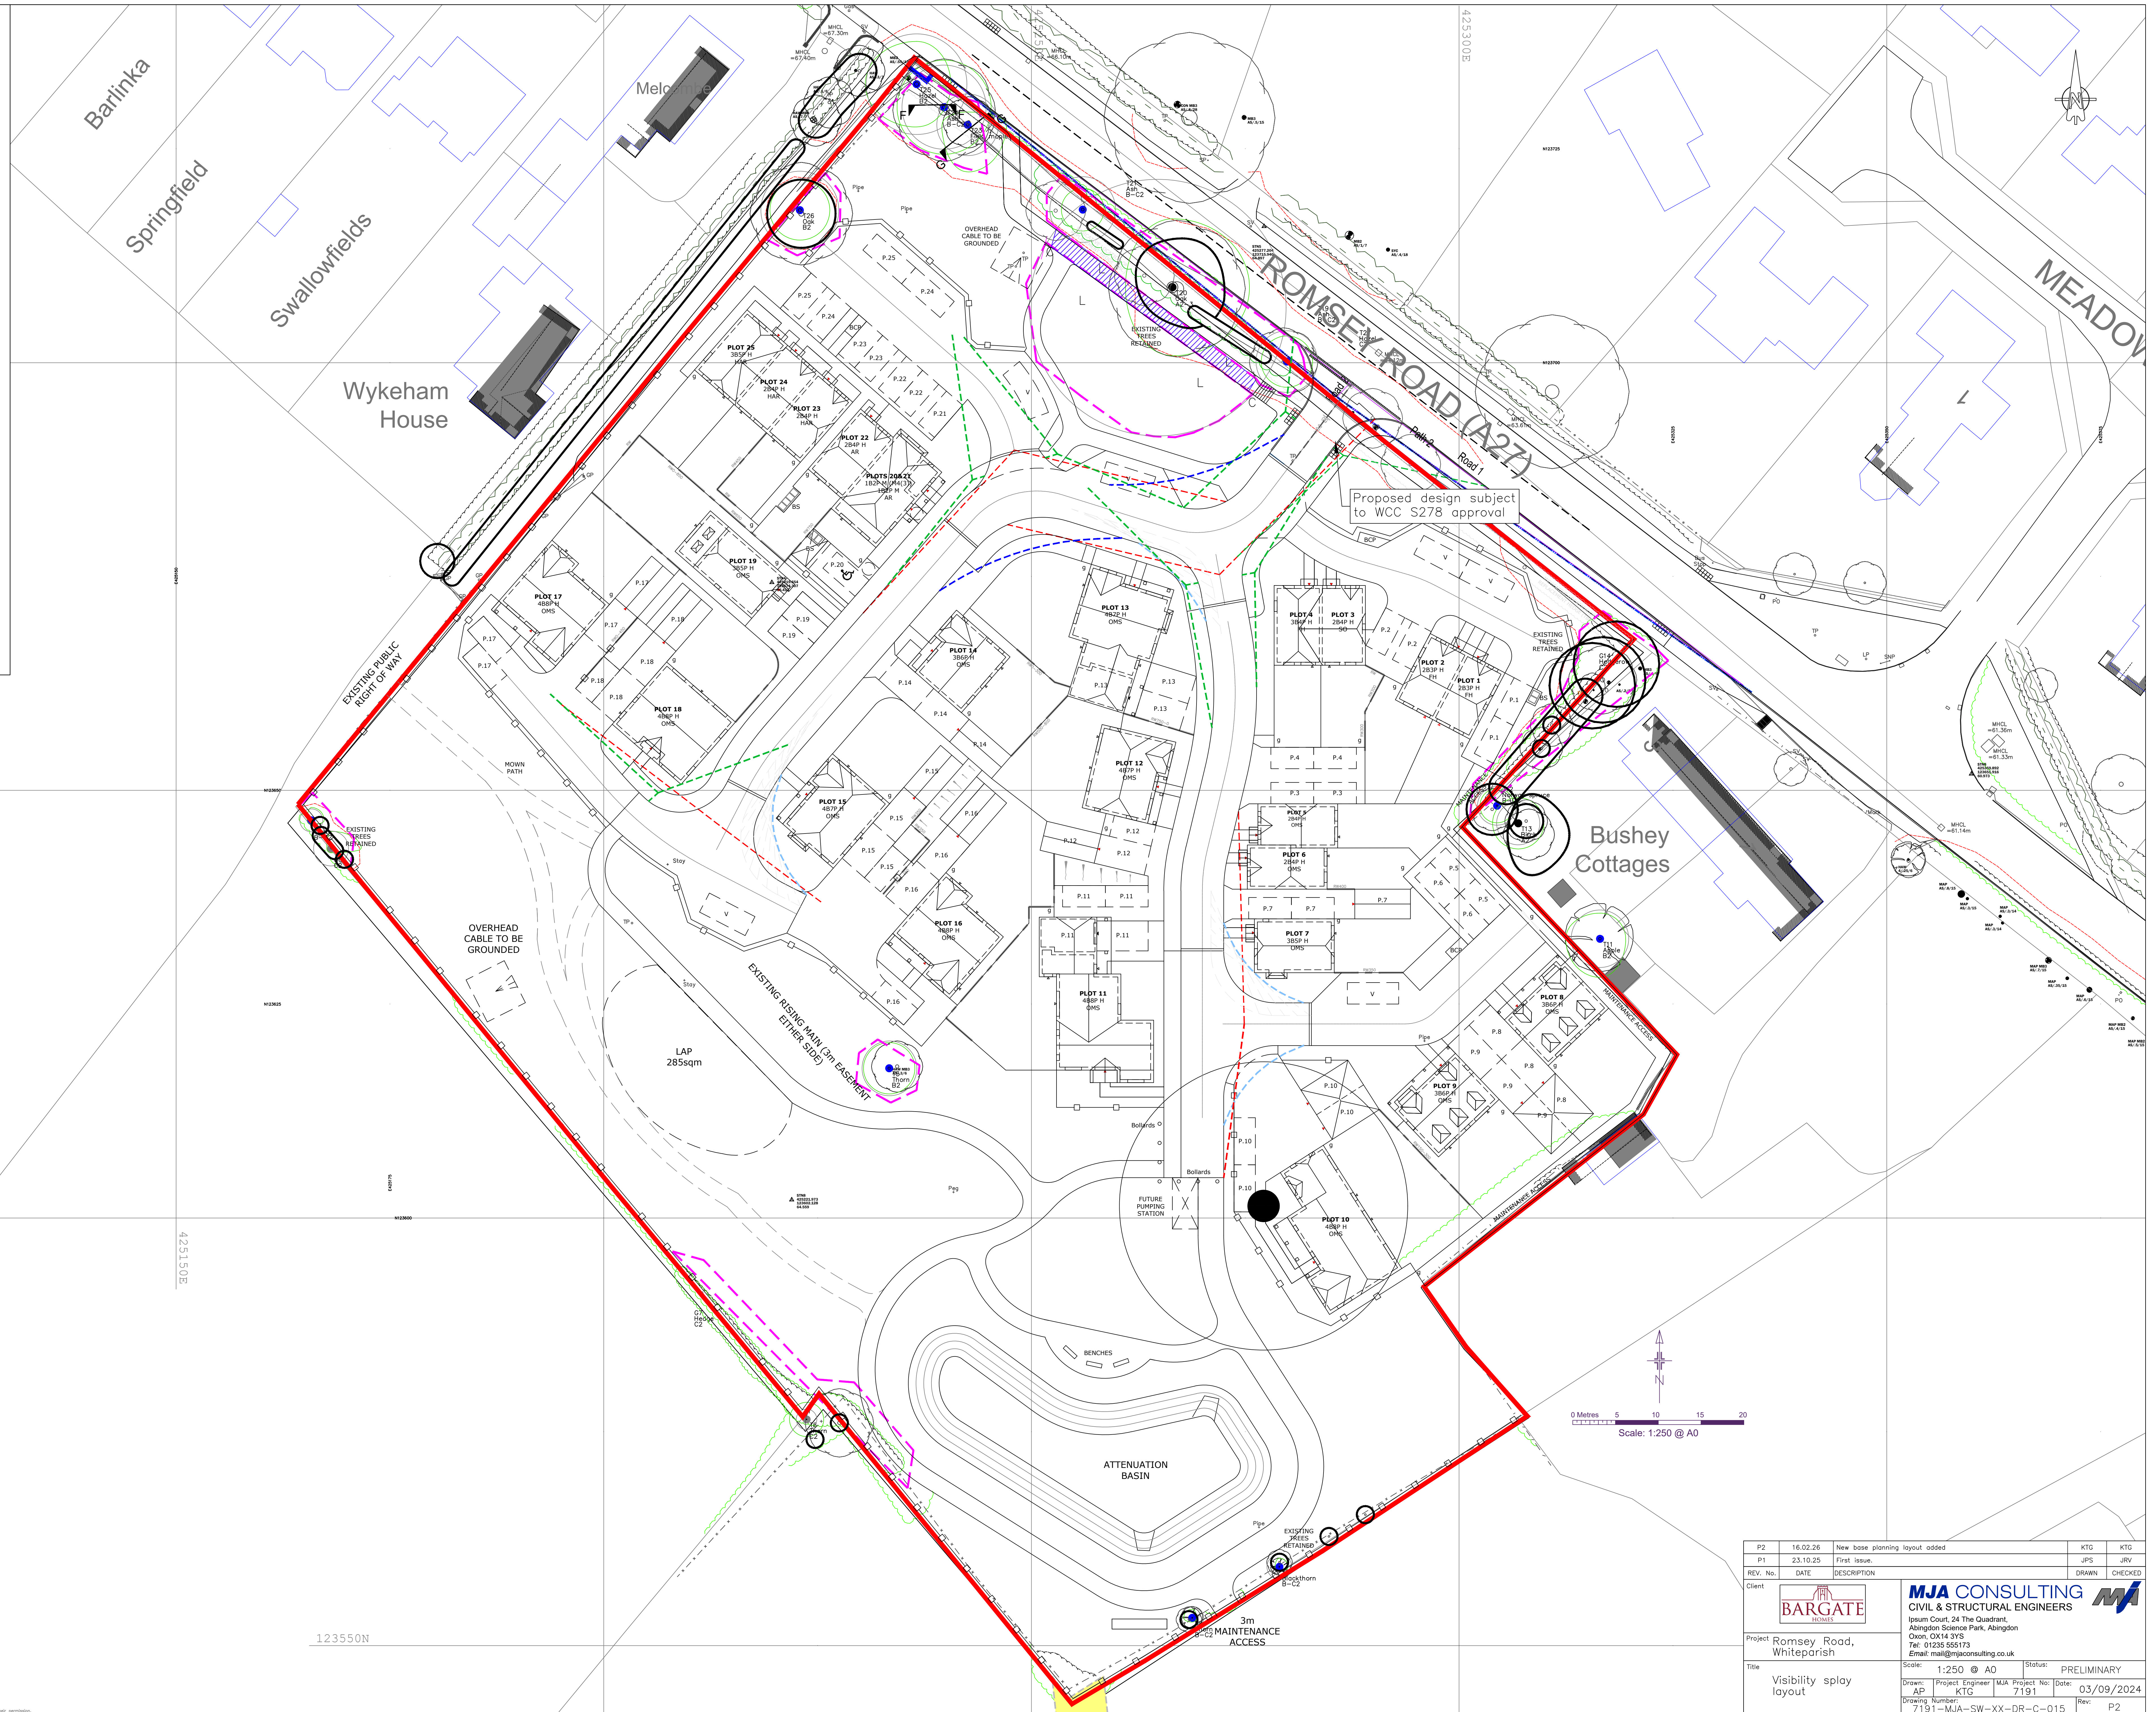

P2	16.02.26	New base planning layout added	KTG	KTG
P1	23.10.25	First Issue	JRW	JRW
REV. No.	DATE	DESCRIPTION	DRAWN	CHECKED
Client		 		
Project		Romsey Road, Whitepothorish Ipsium Court, 24 The Quadrant, Abingdon Science Park, Abingdon Oxon. OX14 3YB Tel: 01235 556173 Email: mail@mjaconsulting.co.uk		
Title		Scale: 1:250 @ A0	Plotus:	PRELIMINARY
Visibility play layout		Drawing Number: 7191 Project Name: MJA-SW-XX-DR-C-015	Project Engineer: KTG MJA Project No: 7191	03/09/2024
		Rev: P2		