


Notes:

1. Do not scale from this drawing.
2. All dimensions in metres.
3. All levels relate to ordnance datum.
4. This drawing shall be read in conjunction with all other contract documents.
5. Any discrepancies with the drawings shall be reported to the Engineer.
6. The level & location of all existing services shall be verified and marked on site by the Contractor prior to commencing any construction work.

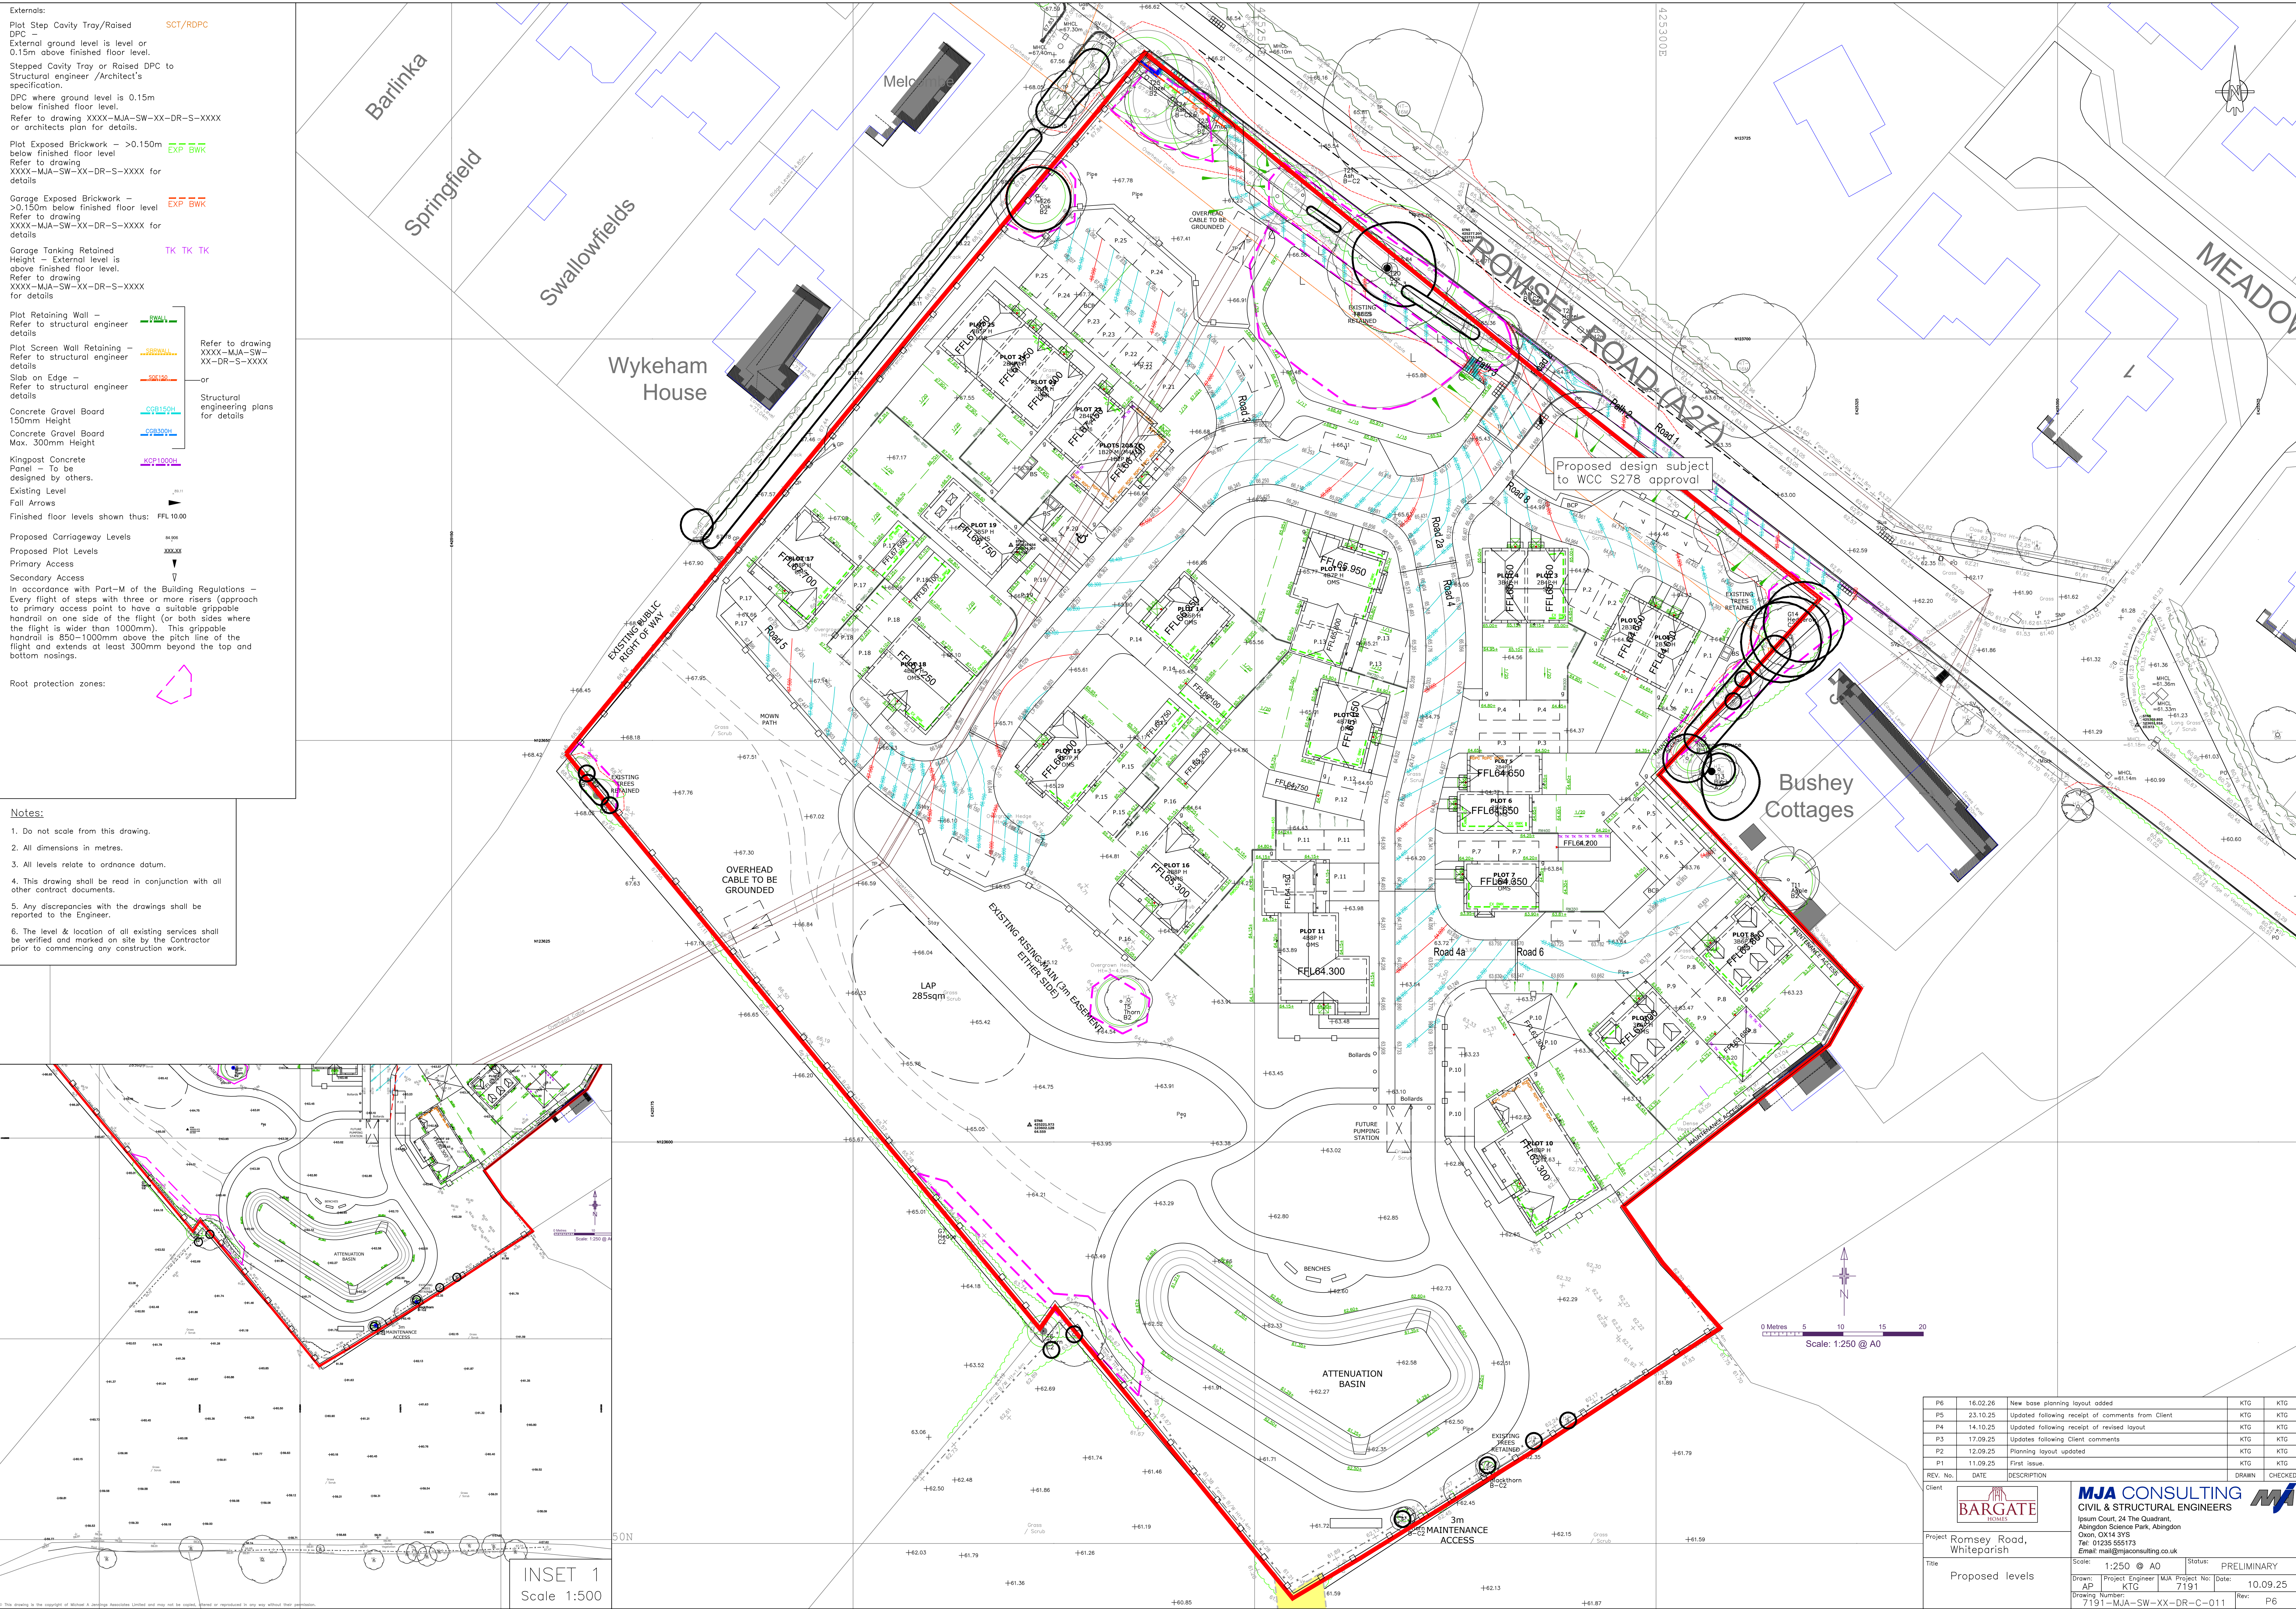

P6	16.02.26	New base planning layout added		KTG	KTG
P5	23.10.25	Updating following receipt of comments from Client		KTG	KTG
P4	14.10.25	Updating following receipt of revised layout		KTG	KTG
P3	17.09.25	Updating following Client comments		KTG	KTG
P2	12.09.25	Planning layout updated		KTG	KTG
P1	11.09.25	First issue		KTG	KTG
REV. No.	DATE	DESCRIPTION		DRAWN	CHECKED
Client					
			Project Romsey Road, Whiteparish		
Proposed levels			Scale: 1:250 @ A0 Status: PRELIMINARY Drawn: Project Engineer MJA Project No: 7191 Date: 10.09.25 KTG Drawn: Number: 7191 - MJA - SW - XX - DR - C - 011 Rev: P6		