


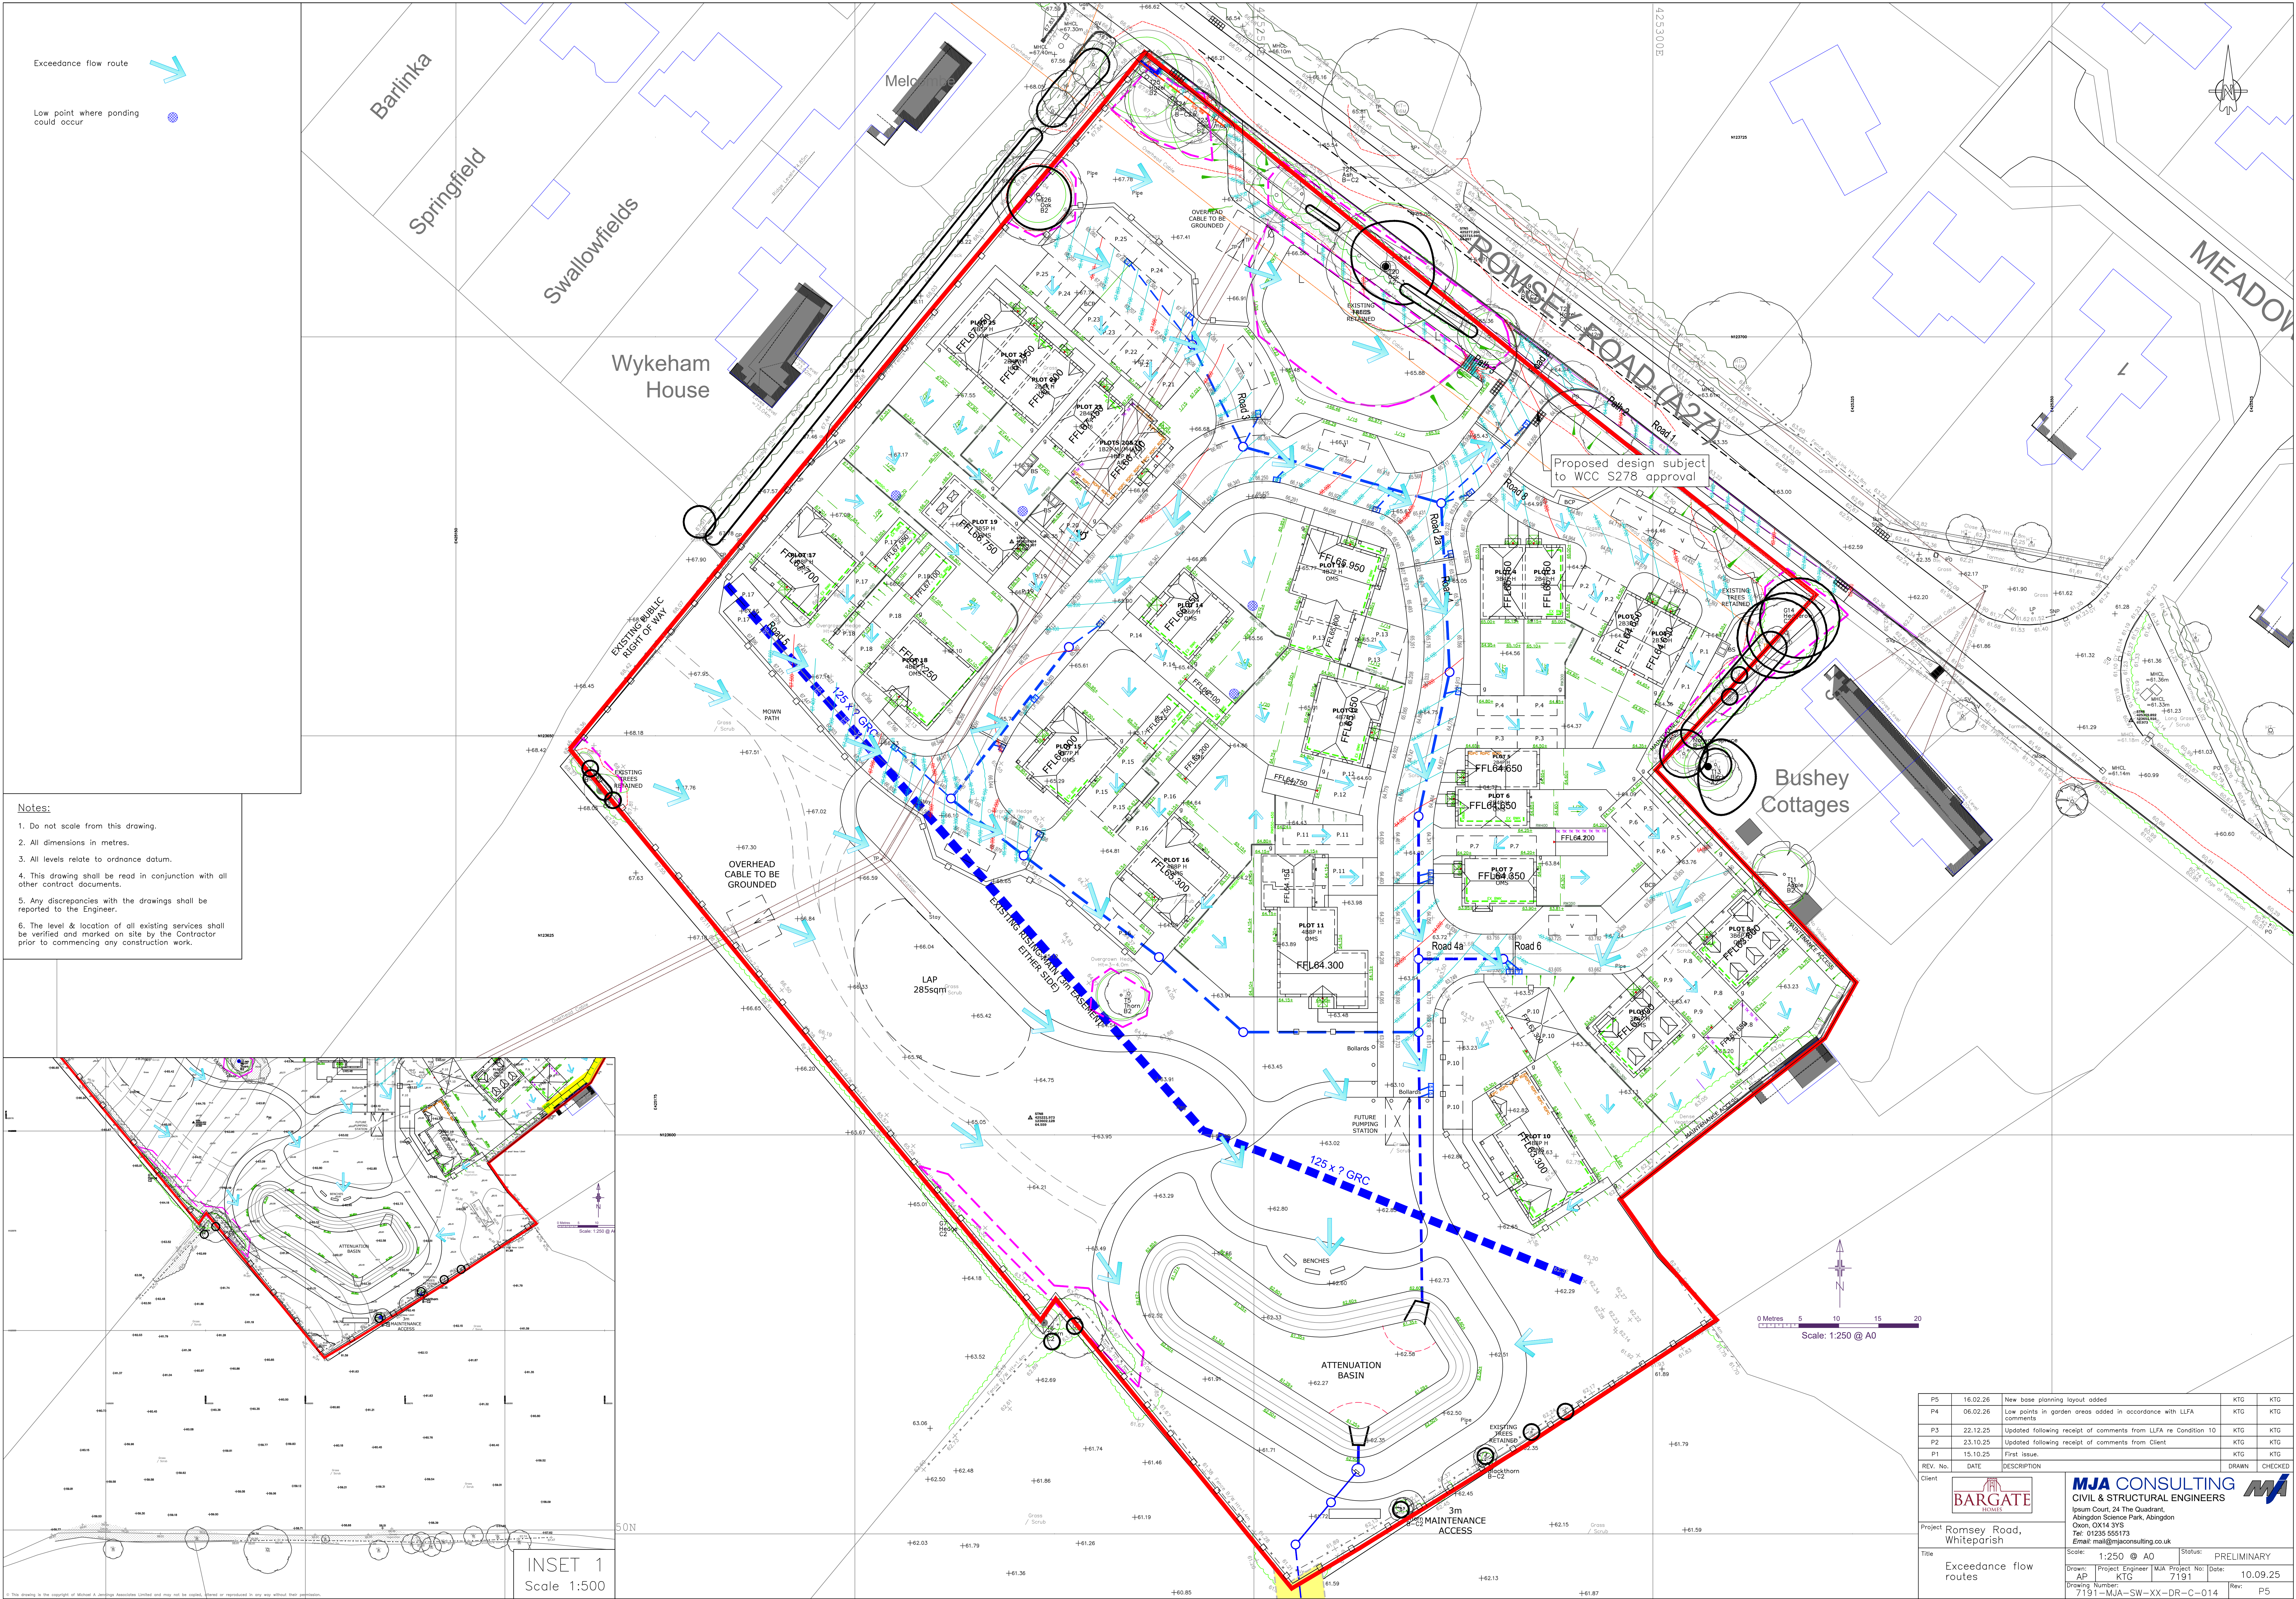

- Notes:
1. Do not scale from this drawing.
 2. All dimensions in metres.
 3. All levels relate to ordnance datum.
 4. This drawing shall be read in conjunction with all other contract documents.
 5. Any discrepancies with the drawings shall be reported to the Engineer.
 6. The level & location of all existing services shall be verified and marked on site by the Contractor prior to commencing any construction work.



P5	16.02.26	New base planning layout added	KTG	KTG
P4	06.02.26	Low points in garden areas added in accordance with LLFA comments	KTG	KTG
P3	22.12.25	Updated following receipt of comments from LLFA re Condition 10	KTG	KTG
P2	23.10.25	Updated following receipt of comments from Client	KTG	KTG
P1	15.10.25	First issue	KTG	KTG
REV. No.	DATE	DESCRIPTION	DRAWN	CHECKED
Client				
BARGATE				
Project Romsey Road, Whiteparish				
Title Exceedance flow routes				
Scale:	1:250 @ A0	Status:	PRELIMINARY	
Drawn:	Project Engineer	MJA Project No:	Date:	10.09.25
AP	KTG	7191		
Drawing Number:	7191-MJA-SW-XX-DR-C-014	Rev:	P5	