



© This drawing is subject to copyright.
All dimensions are in millimetres.
Use figured dimensions only & all dimensions
to be checked on site.

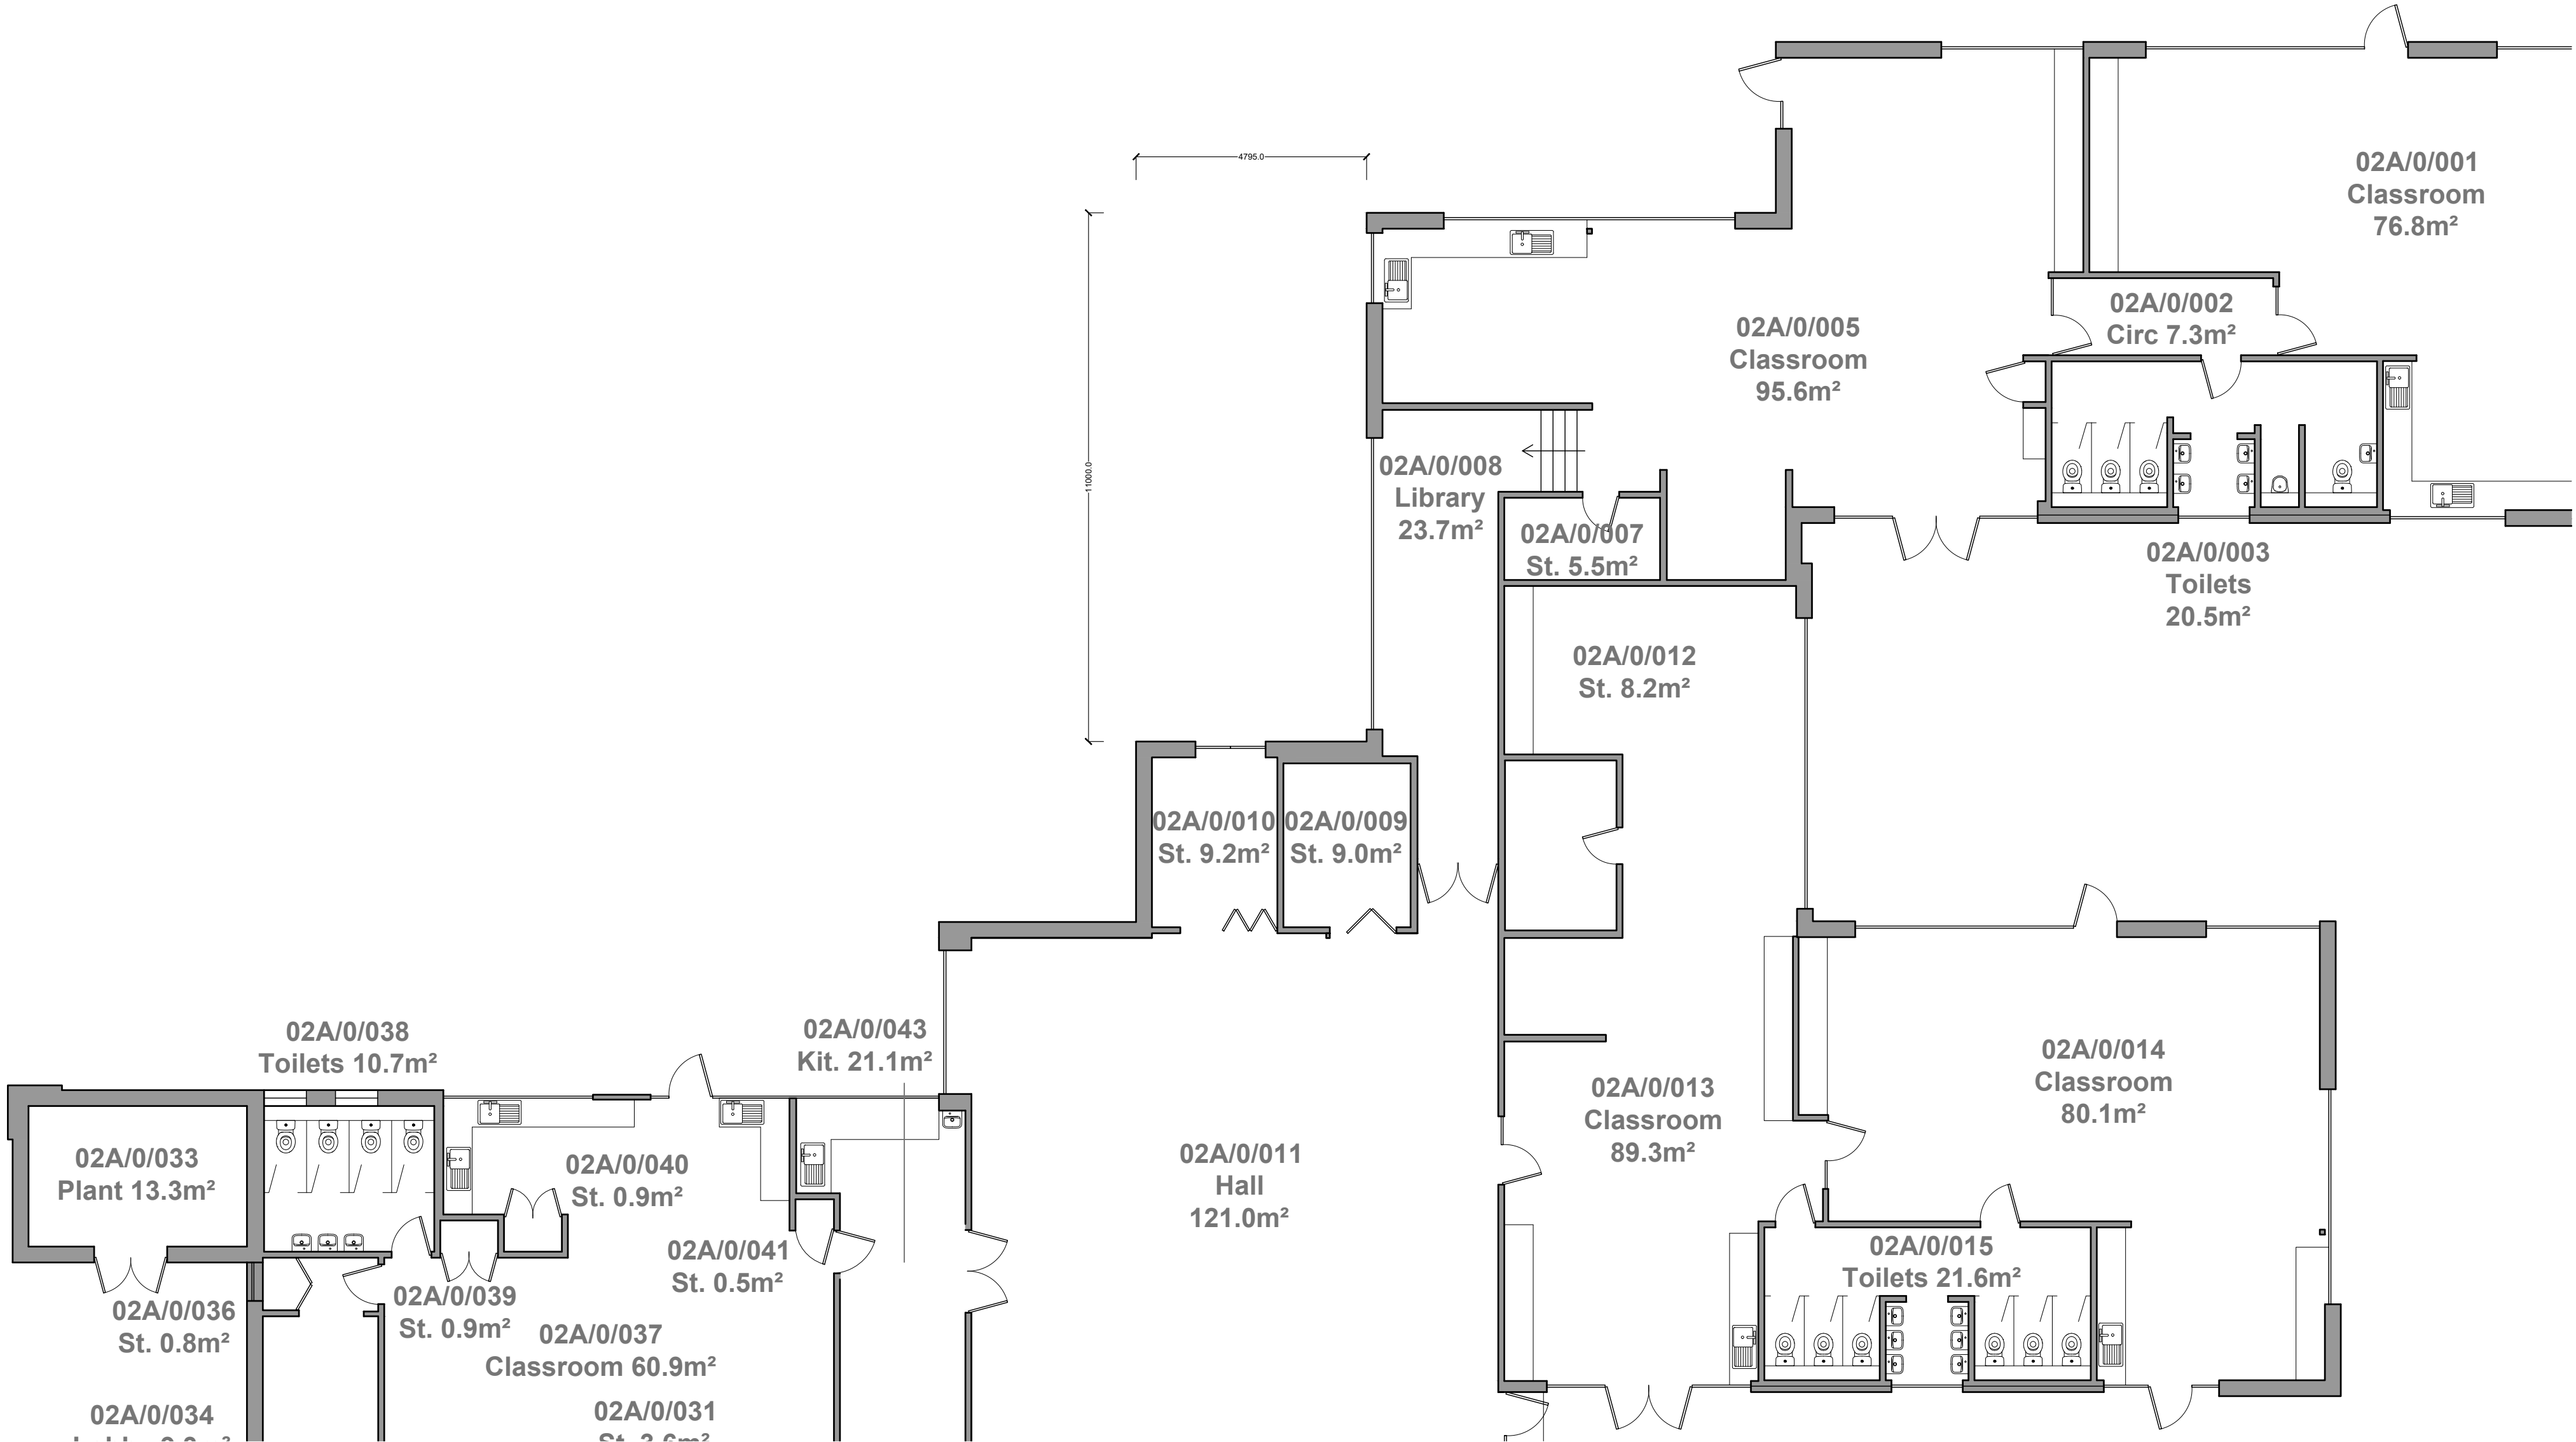

Existing Layout
Scale 1:100 @ A2

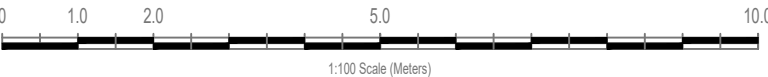

Rev	Description	Date		Registered Office 42 Nightingale Way South Cerney Glos, GL7 5WB	Client The White Horse Federation	Project Title Zouch Academy Proposed Kitchen Extension	Drawing Title Existing Layout- KS1 Block	Project No. WP-1201	Drawing Number EX-001	Drawn By PO'C
								Scale 1:100 @ A2	Drawing Status Existing	Checked By PO'C