


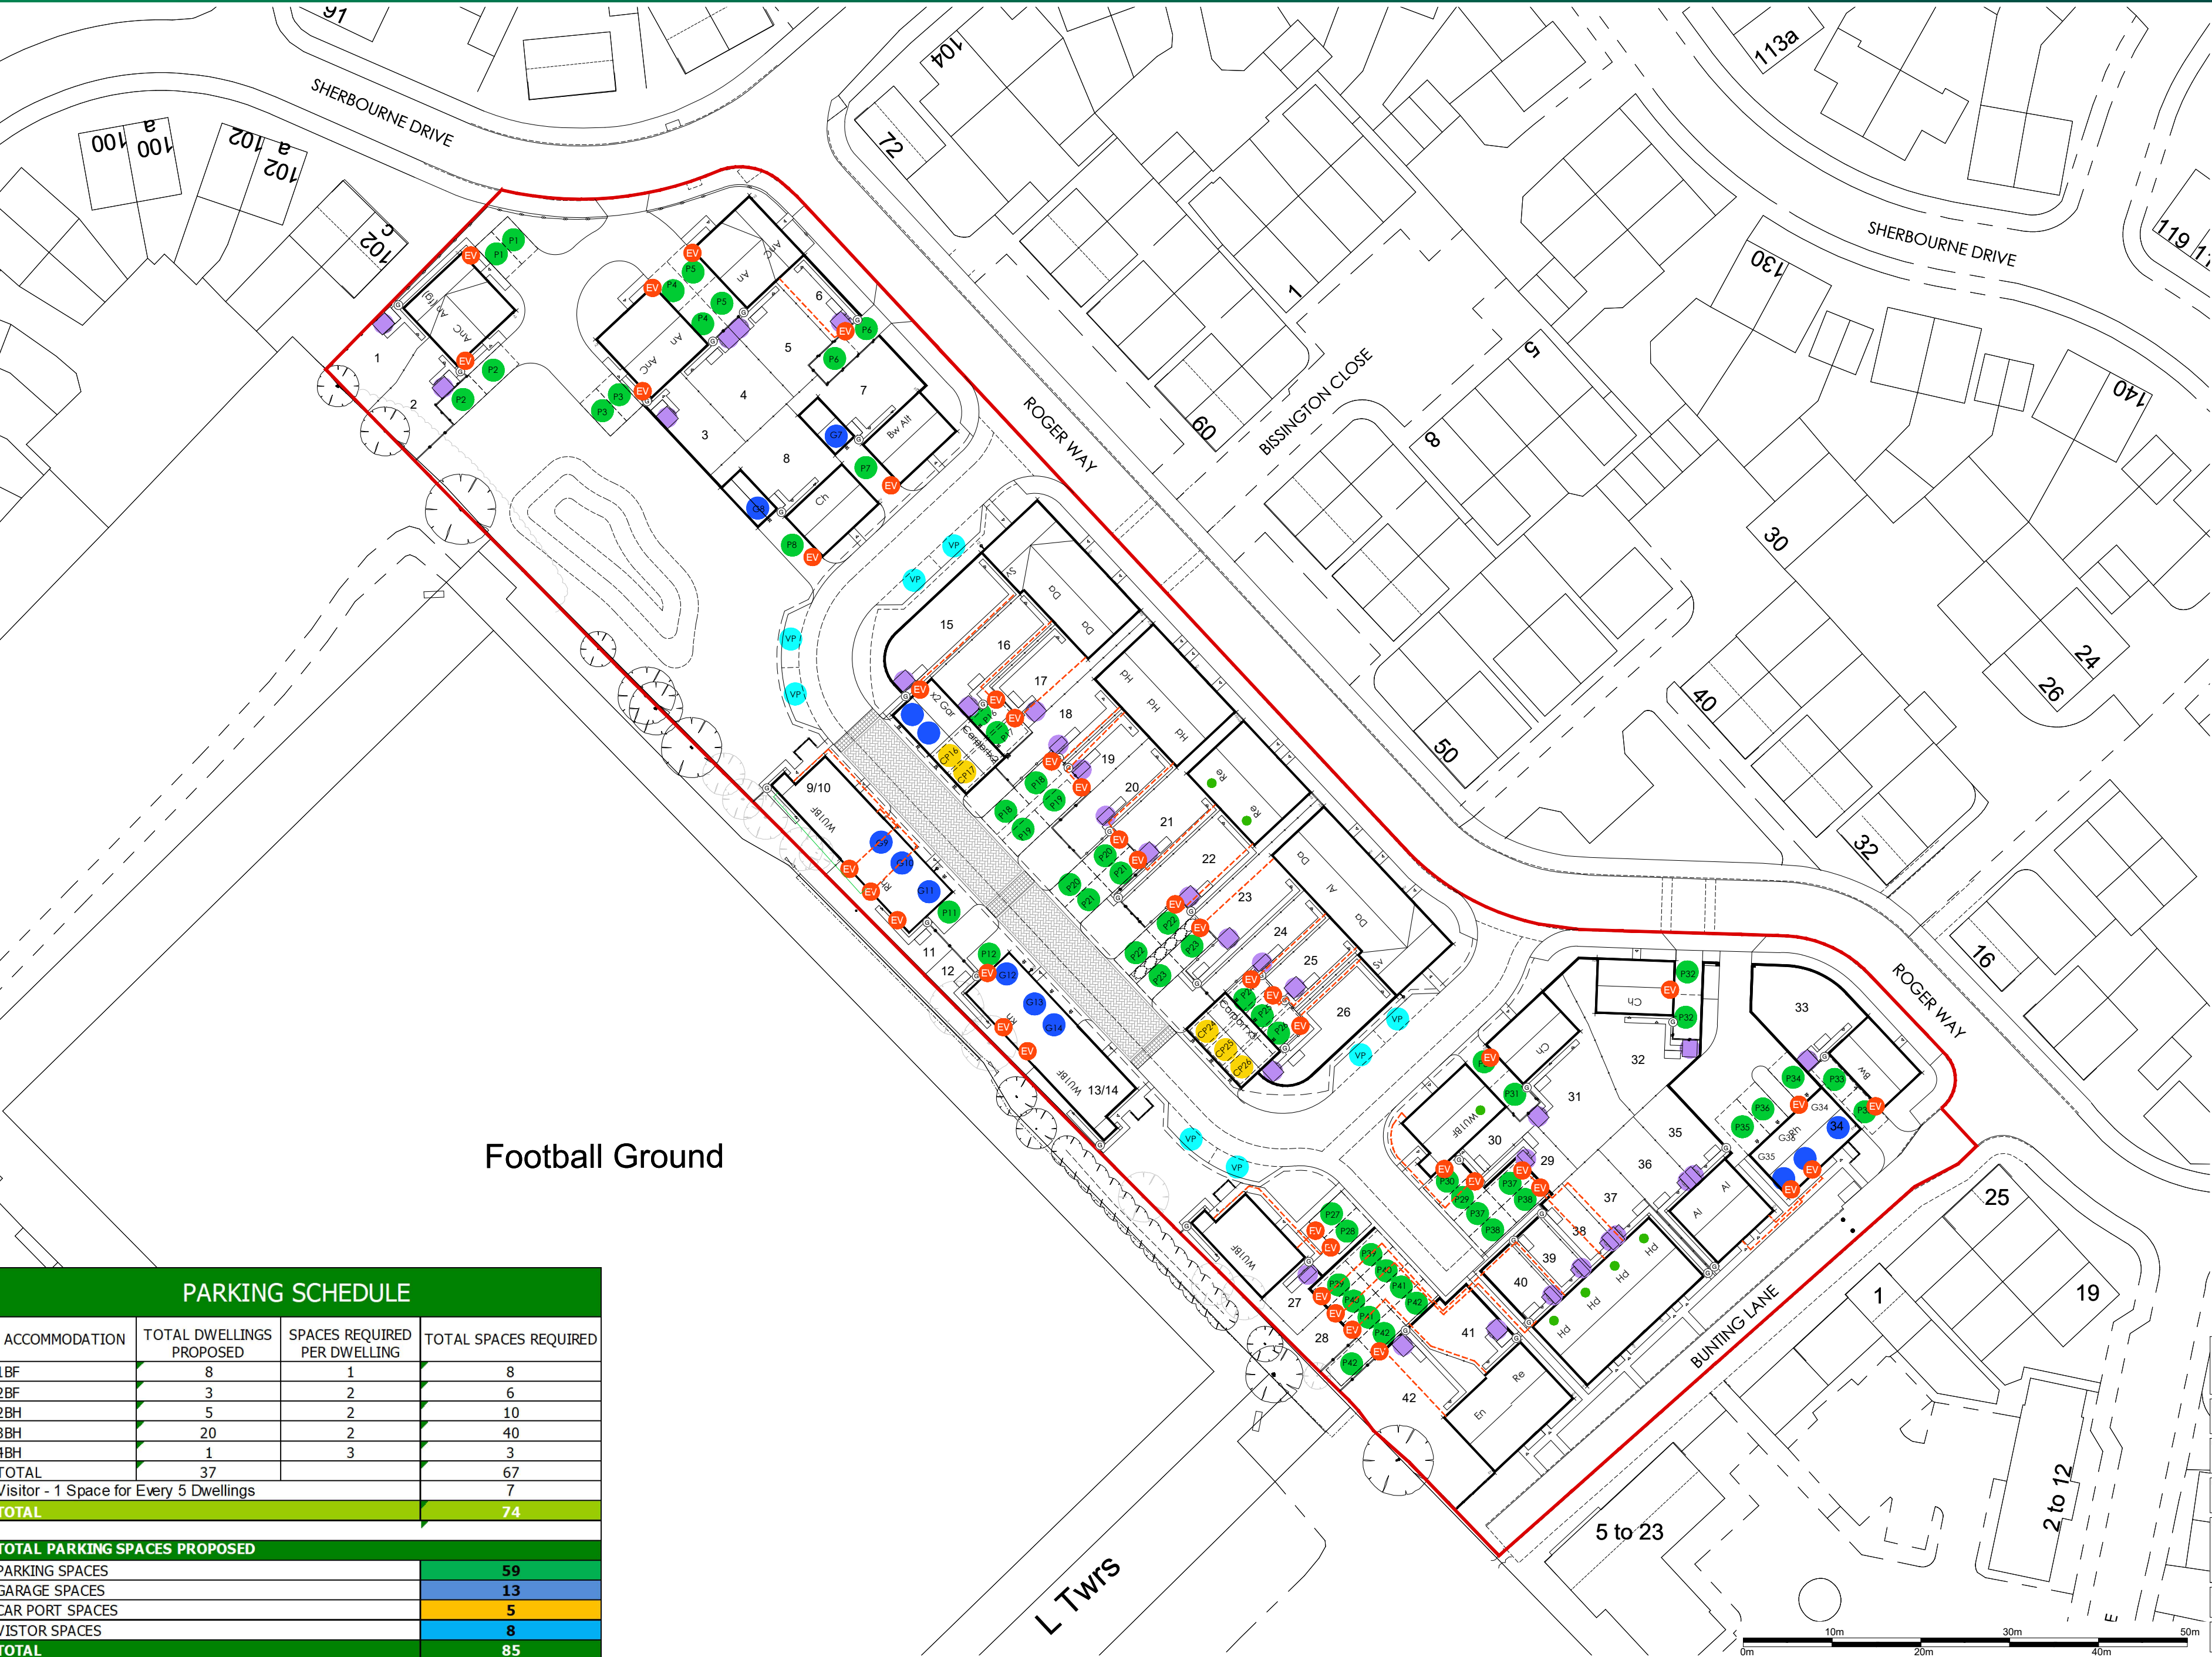

PARKING PLAN : LAND OFF SHERBOURNE DRIVE / ROGER WAY, OLD SARUM



- Legend
- Allocated Parking Space
 - Allocated Parking Space - Garage (Min. Int. Dim 6mx3m)
 - Allocated Parking Space - Car Port
 - Unallocated 'Visitors' Parking Spaces
 - Cycle Storage Sheds for 2, 3 Or 4 cycles Located within rear gardens to dwellings without a garages
 - Provision for the installation of a Single Electric Vehicle Charge Point
 - EV cable conduit route

PARKING SCHEDULE			
ACCOMMODATION	TOTAL DWELLINGS PROPOSED	SPACES REQUIRED PER DWELLING	TOTAL SPACES REQUIRED
1BF	8	1	8
2BF	3	2	6
2BH	5	2	10
3BH	20	2	40
4BH	1	3	3
TOTAL	37		67
Visitor - 1 Space for Every 5 Dwellings			7
TOTAL			74
TOTAL PARKING SPACES PROPOSED			
PARKING SPACES			59
GARAGE SPACES			13
CAR PORT SPACES			5
VISTOR SPACES			8
TOTAL			85

C	Plan updated in acc with planning layout Rev C.		13.01.28	agtg
B	0.5m Verge added beyond visitors spaces.			
	Bollards added to Bunting Lane.		12.02.25	agtg
A	Updated in acc with planning Layout Rev A / Planning comments		14.06.24	agtg
REVISIONS			DATE	BY
DRAWN	CHECKED	DATE	SCALE	
AGTG	TE	AUG 2023	1:500@A2	
DWG NO.			REV.	
162.104				C
DRAWING TITLE				
PARKING PLAN				
LAND OFF SHERBOURNE DRIVE / ROGER WAY, OLD SARUM				
DRAWING STATUS				
PLANNING				
This drawing is the copyright of Persimmon Homes Ltd and has been produced for planning purposes only. Such drawings can be scaled but are not to be used for construction or sales documents.				