

FLAT SIDED CONSTRUCTION

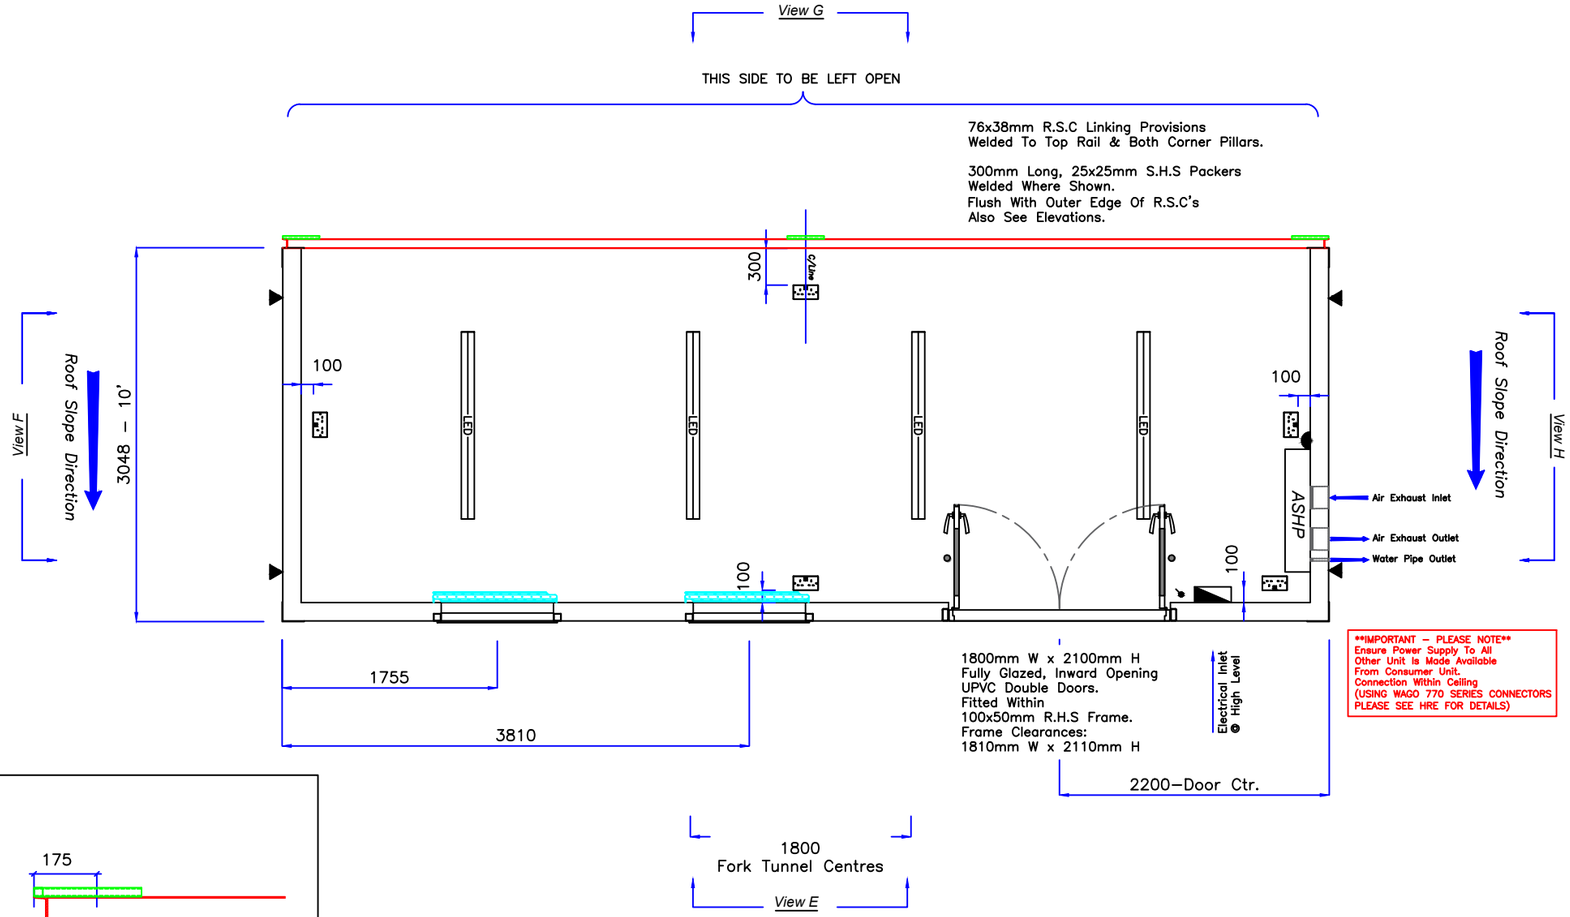

IMPORTANT – PLEASE NOTE
Ensure Power Supply To All
Other Unit Is Made Available
From Consumer Unit.
Connection Within Ceiling
(USING WAGO 770 SERIES CONNECTORS
PLEASE SEE HRE FOR DETAILS)

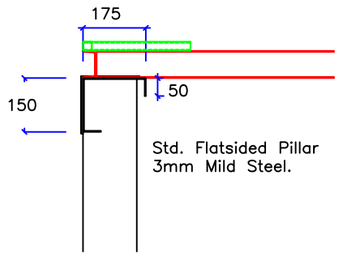

Legend

	Consumer Unit **IMPORTANT – PLEASE NOTE** Ensure Power Supply To All Other Unit Is Made Available From Consumer Unit. Connection Within Ceiling. (USING WAGO 770 SERIES CONNECTORS PLEASE SEE HRE FOR DETAILS)
	Light Switch
LED	5' LED Light c/w Integral Microwave Sensor
	Double Socket Fitted Within Floor
	Header Vent 345mm In

UNITS TO BE FITTED WITH SLOPING ROOFS. DIRECTIONS AS SHOWN.

UNIT TO BE FITTED WITH ISO CASTINGS.

INNER TOP RAIL SIZE: 180x75x20Kg/m P.F.C
FLAT SIDE OUTWARDS

EXTERNAL SIDE ELEVATION TOP RAIL SIZE:
76x38x6.7kg/m

BOTTOM RAIL SIZE: 100x50x10.42Kg/m P.F.C

BEARER SIZE: 75x50x3mm R.H.S
@ 405mm CTRS.

ROOF SUPPORTS: 4 OFF 40x40x3mm S.H.S

76x38mm R.S.C LINKING FACILITIES.
ENSURE TOP LINKING CHANNEL IS BOWED
UP IN CENTER TO ALLOW FOR WATER RUN OFF.

300mm Long, 25x25mm S.H.S. PACKERS
WELDED WHERE SHOWN, SEE ELEVATIONS.

UNITS TO BE UNDERPANNED DETAIL
SEE REF01.

LINKING & CAPPING DETAILS

FORK TUNNEL CENTRES @ 1800mm.

WINDOWS & DOOR TO BE ANTHRACITE GREY EXTERNALLY & WHITE INTERNALLY.

915 x 915mm TILT & TURN UPVC WINDOWS,
WINDOW FRAMES DOG LEG FIT.
FITTED WITHIN
50x50x3mm S.H.S. FRAME.
APERTURE CLEARANCE SIZES:
920 x 920mm
C/W BLINDERS

1800mm W x 2100mm H
FULLY GLAZED, INWARD OPENING
UPVC DOUBLE DOORS. LOW THRESHOLD.
FITTED WITHIN 100x50mm R.H.S FRAME,
FRAME CLEARANCE SIZES:
1810mm W x 2110mm H.
DOOR FRAME RECESS FIT.

ALL WINDOWS & DOORS TO BE FITTED WITH
DRIP RAILS

AIR SOURCE HEAT PUMP:
ELECTRIQ IQOOL–SMART12HP ASHP
FITTED A MIN. OF 300mm FROM CEILING
TO TOP OF ASHP.
FIT TIMBER BACKING & ADDITIONAL UPRIGHTS
WHERE REQUIRED.

ASHP PLATE SEE M016850

FIT TEMPORARY REMOVABLE SUPPORTS ALONG OPEN SIDE FOR TRANSPORTATION.

Lining Details

WALLS	VINYL FACED, GREY SPECKLED PLYWOOD & 50mm INSULATION
CEILING	WHITE VINYL FACED PLY BOARD & 50mm INSULATION
TRIMS	WHITE PLASTIC
FLOOR	VINYL FLOORING OVER 15mm P5 TIMBER. BOTH UNITS TO BE UNDERPANNED c/w 50mm MINERAL WOOL INSULATION.

FLATSIDED			✓	
Rev.	D	Date	04/10/23	Amended By: GP
Checked By:	XX	Date	XX/XX/XX	
Amendment Details	Inner top rail changed, ASHP moved			
Drawn	GP	Date	12/07/23	

Title.
Boole
8539 L x 6096 W x 2805 H(28'x20'x9'), Training Room

This Document Remains The Property Of:
Newspace Containers Ltd,
Units 30–31,
Lydney Ind. Est,
Harbour Road,
Lydney,
Gloucestershire.
GL15 4EJ.
Tel. No. 01594 839243
And Should Not Be Copied Or Used Without Express Permission.

NewSpace
CREATING ACCOMMODATION

Dwg. No.
NS00075–B00–M0–2820 REV.D
Tab 3 – Plan – Unit A

0 1 2
Metres 1:50