




FENCING & ENCLOSURES : LAND OFF SHERBOURNE DRIVE / ROGER WAY, OLD SARUM



Persimmon Homes (Wessex)
Verona House, Tatbury Hill
Malmesbury, Wiltshire, SN16 9JR
Tel: 01666 824721
Fax: 01666 826152
www.persimmonhomes.com

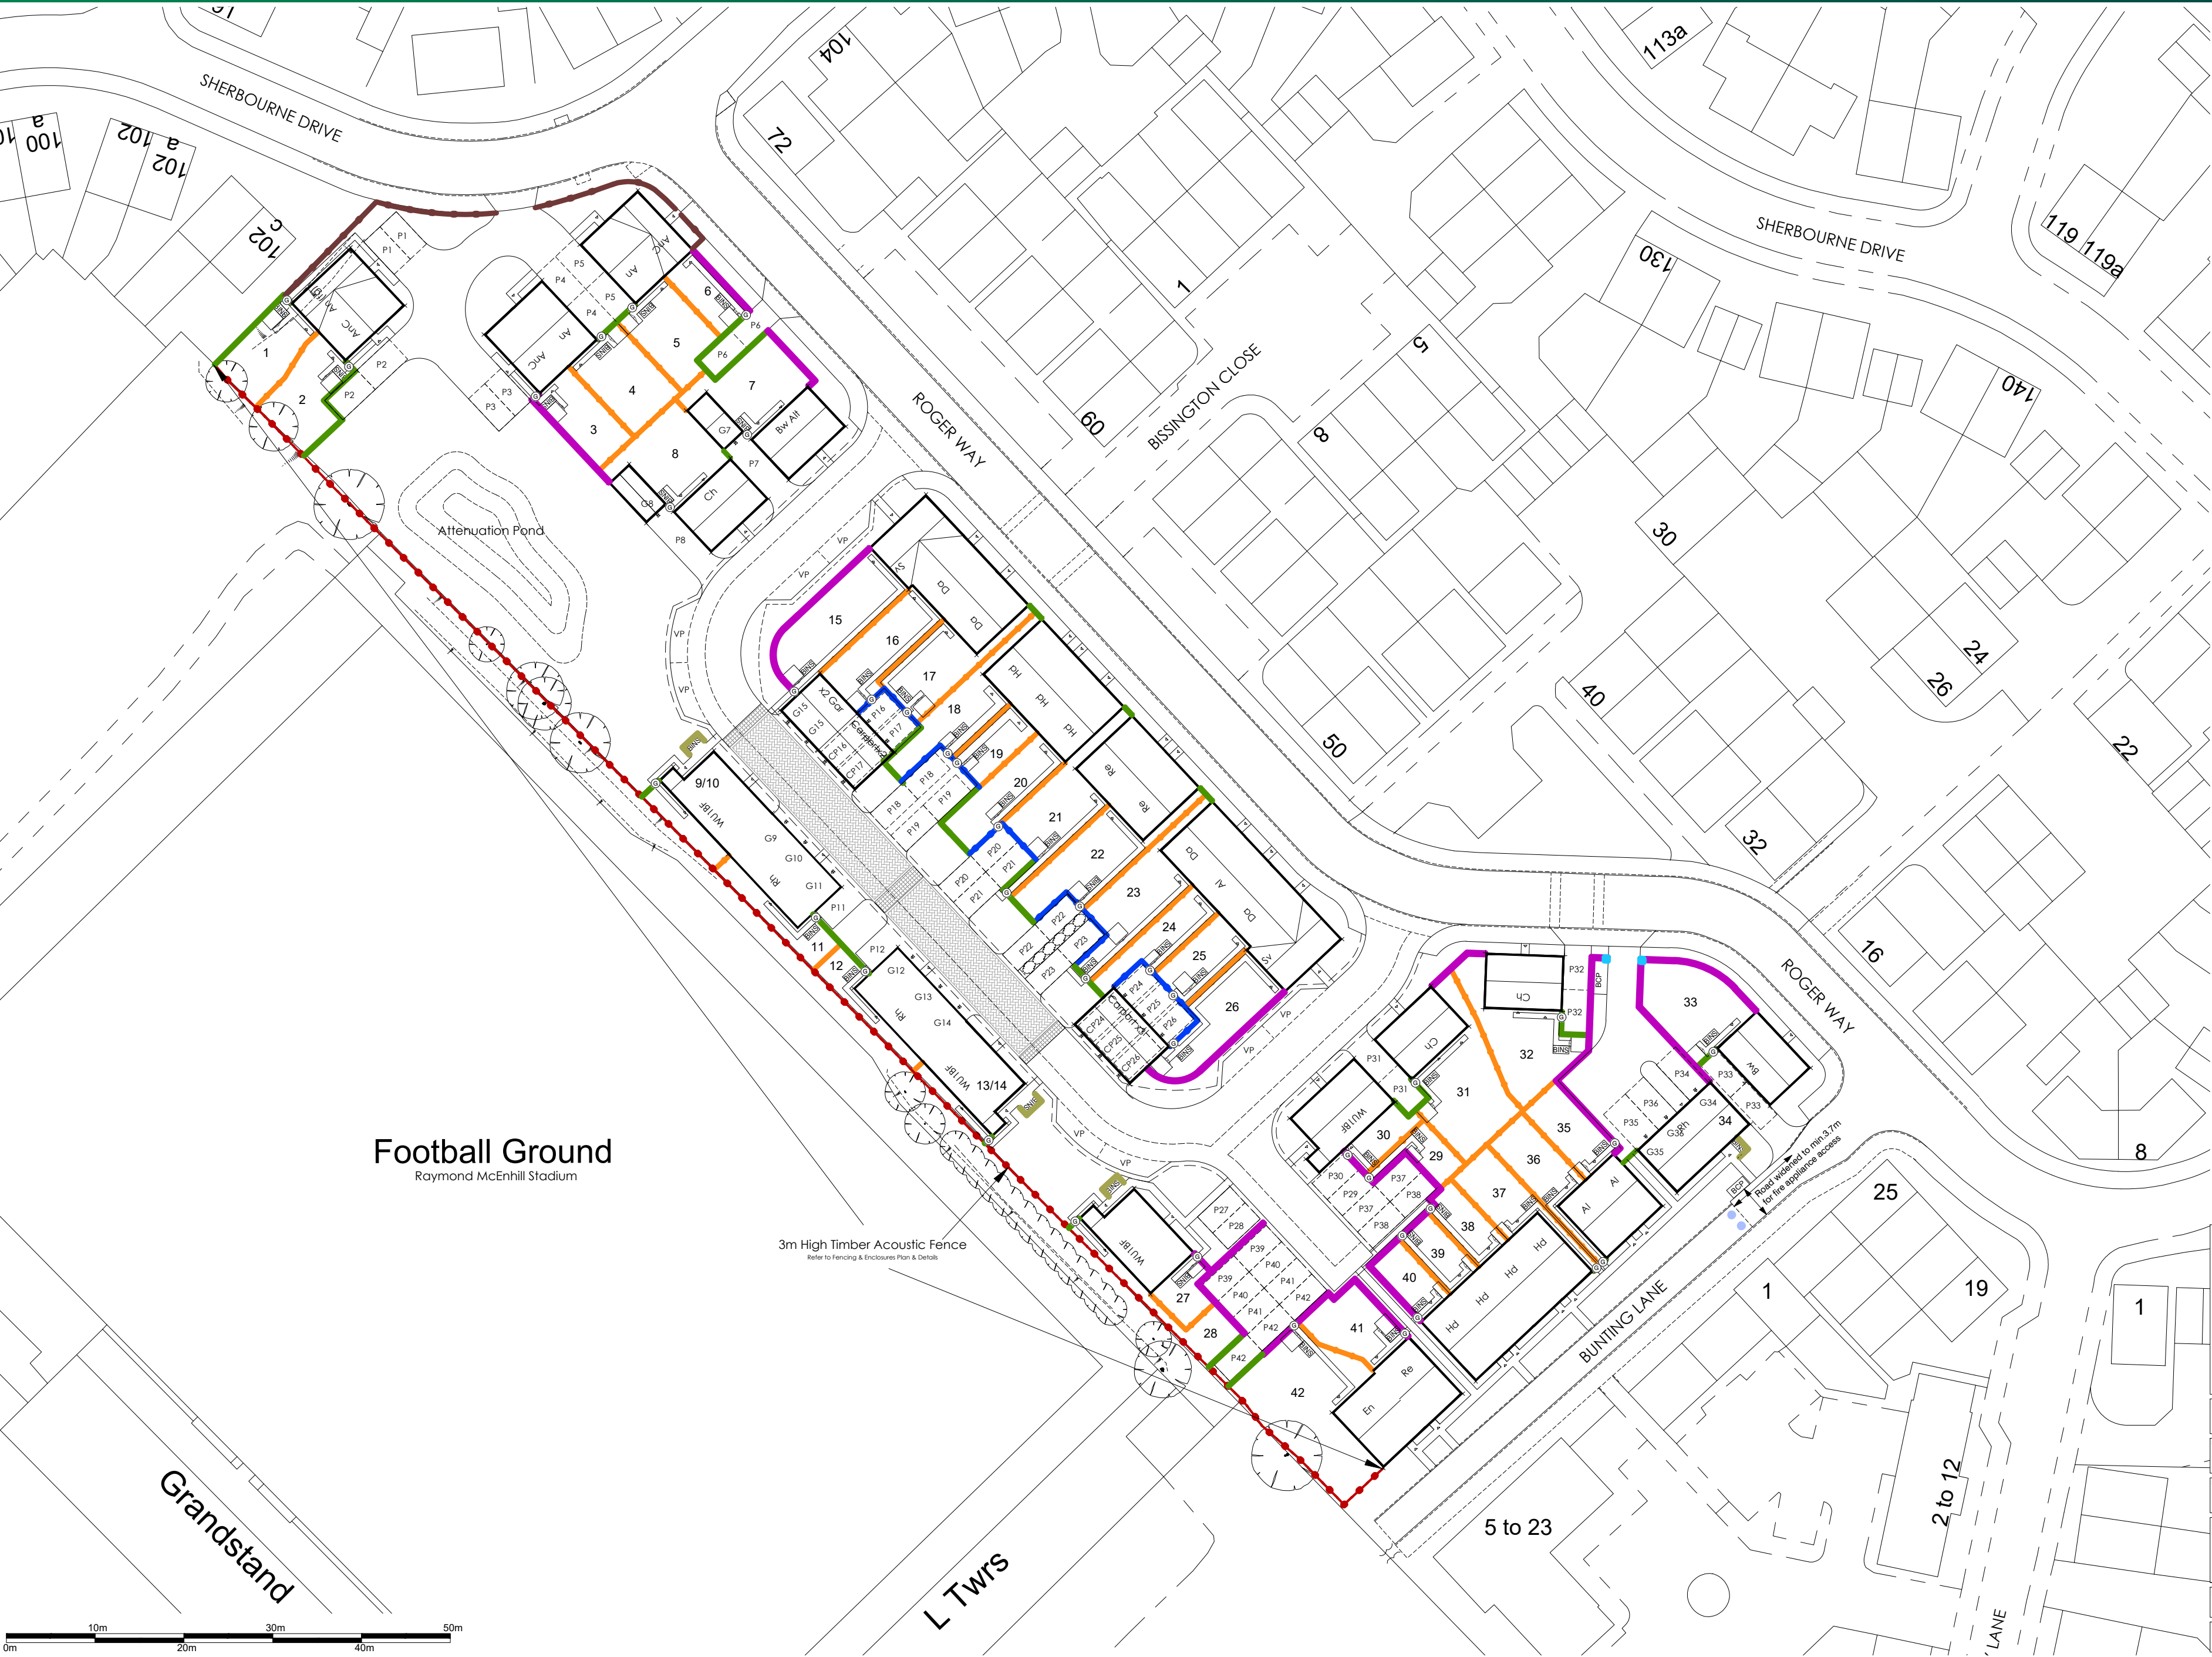

- 1.8m High Screen Wall
2m High Fiers where shown
- 1.2m High Bin Screen Wall
- 1m High Estate Railings (Black)
- 3m High Timber Acoustic Fence
- 1.8m High Closeboard Fence
- 1.5m High Closeboard Fence & 300mm Timber Trellis
- 1.8m High Timber Panel Fence
- 1.8m High Close Board Timber Gate
- 1m High Collapsible Bollards

Football Ground
Raymond McEnhill Stadium

3m High Timber Acoustic Fence
Refer to Fencing & Enclosures Plan & Details

D	Acoustic fence revised to 3m High & to run the entire length of boundary to football stadium. plan revised in acc with Planning Layout Rev C.	13.01.26	agtg
C	Acoustic fence to Boundary with extended to capture plots 1 & 2	12.11.25	agtg
B	0.5m Verge added beyond visitor parking spaces. Collapsible bollards added to Bunting Lane beyond emergency vehicle turning facility. Legend updated.	12.02.25	agtg
A	Updated in acc with planning layout rev A & Planning comments.	14.06.24	agtg
REVISIONS		DATE	BY
DRAWN	CHECKED	DATE	SCALE
AGTG	BH	AUG 2023	1:500@A2
DWG NO.		REV.	
162.106		D	
DRAWING TITLE			
FENCING & ENCLOSURES			
LAND OFF SHERBOURNE DRIVE / ROGER WAY, OLD SARUM			
DRAWING STATUS		PLANNING	
This drawing is the copyright of Persimmon Homes Ltd and has been produced for planning purposes only. Such drawings can be scaled but are not to be used for construction or sales documents.			

