



FLAT SIDED CONSTRUCTION


View K

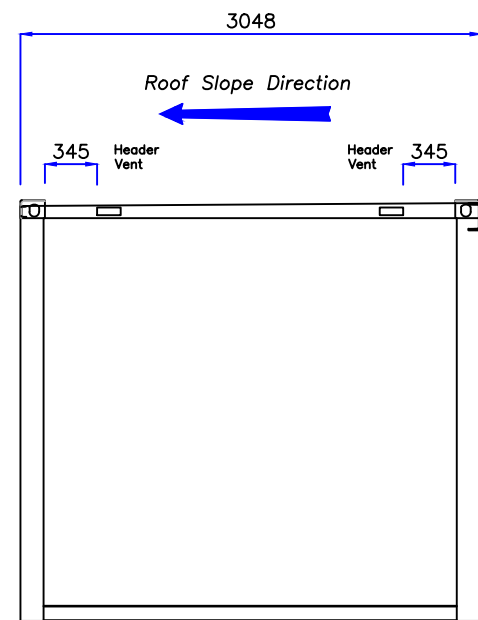



View J

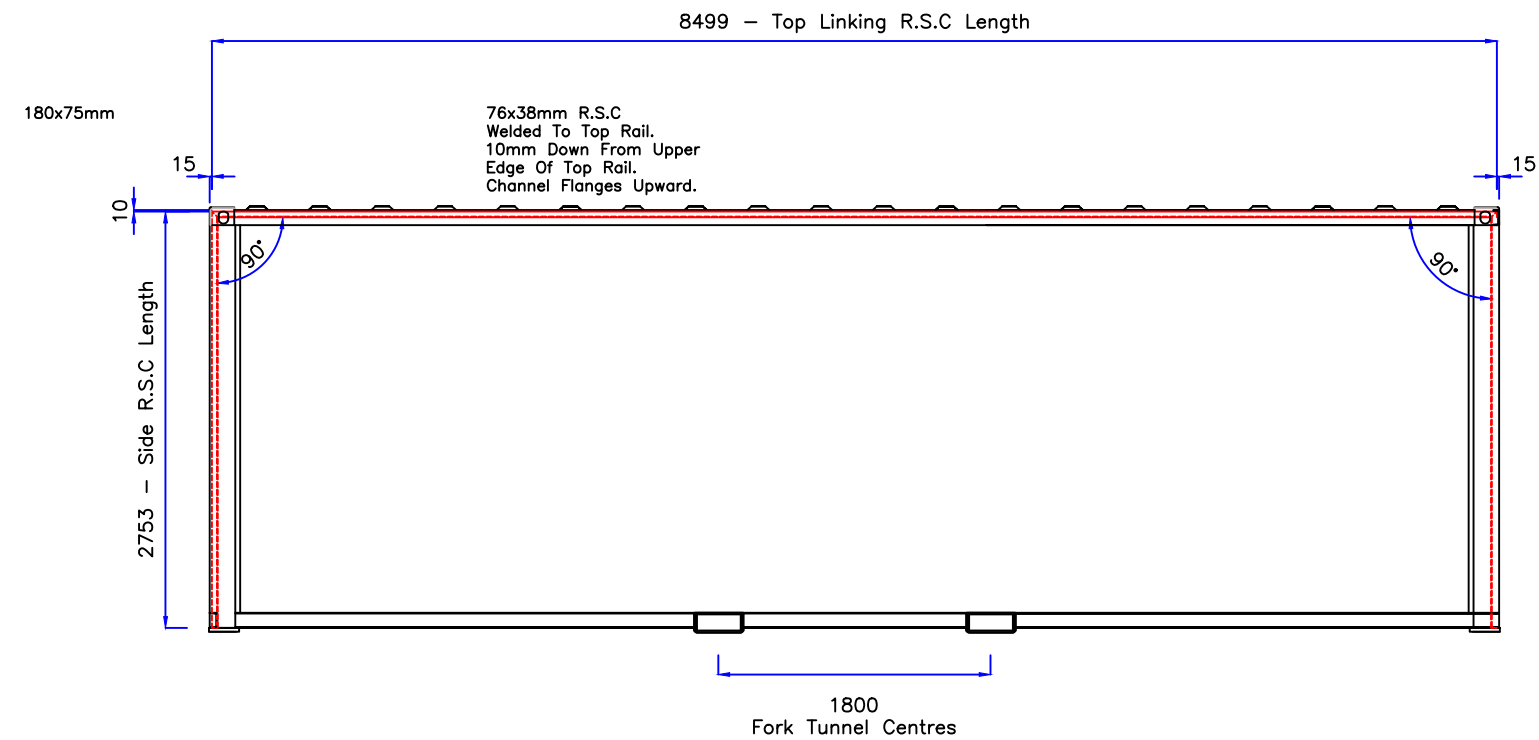

View L

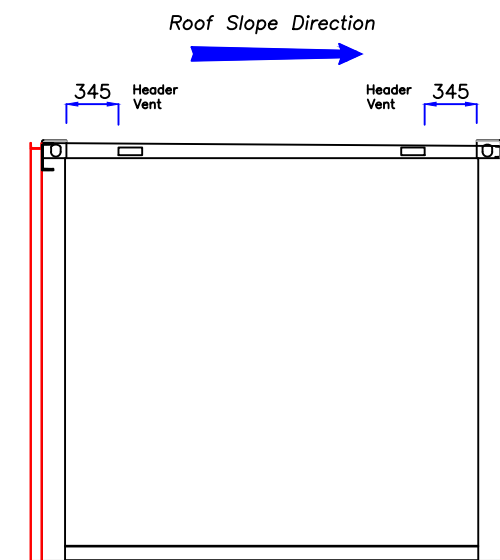

View M

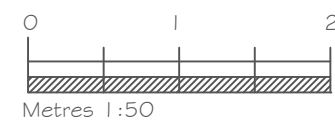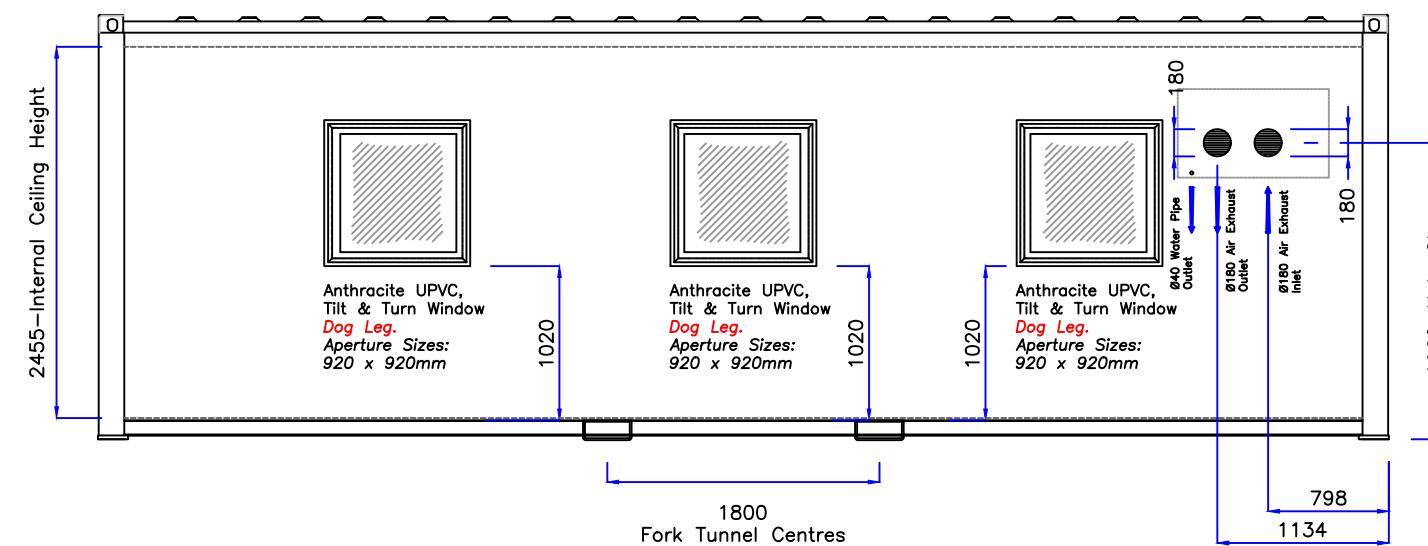

Title.
Boole
8539 L x 6096 W x 2805 H(28'x20'x9'), Training Room

This Document Remains The Property Of:
Newspape Containers Ltd,
Units 30-31,
Lydney Ind. Est.,
Harbour Road,
Lydney,
Gloucestershire.
GL15 4EJ.
Tel. No. 01594 839243
And Should Not Be Copied Or Used Without Express Permission.



Dwg. No. NS00075-B00-M0-2820 REV.D Tab 6 - Elevations - Unit B
