
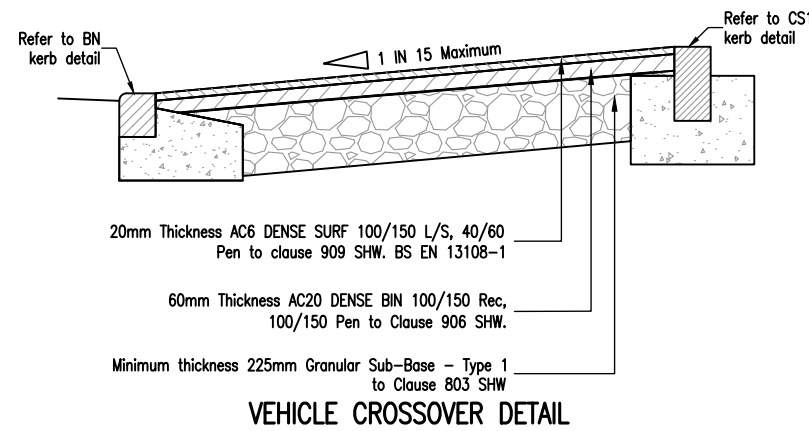


No.	By	Date	Revision	Details
-----	----	------	----------	---------

Copyright

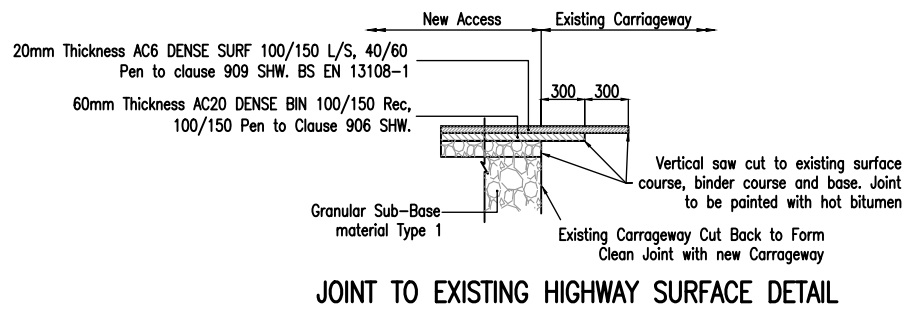

01793 619 965 | cec@ColeEasdon.com | www.ColeEasdon.com

Client
MR G.Wilkinson

Job Title
Land at Clackersbrook Farm,
Bromham,
Wiltshire

Drawing Title
Vehicle Access
Construction Details

FOR COMMENT	FOR PLANNING	FOR TENDER	FOR APPROVAL	FOR CONSTRUCTION	AS BUILT
CONSTRUCTION AT CLIENT / CONTRACTOR RISK					

Designed by AFD	Drawn by AFD	Checked by: RB
Date February 2026	Scale See VP @ A2	

Dwg. No. 9836 - 103	Rev. -
------------------------	-----------