

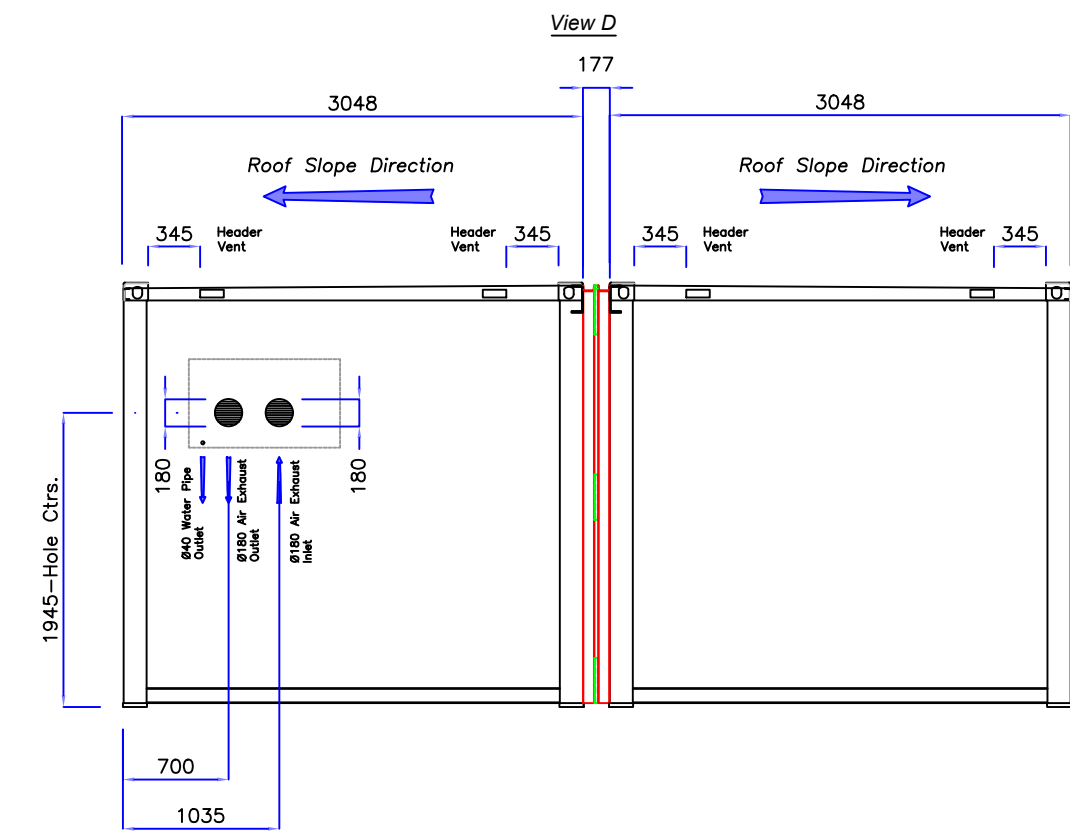
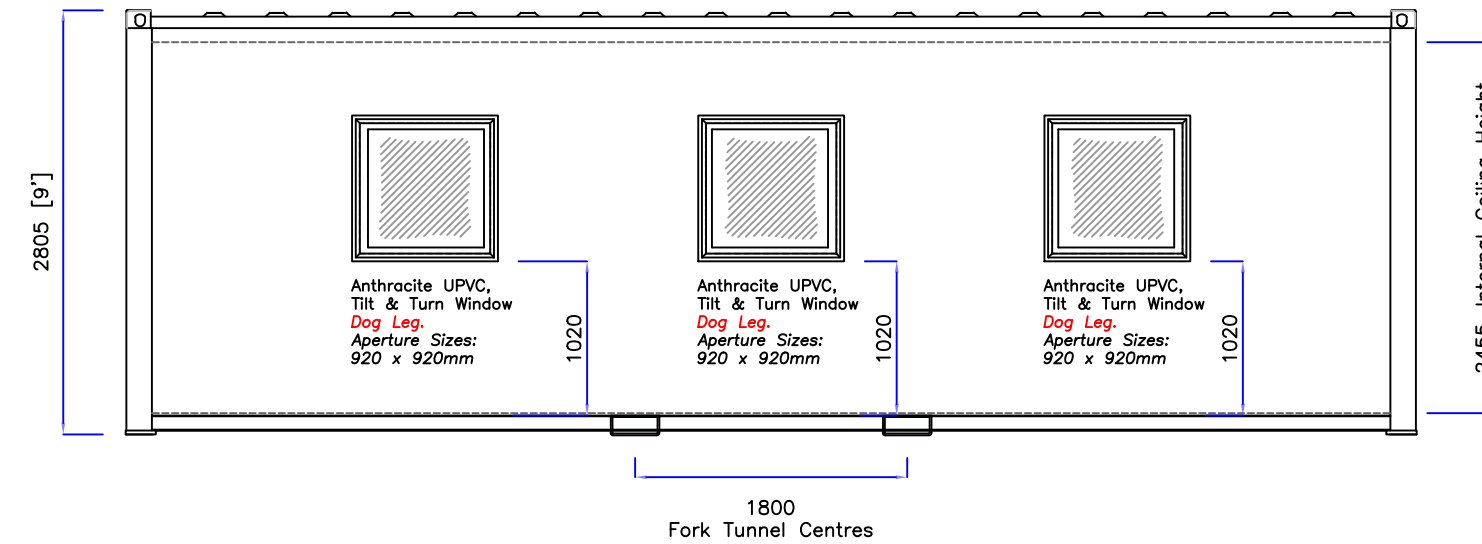
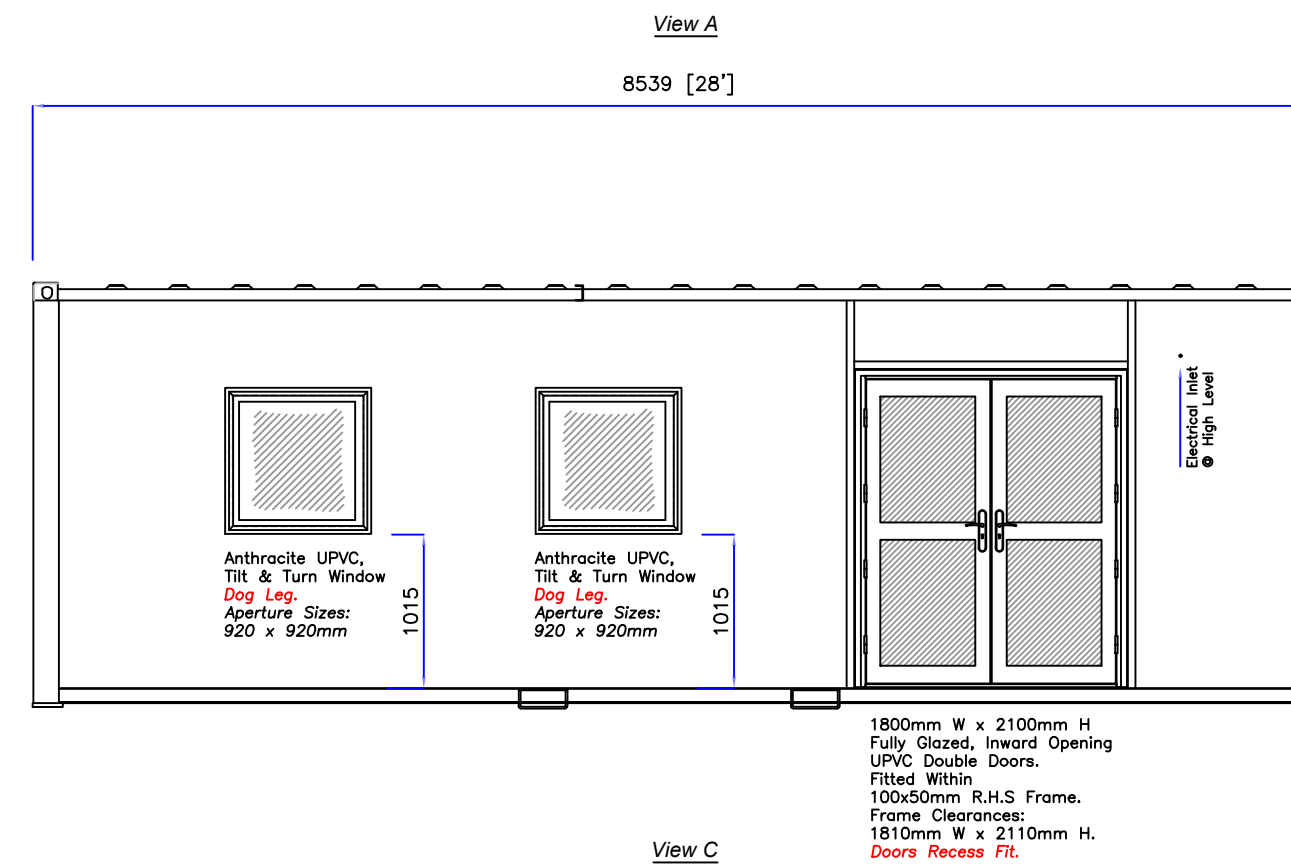
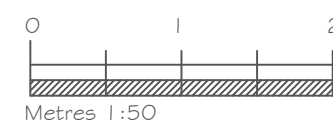


FLAT SIDED CONSTRUCTION

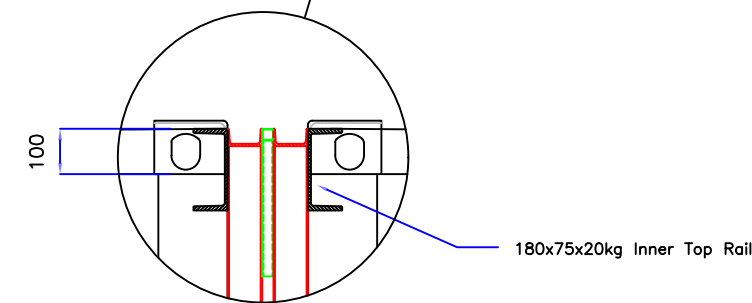

Title.
Boole
8539 L x 6096 W x 2805 H(28'x20'x9'), Training Room

This Document Remains The Property Of:
NewSpace Containers Ltd,
Units 30-31,
Lydney Ind. Est,
Harbour Road,
Lydney,
Gloucestershire,
GL15 4EJ.
Tel. No. 01594 839243
And Should Not Be Copied Or Used Without Express Permission.

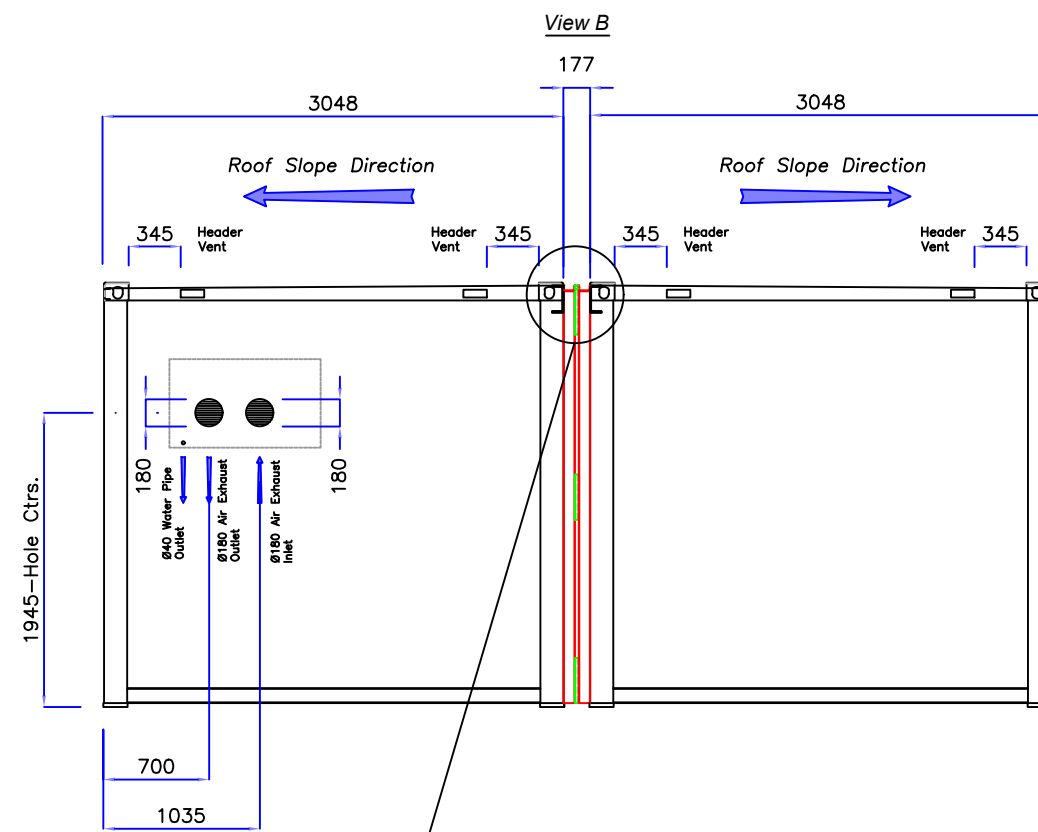

Dwg. No.
NS00075—R00—MO—2820 REV.D
Tab 2 — Elevations