
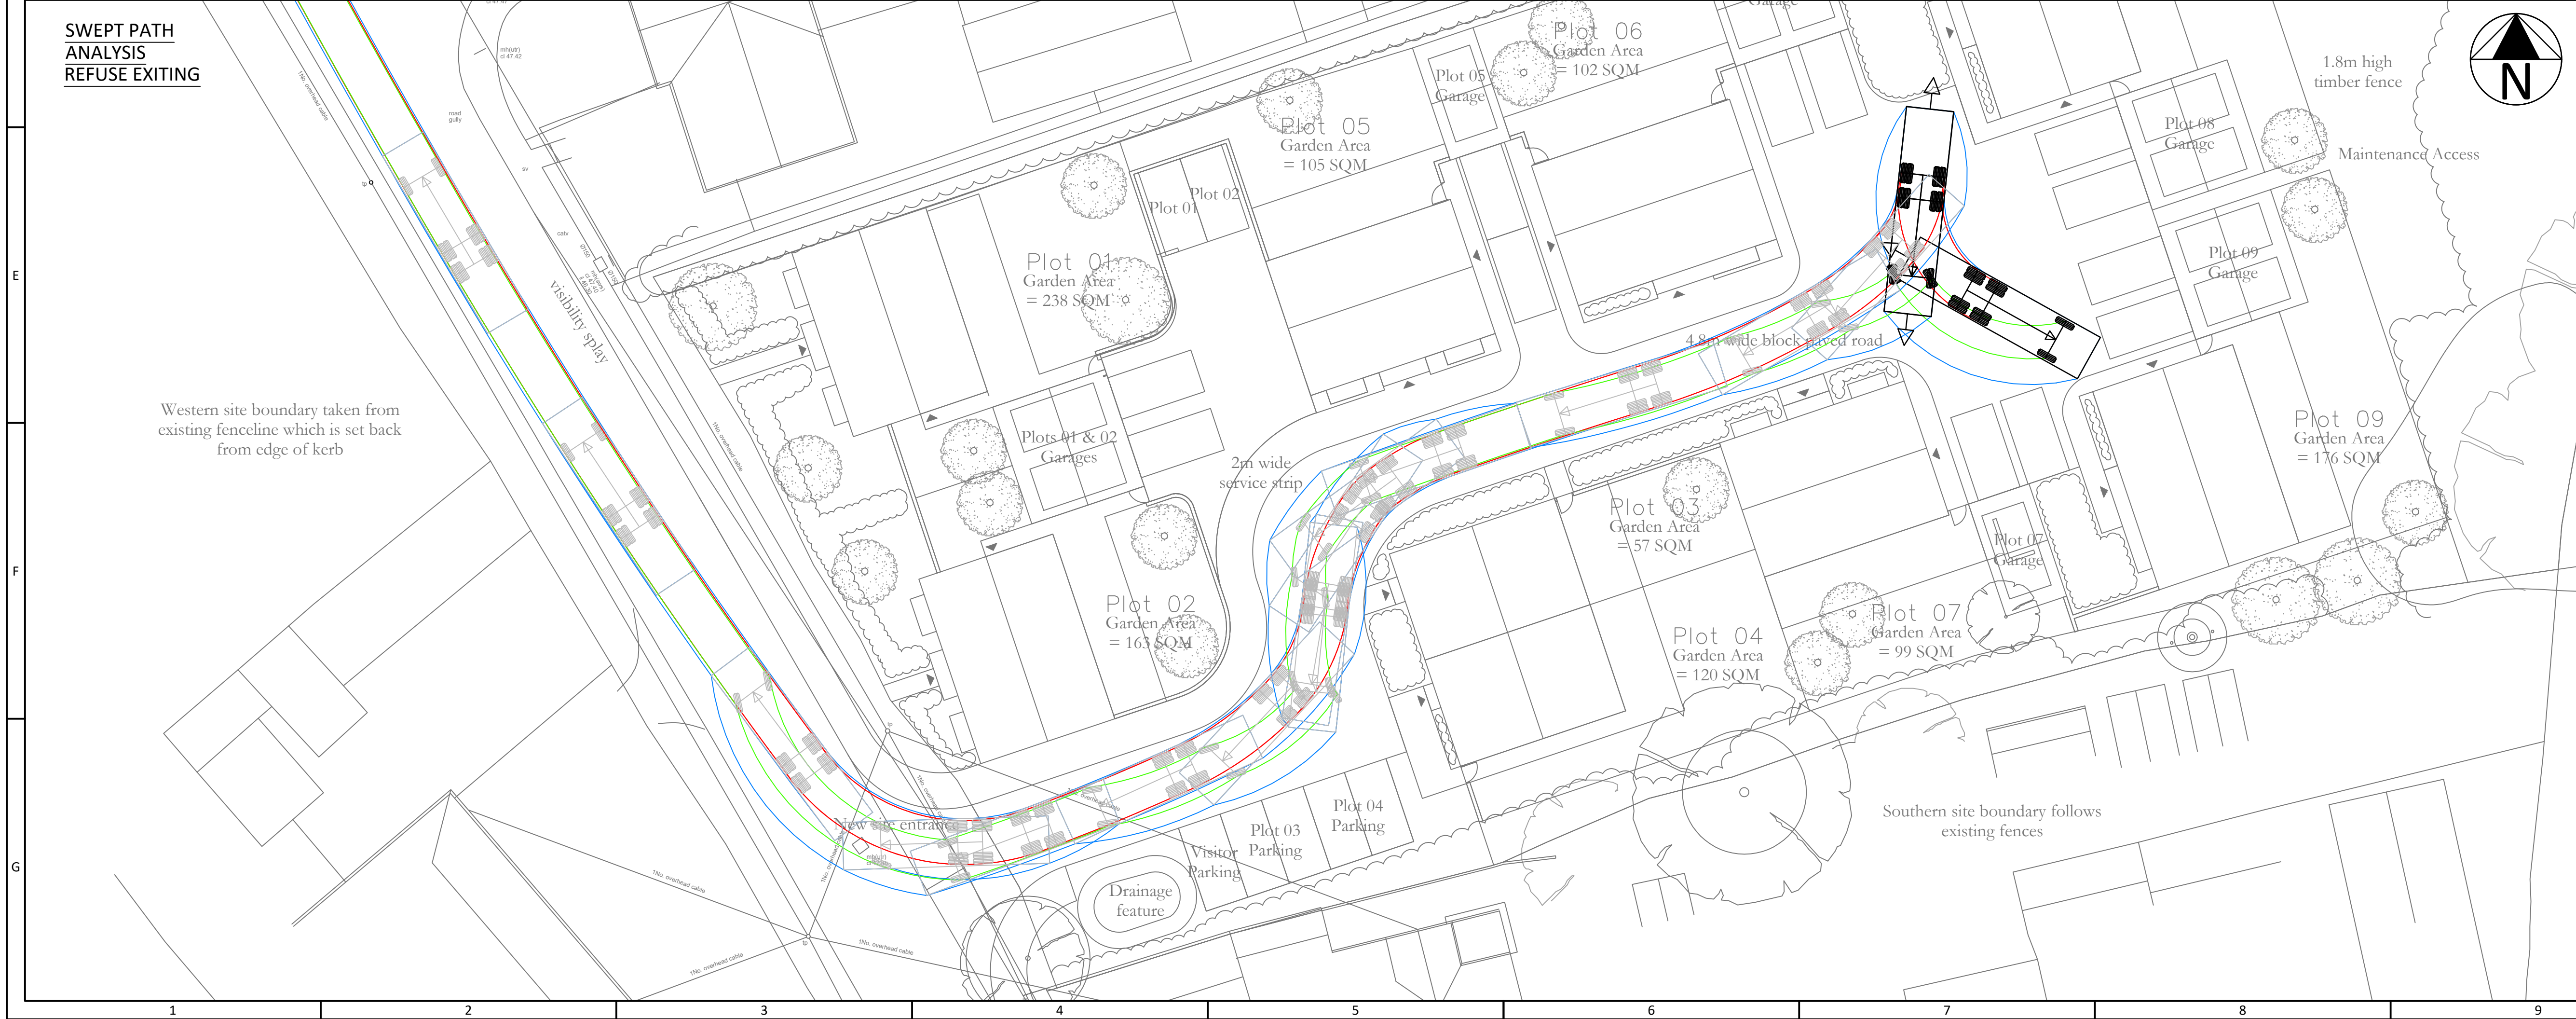


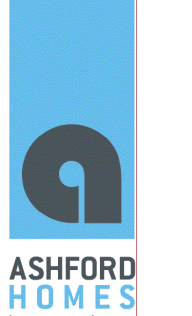

B	ADDITIONAL HARD LANDSCAPING	11.02.26	JJ	RP
A	FIRST ISSUE	02.02.26	JJ	RP
REV.	DESCRIPTION	Date	BY	CHK
DESIGN BY:				
				
CLIENT:				
				
DRAWING STATUS: FOR INFORMATION ONLY				
SCALE @ A1: 0 1:200 10 metres				
PROJECT: WYNSOME STREET, SOUTHWICK				
TITLE: SWEPT PATH ANALYSIS, REFUSE VEHICLE				
PROJECT No: 19862	DRAWING No: TUM-PL-XXX-0270	REV: B		