
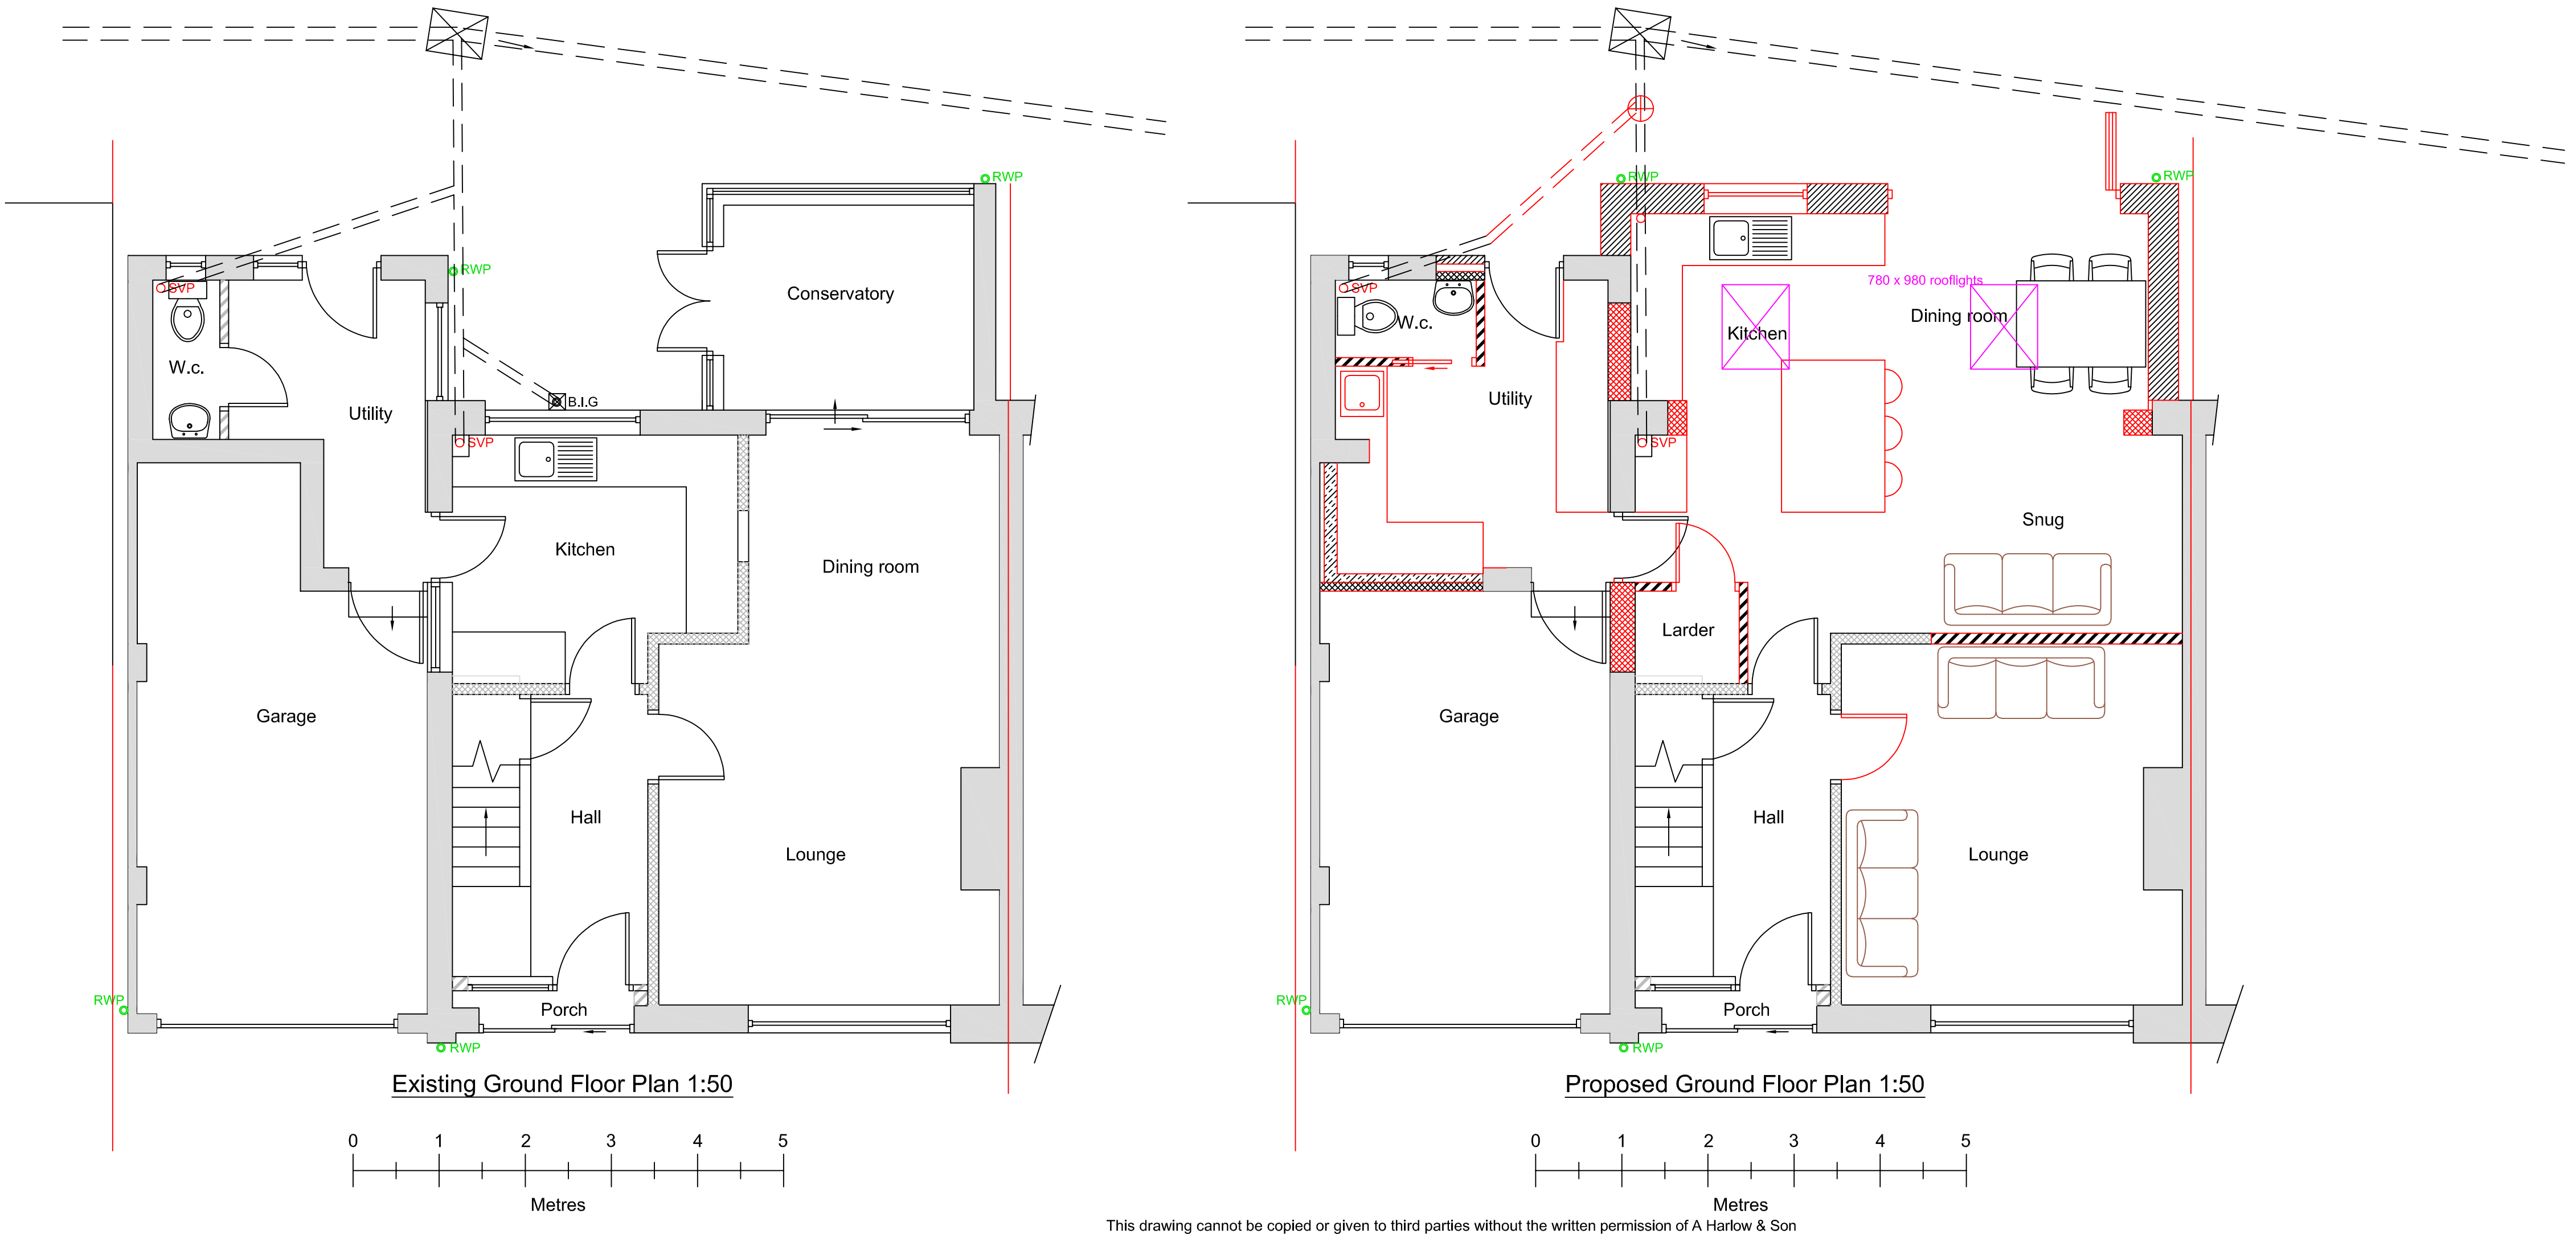


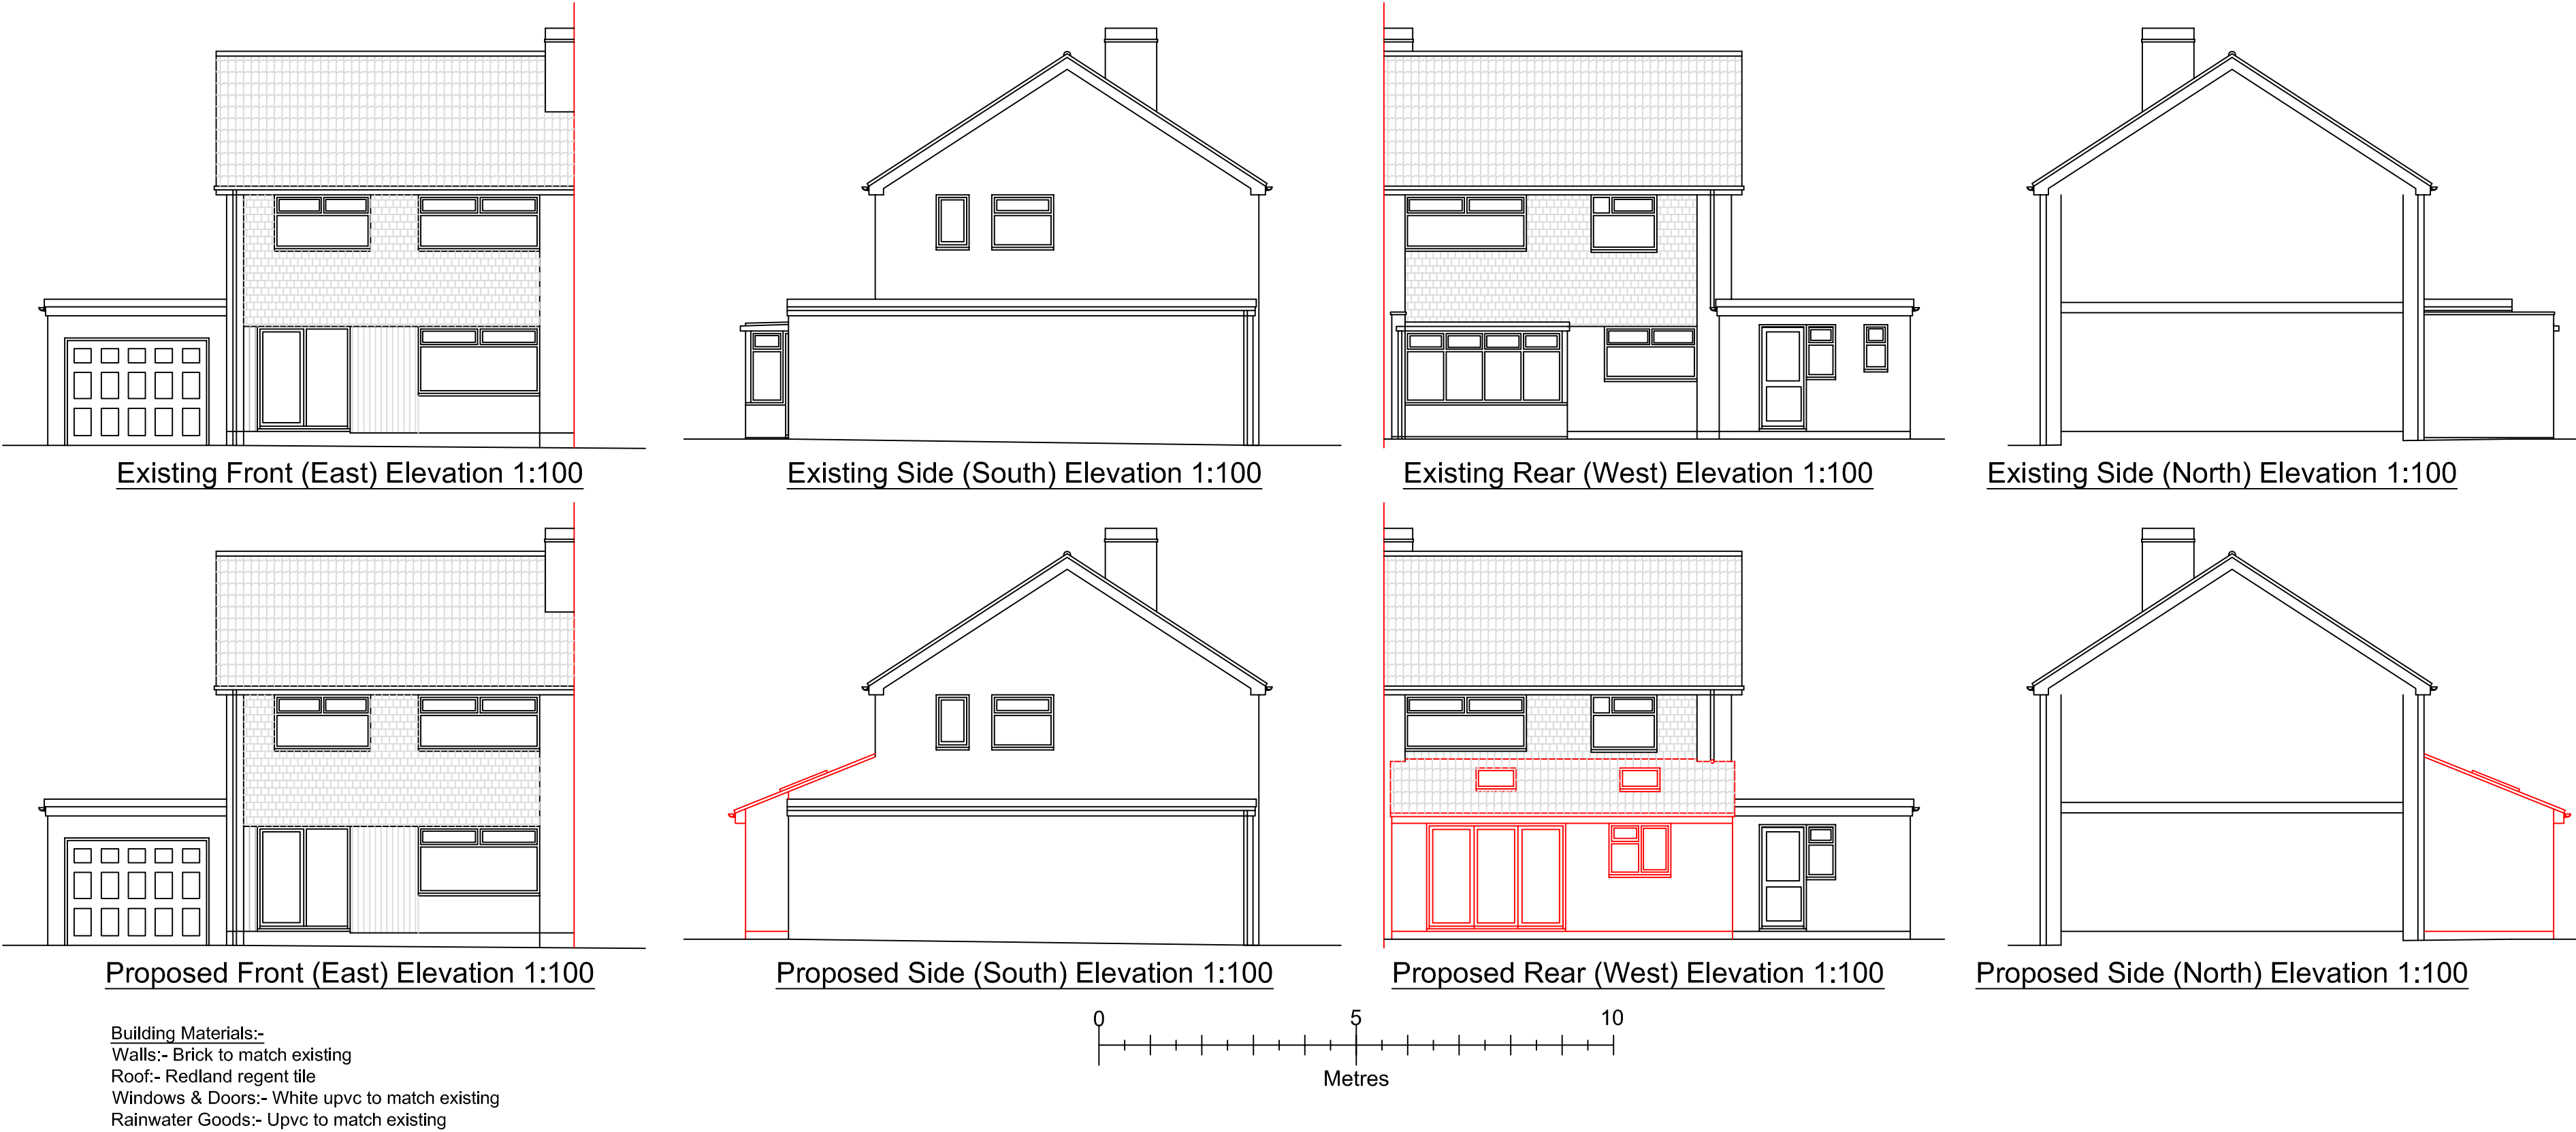

<u>Drawn by</u>	A Harlow & Son 01225 938329	
<u>Proposed Single Storey Rear Extension for</u> <u>Mr & Mrs M Greatley at</u> <u>8 Barnack Close</u> <u>Trowbridge</u> <u>Wiltshire</u> <u>BA14 9DB</u>		
A1 Papersize		
<u>Scale</u>	1:100, 1:50	<u>Drawing No AH2026/12</u> Sheet 1 of 2
<u>Date</u>	28th Jan 2026	