


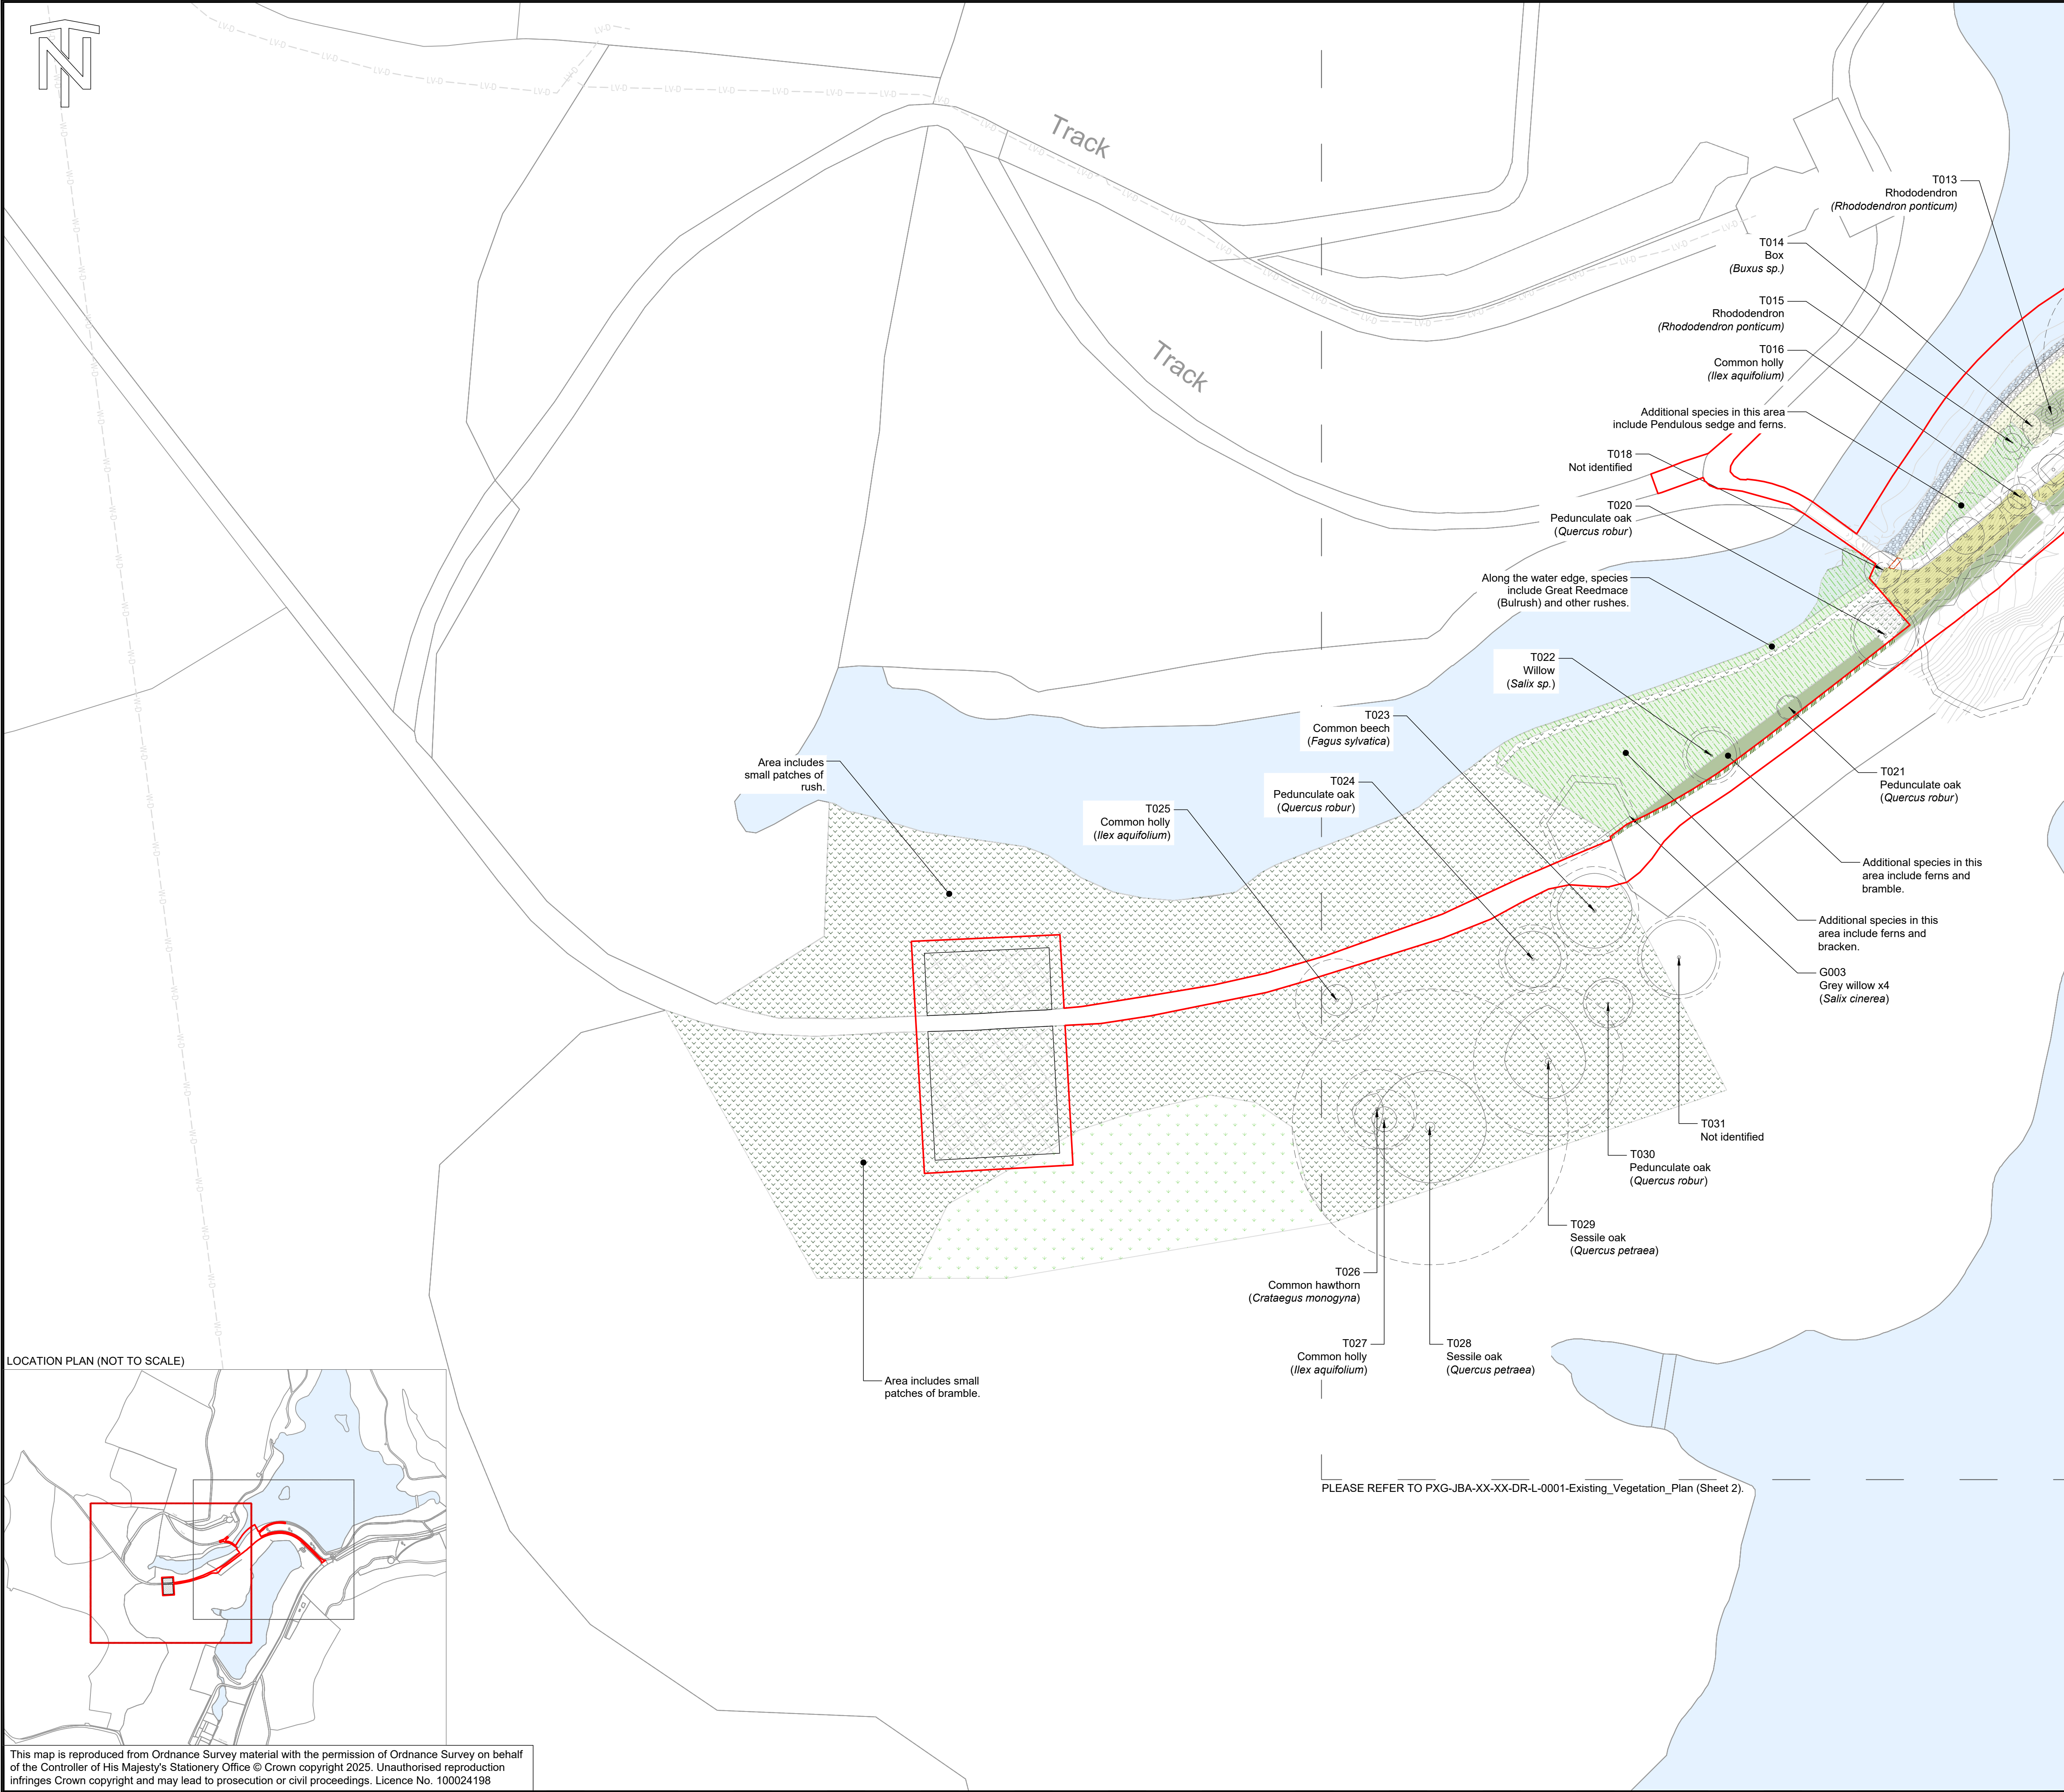

- GENERAL NOTES**
1. ALL DIMENSIONS ARE IN MILLIMETRES UNLESS NOTED OTHERWISE.
 2. ALL LEVELS ARE IN METRES RELATIVE TO ORDNANCE DATUM NEWLYN (OD) UNLESS NOTED OTHERWISE.
 3. ALL COORDINATES ARE IN METRES RELATIVE TO ORDNANCE SURVEY NATIONAL GRID.
 4. DO NOT SCALE FROM THIS DRAWING. ALL DIMENSIONS MUST BE CHECKED/VERIFIED ON SITE.
 5. ANY DISCREPANCIES NOTED ON SITE ARE TO BE REPORTED TO THE SUPERVISOR IMMEDIATELY.
 6. THE ELECTRONIC VERSION OF THIS DRAWING IS NOT TO BE USED FOR SETTING OUT.


- REFERENCE DRAWING SCHEDULE**
- FOR FURTHER DETAIL ON EXISTING VEGETATION, REFER TO THE FOLLOWING:
- PXG-JBA-00-GL-DR-EN-4002-Garden_Lake_Tree_Constraints_Plan
 - PXG-JBA-00-GL-RP-EN-4002-Garden_Lake_Arbicultural_Impact_Assessment
 - BS5837 Report - 2025s0768 Stourhead MIOS Tree Survey Schedule

LEGEND

Red line boundary

EXISTING VEGETATION

- Scrub - Cherry Laurel (refer to notes for details on species)
- Mix of scrub vegetation
- Modified grassland
- Grass verge
- Grassland
- Pasture
- Rushes
- Concrete / Rock bed
- Bareground

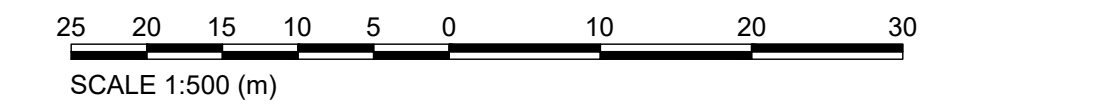

C01	Final	18/12/25	SB	JK	LF	JK
P01	Draft	12/11/25	AL	JK	LF	JK
Rev.	Description	Date	Author	Designer	Checker	Approver

Document Control

Supplier
West Point
Peterborough Business Park
Lynch Wood
PETERBOROUGH
PE2 6GG

T: +44 (0)1733 715960
E: info@jbaconsulting.com
www.jbaconsulting.com
Twitter @JBAConsulting

JBA
consulting

Project Title


**STOURHEAD MIOS
GARDEN LAKE**

Drawing Title

**EXISTING VEGETATION PLAN
(Sheet 1 of 2)**



Parent Model NOT FROM MODEL					
Security Classification OFFICAL			Scale 1:500		
Author S.BAO	Designer J.KENNEDY	Checker L.FOGG	Approver J.KENNEDY	Status A3	Revision C01
Suitability AUTHORISED AND ACCEPTED				Information Container PXG-JBA-00-GL-DR-L-4001 -Garden_Lake_Existing_Vegetation_Plan	
				A1 Sheet Size	

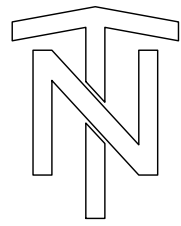

PLEASE REFER TO PXG-JBA-XX-XX-DR-L-0001-Existing_Vegetation_Plan (Sheet 1).

LOCATION PLAN (NOT TO SCALE)

GENERAL NOTES

1. ALL DIMENSIONS ARE IN MILLIMETRES UNLESS NOTED OTHERWISE.
2. ALL LEVELS ARE IN METRES RELATIVE TO ORDNANCE DATUM NEWLYN (OD) UNLESS NOTED OTHERWISE.
3. ALL COORDINATES ARE IN METRES RELATIVE TO ORDNANCE SURVEY NATIONAL GRID.
4. DO NOT SCALE FROM THIS DRAWING. ALL DIMENSIONS MUST BE CHECKED/VERIFIED ON SITE.
5. ANY DISCREPANCIES NOTED ON SITE ARE TO BE REPORTED TO THE SUPERVISOR IMMEDIATELY.
6. THE ELECTRONIC VERSION OF THIS DRAWING IS NOT TO BE USED FOR SETTING OUT.

REFERENCE DRAWING SCHEDULE

FOR FURTHER DETAIL ON EXISTING VEGETATION, REFER TO THE FOLLOWING:

- PXG-JBA-00-GL-DR-EN-4002-Garden_Lake_Tree_Constraints_Plan
- PXG-JBA-00-GL-RP-EN-4002-Garden_Lake_Arbicultural_Impact_Assessment
- BS5837 Report - 2025s0768 Stourhead MIOS Tree Survey Schedule

LEGEND

Red line boundary

EXISTING VEGETATION

- Scrub - Cherry Laurel (refer to notes for details on species)
- Mix of scrub vegetation
- Modified grassland
- Grass verge
- Grassland
- Pasture
- Rushes
- Concrete / Rock bed
- Bareground

25 20 15 10 5 0 10 20 30
SCALE 1:500 (m)

C01	Final	18/12/25	SB	JK	LF	JK
P01	Draft	12/11/25	AL	JK	LF	JK
Rev.	Description	Date	Author	Designer	Checker	Approver

Document Control

Supplier	
West Point Peterborough Business Park Lynch Wood PETERBOROUGH PE2 6GG	T: +44 (0)1733 715960 E: info@jbaconsulting.com www.jbaconsulting.com Twitter @JBAConsulting
JBA consulting	

Project Title
**STOURHEAD MIOS
GARDEN LAKE**

Drawing Title
**EXISTING VEGETATION PLAN
(Sheet 2 of 2)**



Parent Model NOT FROM MODEL					
Security Classification OFFICAL			Scale 1:500		
Author S.BAO	Designer J.KENNEDY	Checker L.FOGG	Approver J.KENNEDY		
Suitability AUTHORISED AND ACCEPTED			Status A3	Revision C01	
Information Container PXG-JBA-00-GL-DR-L-4001 -Garden_Lake_Existing_Vegetation_Plan				A1 Sheet Size	

This map is reproduced from Ordnance Survey material with the permission of Ordnance Survey on behalf of the Controller of His Majesty's Stationery Office © Crown copyright 2025. Unauthorised reproduction infringes Crown copyright and may lead to prosecution or civil proceedings. Licence No. 100024198