
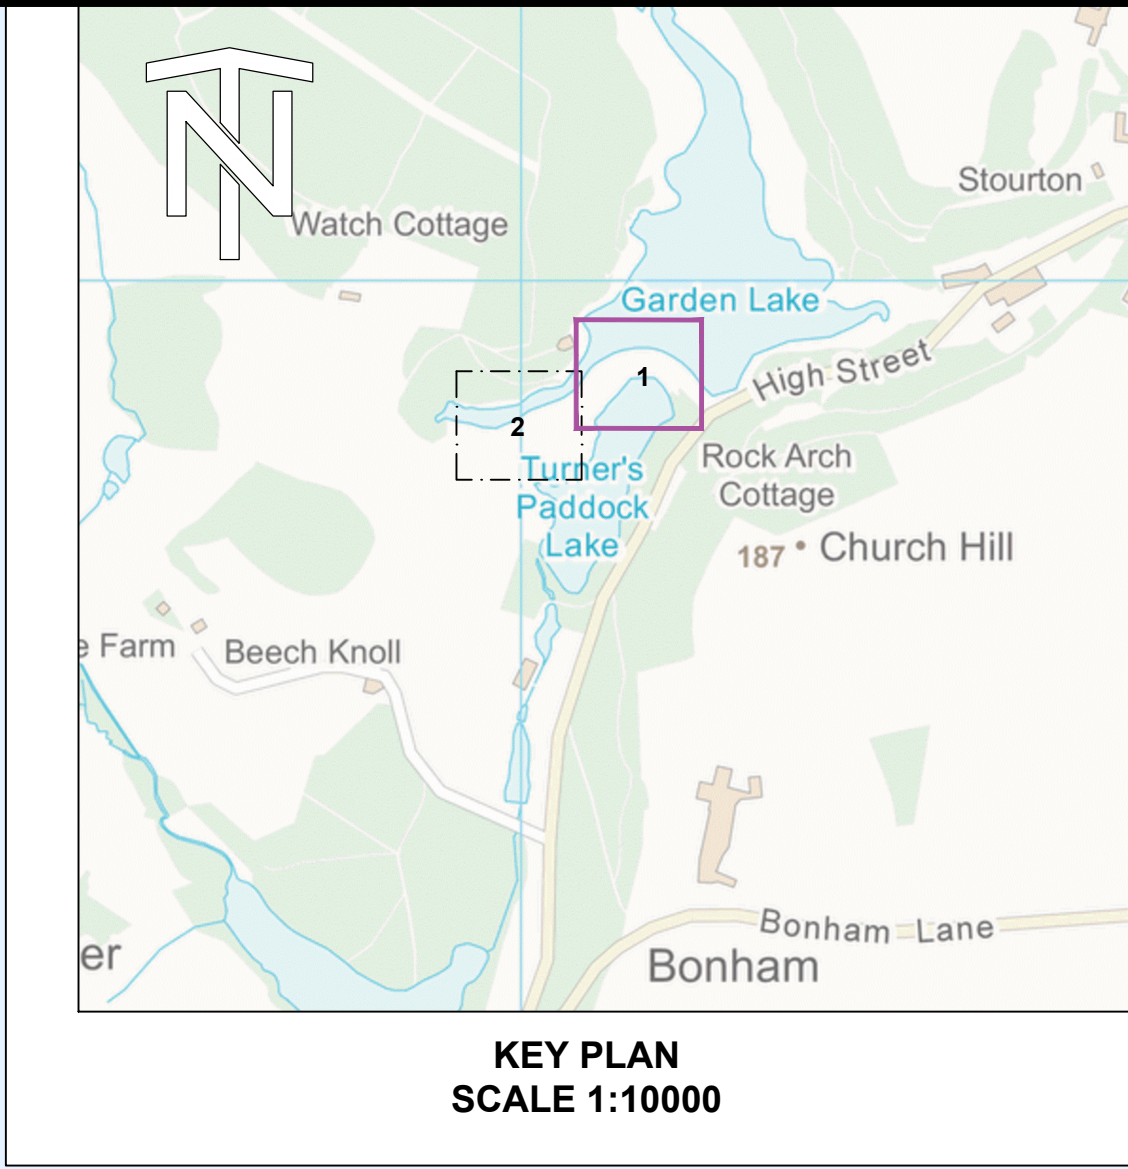


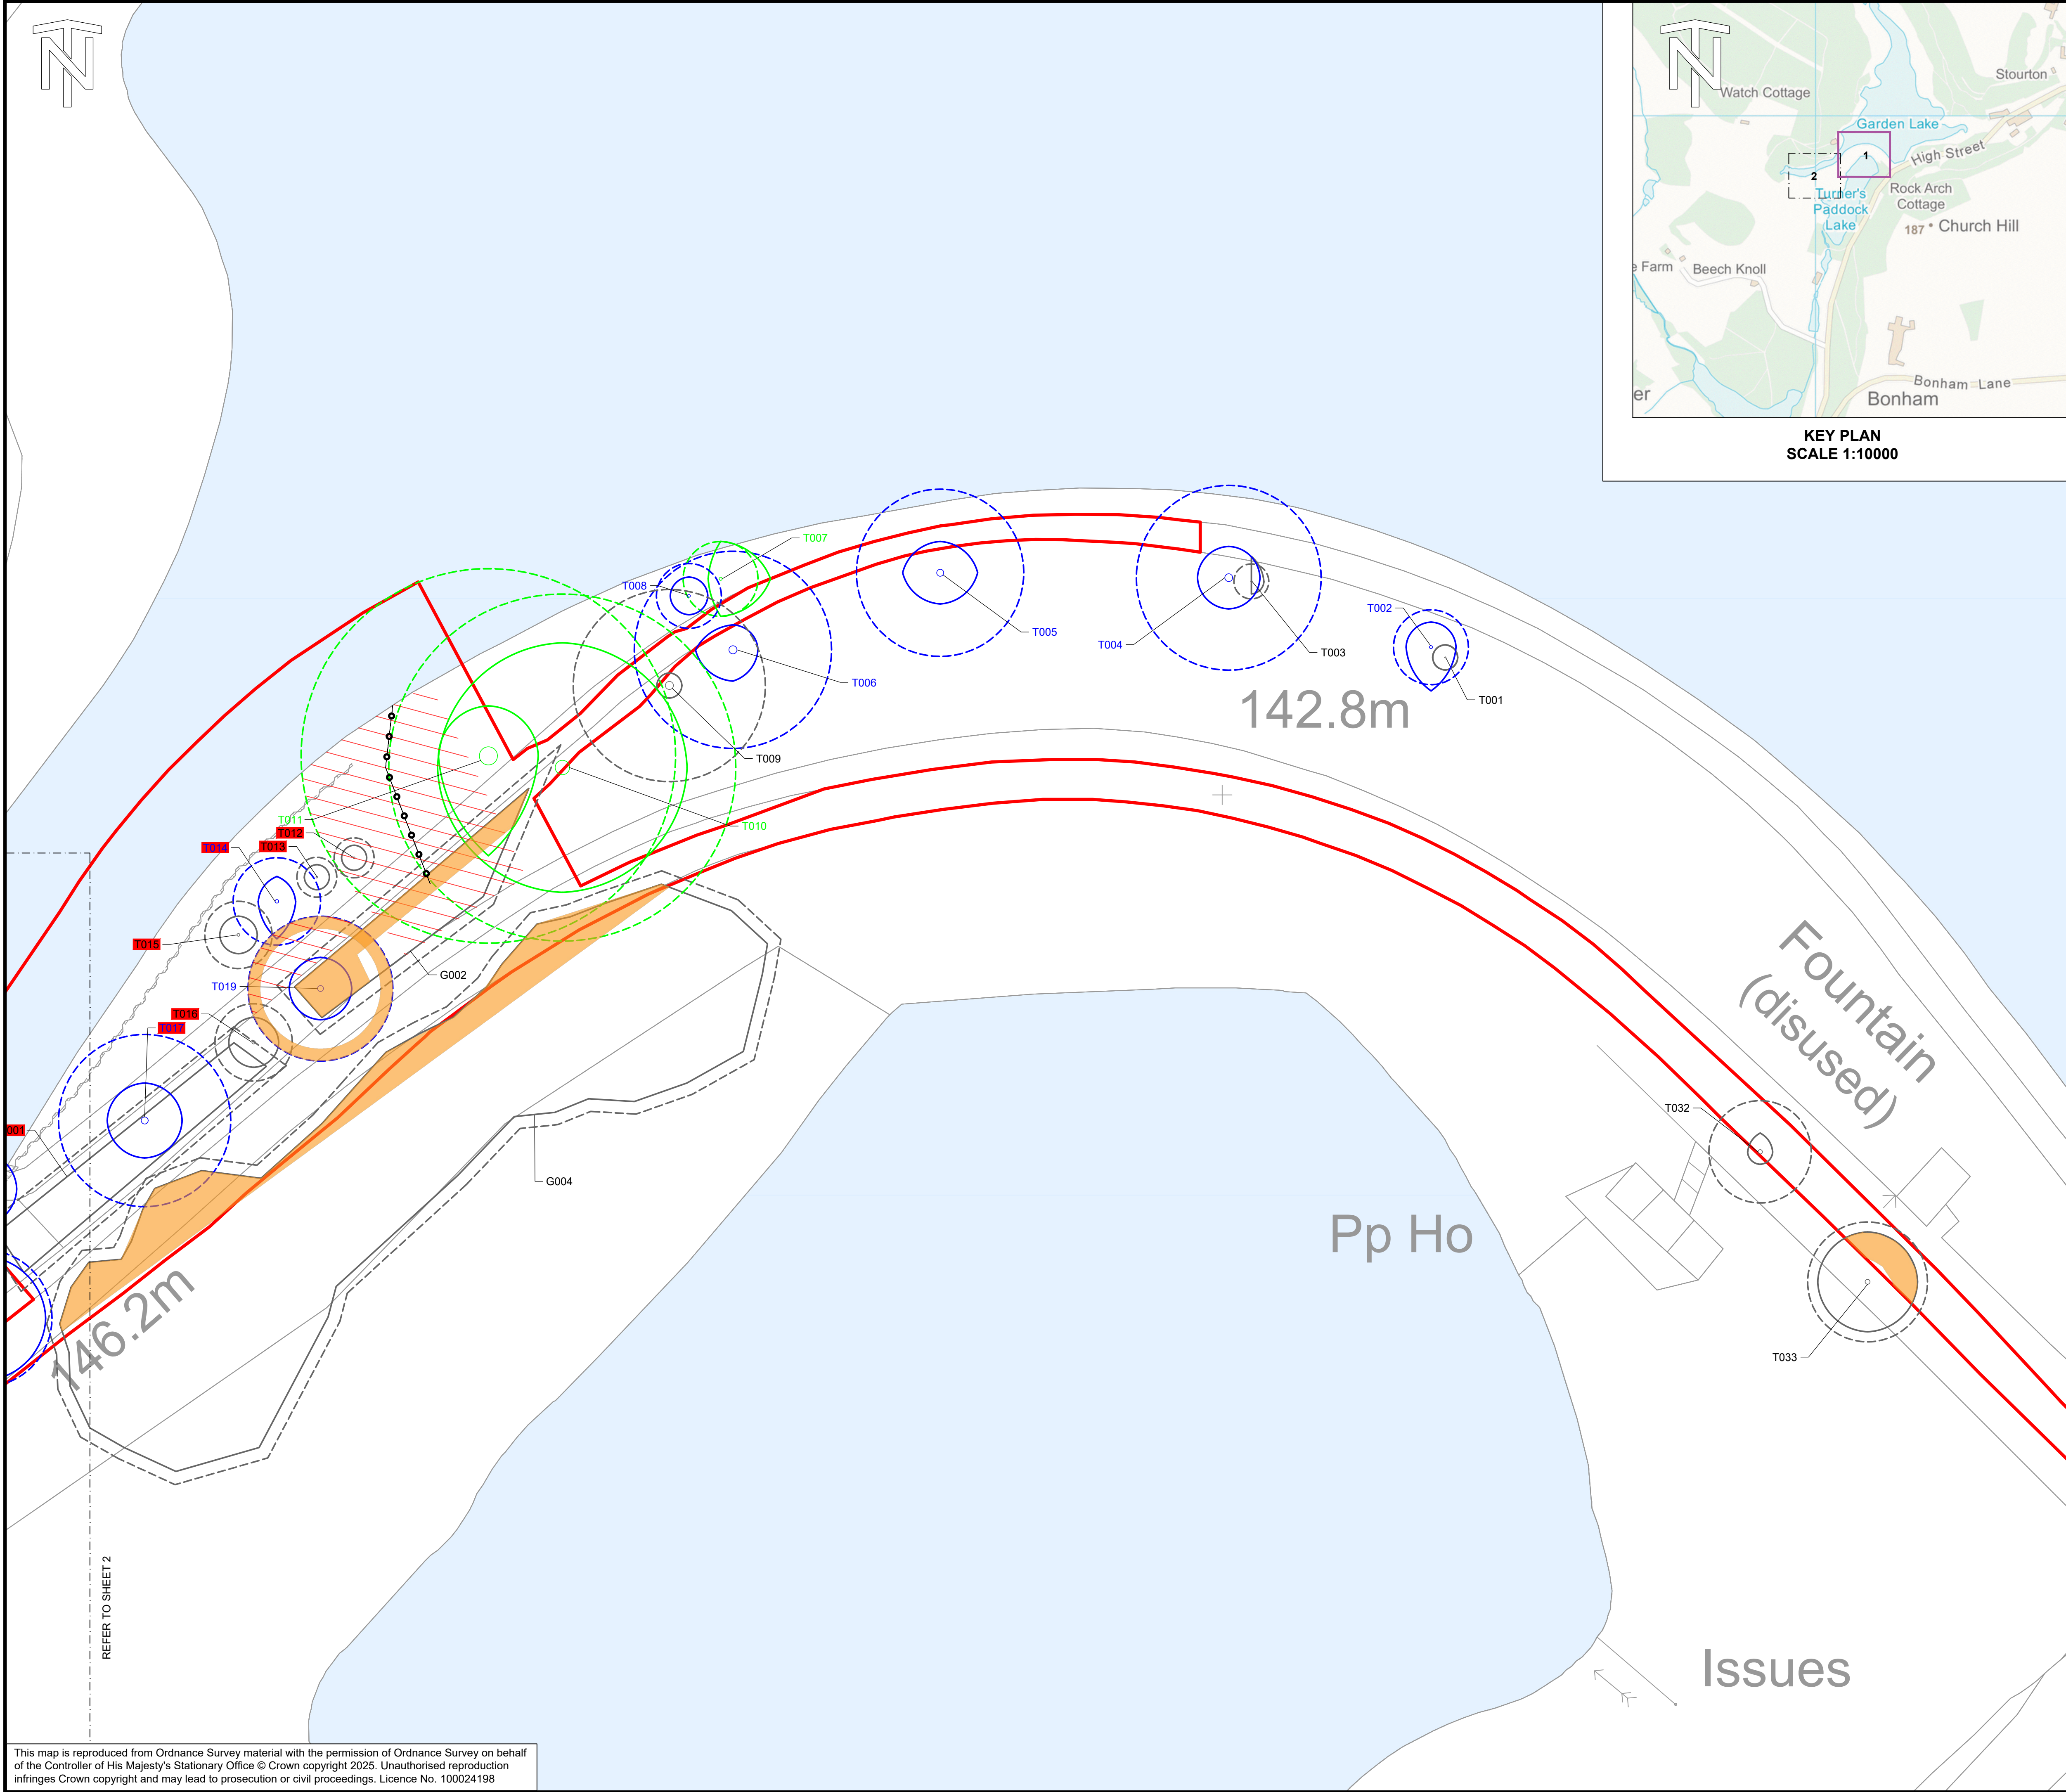

GENERAL NOTES

- ALL DIMENSIONS ARE IN MILLIMETRES UNLESS NOTED OTHERWISE.
- ALL LEVELS ARE IN METRES RELATIVE TO ORDNANCE DATUM NEWLYN (mAOD) UNLESS NOTED OTHERWISE.
- ALL COORDINATES ARE IN METRES RELATIVE TO ORDNANCE SURVEY NATIONAL GRID.
- DO NOT SCALE FROM THIS DRAWING. ALL DIMENSIONS MUST BE CHECKED / VERIFIED ON SITE.
- COLOUR OF TREE CATEGORIES MAY BE CHANGED FOR VISUAL CLARITY AND SO MAY DIFFER FROM THE BS 5837 STANDARD.

Key

Category	Colour
U	Dark red (Stem & Canopy)
A	Light Green (Stem & Canopy)
B	Mid Blue (Stem & Canopy)
C	Grey (Stem & Canopy)
Root Protection Area	
Stem	(Colour depends on category)
Tree protection fencing - In accordance with BS5837 2012	
Potential for intrusion into RPA - In accordance with BS5837 2012	
Pruning	
Tree to be removed (Red)	

105

5

0

5

10

15

20

SCALE 1:250 (m)

C01	PUBLISHED DESIGN	12/12/25	GF	JW	ST	JB
P01	FOR REVIEW AND COMMENT	06/11/25	GF	JW	ST	LF
Rev.	Description	Date	Author	Designer	Checker	Approver

Document Control

Supplier

JBA

Bentley

West Point
Peterborough Business Park
Lynch Wood
PETERBOROUGH
PE2 6GG
T: +44 (0)1733 715960
E: info@jba-bentley.co.uk
www.jba-bentley.co.uk

Project Title

STOURHEAD MIOS
GARDEN LAKE

Drawing Title

TREE PROTECTION PLAN
SHEET 1 OF 2


National Trust

© copyright reserved

Parent Model		Scale	
NOT FROM MODEL		1:250	
Security Classification		OFFICIAL	
Author	Designer	Checker	Approver
K. JENKINS	J. WROE	S. TESTER	L.FOGG
Suitability		Status	Revision
PUBLISHED DESIGN		A3	C01
Information Container		A1 Sheet Size	
PXC-JBA-00-GL-DR-EN-4003			

This map is reproduced from Ordnance Survey material with the permission of Ordnance Survey on behalf of the Controller of His Majesty's Stationary Office © Crown copyright 2025. Unauthorised reproduction infringes Crown copyright and may lead to prosecution or civil proceedings. Licence No. 100024198

REFER TO SHEET 2

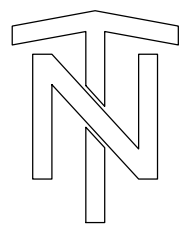

Iron Bridge

REFER TO SHEET 1

147.1m

T025

T026

T027

T024

T030

T031

T023

T022

T021

T020

G001

G003

T029

T028

This map is reproduced from Ordnance Survey material with the permission of Ordnance Survey on behalf of the Controller of His Majesty's Stationary Office © Crown copyright 2025. Unauthorised reproduction infringes Crown copyright and may lead to prosecution or civil proceedings. Licence No. 100024198

GENERAL NOTES

1. ALL DIMENSIONS ARE IN MILLIMETRES UNLESS NOTED OTHERWISE.
2. ALL LEVELS ARE IN METRES RELATIVE TO ORDNANCE DATUM NEWLYN (mAOD) UNLESS NOTED OTHERWISE.
3. ALL COORDINATES ARE IN METRES RELATIVE TO ORDNANCE SURVEY NATIONAL GRID.
4. DO NOT SCALE FROM THIS DRAWING. ALL DIMENSIONS MUST BE CHECKED / VERIFIED ON SITE.
5. COLOUR OF TREE CATEGORIES MAY BE CHANGED FOR VISUAL CLARITY AND SO MAY DIFFER FROM THE BS 5837 STANDARD

Key	Category	Colour
	U	Dark red (Stem & Canopy)
	A	Light Green (Stem & Canopy)
	B	Mid Blue (Stem & Canopy)
	C	Grey (Stem & Canopy)
	Root Protection Area	
	Stem	(Colour depends on category)
	Tree protection fencing - In accordance with BS5837 2012	
	Potential for intrusion into RPA - In accordance with BS5837 2012	
	Pruning	
	Tree to be removed (Red)	



Rev.	Description	Date	Author	Designer	Checker	Approver
C01	PUBLISHED DESIGN	12/12/25	GF	JW	ST	JB
P01	FOR REVIEW AND COMMENT	06/11/25	GF	JW	ST	LF

Supplier		West Point Peterborough Business Park Lynch Wood PETERBOROUGH PE2 6GG T: +44 (0)1733 715960 E: info@jba-bentley.co.uk www.jba-bentley.co.uk
----------	--	--

Project Title	STOURHEAD MIOS GARDEN LAKE
---------------	---------------------------------------

Drawing Title	TREE PROTECTION PLAN SHEET 2 OF 2
---------------	--

--

© copyright reserved

Trust

Parent Model					
NOT FROM MODEL					
Security Classification			Scale		
OFFICIAL			1:250		
Author	Designer	Checker	Approver		
K. JENKINS	J. WROE	S. TESTER	L.FOGG		
Suitability			Status	Revision	
PUBLISHED DESIGN			A3	C01	
Information Container			A1 Sheet Size		
PXG-JBA-00-GL-DR-EN-4003					