
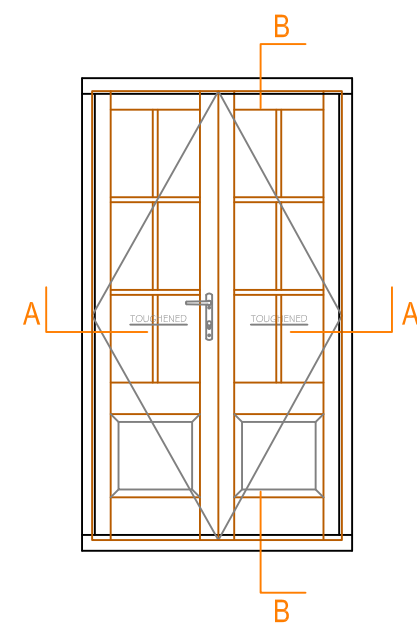
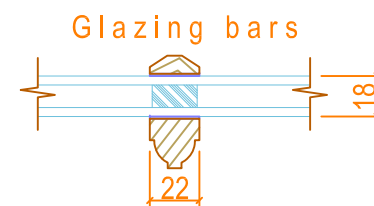


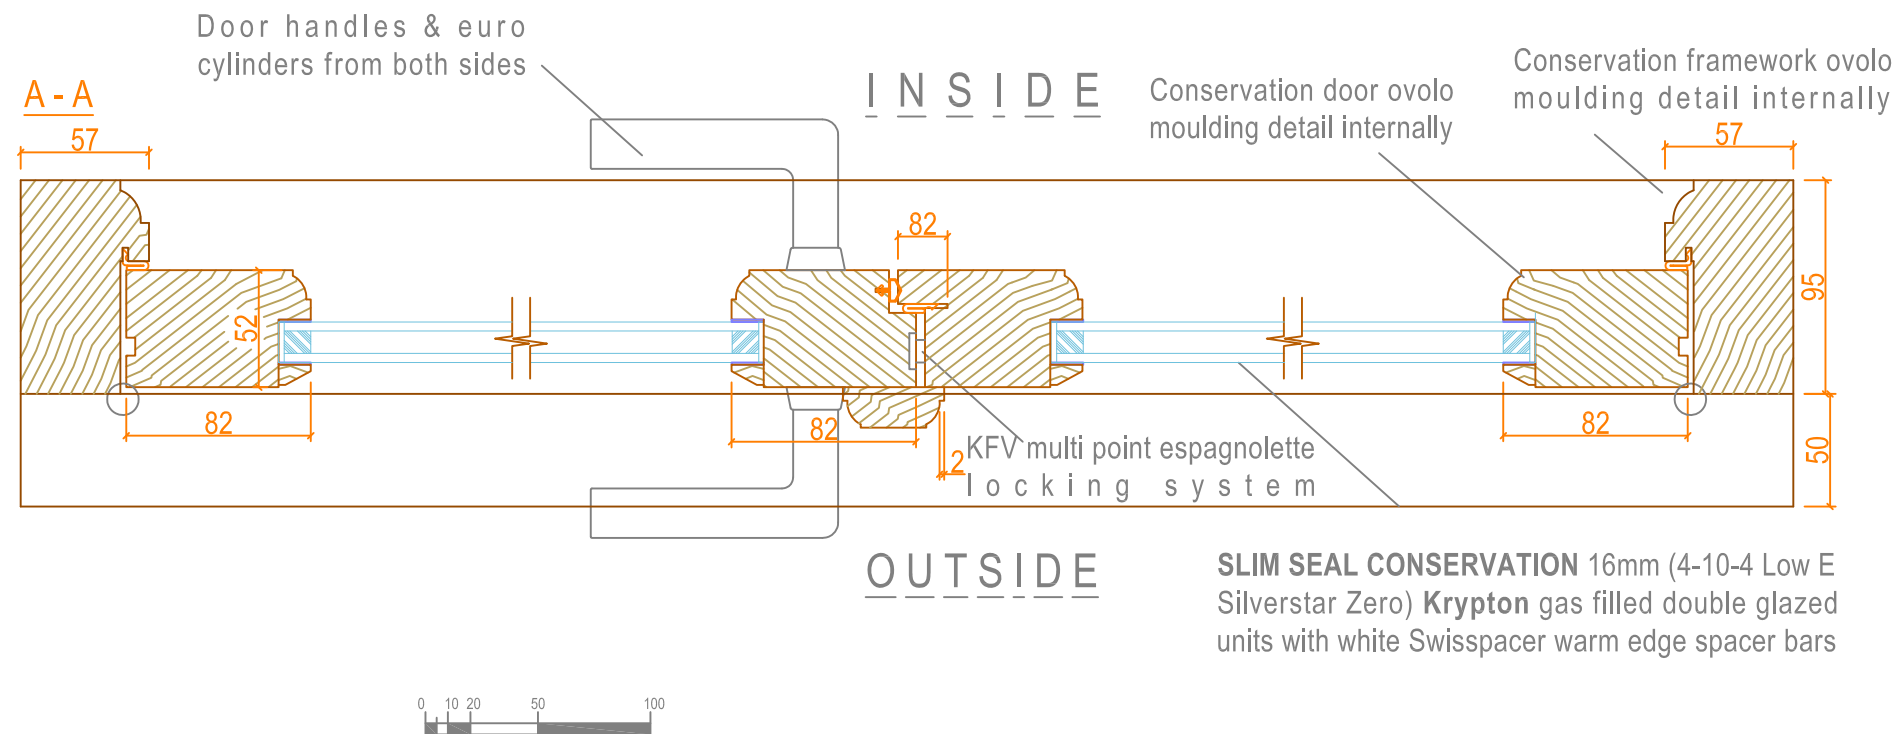

Praters Farm, Sherston SN16 0PS

PF1 - Outward opening CONSERVATION French doors 26-02-2026

amodus
timber windows & doors

26 Kimble Road
LONDON SW19 2AS
t: 0208 286 9279 m: 07866 385 447
www.amodus.co.uk

DO NOT SCALE OFF THIS DRAWING. ALL DIMENSIONS TO BE CHECKED PRIOR TO MANUFACTURE. ALL COPYRIGHTS RELATING TO THE DESIGN WORK CONTAINED ON THIS DRAWING TO BE RETAINED BY AMODUS TIMBER WINDOWS & DOORS LTD

