



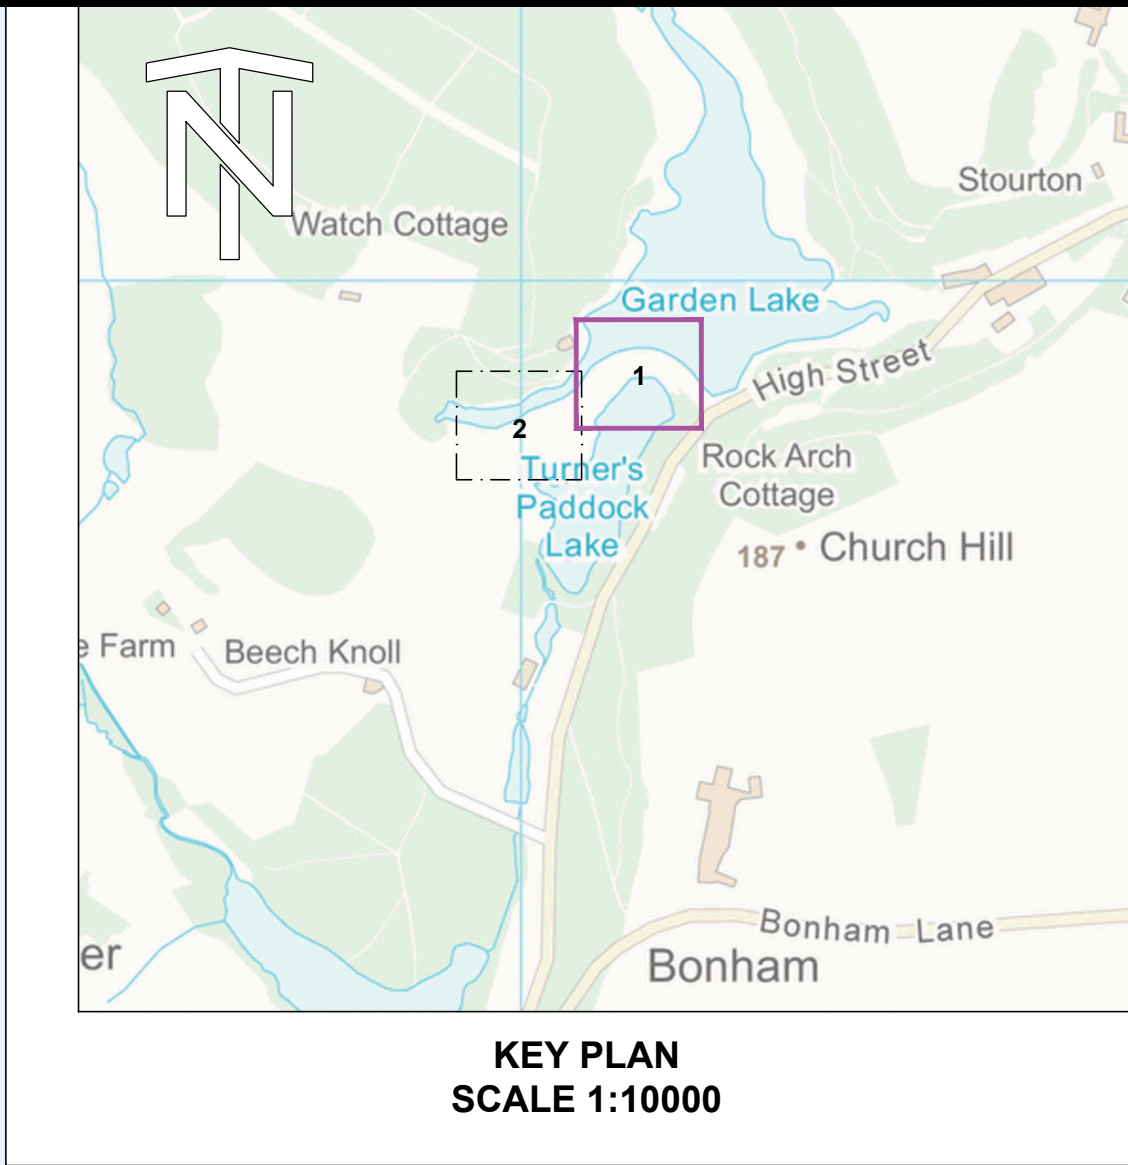

- GENERAL NOTES**
1. ALL DIMENSIONS ARE IN MILLIMETRES UNLESS NOTED OTHERWISE.
 2. ALL LEVELS ARE IN METRES RELATIVE TO ORDNANCE DATUM NEWLYN (mAOD) UNLESS NOTED OTHERWISE.
 3. ALL COORDINATES ARE IN METRES RELATIVE TO ORDNANCE SURVEY NATIONAL GRID.
 4. DO NOT SCALE FROM THIS DRAWING. ALL DIMENSIONS MUST BE CHECKED / VERIFIED ON SITE.
 5. COLOUR OF TREE CATEGORIES MAY BE CHANGED FOR VISUAL CLARITY AND SO MAY DIFFER FROM THE BS 5837 STANDARD.

KEY			
	CATEGORY	COLOUR	
	U	DARK RED	(STEM & CANOPY)
	A	LIGHT GREEN	(STEM & CANOPY)
	B2	MID BLUE	(STEM & CANOPY)
	C2	GREY	(STEM & CANOPY)
	ROOT PROTECTION AREA (COLOUR DEPENDS ON CATEGORY)		
	STEM (COLOUR DEPENDS ON CATEGORY)		
	RED LINE BOUNDARY		

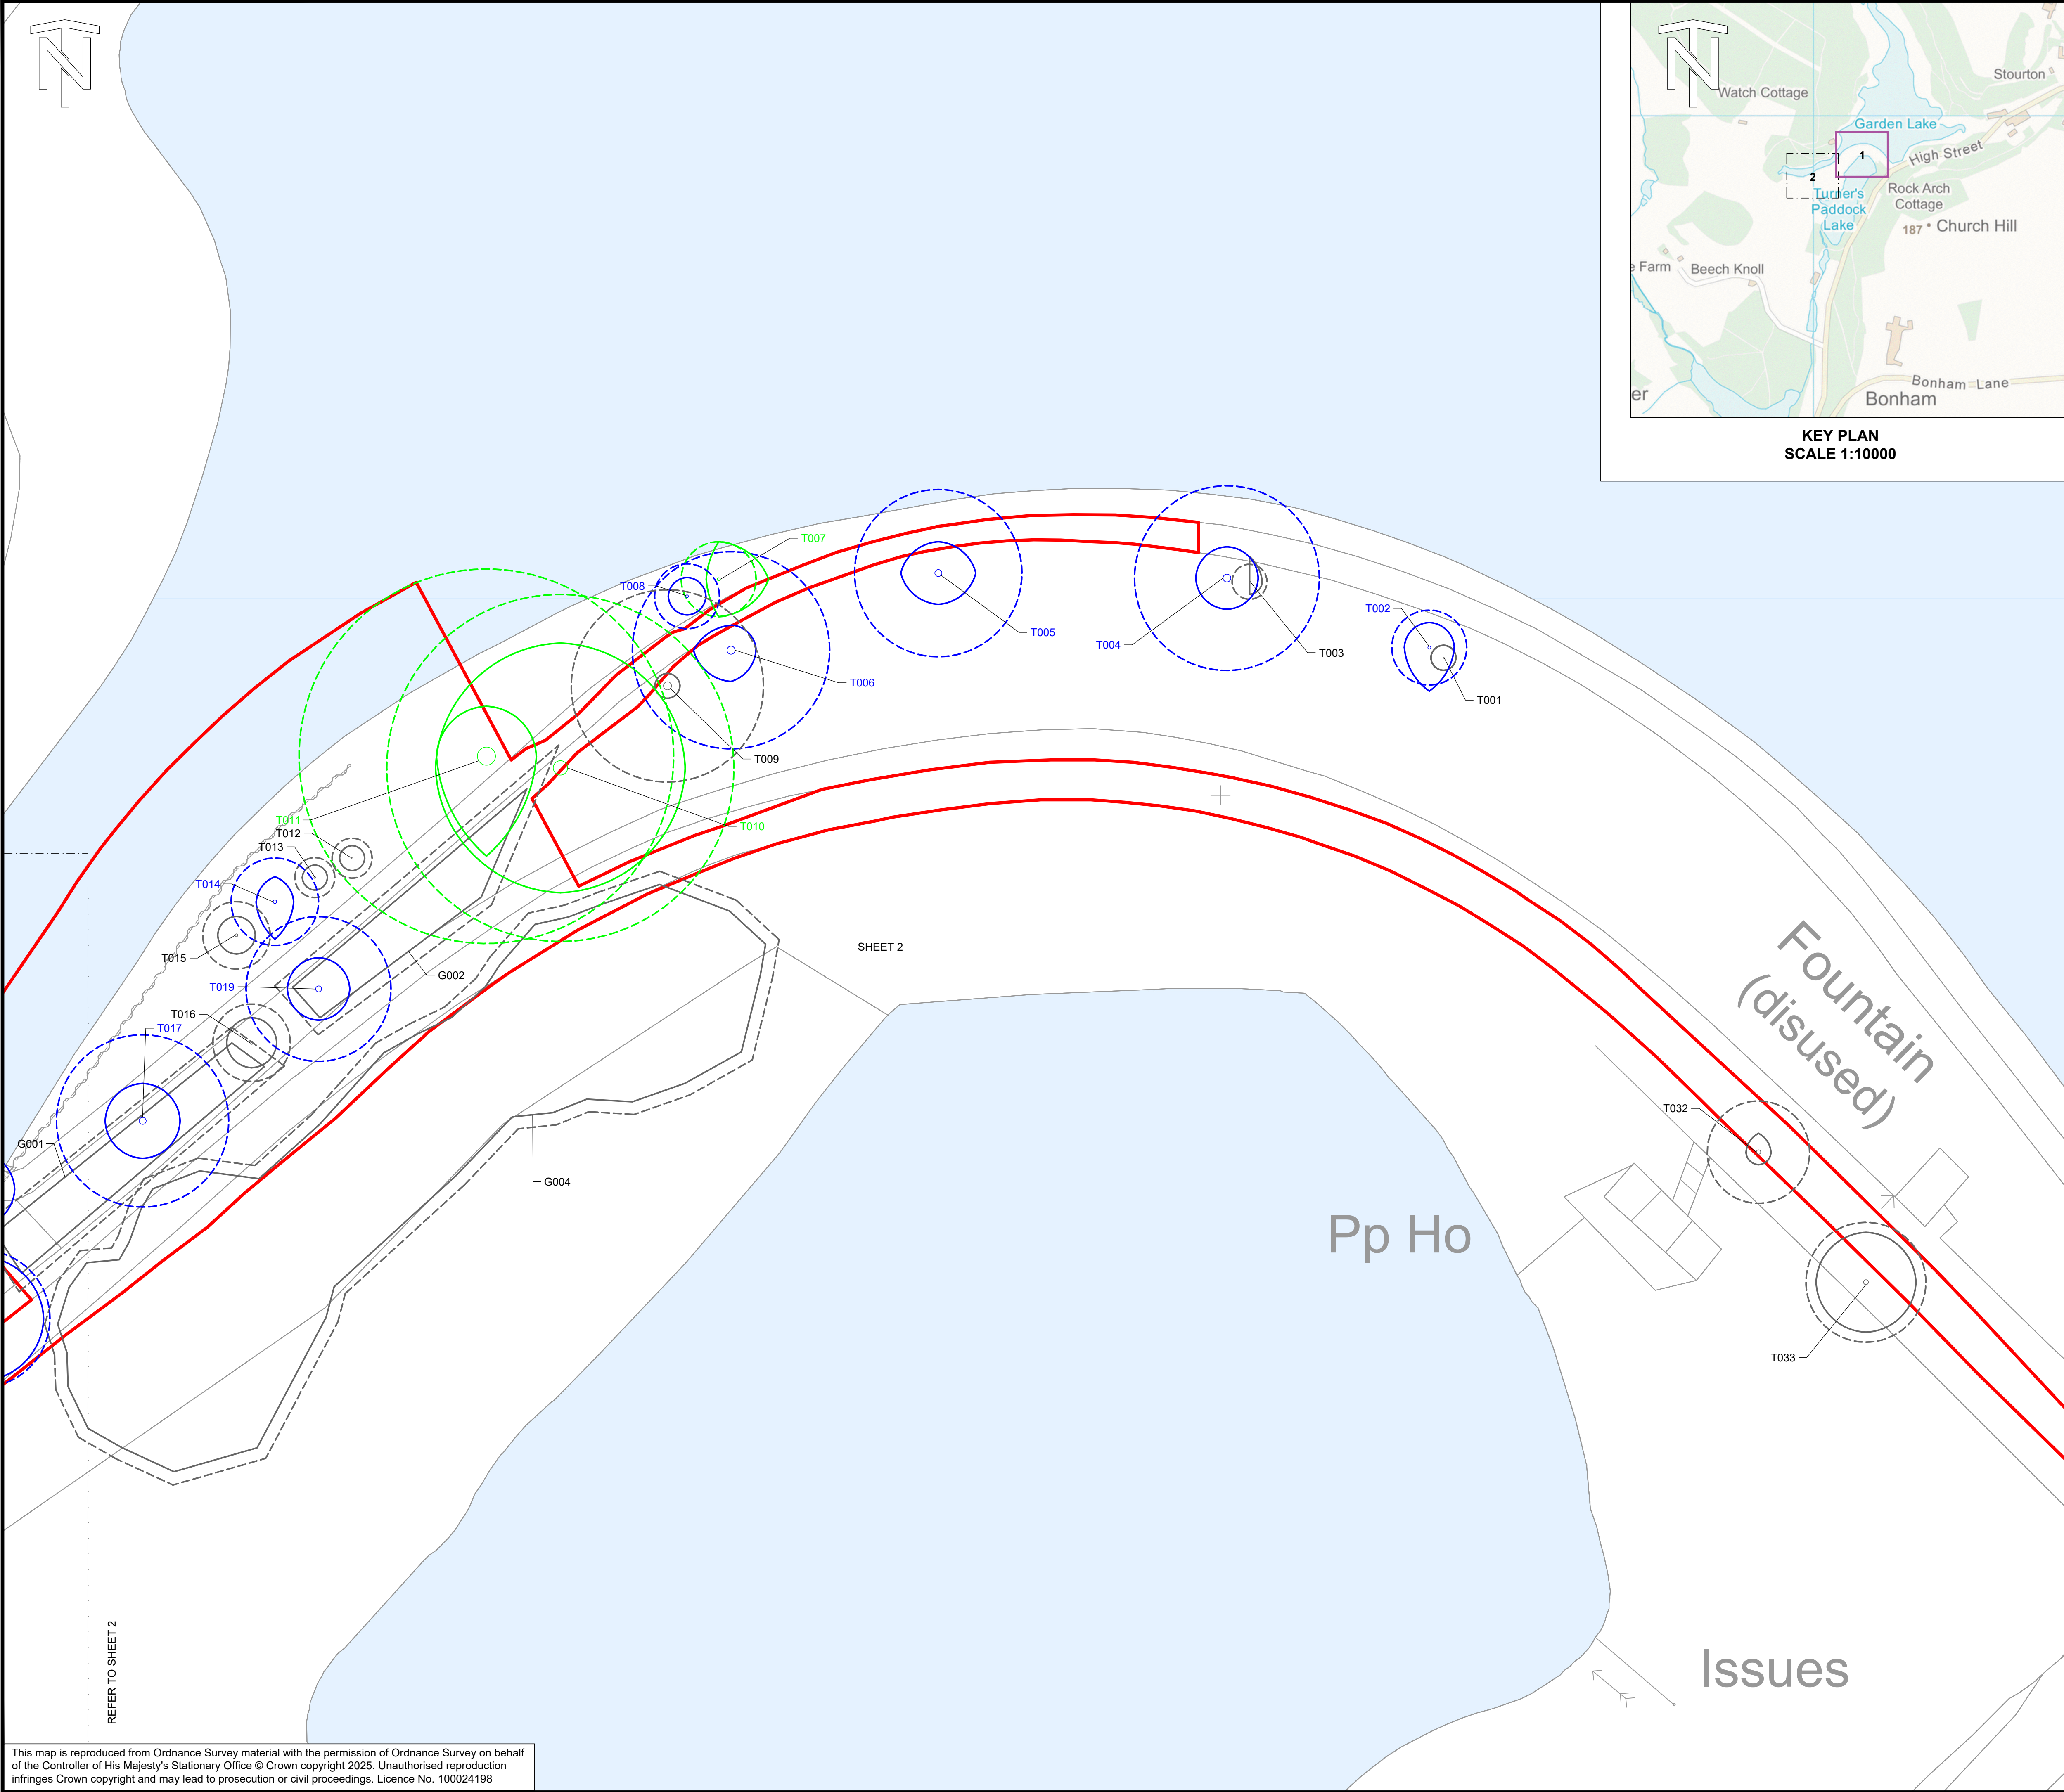

C02	DOCUMENT CONTROL TABLE UPDATED	12/12/25	GF	SW	ST	JB
C01	PUBLISHED DESIGN	10/11/25	KJJ	JW	ST	JB
P01	FOR REVIEW AND COMMENT	25/09/25	KJJ	JW	ST	LF
Rev.	Description	Date	Author	Designer	Checker	Approver


Document Control	
Supplier	West Point Peterborough Business Park Lynch Wood PETERBOROUGH PE2 6GG T: +44 (0)1733 715960 E: info@jba-bentley.co.uk www.jba-bentley.co.uk

Project Title	STOURHEAD MIOS GARDEN LAKE
---------------	---------------------------------------

Drawing Title	TREE CONSTRAINTS PLAN SHEET 1 OF 2
---------------	---



© copyright reserved			
Parent Model NOT FROM MODEL			
Security Classification OFFICIAL		Scale 1:250	
Author K. JENKINS	Designer J. WROE	Checker S. TESTER	Approver L. FOGG
Suitability PUBLISHED DESIGN		Status A3	Revision C02
Information Container PXG-JBA-00-GL-DR-EN-4002			

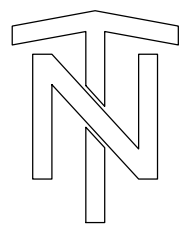


Iron Bridge

GENERAL NOTES

1. ALL DIMENSIONS ARE IN MILLIMETRES UNLESS NOTED OTHERWISE.
2. ALL LEVELS ARE IN METRES RELATIVE TO ORDNANCE DATUM NEWLYN (mAOD) UNLESS NOTED OTHERWISE.
3. ALL COORDINATES ARE IN METRES RELATIVE TO ORDNANCE SURVEY NATIONAL GRID.
4. DO NOT SCALE FROM THIS DRAWING. ALL DIMENSIONS MUST BE CHECKED / VERIFIED ON SITE.
5. COLOUR OF TREE CATEGORIES MAY BE CHANGED FOR VISUAL CLARITY AND SO MAY DIFFER FROM THE BS 5837.

KEY

CATEGORY	COLOUR	
U	DARK RED	(STEM & CANOPY)
A	LIGHT GREEN	(STEM & CANOPY)
B2	MID BLUE	(STEM & CANOPY)
C2	GREY	(STEM & CANOPY)
ROOT PROTECTION AREA		(COLOUR DEPENDS ON CATEGORY)
STEM		(COLOUR DEPENDS ON CATEGORY)
RED LINE BOUNDARY		

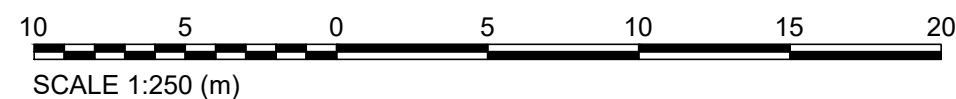

C02	DOCUMENT CONTROL TABLE UPDATED	12/12/25	GF	SW	ST	JB
C01	PUBLISHED DESIGN	10/11/25	KJJ	JW	ST	JB
P01	FOR REVIEW AND COMMENT	25/09/25	KJJ	JW	ST	LF
Rev.	Description	Date	Author	Designer	Checker	Approver

Document Control


Supplier		West Point Peterborough Business Park Lynch Wood PETERBOROUGH PE2 6GG T: +44 (0)1733 715960 E: info@jba-bentley.co.uk www.jba-bentley.co.uk
----------	---	--

Project Title
STOURHEAD MIOS GARDEN LAKE

Drawing Title
TREE CONSTRAINTS PLAN SHEET 2 OF 2



© copyright reserved					
Parent Model NOT FROM MODEL					
Security Classification OFFICIAL			Scale 1:250		
Author K. JENKINS	Designer J. WROE	Checker S. TESTER	Approver L. FOGG	Status A3	Revision C02
Suitability PUBLISHED DESIGN			Information Container PXG-JBA-00-GL-DR-EN-4002		

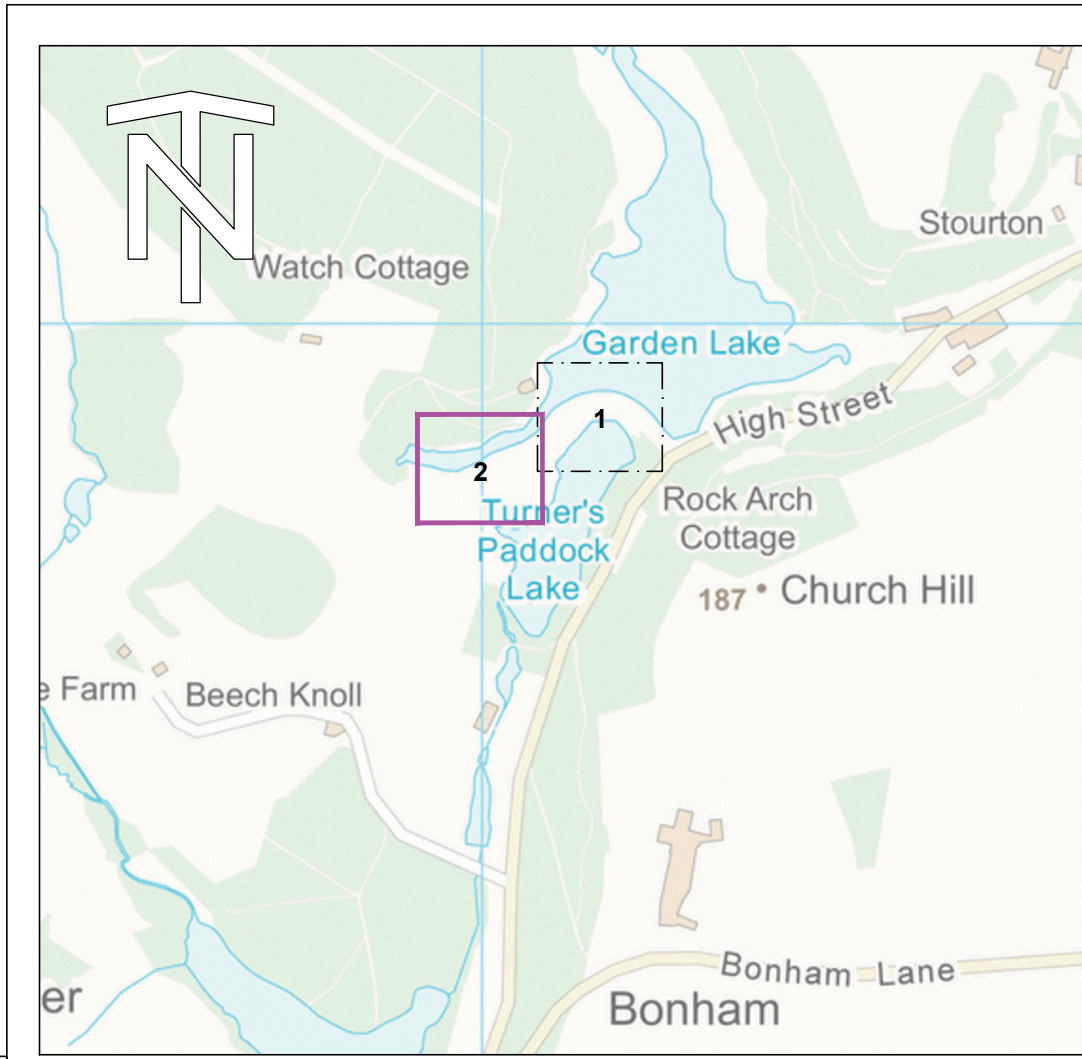

KEY PLAN
SCALE 1:10000

This map is reproduced from Ordnance Survey material with the permission of Ordnance Survey on behalf of the Controller of His Majesty's Stationary Office © Crown copyright 2025. Unauthorised reproduction infringes Crown copyright and may lead to prosecution or civil proceedings. Licence No. 100024198