




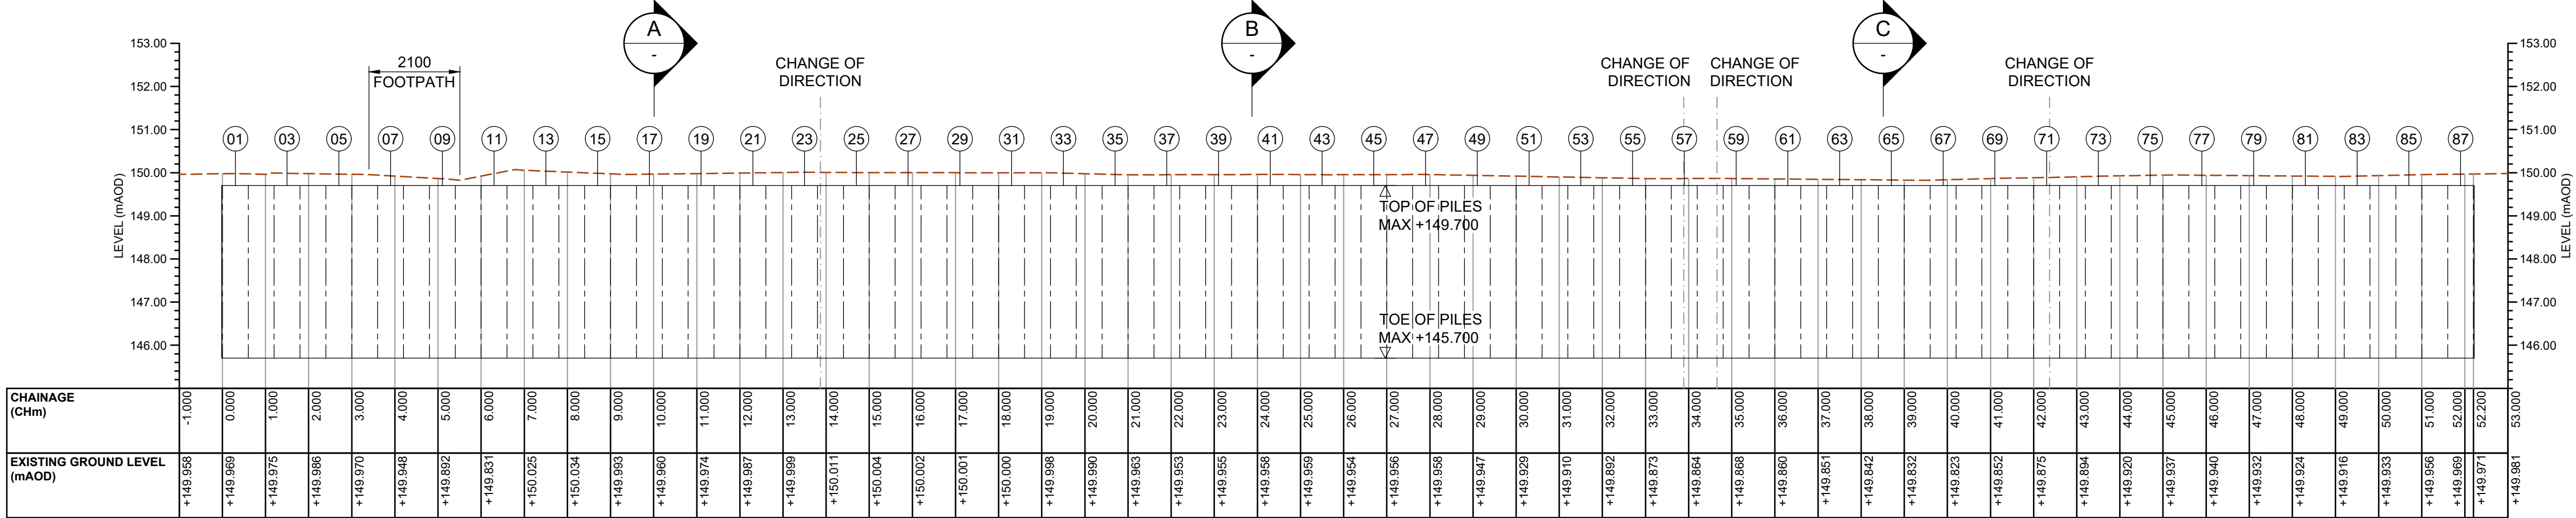


LONG SECTION
SCALE 1:100

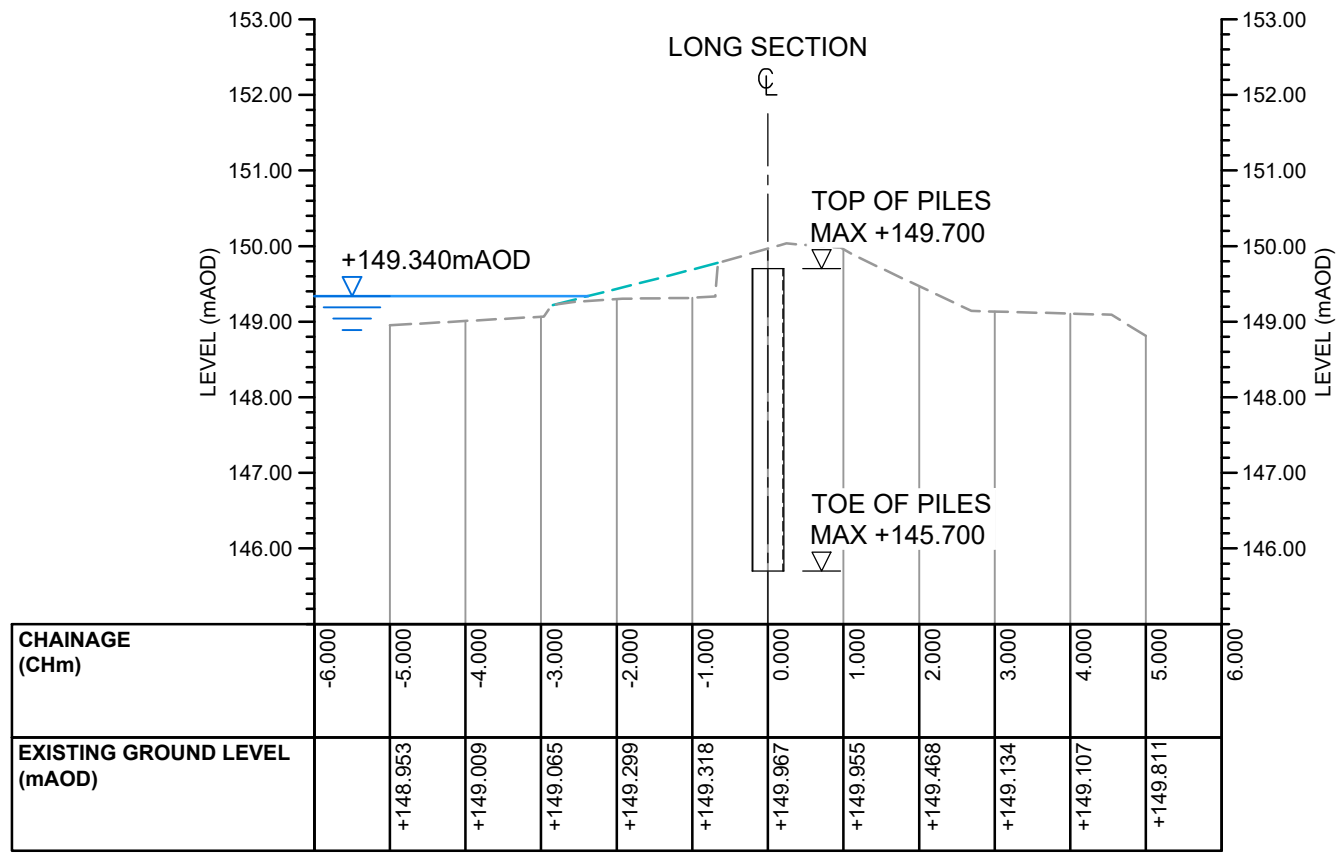

SECTION A
SCALE 1:100

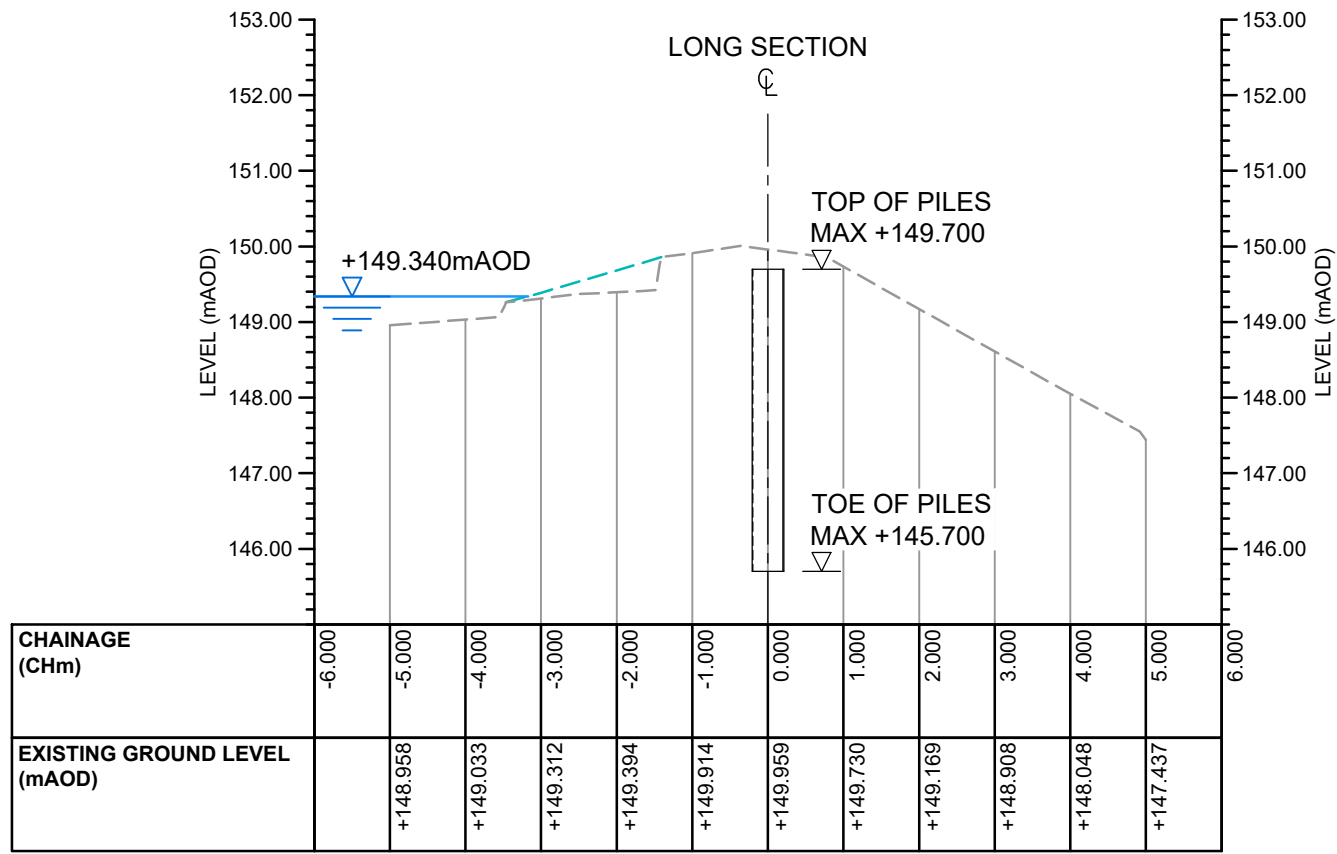

SECTION B
SCALE 1:100

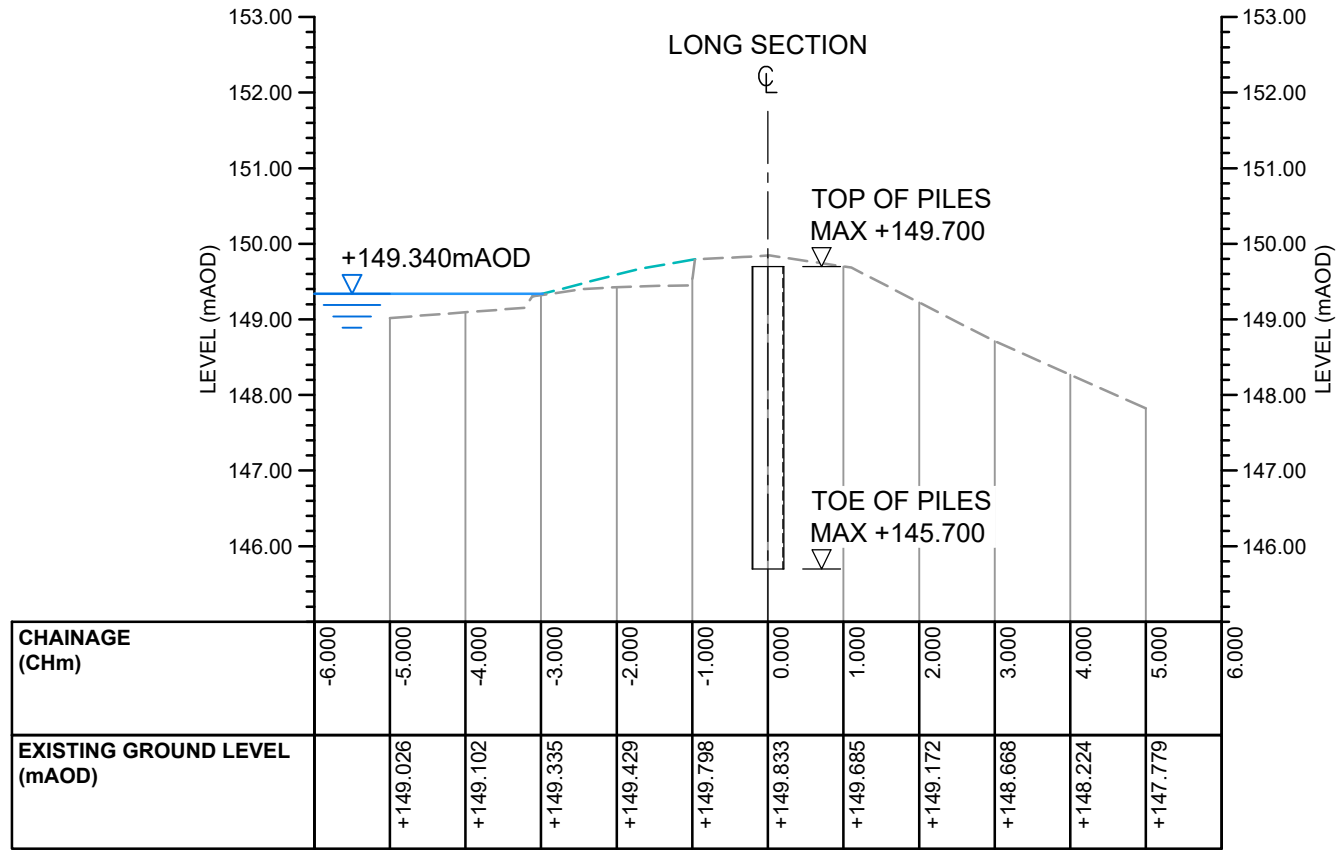

SECTION C
SCALE 1:100

- GENERAL NOTES**
- ALL DIMENSIONS ARE IN MILLIMETRES UNLESS NOTED OTHERWISE.
 - ALL LEVELS ARE IN METRES RELATIVE TO ORDNANCE DATUM NEWLYN (mAOD) UNLESS NOTED OTHERWISE.
 - ALL COORDINATES ARE IN METRES RELATIVE TO ORDNANCE SURVEY NATIONAL GRID.
 - DO NOT SCALE FROM THIS DRAWING. ALL DIMENSIONS MUST BE CHECKED / VERIFIED ON SITE.
 - TOP WATER LEVEL IS 149.34 AS DEFINED IN 2023 S10 REPORT.
 - PIILING SHALL BE UNDERTAKEN ACCORDING TO THE WORKS SPECIFICATION REF. PXG-JBA-00-GL-SP-Z-5001.

543210246

SCALE 1:100 (m)

C02	PUBLISHED DESIGN - AMENDED FOOTPATH WIDTH & PILE SECTION	27/11/25	OK	SW	PM	JB
C01	PUBLISHED DESIGN	28/10/25	OK	SW	PM	JB
P01	FOR REVIEW AND COMMENT	26/09/25	OK	SW	PM	MC
Rev.	Description	Date	Author	Designer	Checker	Approver
Document Control						
Supplier West Point Peterborough Business Park Lynch Wood PETERBOROUGH PE2 6GG T +44 (0)1733 715960 E info@jbaconsulting.com www.jbaconsulting.com Twitter @JBAConsulting JBA consulting						
Project Title						
STOURHEAD MIOS DETAILED DESIGN						
Drawing Title						
GARDEN LAKE SECTIONS						
 National Trust © copyright reserved						
Parent Model						
NOT FROM MODEL						
Security Classification			Scale			
OFFICIAL			AS SHOWN			
Author		Designer	Checker	Approver		
O. KNOTT		S. WATKINS	P. MASON	M. CROSS		
Suitability			Status	Revision		
PUBLISHED DESIGN			A3	C02		
Information Container						
PXG-JBA-00-GL-DR-Z-5002.dwgA1 Sheet Size						