


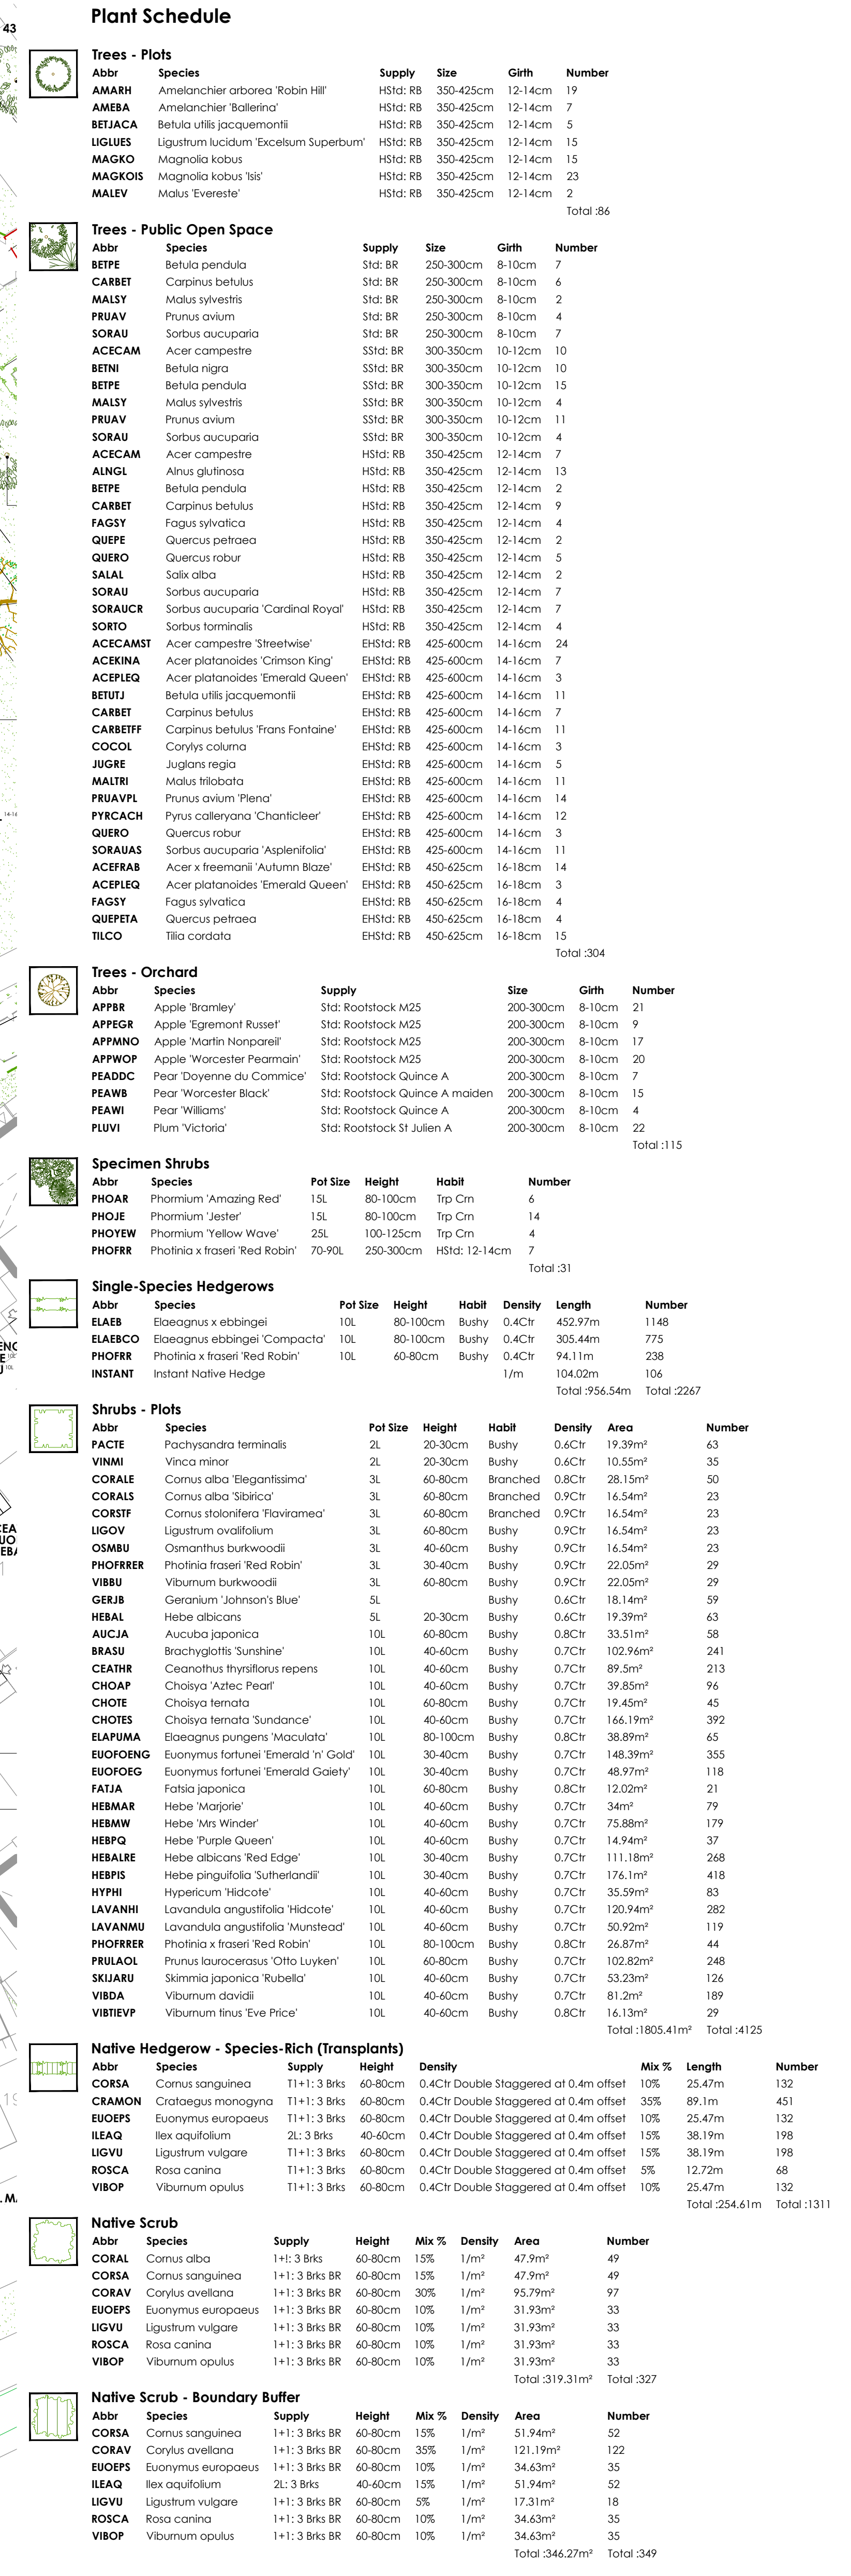

Location Plan	Rev	Date	Notes	Status	Project
				Land at Blackmore Farm Melksham	
				Drawing title Landscape Proposals	
				(Sheet 2 of 9)	
				Client DW Redrow South West	
				Scale 1:250 @ A0	Drawn by HJ
				Date 19/01/2026	Checked by AL
				Reference GL2543 LP 02	