


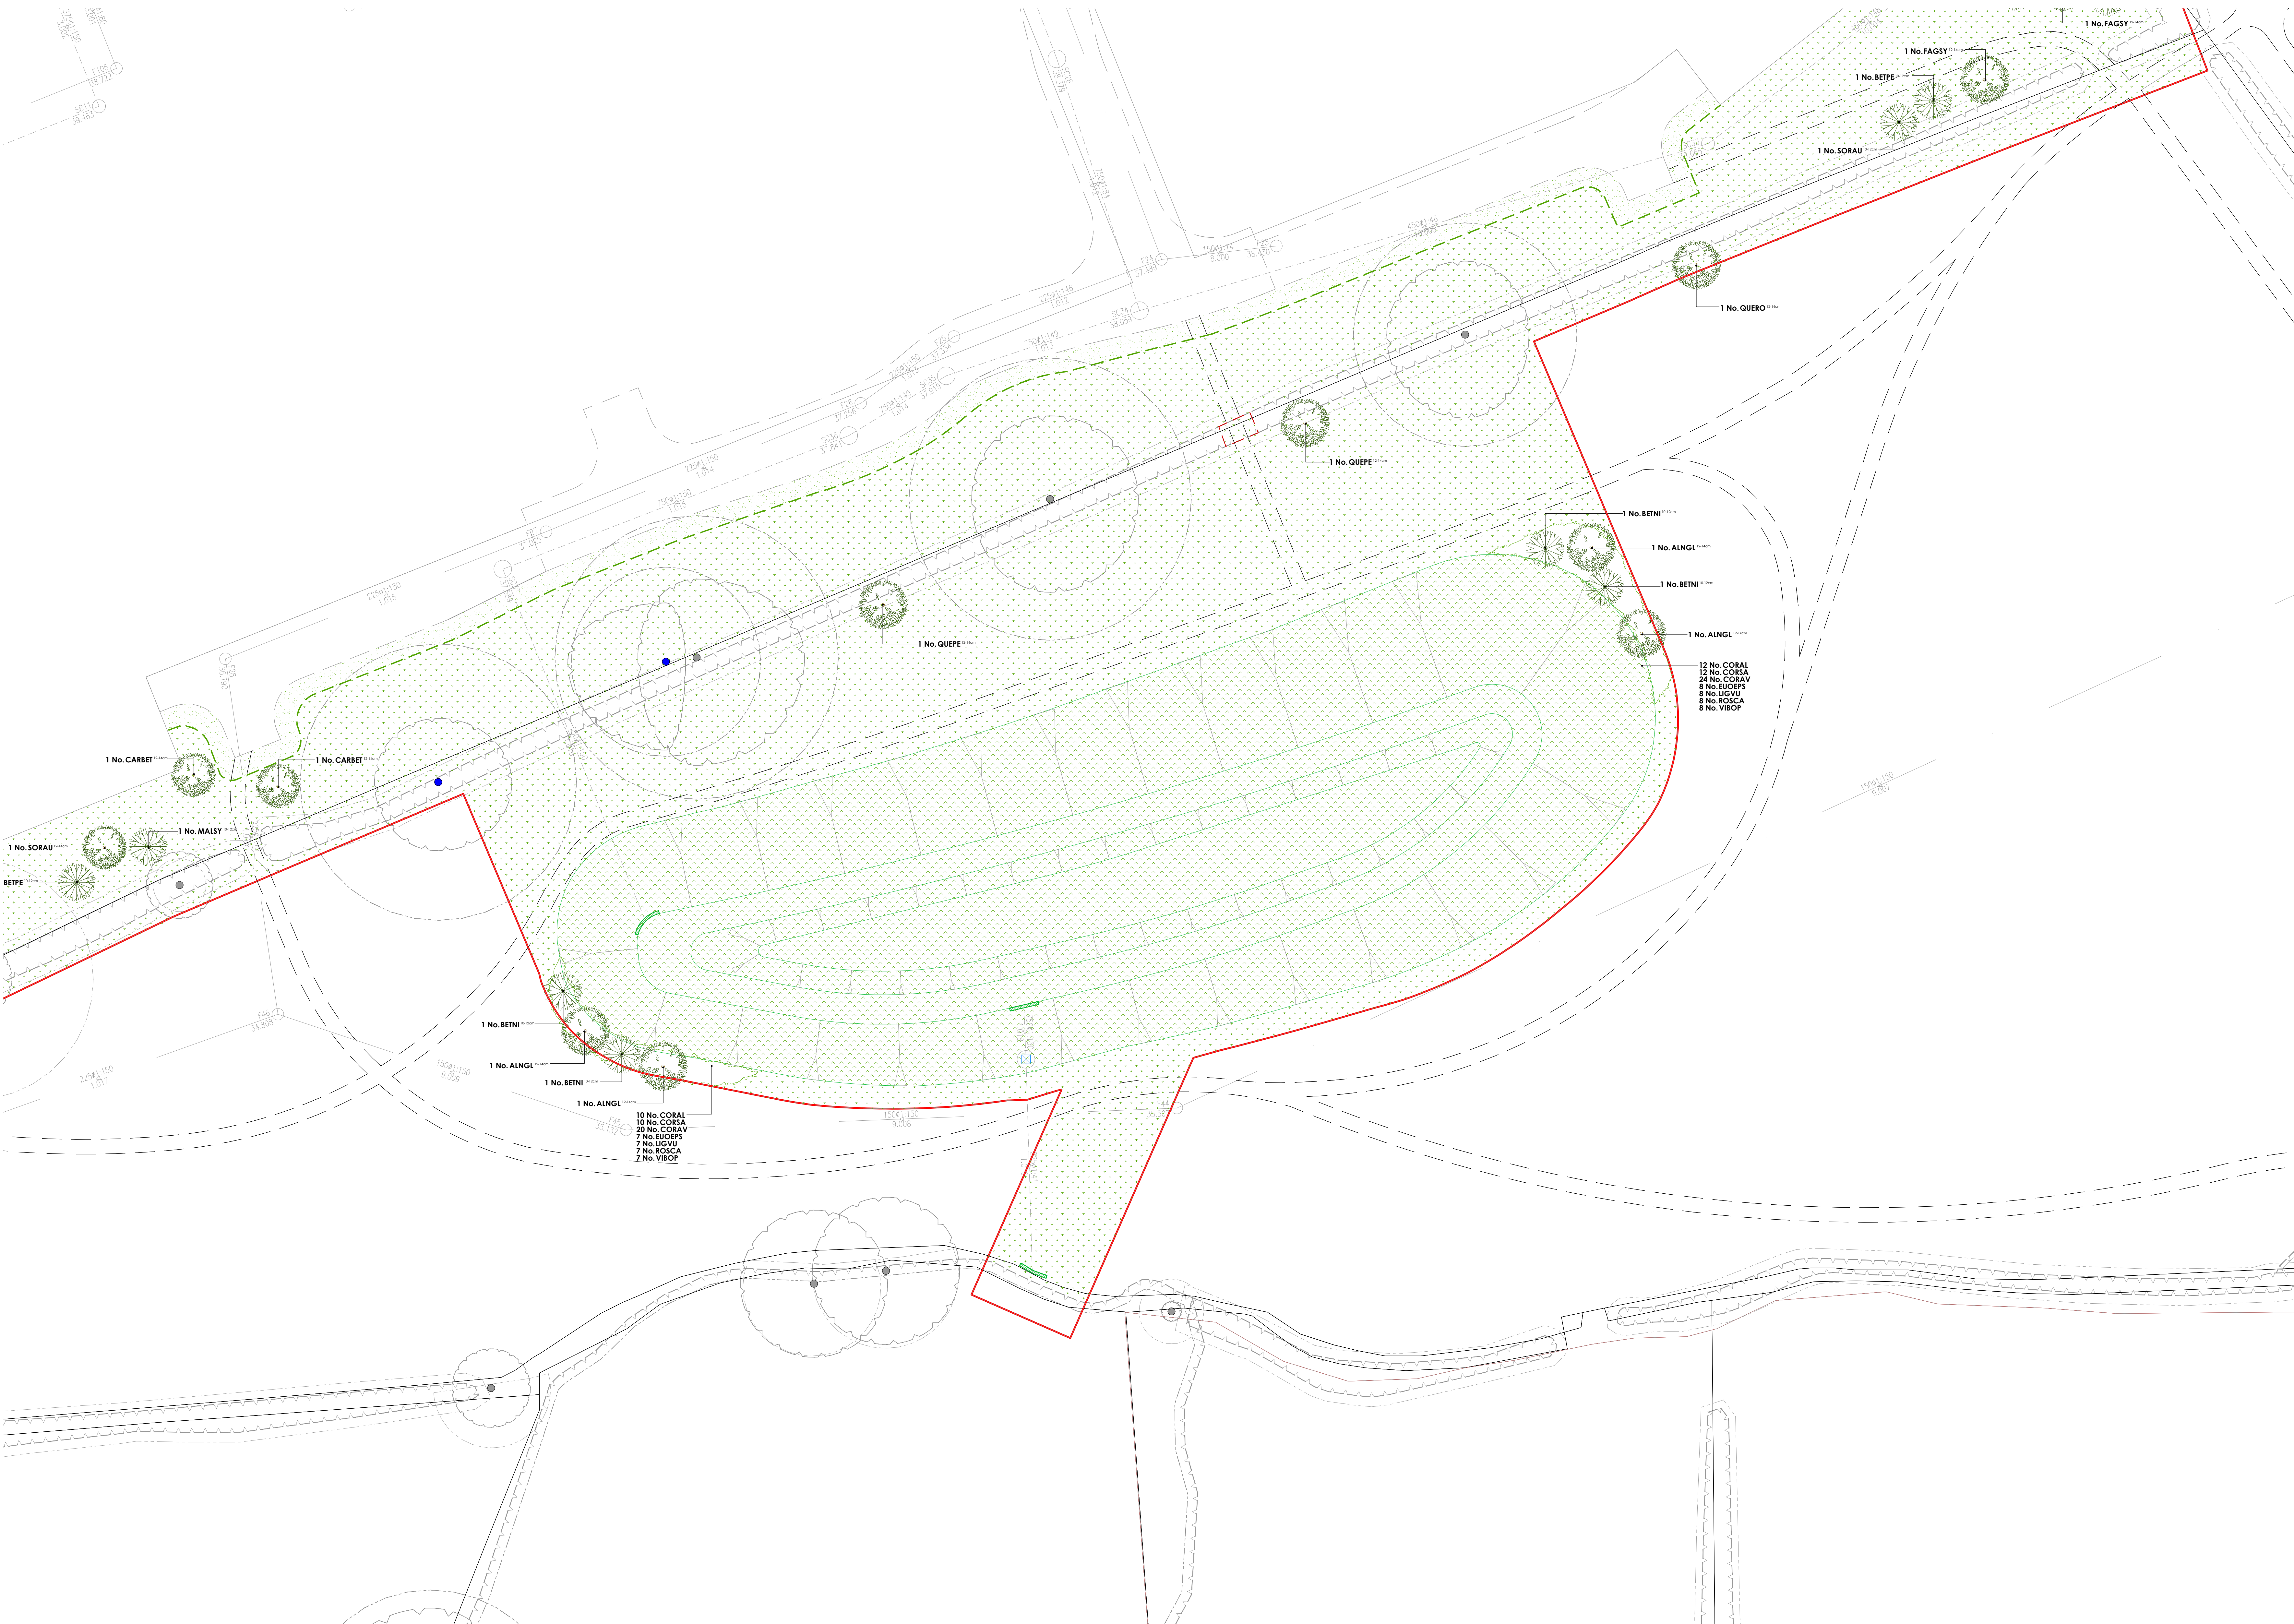

Plant Schedule					
Trees - Plots					
Abbr	Species	Supply	Size	Girth	Number
AMARH	Amelanchier arborea 'Robin Hill'	HSId: RB	300-425cm	12-14cm	19
AMEBA	Amelanchier Balderni	HSId: RB	300-425cm	12-14cm	7
BETIACA	Betula ulula 'jacquemontii'	HSId: RB	300-425cm	12-14cm	5
LIGUES	Ligustrum lucidum 'Excelsum Superbum'	HSId: RB	300-425cm	12-14cm	15
MAGKO	Magnolia kobus	HSId: RB	300-425cm	12-14cm	15
MAGKOS	Magnolia kobus 'var'	HSId: RB	300-425cm	12-14cm	23
MALEY	Morus 'Everest'	HSId: RB	300-425cm	12-14cm	2
Total: 86					
Trees - Public Open Space					
Abbr	Species	Supply	Size	Girth	Number
BETFE	Betula pendula	Std: BR	250-300cm	8-10cm	7
CARBET	Capulus betulus	Std: BR	250-300cm	8-10cm	6
MALSY	Morus sylvestris	Std: BR	250-300cm	8-10cm	2
PRUAV	Prunus avium	Std: BR	250-300cm	8-10cm	4
SORAU	Sorbus aucuparia	Std: BR	250-300cm	8-10cm	7
ACCACAM	Acer campestre	SSId: BR	300-350cm	10-12cm	10
BETNI	Betula nigra	SSId: BR	300-350cm	10-12cm	10
BETFE	Betula pendula	SSId: BR	300-350cm	10-12cm	15
MALSY	Morus sylvestris	SSId: BR	300-350cm	10-12cm	4
PRUAV	Prunus avium	SSId: BR	300-350cm	10-12cm	11
SORAU	Sorbus aucuparia	SSId: BR	300-350cm	10-12cm	4
ACCACAM	Acer campestre	HSId: RB	300-425cm	12-14cm	7
ALINGL	Alnus glutinosa	HSId: RB	300-425cm	12-14cm	13
BETFE	Betula pendula	HSId: RB	300-425cm	12-14cm	2
CARBET	Capulus betulus	HSId: RB	300-425cm	12-14cm	9
FAGSY	Fagus sylvatica	HSId: RB	300-425cm	12-14cm	4
QUÉFE	Quercus petraea	HSId: RB	300-425cm	12-14cm	2
QUERO	Quercus robur	HSId: RB	300-425cm	12-14cm	5
SALAL	Salix alba	HSId: RB	300-425cm	12-14cm	2
SORAU	Sorbus aucuparia	HSId: RB	300-425cm	12-14cm	7
SORAU	Sorbus aucuparia 'Cardinal Royal'	HSId: RB	300-425cm	12-14cm	7
SORTO	Sorbus torminalis	HSId: RB	300-425cm	12-14cm	4
ACCACAMIST	Acer campestre 'Shepherdia'	EHId: RB	425-600cm	14-16cm	24
ACEKNA	Acer platanoides 'Crimson King'	EHId: RB	425-600cm	14-16cm	7
ACEFLEQ	Acer platanoides 'Emerald Queen'	EHId: RB	425-600cm	14-16cm	3
BETNI	Betula ulula 'jacquemontii'	EHId: RB	425-600cm	14-16cm	11
CARBET	Capulus betulus	EHId: RB	425-600cm	14-16cm	7
CARBETFF	Capulus betulus 'Trans Fontaine'	EHId: RB	425-600cm	14-16cm	11
COCOL	Corylus colurna	EHId: RB	425-600cm	14-16cm	3
JUGRE	Juglans regia	EHId: RB	425-600cm	14-16cm	5
MALTY	Morus trilobata	EHId: RB	425-600cm	14-16cm	11
PRUAVPL	Prunus avium 'Pieris'	EHId: RB	425-600cm	14-16cm	14
PRKACAR	Prunus cisteryana 'Chanticleer'	EHId: RB	425-600cm	14-16cm	12
QUERO	Quercus robur	EHId: RB	425-600cm	14-16cm	3
SORAUUS	Sorbus aucuparia 'Austrian Gold'	EHId: RB	425-600cm	14-16cm	11
ACEFRAB	Acer x freemontii 'Autumn Blaze'	EHId: RB	425-600cm	14-16cm	14
ACEFLEQ	Acer platanoides 'Emerald Queen'	EHId: RB	425-600cm	14-16cm	3
FAGSY	Fagus sylvatica	EHId: RB	425-600cm	14-16cm	4
QUÉFEA	Quercus petraea	EHId: RB	425-600cm	14-16cm	4
TILCO	Tilia cordata	EHId: RB	425-600cm	14-16cm	15
Total: 304					
Trees - Orchard					
Abbr	Species	Supply	Size	Girth	Number
APFER	Apple 'Bramley'	Std: Rootstock M25	200-300cm	8-10cm	21
APFERA	Apple 'Egremont Russet'	Std: Rootstock M25	200-300cm	8-10cm	9
APFMO	Apple 'Worcester Homegal'	Std: Rootstock M25	200-300cm	8-10cm	17
APFWOP	Apple 'Worcester Pearmain'	Std: Rootstock M25	200-300cm	8-10cm	20
PEADCC	Pear 'Doyenne du Commerce'	Std: Rootstock Quince A	200-300cm	8-10cm	7
PEAWB	Pear 'Worcester Black'	Std: Rootstock Quince A	200-300cm	8-10cm	15
PEAWI	Pear 'Williams'	Std: Rootstock Quince A	200-300cm	8-10cm	4
PLUVI	Plum 'Victoria'	Std: Rootstock St Julien A	200-300cm	8-10cm	22
Total: 115					
Specimen Shrubs					
Abbr	Species	Pot Size	Height	Habit	Number
PHOIA	Phormium 'Amazing Red'	1SL	80-100cm	Tip Cm	6
PHOIE	Phormium 'Jester'	1SL	80-100cm	Tip Cm	14
PHOYER	Phormium 'Yellow Wave'	2SL	100-125cm	Tip Cm	4
PHOFRK	Phorbia x hasei 'Red Robin'	70-XOL	250-300cm	HSId: 12-14cm	1
Total: 31					
Single-Species Hedgerows					
Abbr	Species	Pot Size	Height	Habit	Density
ELABE	Elaeagnus ebbingei	10L	80-100cm	Bushy	0.4CPr
ELABCO	Elaeagnus ebbingei 'Compacta'	10L	80-100cm	Bushy	0.4CPr
PHOFRK	Phorbia x hasei 'Red Robin'	10L	60-80cm	Bushy	0.4CPr
INSTANT	Instant Native Hedge	10L	60-80cm	Bushy	1/m
Total: 1954.54m					
Shrubs - Plots					
Abbr	Species	Pot Size	Height	Habit	Density
PACIE	Parthenocladia terminalis	2L	20-30cm	Bushy	0.4CPr
VINMI	Vincetoxicum	2L	20-30cm	Bushy	0.4CPr
CORALE	Cornus alba 'Elegantissima'	3L	60-80cm	Branched	0.8CPr
CORALS	Cornus alba 'Stans'	3L	60-80cm	Branched	0.8CPr
CORST	Cornus stolonifera 'Flavicans'	3L	60-80cm	Branched	0.9CPr
LIGOV	Ligustrum ovalifolium	3L	60-80cm	Bushy	0.9CPr
OSMU	Osmanthus burkei	3L	60-80cm	Bushy	0.9CPr
PHOFRK	Phorbia x hasei 'Red Robin'	3L	60-80cm	Bushy	0.9CPr
VIBU	Viburnum burkwoodii	3L	60-80cm	Bushy	0.9CPr
GERB	Geranium 'Johnson's Blue'	3L	60-80cm	Bushy	0.6CPr
HEAL	Hebe albertana	SL	20-30cm	Bushy	0.4CPr
AUCJA	Aucuba japonica	10L	60-80cm	Bushy	0.8CPr
BRASU	Brachyglottis 'Sunshine'	10L	40-60cm	Bushy	0.7CPr
CEATNE	Ceanothus 'Thevetia' repens	10L	40-60cm	Bushy	0.7CPr
CHDAP	Chorizanthe 'Alicia'	10L	40-60cm	Bushy	0.7CPr
CHOTE	Chorizanthe 'Sunshine'	10L	40-60cm	Bushy	0.7CPr
CHOTE	Chorizanthe 'Sunshine'	10L	40-60cm	Bushy	0.7CPr
ELAFUMA	Elaeagnus pungens 'Maculata'	10L	80-100cm	Bushy	0.8CPr
EUFORING	Eunymus fortunei 'Emerald 'n' Gold'	10L	30-40cm	Bushy	0.7CPr
EUFORING	Eunymus fortunei 'Emerald Gable'	10L	30-40cm	Bushy	0.7CPr
FATJA	Fatsia japonica	10L	60-80cm	Bushy	0.8CPr
HEMAR	Hebe 'Majesty'	10L	40-60cm	Bushy	0.7CPr
HEBWI	Hebe 'The Wizard'	10L	40-60cm	Bushy	0.7CPr
HEBFO	Hebe 'Purple Queen'	10L	40-60cm	Bushy	0.7CPr
HEBALBE	Hebe albertana 'Red Edge'	10L	30-40cm	Bushy	0.7CPr
HEBIS	Hebe pinnatifida 'Sunshine'	10L	30-40cm	Bushy	0.7CPr
HYPIE	Hydrangea 'Hidcote'	10L	40-60cm	Bushy	0.7CPr
LAVANHI	Lavandula angustifolia 'Hidcote'	10L	40-60cm	Bushy	0.7CPr
LAVANMU	Lavandula angustifolia 'Munstead'	10L	40-60cm	Bushy	0.7CPr
PHOFRK	Phorbia x hasei 'Red Robin'	10L	80-100cm	Bushy	0.8CPr
PRUGLGL	Prunus laurocerasus 'Otto Luyken'	10L	60-80cm	Bushy	0.7CPr
SKJABU	Skimmia japonica 'Rubella'	10L	40-60cm	Bushy	0.7CPr
VIBDA	Viburnum davidii	10L	40-60cm	Bushy	0.7CPr
VIBETVP	Viburnum tinus 'Eve Price'	10L	40-60cm	Bushy	0.8CPr
Total: 1805.41m					
Native Hedgerow - Species-Rich (Transplants)					
Abbr	Species	Supply	Height	Density	Area
CORSA	Cornus sanguinea	11+1: 3 Bks	60-80cm	0.4CPr Double Staggered at 0.4m offset	105
CRAMON	Crataegus monogyna	11+1: 3 Bks	60-80cm	0.4CPr Double Staggered at 0.4m offset	105
EUDIPS	Eunymus europaeus	11+1: 3 Bks	60-80cm	0.4CPr Double Staggered at 0.4m offset	105
LEAQ	Ilex aquifolium	2L: 3 Bks	40-60cm	0.4CPr Double Staggered at 0.4m offset	155
LIGUV	Ligustrum vulgare	11+1: 3 Bks	60-80cm	0.4CPr Double Staggered at 0.4m offset	155
ROSCA	Rosa canina	11+1: 3 Bks	60-80cm	0.4CPr Double Staggered at 0.4m offset	155
VIBOP	Viburnum opulus	11+1: 3 Bks	60-80cm	0.4CPr Double Staggered at 0.4m offset	105
Total: 1805.41m					
Native Scrub					
Abbr	Species	Supply	Height	Mix %	Area
CORAL	Cornus alba	1+1: 3 Bks	60-80cm	15%	47.9m
CORSA	Cornus sanguinea	1+1: 3 Bks	60-80cm	15%	47.9m
CORAV	Cornus avellana	1+1: 3 Bks	60-80cm	35%	95.7m
EUDIPS	Eunymus europaeus	1+1: 3 Bks	60-80cm	10%	31.9m
LIGUV	Ligustrum vulgare	1+1: 3 Bks	60-80cm	10%	31.9m
ROSCA	Rosa canina	1+1: 3 Bks	60-80cm	10%	31.9m
VIBOP	Viburnum opulus	1+1: 3 Bks	60-80cm	10%	31.9m
Total: 319.31m					
Native Scrub - Boundary Buffer					
Abbr	Species	Supply	Height	Mix %	Area
CORSA	Cornus sanguinea	1+1: 3 Bks	60-80cm	15%	51.94m
CORAV	Cornus avellana	1+1: 3 Bks	60-80cm	35%	121.19m
EUDIPS	Eunymus europaeus	1+1: 3 Bks	60-80cm	10%	34.43m
LEAQ	Ilex aquifolium	2L: 3 Bks	40-60cm	15%	51.94m
LIGUV	Ligustrum vulgare	1+1: 3 Bks	60-80cm	10%	17.31m
ROSCA	Rosa canina	1+1: 3 Bks	60-80cm	10%	34.43m
VIBOP	Viburnum opulus	1+1: 3 Bks	60-80cm	10%	34.43m
Total: 344.27m					

Key

- Existing vegetation & associated RPA to be retained.
- Existing vegetation to be removed.
- Ullter Bin
- Boundary Treatments
- Timber Post & Rail Fence
- Maintenance Gate

Surface Treatments

- TM
- Self-Binding Gravel
- Mown Pathway
- Turf & Seeding
- Amenity Grass
- Meadow Grassland
- Wet Meadow Grassland

Drawing to be read in conjunction with GL2543 SP 01 Landscape Specification.

Location Plan

Rev

Date

Notes

Int.

Project

Client

Scale

Date

Drawn By

Checked By

Reference

Land at Blackmore Farm Melksham

Planning 19

Landscape Proposals

Sheet 5 of 9

PLANNING

DW Redrow South West

1:250 @ A0

19/01/2026

HJ

AL

GL2543 LP 05

golby+luck

landscape architects