

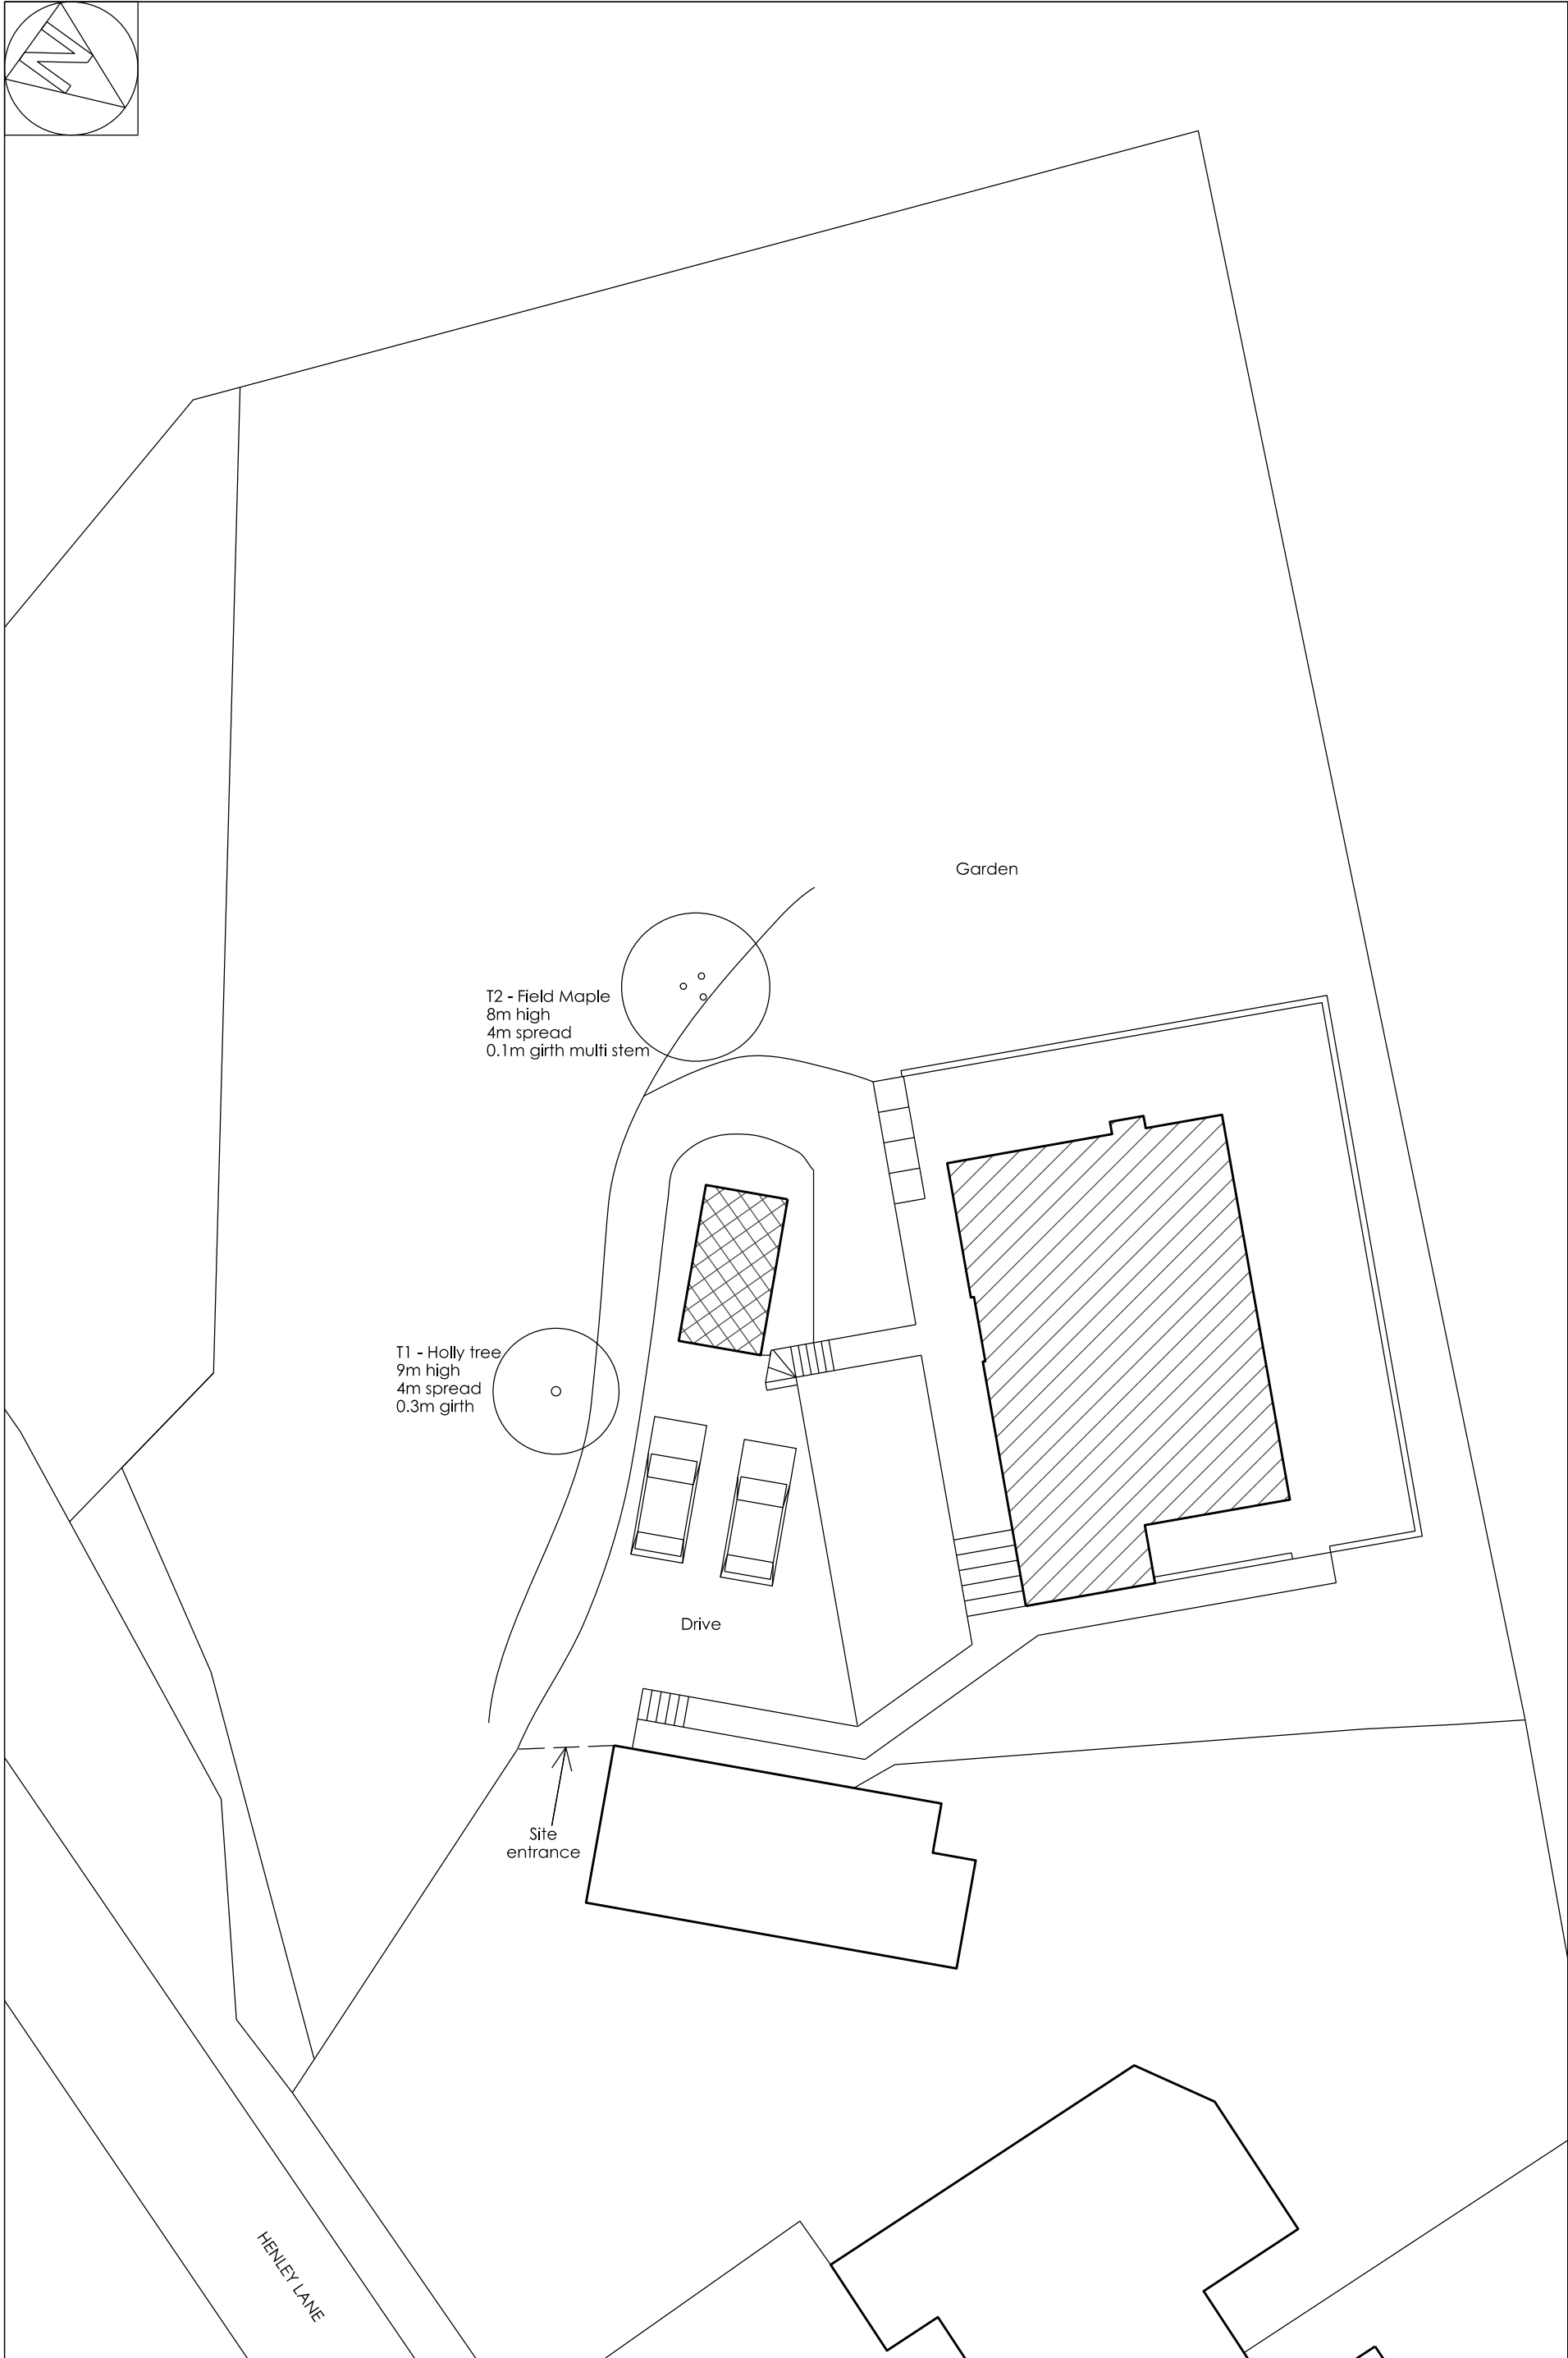



GF PLAN 1:100

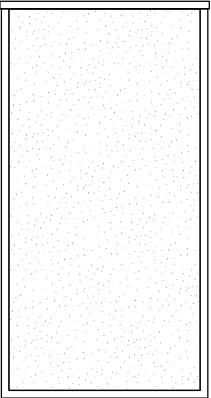


ROOF PLAN 1:100

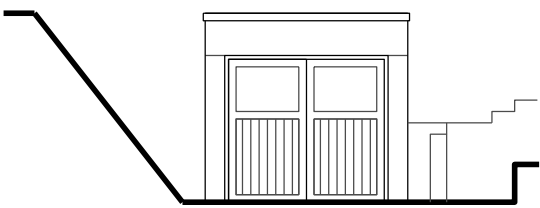


FRONT ELEVATION 1:100

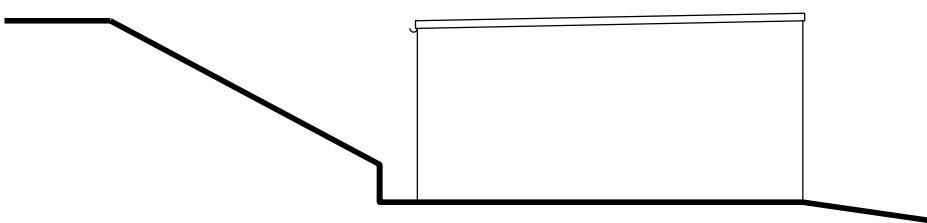

SIDE ELEVATION 1:100

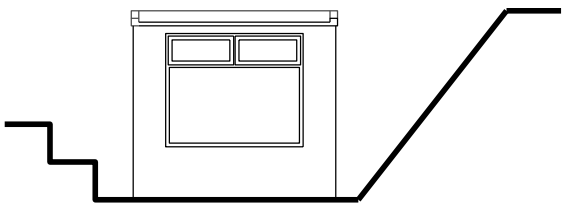

REAR ELEVATION 1:100

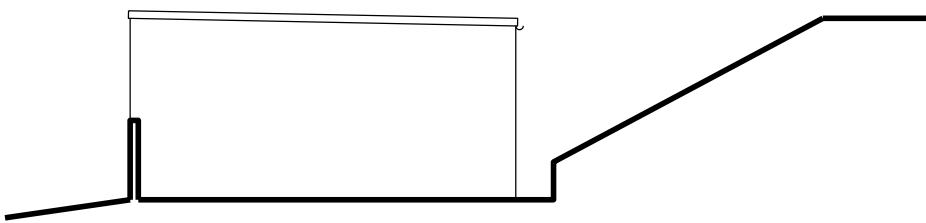

SIDE ELEVATION 1:100

SITE PLAN 1:200

