
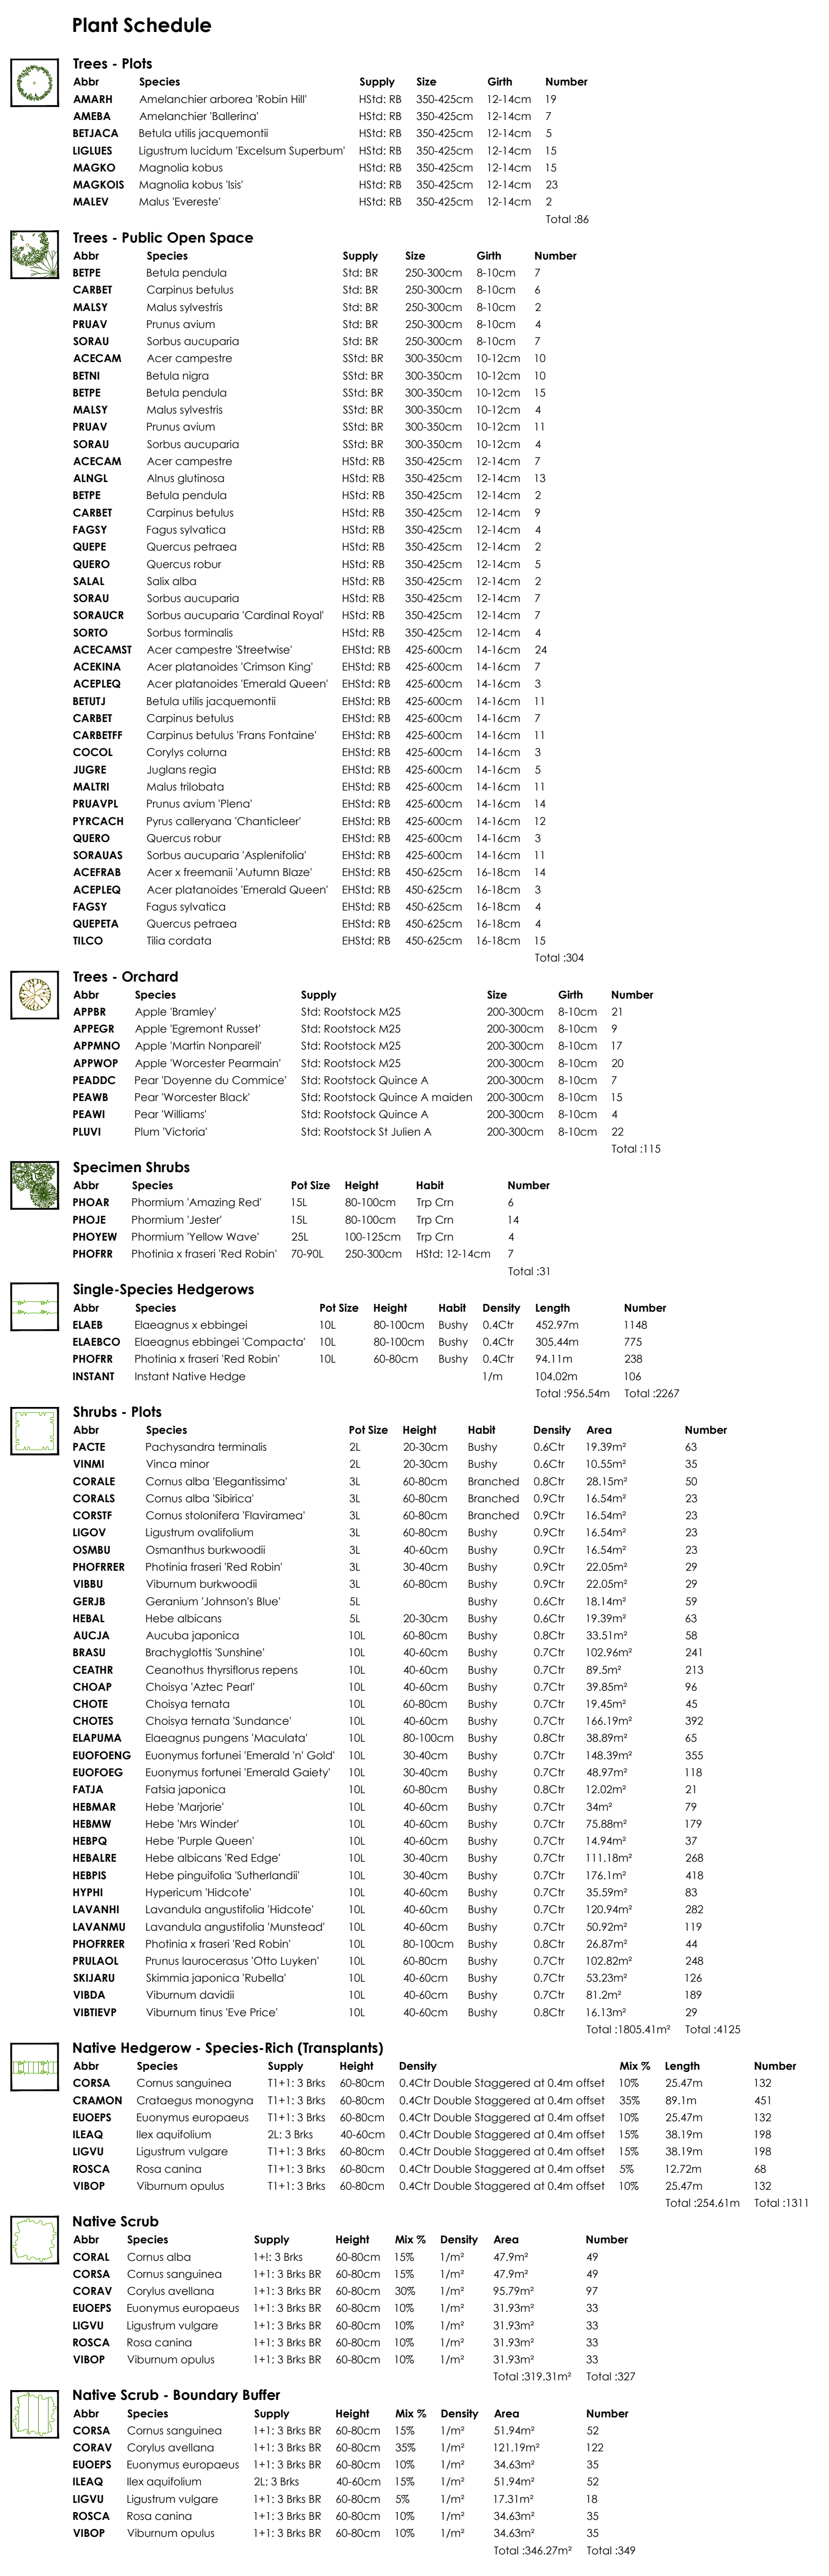


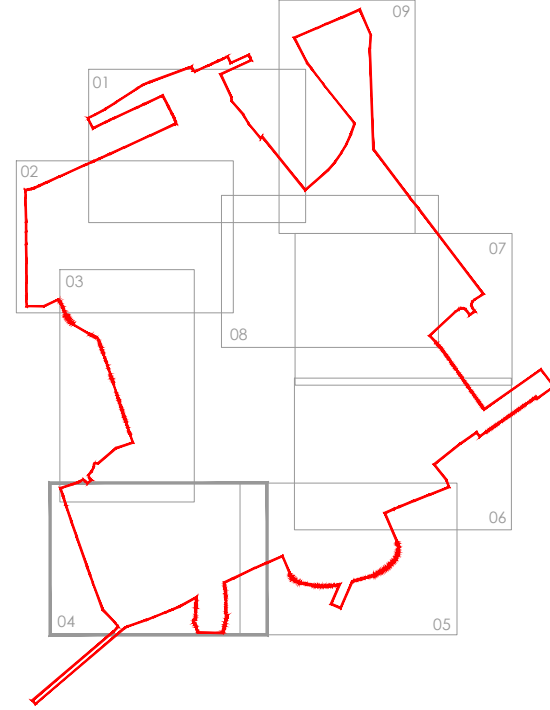

Location Plan	Rev	Date	Notes	Int.	Project
					Land at Blackmore Farm Melksham Drawing title Landscape Proposals (Sheet 4 of 9)
					Status PLANNING Client DW Redrow South West
					Scale 1:250 @ A0 Drawn By HJ Checked By AL
					Date 19/01/2026 Reference GL2543 LP 04
					golby+luck landscape architects