



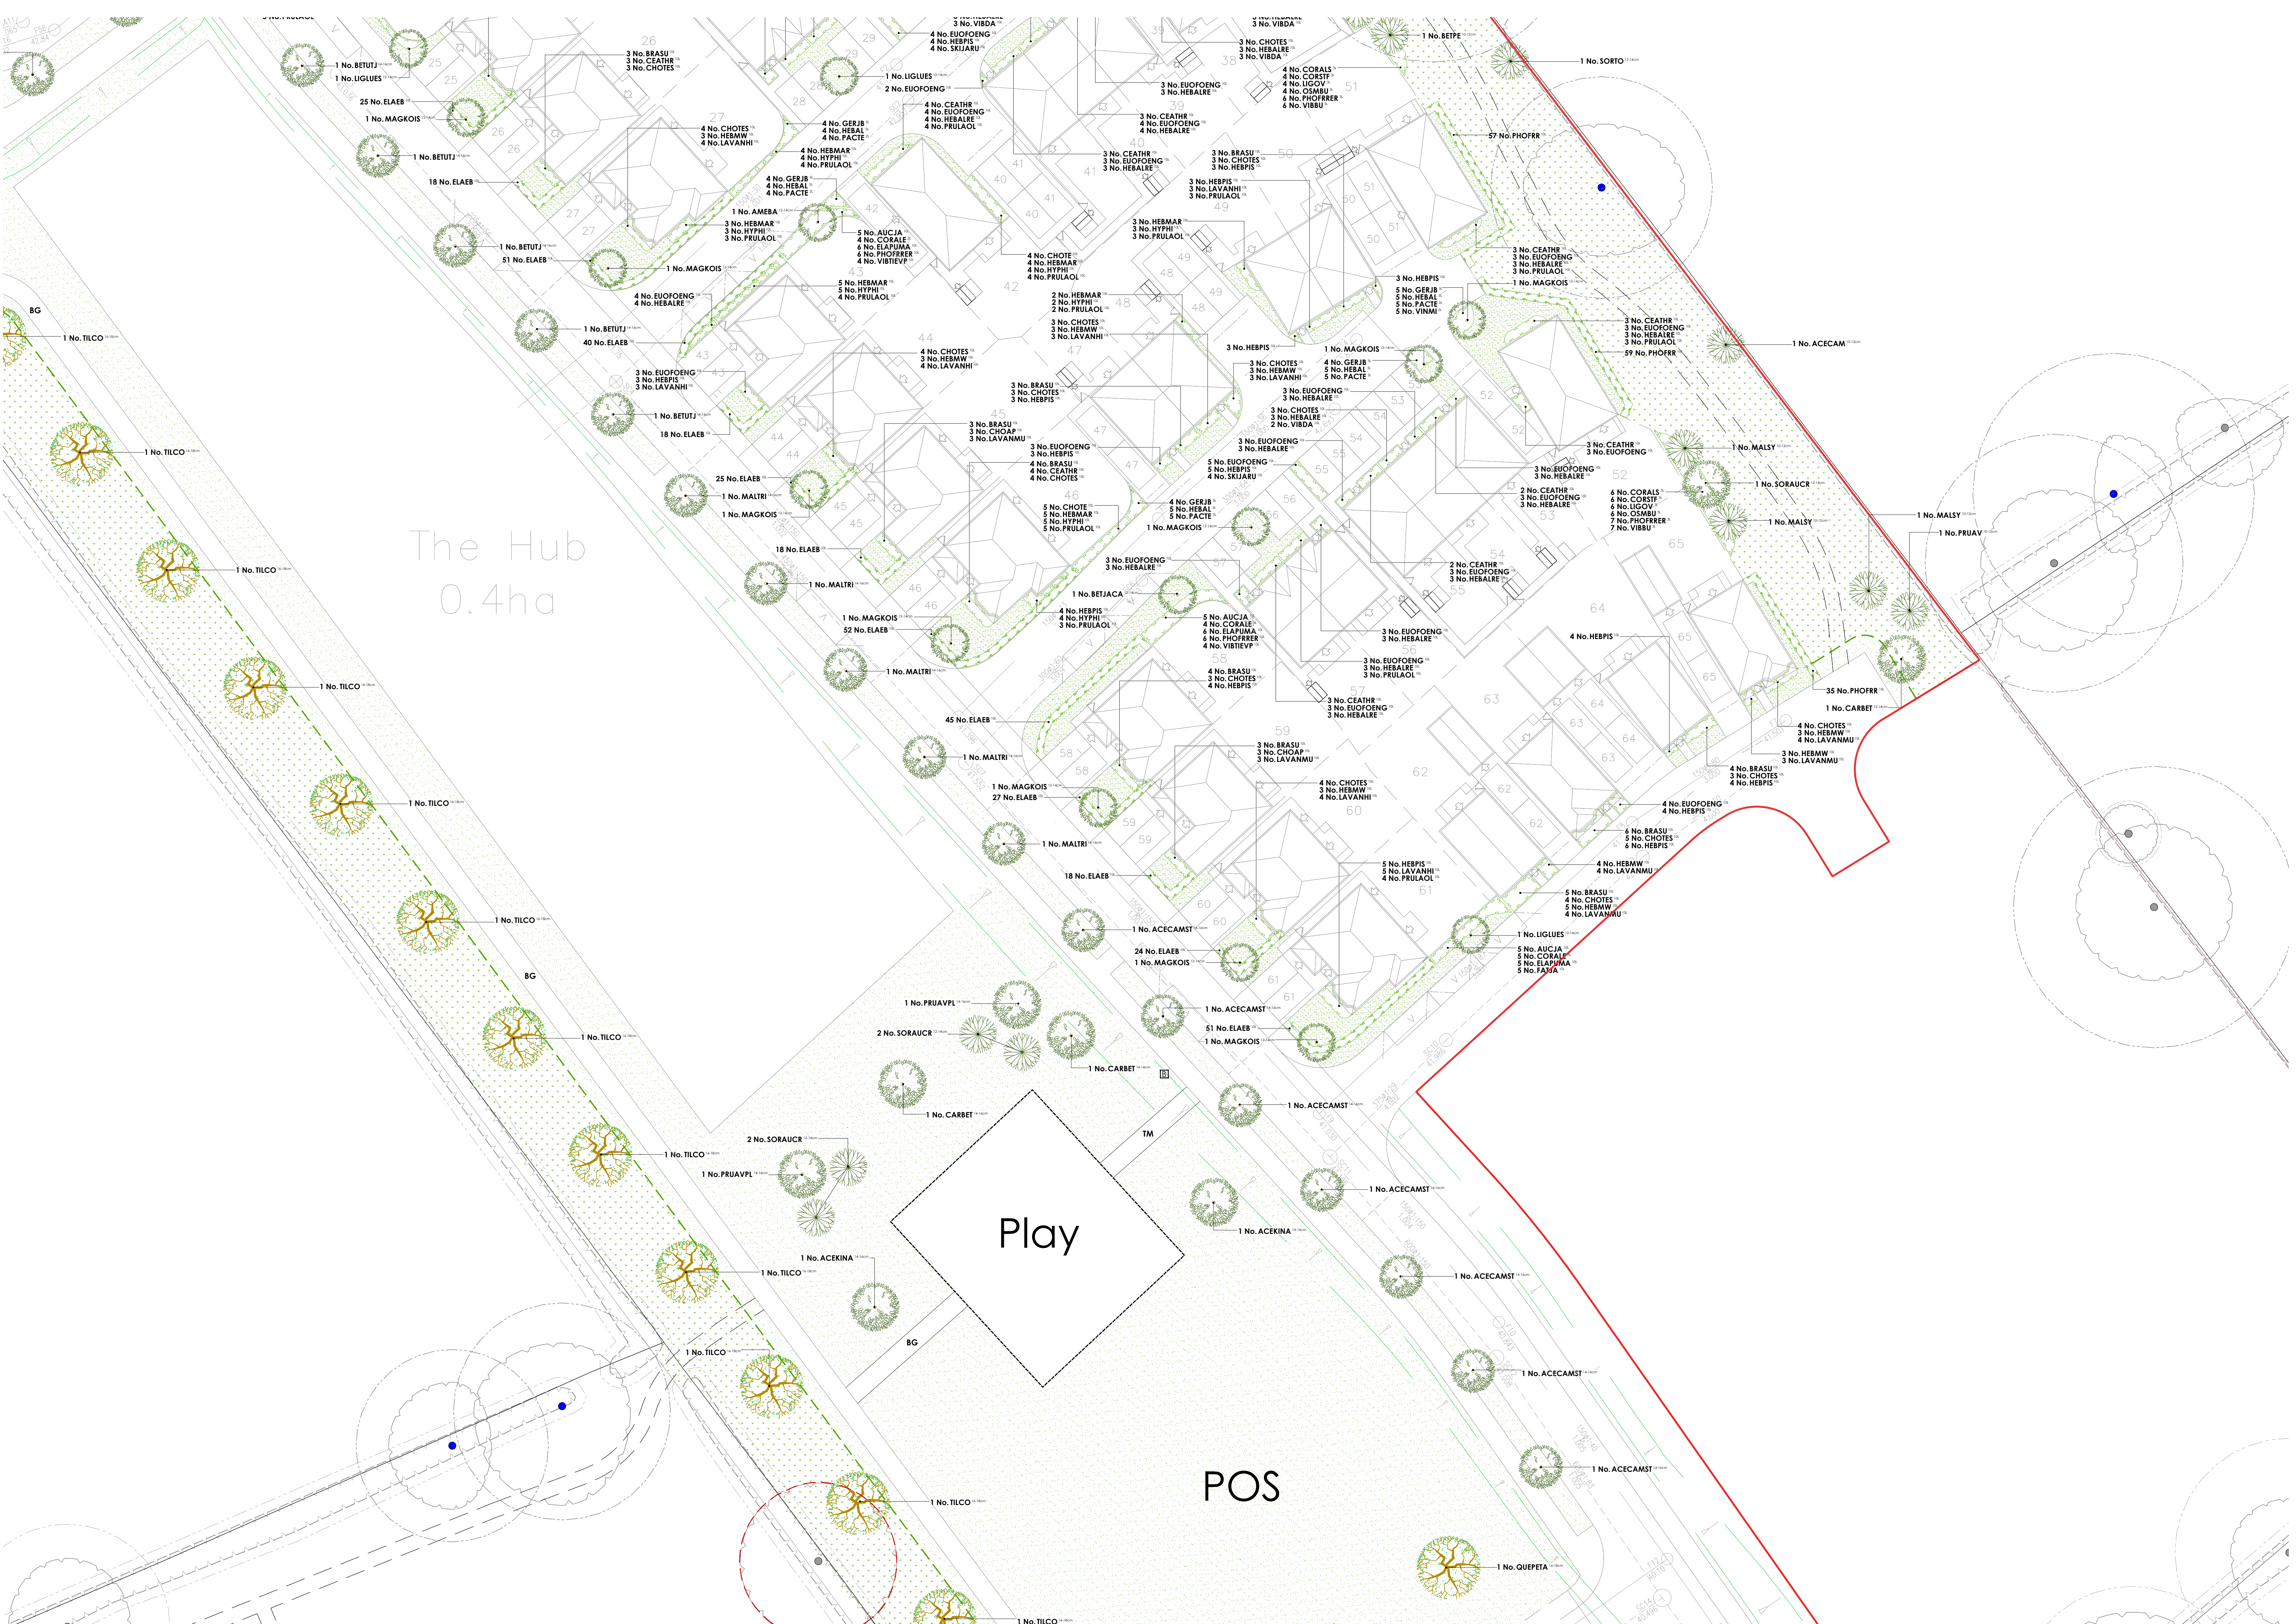

Plant Schedule

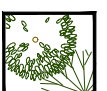

Abbr	Species	Supply	Size	Girth	Number
AMARH	Amelanchier arborea 'Robin Hill'	Std: BR	300-425cm	12-14cm	19
AMEBA	Amelanchier Balerina	Std: BR	300-425cm	12-14cm	7
BETIACA	Betula utilis 'Jacquemontii'	Std: BR	300-425cm	12-14cm	5
LIQUIS	Ligustrum lucidum 'Excelsium Superbum'	Std: BR	300-425cm	12-14cm	15
MAGKO	Magnolia kobus	Std: BR	300-425cm	12-14cm	15
MAGKONG	Magnolia kobus 'fast'	Std: BR	300-425cm	12-14cm	23
MALEY	Malus 'Everest'	Std: BR	300-425cm	12-14cm	2
Total: 86					




Abbr	Species	Supply	Size	Girth	Number
BETFE	Betula pendula	Std: BR	250-300cm	8-10cm	7
CARBET	Caprinus betulus	Std: BR	250-300cm	8-10cm	6
MALSY	Malus sylvestris	Std: BR	250-300cm	8-10cm	2
PRUAV	Prunus avium	Std: BR	250-300cm	8-10cm	4
SORAU	Sorbus aucuparia	Std: BR	250-300cm	8-10cm	7
ACECAM	Acer campestre	Std: BR	300-350cm	10-12cm	10
BETNI	Betula nigra	Std: BR	300-350cm	10-12cm	10
BETFE	Betula pendula	Std: BR	300-350cm	10-12cm	15
MALSY	Malus sylvestris	Std: BR	300-350cm	10-12cm	4
PRUAV	Prunus avium	Std: BR	300-350cm	10-12cm	11
SORAU	Sorbus aucuparia	Std: BR	300-350cm	10-12cm	4
ACECAM	Acer campestre	Std: BR	350-425cm	12-14cm	7
AUNGL	Alnus glutinosa	Std: BR	350-425cm	12-14cm	13
BETFE	Betula pendula	Std: BR	350-425cm	12-14cm	2
CARBET	Caprinus betulus	Std: BR	350-425cm	12-14cm	9
FAGSY	Fagus sylvatica	Std: BR	350-425cm	12-14cm	4
QUIFE	Quercus petraea	Std: BR	350-425cm	12-14cm	2
QUERO	Quercus robur	Std: BR	350-425cm	12-14cm	5
SALAL	Salix alba	Std: BR	350-425cm	12-14cm	4
SORAU	Sorbus aucuparia	Std: BR	350-425cm	12-14cm	7
SORAUCC	Sorbus aucuparia 'Cardinal Royal'	Std: BR	350-425cm	12-14cm	7
SORTO	Sorbus torminalis	Std: BR	350-425cm	12-14cm	4
ACECAMST	Acer campestre 'Sheerline'	Std: BR	425-600cm	14-16cm	24
ACEKNA	Acer platanoides 'Crimson King'	Std: BR	425-600cm	14-16cm	7
ACEFLEQ	Acer platanoides 'Emerald Queen'	Std: BR	425-600cm	14-16cm	3
BETFE	Betula utilis 'Jacquemontii'	Std: BR	425-600cm	14-16cm	11
CARBET	Caprinus betulus	Std: BR	425-600cm	14-16cm	7
CARBETFF	Caprinus betulus 'Frans Fontaine'	Std: BR	425-600cm	14-16cm	11
CORAL	Cornus colaris	Std: BR	425-600cm	14-16cm	2
JUGRE	Juglans regia	Std: BR	425-600cm	14-16cm	5
MALTI	Malus tibetica	Std: BR	425-600cm	14-16cm	11
PRUAVL	Prunus avium 'Pierard'	Std: BR	425-600cm	14-16cm	14
PRUCACH	Prunus cisteryana 'Chanticleer'	Std: BR	425-600cm	14-16cm	12
QUERO	Quercus robur	Std: BR	425-600cm	14-16cm	3
SORAUAS	Sorbus aucuparia 'Austendhal'	Std: BR	425-600cm	14-16cm	3
ACEFRA	Acer x freemontii 'Autumn Blaze'	Std: BR	425-600cm	14-16cm	14
ACEFLEQ	Acer platanoides 'Emerald Queen'	Std: BR	425-600cm	14-16cm	3
FAGSY	Fagus sylvatica	Std: BR	425-600cm	14-16cm	4
QUIFEA	Quercus petraea	Std: BR	425-600cm	14-16cm	4
TILCO	Tilia cordata	Std: BR	425-600cm	14-16cm	15
Total: 304					




Abbr	Species	Supply	Size	Girth	Number
APFER	Apple 'Bramley'	Std: Rootstock M25	200-300cm	8-10cm	21
APFER	Apple 'Egremont Russet'	Std: Rootstock M25	200-300cm	8-10cm	9
APFMO	Apple 'Worcester Homage'	Std: Rootstock M25	200-300cm	8-10cm	17
APFPWP	Apple 'Worcester Pearmain'	Std: Rootstock M25	200-300cm	8-10cm	20
PEADCC	Pear 'Doyenne du Commerce'	Std: Rootstock Quince A	200-300cm	8-10cm	7
PEAWB	Pear 'Worcester Black'	Std: Rootstock Quince A	200-300cm	8-10cm	15
PEAWI	Pear 'Williams'	Std: Rootstock Quince A	200-300cm	8-10cm	4
PLUVI	Plum 'Victoria'	Std: Rootstock 51 Julien A	200-300cm	8-10cm	22
Total: 115					




Abbr	Species	Pat Size	Height	Habit	Number
PHOIN	Phormium 'Amazing Red'	15L	80-100cm	Top Cm	6
PHOIN	Phormium 'Jester'	15L	80-100cm	Top Cm	14
PHOYER	Phormium 'Yellow Wave'	25L	100-125cm	Top Cm	4
PHOFRE	Phorbia x hasei 'Red Robin'	70-90L	250-300cm	H8d: 12-14cm	1
Total: 31					

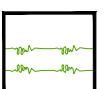


Abbr	Species	Pat Size	Height	Habit	Density	Length	Number
ELABE	Elaeagnus x ebbingei	10L	80-100cm	Bushy	0.4Cp	114m	43
ELABECO	Elaeagnus ebbingei 'Compacta'	10L	80-100cm	Bushy	0.4Cp	305.44m	775
PHOFRE	Phorbia x hasei 'Red Robin'	10L	60-80cm	Bushy	0.4Cp	84.11m	238
INSTANT	Instant Native Hedge				1/m	104.02m	108
Total: 756.54m							Total: 2267

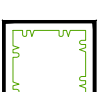


Abbr	Species	Pat Size	Height	Habit	Density	Area	Number
PACIE	Pachydraca terminalis	2L	20-30cm	Bushy	0.4Cp	19.39m²	43
VINMI	Vincetoxicum	2L	20-30cm	Bushy	0.4Cp	10.55m²	35
CORALE	Cornus alba 'Elegantissima'	3L	60-80cm	Branched	0.8Cp	28.15m²	50
CORALS	Cornus alba 'Stolonifera'	3L	60-80cm	Branched	0.8Cp	16.54m²	29
CORSTP	Cornus stolonifera 'Flavicans'	3L	60-80cm	Branched	0.9Cp	16.54m²	23
LIGUV	Ligustrum ovalifolium	3L	60-80cm	Bushy	0.9Cp	16.54m²	23
OSMU	Osmunda cinnamomea	3L	40-60cm	Bushy	0.9Cp	16.54m²	23
BETEL	Betula utilis 'Red Robin'	3L	30-40cm	Bushy	0.9Cp	22.05m²	29
VIBSU	Viburnum burkwoodii	3L	60-80cm	Bushy	0.9Cp	22.05m²	29
HEBAL	Hebe albertiana	5L	20-30cm	Bushy	0.6Cp	18.14m²	39
AUCIA	Aucuba japonica	10L	60-80cm	Bushy	0.8Cp	33.51m²	58
BRASU	Brachyglottis 'Sunshine'	10L	40-60cm	Bushy	0.7Cp	102.39m²	241
CEATHR	Ceanothus 'Hyacinthoides repens'	10L	40-60cm	Bushy	0.7Cp	89.54m²	213
CHDAP	Chamaecyparis 'Athena Pearl'	10L	40-60cm	Bushy	0.7Cp	39.85m²	96
CHOTE	Chamaecyparis 'Athena Pearl'	10L	40-60cm	Bushy	0.7Cp	19.45m²	45
CHOTES	Chamaecyparis 'Athena Pearl'	10L	40-60cm	Bushy	0.7Cp	18.14m²	39
ELAFUMA	Elaeagnus pungens 'Maculata'	10L	80-100cm	Bushy	0.8Cp	38.89m²	65
EUOFONG	Eunymus fortunei 'Emerald 'n' Gold'	10L	30-40cm	Bushy	0.7Cp	148.39m²	355
EUOFONG	Eunymus fortunei 'Emerald Queen'	10L	30-40cm	Bushy	0.7Cp	48.79m²	118
FATIA	Fatsia japonica	10L	60-80cm	Bushy	0.8Cp	12.22m²	21
HEBMA	Hebe 'Majesty'	10L	40-60cm	Bushy	0.7Cp	34m²	79
HEBMA	Hebe 'Mrs Winder'	10L	40-60cm	Bushy	0.7Cp	75.88m²	179
HEBFO	Hebe 'Purple Queen'	10L	40-60cm	Bushy	0.7Cp	14.94m²	37
HEBAL	Hebe albertiana 'Red Robin'	10L	30-40cm	Bushy	0.7Cp	111.18m²	268
HEBIS	Hebe pinnatifida 'Suffrutescens'	10L	30-40cm	Bushy	0.7Cp	176.1m²	418
HYTHI	Hydrangea 'Nikko Blue'	10L	40-60cm	Bushy	0.7Cp	35.99m²	83
LAVANHI	Lavandula angustifolia 'Hidcote'	10L	40-60cm	Bushy	0.7Cp	120.94m²	282
LAVANMU	Lavandula angustifolia 'Munstead'	10L	40-60cm	Bushy	0.7Cp	50.92m²	119
PHOFRE	Phorbia x hasei 'Red Robin'	10L	80-100cm	Bushy	0.8Cp	26.87m²	44
PRULAOL	Prunus laurocerasus 'Otto Luyken'	10L	60-80cm	Bushy	0.7Cp	102.82m²	248
SKIJARU	Skimmia japonica 'Rubella'	10L	40-60cm	Bushy	0.7Cp	53.25m²	126
VIBDA	Viburnum davidii	10L	40-60cm	Bushy	0.7Cp	81.24m²	189
VIBTEVP	Viburnum tinus 'Eve Price'	10L	40-60cm	Bushy	0.8Cp	16.13m²	29
Total: 1805.41m²							Total: 4125

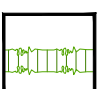

Abbr	Species	Supply	Height	Density	Mix %	Length	Number
CORSA	Cornus sanguinea	11+1: 3 Bks	60-80cm	0.4Cp Double Staggered at 0.4m offset	10%	25.47m	132
CRAMON	Crataegus monogyna	11+1: 3 Bks	60-80cm	0.4Cp Double Staggered at 0.4m offset	35%	89.1m	451
EUOPS	Eunymus europaeus	11+1: 3 Bks	60-80cm	0.4Cp Double Staggered at 0.4m offset	10%	25.47m	132
LEAQ	Ilex aquifolium	2L: 3 Bks	40-60cm	0.4Cp Double Staggered at 0.4m offset	15%	38.19m	198
LIGUV	Ligustrum vulgare	11+1: 3 Bks	60-80cm	0.4Cp Double Staggered at 0.4m offset	15%	38.19m	198
ROSCA	Rosa canina	11+1: 3 Bks	60-80cm	0.4Cp Double Staggered at 0.4m offset	5%	12.22m	60
VIBOP	Viburnum opulus	11+1: 3 Bks	60-80cm	0.4Cp Double Staggered at 0.4m offset	10%	25.47m	132
Total: 254.61m							Total: 1311

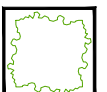

Abbr	Species	Supply	Height	Mix %	Density	Area	Number
CORAL	Cornus alba	1+1: 3 Bks	60-80cm	15%	1/m²	47.9m²	49
CORSA	Cornus sanguinea	1+1: 3 Bks BR	60-80cm	15%	1/m²	47.9m²	49
CORAV	Cornus avellana	1+1: 3 Bks BR	60-80cm	35%	1/m²	95.79m²	97
EUOPS	Eunymus europaeus	1+1: 3 Bks BR	60-80cm	10%	1/m²	31.93m²	33
LIGUV	Ligustrum vulgare	1+1: 3 Bks BR	60-80cm	10%	1/m²	31.93m²	33
ROSCA	Rosa canina	1+1: 3 Bks BR	60-80cm	10%	1/m²	31.93m²	33
VIBOP	Viburnum opulus	1+1: 3 Bks BR	60-80cm	10%	1/m²	31.93m²	33
Total: 319.31m²							Total: 327

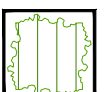

Abbr	Species	Supply	Height	Mix %	Density	Area	Number
CORSA	Cornus sanguinea	1+1: 3 Bks BR	60-80cm	15%	1/m²	51.94m²	52
CORAV	Cornus avellana	1+1: 3 Bks BR	60-80cm	35%	1/m²	121.19m²	122
EUOPS	Eunymus europaeus	1+1: 3 Bks BR	60-80cm	10%	1/m²	34.43m²	35
LEAQ	Ilex aquifolium	2L: 3 Bks	40-60cm	15%	1/m²	51.94m²	52
LIGUV	Ligustrum vulgare	1+1: 3 Bks BR	60-80cm	5%	1/m²	173.1m²	18
ROSCA	Rosa canina	1+1: 3 Bks BR	60-80cm	10%	1/m²	34.43m²	35
VIBOP	Viburnum opulus	1+1: 3 Bks BR	60-80cm	10%	1/m²	34.43m²	35
Total: 344.27m²							Total: 349

Drawing to be read in conjunction with GL2543 SP 01 Landscape Specification.

Key



Existing vegetation & associated RPA to be retained.




Existing vegetation to be removed.



Litter Bin
Derby Standard Litter Bin-120 (litter bin ref: BX-650-2550) in colour Jet Black RAL 9005, as supplied by Brinap (www.brinap.com), or similar approved. Bin to be labelled as accepting both refuse and dog waste.



Boundary Treatments

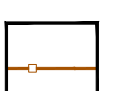


Timber Post & Rail Fence
1.2m high x 45mm x 25mm gauge wire mesh to 0.9m to prevent climbing.



Maintenance Gate
3.6m wide x 1.2m high 5-bar timber field gate.


Surface Treatments

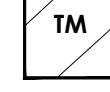


Tarmac
2m wide tarmac path with standard pcc edge. (Colour: Black)



Self-Binding Gravel
1.5m & 2m wide self-binding gravel path with standard timber edge. (Colour: Buff)

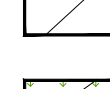


Mown Pathway

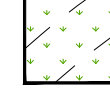


Turf & Seeding



Turf
Turf to gardens to be laid as Rotown 'Medallion', or similar approved.

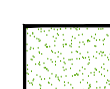

Amenity Grass
422 low maintenance seed mixture, as supplied by Geminal (www.geminalamenity.com) or similar approved.

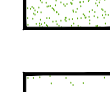


Meadow Grassland
60/1 seed mixture for meadows, as supplied by Emongate Seeds (www.wildseed.co.uk) or similar approved.



Wet Meadow Grassland
EWH seed mixture for wetlands, as supplied by Emongate Seeds (www.wildseed.co.uk) or similar approved.

Location Plan

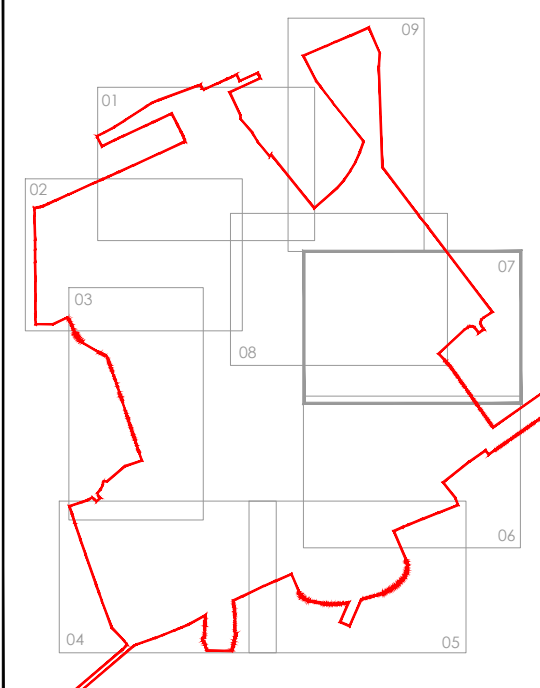

Rev	Date	Notes	Int.	Project
				Land at Blackmore Farm Melksham
				Drawing No Landscape Proposals
				(Sheet 7 of 9)
				Status PLANNING
				Client DW Redrow South West
				Scale 1:250 @ A0
				Drawn By HJ
				Checked By AL
				Date 19/01/2026
				Reference GL2543 LP 07