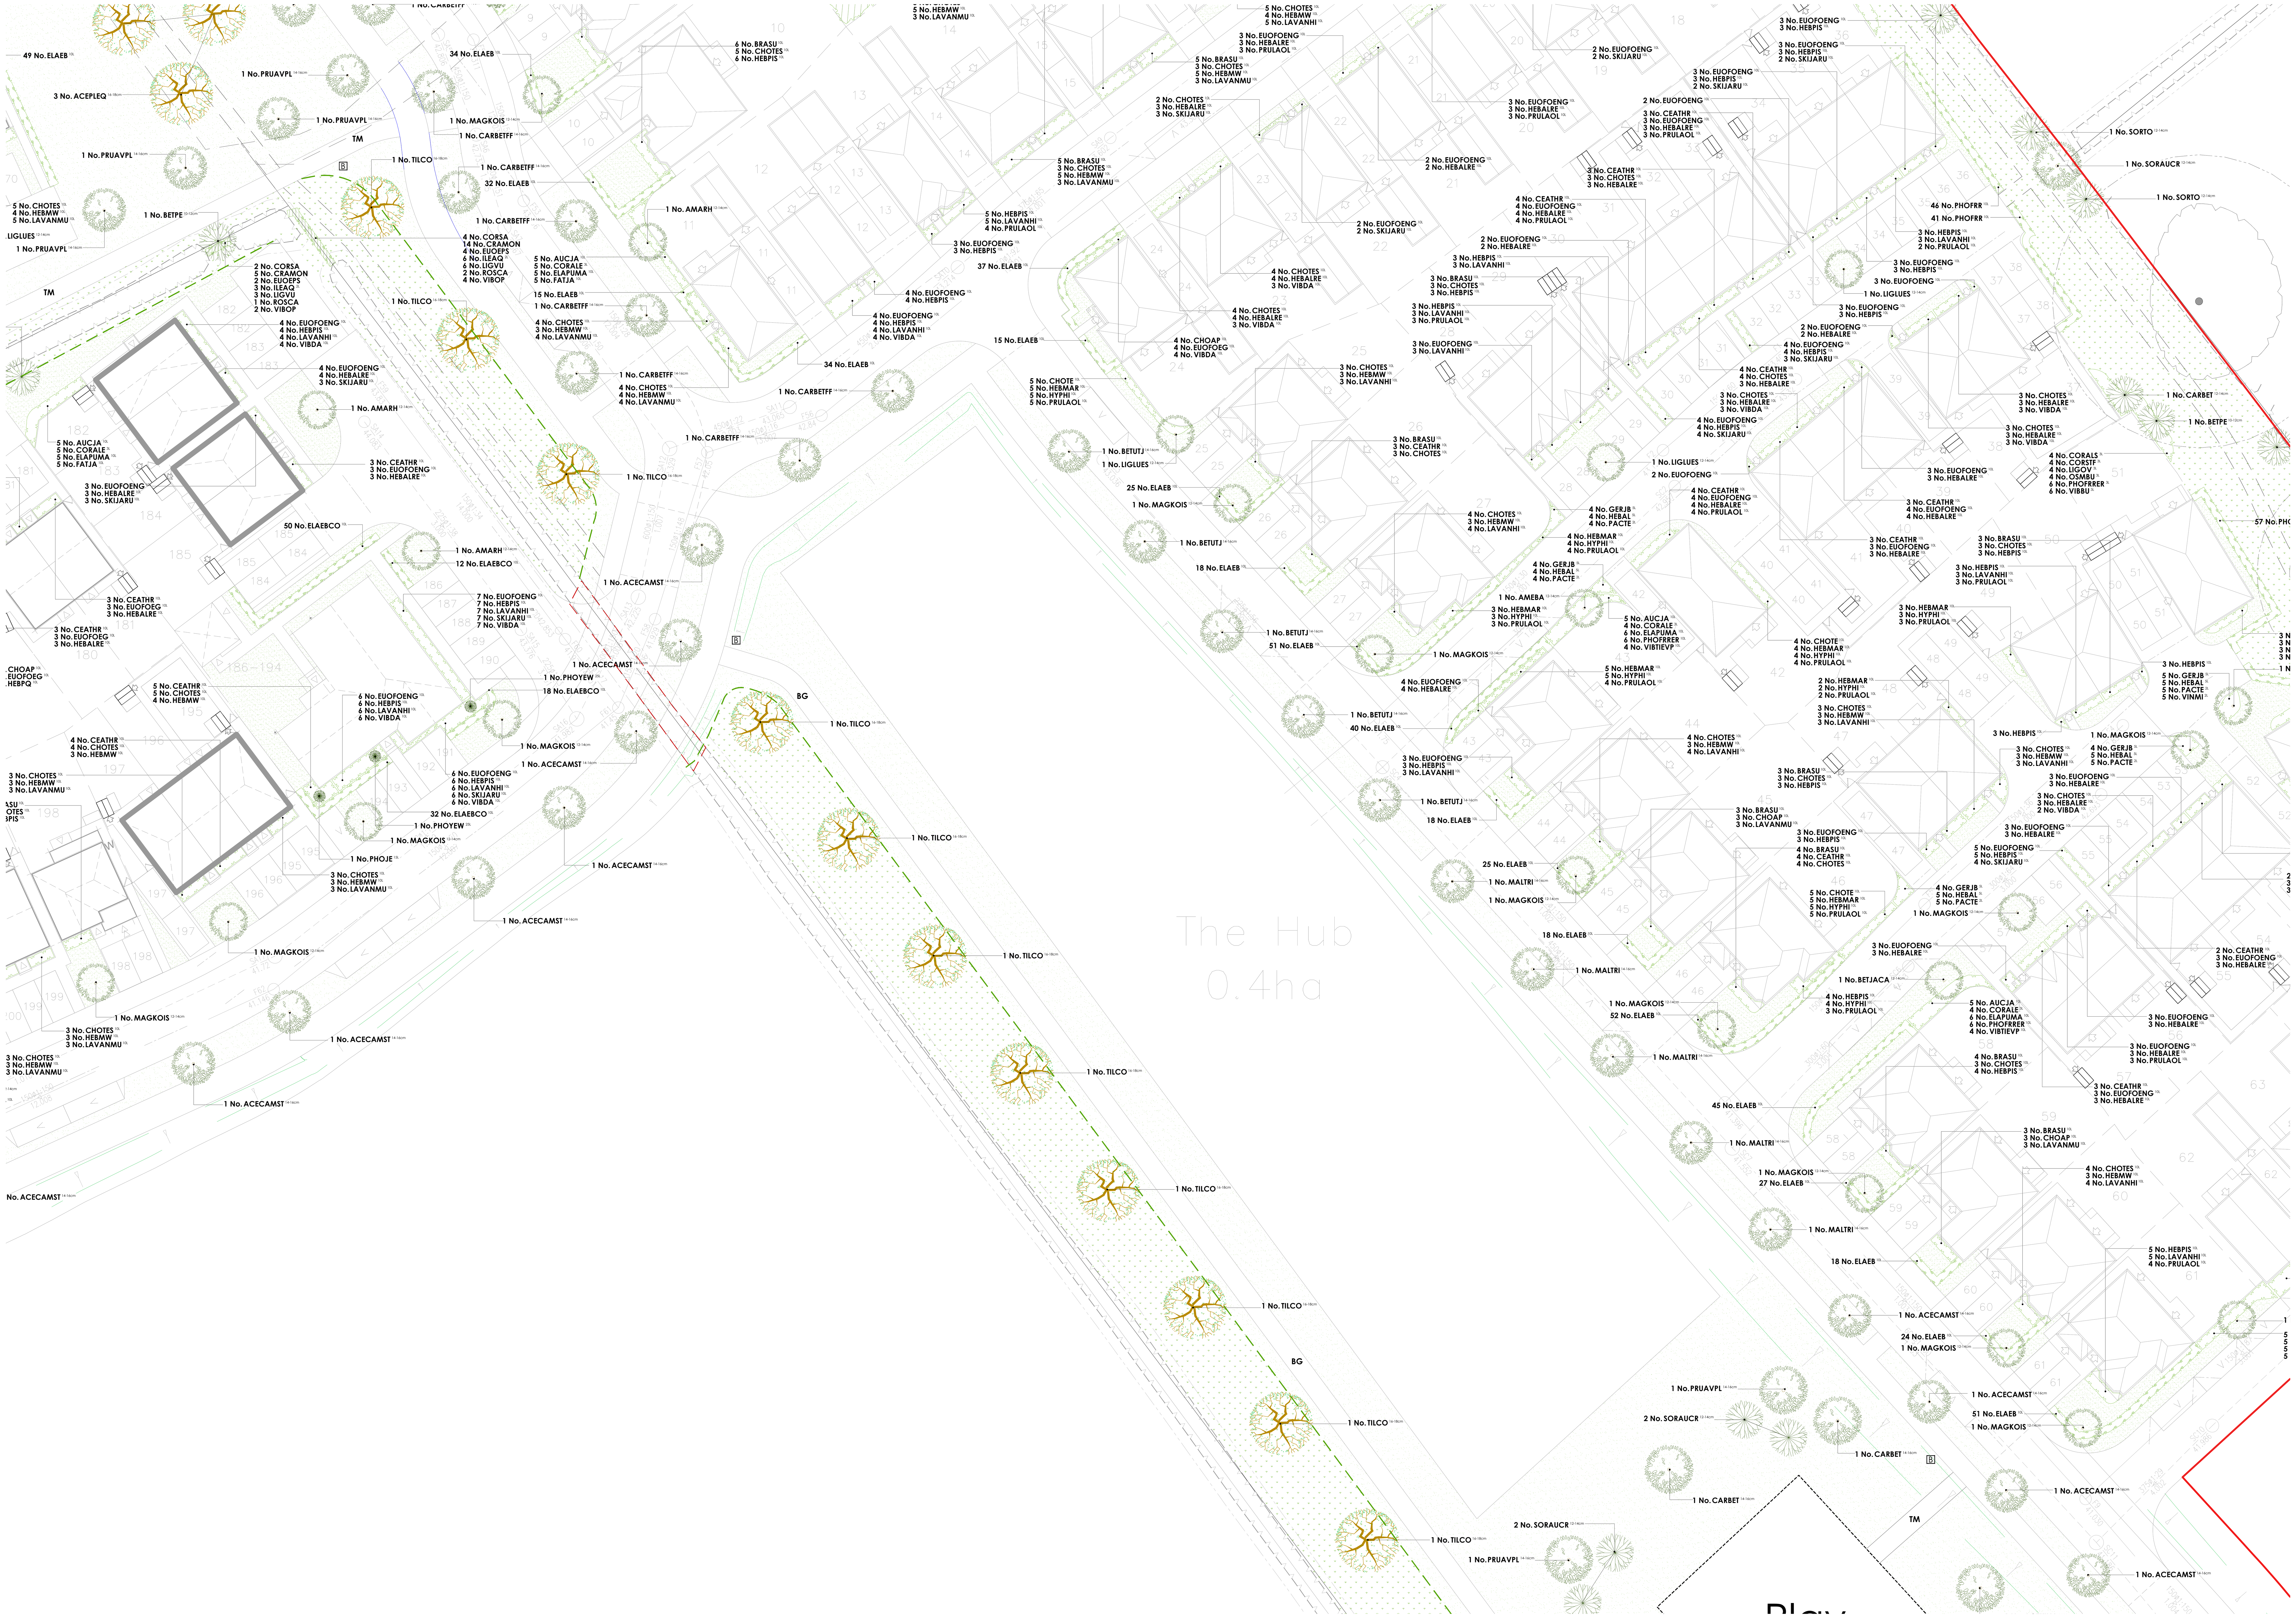


Plant Schedule

Trees - Plots

Abbr	Species	Supply	Size	Girth	Number
AMARH	Amelanchier arborea 'Robin Hill'	HStd: RB	350-425cm	12-14cm	19
AMEBA	Amelanchier 'Ballerina'	HStd: RB	350-425cm	12-14cm	7
BETJACA	Betula utilis jacquemontii	HStd: RB	350-425cm	12-14cm	5
LIGLUES	Ligustrum lucidum 'Excelsum Superbum'	HStd: RB	350-425cm	12-14cm	15
MAGKO	Magnolia kobus	HStd: RB	350-425cm	12-14cm	15
MAGKOIS	Magnolia kobus 'Isis'	HStd: RB	350-425cm	12-14cm	23
MALEV	Malus 'Evereste'	HStd: RB	350-425cm	12-14cm	2
					Total :86

Trees - Public Open Space

Abbr	Species	Supply	Size	Girth	Number
BETPE	Betula pendula	Std: BR	250-300cm	8-10cm	7
CARBET	Carpinus betulus	Std: BR	250-300cm	8-10cm	6
MALSY	Malus sylvestris	Std: BR	250-300cm	8-10cm	2
PRUAV	Prunus avium	Std: BR	250-300cm	8-10cm	4
SORAU	Sorbus aucuparia	Std: BR	250-300cm	8-10cm	7
ACECAM	Acer campestre	SStd: BR	300-350cm	10-12cm	10
BETNI	Betula nigra	SStd: BR	300-350cm	10-12cm	10
BETPE	Betula pendula	SStd: BR	300-350cm	10-12cm	15
MALSY	Malus sylvestris	SStd: BR	300-350cm	10-12cm	4
PRUAV	Prunus avium	SStd: BR	300-350cm	10-12cm	11
SORAU	Sorbus aucuparia	SStd: BR	300-350cm	10-12cm	4
ACECAM	Acer campestre	HStd: RB	350-425cm	12-14cm	7
ALNGL	Alnus glutinosa	HStd: RB	350-425cm	12-14cm	13
BETPE	Betula pendula	HStd: RB	350-425cm	12-14cm	2
CARBET	Carpinus betulus	HStd: RB	350-425cm	12-14cm	9
FAGSY	Fagus sylvatica	HStd: RB	350-425cm	12-14cm	4
QUEPE	Quercus petraea	HStd: RB	350-425cm	12-14cm	2
QUERO	Quercus robur	HStd: RB	350-425cm	12-14cm	5
SALAL	Salix alba	HStd: RB	350-425cm	12-14cm	2
SORAU	Sorbus aucuparia	HStd: RB	350-425cm	12-14cm	7
SORAUCR	Sorbus aucuparia 'Cardinal Royal'	HStd: RB	350-425cm	12-14cm	7
SORTO	Sorbus torminalis	HStd: RB	350-425cm	12-14cm	4
ACECAMST	Acer campestre 'Streetwise'	EHStd: RB	425-600cm	14-16cm	24
ACEKINA	Acer platanoides 'Crimson King'	EHStd: RB	425-600cm	14-16cm	7
ACEPLEQ	Acer platanoides 'Emerald Queen'	EHStd: RB	425-600cm	14-16cm	3
BETUTJ	Betula utilis jacquemontii	EHStd: RB	425-600cm	14-16cm	11
CARBET	Carpinus betulus	EHStd: RB	425-600cm	14-16cm	7
CARBETFF	Carpinus betulus 'Frans Fontaine'	EHStd: RB	425-600cm	14-16cm	11
COCOL	Corylys colurna	EHStd: RB	425-600cm	14-16cm	3
JUGRE	Juglans regia	EHStd: RB	425-600cm	14-16cm	5
MALTRI	Malus trilobata	EHStd: RB	425-600cm	14-16cm	11
PRUAVPL	Prunus avium 'Plena'	EHStd: RB	425-600cm	14-16cm	14
PYRCACH	Pyrus calleryana 'Chanticleer'	EHStd: RB	425-600cm	14-16cm	12
QUERO	Quercus robur	EHStd: RB	425-600cm	14-16cm	3
SORAUAS	Sorbus aucuparia 'Asplenifolia'	EHStd: RB	425-600cm	14-16cm	11
ACEFRAB	Acer x freemanii 'Autumn Blaze'	EHStd: RB	450-625cm	16-18cm	14
ACEPLEQ	Acer platanoides 'Emerald Queen'	EHStd: RB	450-625cm	16-18cm	3
FAGSY	Fagus sylvatica	EHStd: RB	450-625cm	16-18cm	4
QUEPETA	Quercus petraea	EHStd: RB	450-625cm	16-18cm	4
TILCO	Tilia cordata	EHStd: RB	450-625cm	16-18cm	15
					Total :304

Trees - Orchard

Abbr	Species	Supply	Size	Girth	Number
APPBR	Apple 'Bramley'	Std: Rootstock M25	200-300cm	8-10cm	21
APPEGR	Apple 'Egremont Russet'	Std: Rootstock M25	200-300cm	8-10cm	9
APPMNO	Apple 'Martin Nonpareil'	Std: Rootstock M25	200-300cm	8-10cm	17
APPWOP	Apple 'Worcester Pearmain'	Std: Rootstock M25	200-300cm	8-10cm	20
PEADDC	Pear 'Doyenne du Commice'	Std: Rootstock Quince A	200-300cm	8-10cm	7
PEAWB	Pear 'Worcester Black'	Std: Rootstock Quince A maiden	200-300cm	8-10cm	15
PEAWI	Pear 'Williams'	Std: Rootstock Quince A	200-300cm	8-10cm	4
PLUVI	Plum 'Victoria'	Std: Rootstock St Julien A	200-300cm	8-10cm	22
					Total :115

Specimen Shrubs

Abbr	Species	Pot Size	Height	Habit	Number
PHOAR	Phormium 'Amazing Red'	15L	80-100cm	Trp Crn	6
PHOJE	Phormium 'Jester'	15L	80-100cm	Trp Crn	14
PHOYEW	Phormium 'Yellow Wave'	25L	100-125cm	Trp Crn	4
PHOFRR	Photinia x fraseri 'Red Robin'	70-90L	250-300cm	HStd: 12-14cm	7
					Total :31

Single-Species Hedgerows

Abbr	Species	Pot Size	Height	Habit	Density	Length	Number
ELAEB	Elaeagnus x ebbingei	10L	80-100cm	Bushy	0.4Ctr	452.97m	1148
ELAEBCO	Elaeagnus ebbingei 'Compacta'	10L	80-100cm	Bushy	0.4Ctr	305.44m	775
PHOFRR	Photinia x fraseri 'Red Robin'	10L	60-80cm	Bushy	0.4Ctr	94.11m	238
INSTANT	Instant Native Hedge				1/m	104.02m	106
						Total :956.54m	Total :2267

Shrubs - Plots

Abbr	Species	Pot Size	Height	Habit	Density	Area	Number
PACTE	Pachysandra terminalis	2L	20-30cm	Bushy	0.6Ctr	19.39m²	63
VINMI	Vinca minor	2L	20-30cm	Bushy	0.6Ctr	10.55m²	35
CORALE	Cornus alba 'Elegantissima'	3L	60-80cm	Branched	0.8Ctr	28.15m²	50
CORALS	Cornus alba 'Sibirica'	3L	60-80cm	Branched	0.9Ctr	16.54m²	23
CORSTF	Cornus stolonifera 'Flaviramea'	3L	60-80cm	Branched	0.9Ctr	16.54m²	23
LIGOV	Ligustrum ovalifolium	3L	60-80cm	Bushy	0.9Ctr	16.54m²	23
OSMBU	Osmanthus burkwoodii	3L	40-60cm	Bushy	0.9Ctr	16.54m²	23
PHOFRRER	Photinia fraseri 'Red Robin'	3L	30-40cm	Bushy	0.9Ctr	22.05m²	29
VIBBU	Viburnum burkwoodii	3L	60-80cm	Bushy	0.9Ctr	22.05m²	29
GERJB	Geranium 'Johnson's Blue'	5L		Bushy	0.6Ctr	18.14m²	59
HEBAL	Hebe albicans	5L	20-30cm	Bushy	0.6Ctr	19.39m²	63
AUCJA	Aucuba japonica	10L	60-80cm	Bushy	0.8Ctr	33.51m²	58
BRASU	Brachyglottis 'Sunshine'	10L	40-60cm	Bushy	0.7Ctr	102.96m²	241
CEATHR	Ceanothus thyrsiflorus repens	10L	40-60cm	Bushy	0.7Ctr	89.5m²	213
CHOAP	Choisya 'Aztec Pearl'	10L	40-60cm	Bushy	0.7Ctr	39.85m²	96
CHOTE	Choisya ternata	10L	60-80cm	Bushy	0.7Ctr	19.45m²	45
CHOTES	Choisya ternata 'Sundance'	10L	40-60cm	Bushy	0.7Ctr	166.19m²	392
ELAPUMA	Elaeagnus pungens 'Maculata'	10L	80-100cm	Bushy	0.8Ctr	38.89m²	65
EUOFOENG	Euonymus fortunei 'Emerald 'n' Gold'	10L	30-40cm	Bushy	0.7Ctr	148.39m²	355
EUOFOEG	Euonymus fortunei 'Emerald Gaiety'	10L	30-40cm	Bushy	0.7Ctr	48.97m²	118
FATJA	Fatsia japonica	10L	60-80cm	Bushy	0.8Ctr	12.02m²	21
HEBMAR	Hebe 'Marjorie'	10L	40-60cm	Bushy	0.7Ctr	34m²	79
HEBMW	Hebe 'Mrs Winder'	10L	40-60cm	Bushy	0.7Ctr	75.88m²	179
HEBPQ	Hebe 'Purple Queen'	10L	40-60cm	Bushy	0.7Ctr	14.94m²	37
HEBALRE	Hebe albicans 'Red Edge'	10L	30-40cm	Bushy	0.7Ctr	111.18m²	268
HEBPIS	Hebe pinguifolia 'Sutherlandii'	10L	30-40cm	Bushy	0.7Ctr	176.1m²	418
HYPHI	Hypericum 'Hidcote'	10L	40-60cm	Bushy	0.7Ctr	35.59m²	83
LAVANHI	Lavandula angustifolia 'Hidcote'	10L	40-60cm	Bushy	0.7Ctr	120.94m²	282
LAVANMU	Lavandula angustifolia 'Munstead'	10L	40-60cm	Bushy	0.7Ctr	50.92m²	119
PHOFRRER	Photinia x fraseri 'Red Robin'	10L	80-100cm	Bushy	0.8Ctr	26.87m²	44
PRULAOL	Prunus laurocerasus 'Otto Luyken'	10L	60-80cm	Bushy	0.7Ctr	102.82m²	248
SKIJARU	Skimmia japonica 'Rubella'	10L	40-60cm	Bushy	0.7Ctr	53.23m²	126
VIBDA	Viburnum davidii	10L	40-60cm	Bushy	0.7Ctr	81.2m²	189
VIBTIEVP	Viburnum tinus 'Eve Price'	10L	40-60cm	Bushy	0.8Ctr	16.13m²	29
						Total :1805.41m²	Total :4125

Native Hedgerow - Species-Rich (Transplants)

Abbr	Species	Supply	Height	Density	Mix %	Length	Number
CORSA	Cornus sanguinea	T1+1: 3 Brks	60-80cm	0.4Ctr Double Staggered at 0.4m offset	10%	25.47m	132
CRAMON	Crataegus monogyna	T1+1: 3 Brks	60-80cm	0.4Ctr Double Staggered at 0.4m offset	35%	89.1m	451
EUOEPS	Euonymus europaeus	T1+1: 3 Brks	60-80cm	0.4Ctr Double Staggered at 0.4m offset	10%	25.47m	132
ILEAQ	Ilex aquifolium	2L: 3 Brks	40-60cm	0.4Ctr Double Staggered at 0.4m offset	15%	38.19m	198
LIGVU	Ligustrum vulgare	T1+1: 3 Brks	60-80cm	0.4Ctr Double Staggered at 0.4m offset	15%	38.19m	198
ROSCA	Rosa canina	T1+1: 3 Brks	60-80cm	0.4Ctr Double Staggered at 0.4m offset	5%	12.72m	68
VIBOP	Viburnum opulus	T1+1: 3 Brks	60-80cm	0.4Ctr Double Staggered at 0.4m offset	10%	25.47m	132
						Total :254.61m	Total :1311

Native Scrub

Abbr	Species	Supply	Height	Mix %	Density	Area	Number
CORAL	Cornus alba	1+I: 3 Brks	60-80cm	15%	1/m²	47.9m²	49
CORSA	Cornus sanguinea	1+1: 3 Brks BR	60-80cm	15%	1/m²	47.9m²	49
CORAV	Corylus avellana	1+1: 3 Brks BR	60-80cm	30%	1/m²	95.79m²	97
EUOEPS	Euonymus europaeus	1+1: 3 Brks BR	60-80cm	10%	1/m²	31.93m²	33
LIGVU	Ligustrum vulgare	1+1: 3 Brks BR	60-80cm	10%	1/m²	31.93m²	33
ROSCA	Rosa canina	1+1: 3 Brks BR	60-80cm	10%	1/m²	31.93m²	33
VIBOP	Viburnum opulus	1+1: 3 Brks BR	60-80cm	10%	1/m²	31.93m²	33
						Total :319.31m²	Total :327

Native Scrub - Boundary Buffer

Abbr	Species	Supply	Height	Mix %	Density	Area	Number
CORSA	Cornus sanguinea	1+1: 3 Brks BR	60-80cm	15%	1/m²	51.94m²	52
CORAV	Corylus avellana	1+1: 3 Brks BR	60-80cm	35%	1/m²	121.19m²	122
EUOEPS	Euonymus europaeus	1+1: 3 Brks BR	60-80cm	10%	1/m²	34.63m²	35
ILEAQ	Ilex aquifolium	2L: 3 Brks	40-60cm	15%	1/m²	51.94m²	52
LIGVU	Ligustrum vulgare	1+1: 3 Brks BR	60-80cm	5%	1/m²	17.31m²	18
ROSCA	Rosa canina	1+1: 3 Brks BR	60-80cm	10%	1/m²	34.63m²	35
VIBOP	Viburnum opulus	1+1: 3 Brks BR	60-80cm	10%	1/m²	34.63m²	35
						Total :346.27m²	Total :349

Key

Existing vegetation & associated RPA to be retained.

Existing vegetation to be removed.

Litter Bin
Derby Standard Litter Bin- 120 Litre (ref: BX45G 2550) in colour Jet Black RAL 9005, as supplied by Broxap (www.broxap.com), or similar approved. Bin to be labeled as accepting both refuse and dog waste.

Boundary Treatments

Timber Post & Rail Fence
1.2m high 4-bar. To be installed with 25mm x 25mm gauge wire mesh to 0.9m to prevent climbing.

Maintenance Gate
3.6m wide x 1.2m high 5-bar timber field gate.

Surface Treatments

TM — **Tarmac**
2m wide tarmac path with standard pcc edge. (Colour: Black)

BG — **Self-Binding Gravel**
1.5m & 2m wide self-binding gravel path with standard timber edge. (Colour: Buff)

Mown Pathway

Turf & Seeding

Turf
Turf to gardens to be laid as Rolawn 'Medallion', or similar approved.


Amenity Grass
A22 low maintenance seed mixture, as supplied by Germinal (www.germinalamenity.com) or similar approved.

Meadow Grassland
EM1, seed mixture for meadows, as supplied by Emorsgate Seeds (www.wildseed.co.uk) or similar approved.

Wet Meadow Grassland
EM8, seed mixture for wetlands, as supplied by Emorsgate Seeds (www.wildseed.co.uk) or similar approved.

Drawing to be read in conjunction with GL2543 SP 01 Landscape Specification.

Location Plan

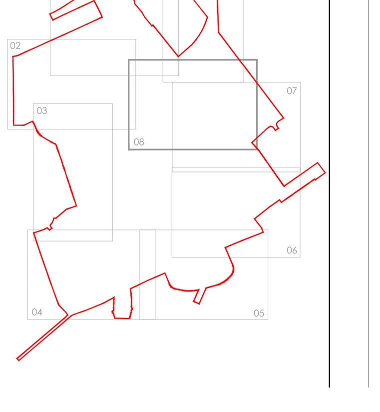

Rev	Date	Notes	Int.

Project
Land at Blackmore Farm
Melksham

Drawing title
Landscape Proposals
(Sheet 8 of 9)

Status
PLANNING

Client
DW Redrow South West

Scale	Drawn By	Checked By
1:250 @ A0	HJ	AL

Date	Reference
19/01/2026	GL2543 LP 08

golby+luck landscape architects

Landscape Institute Registered Practice

Scale Bar
0m 5m 10m 15m 20m 25m

north

tel: 01530 265688 | email: info@golbyandluck.co.uk | web: www.golbyandluck.co.uk
This drawing has been produced by GOLBY AND LUCK LTD © all rights reserved. Ordnance Survey Licence No. AC0000816156 registered with ProMAP
Office: 207 Leicester Road, Ibstock, Leicestershire, LE67 6HP