


KEY
→ EXCEEDANCE FLOW ROUTE

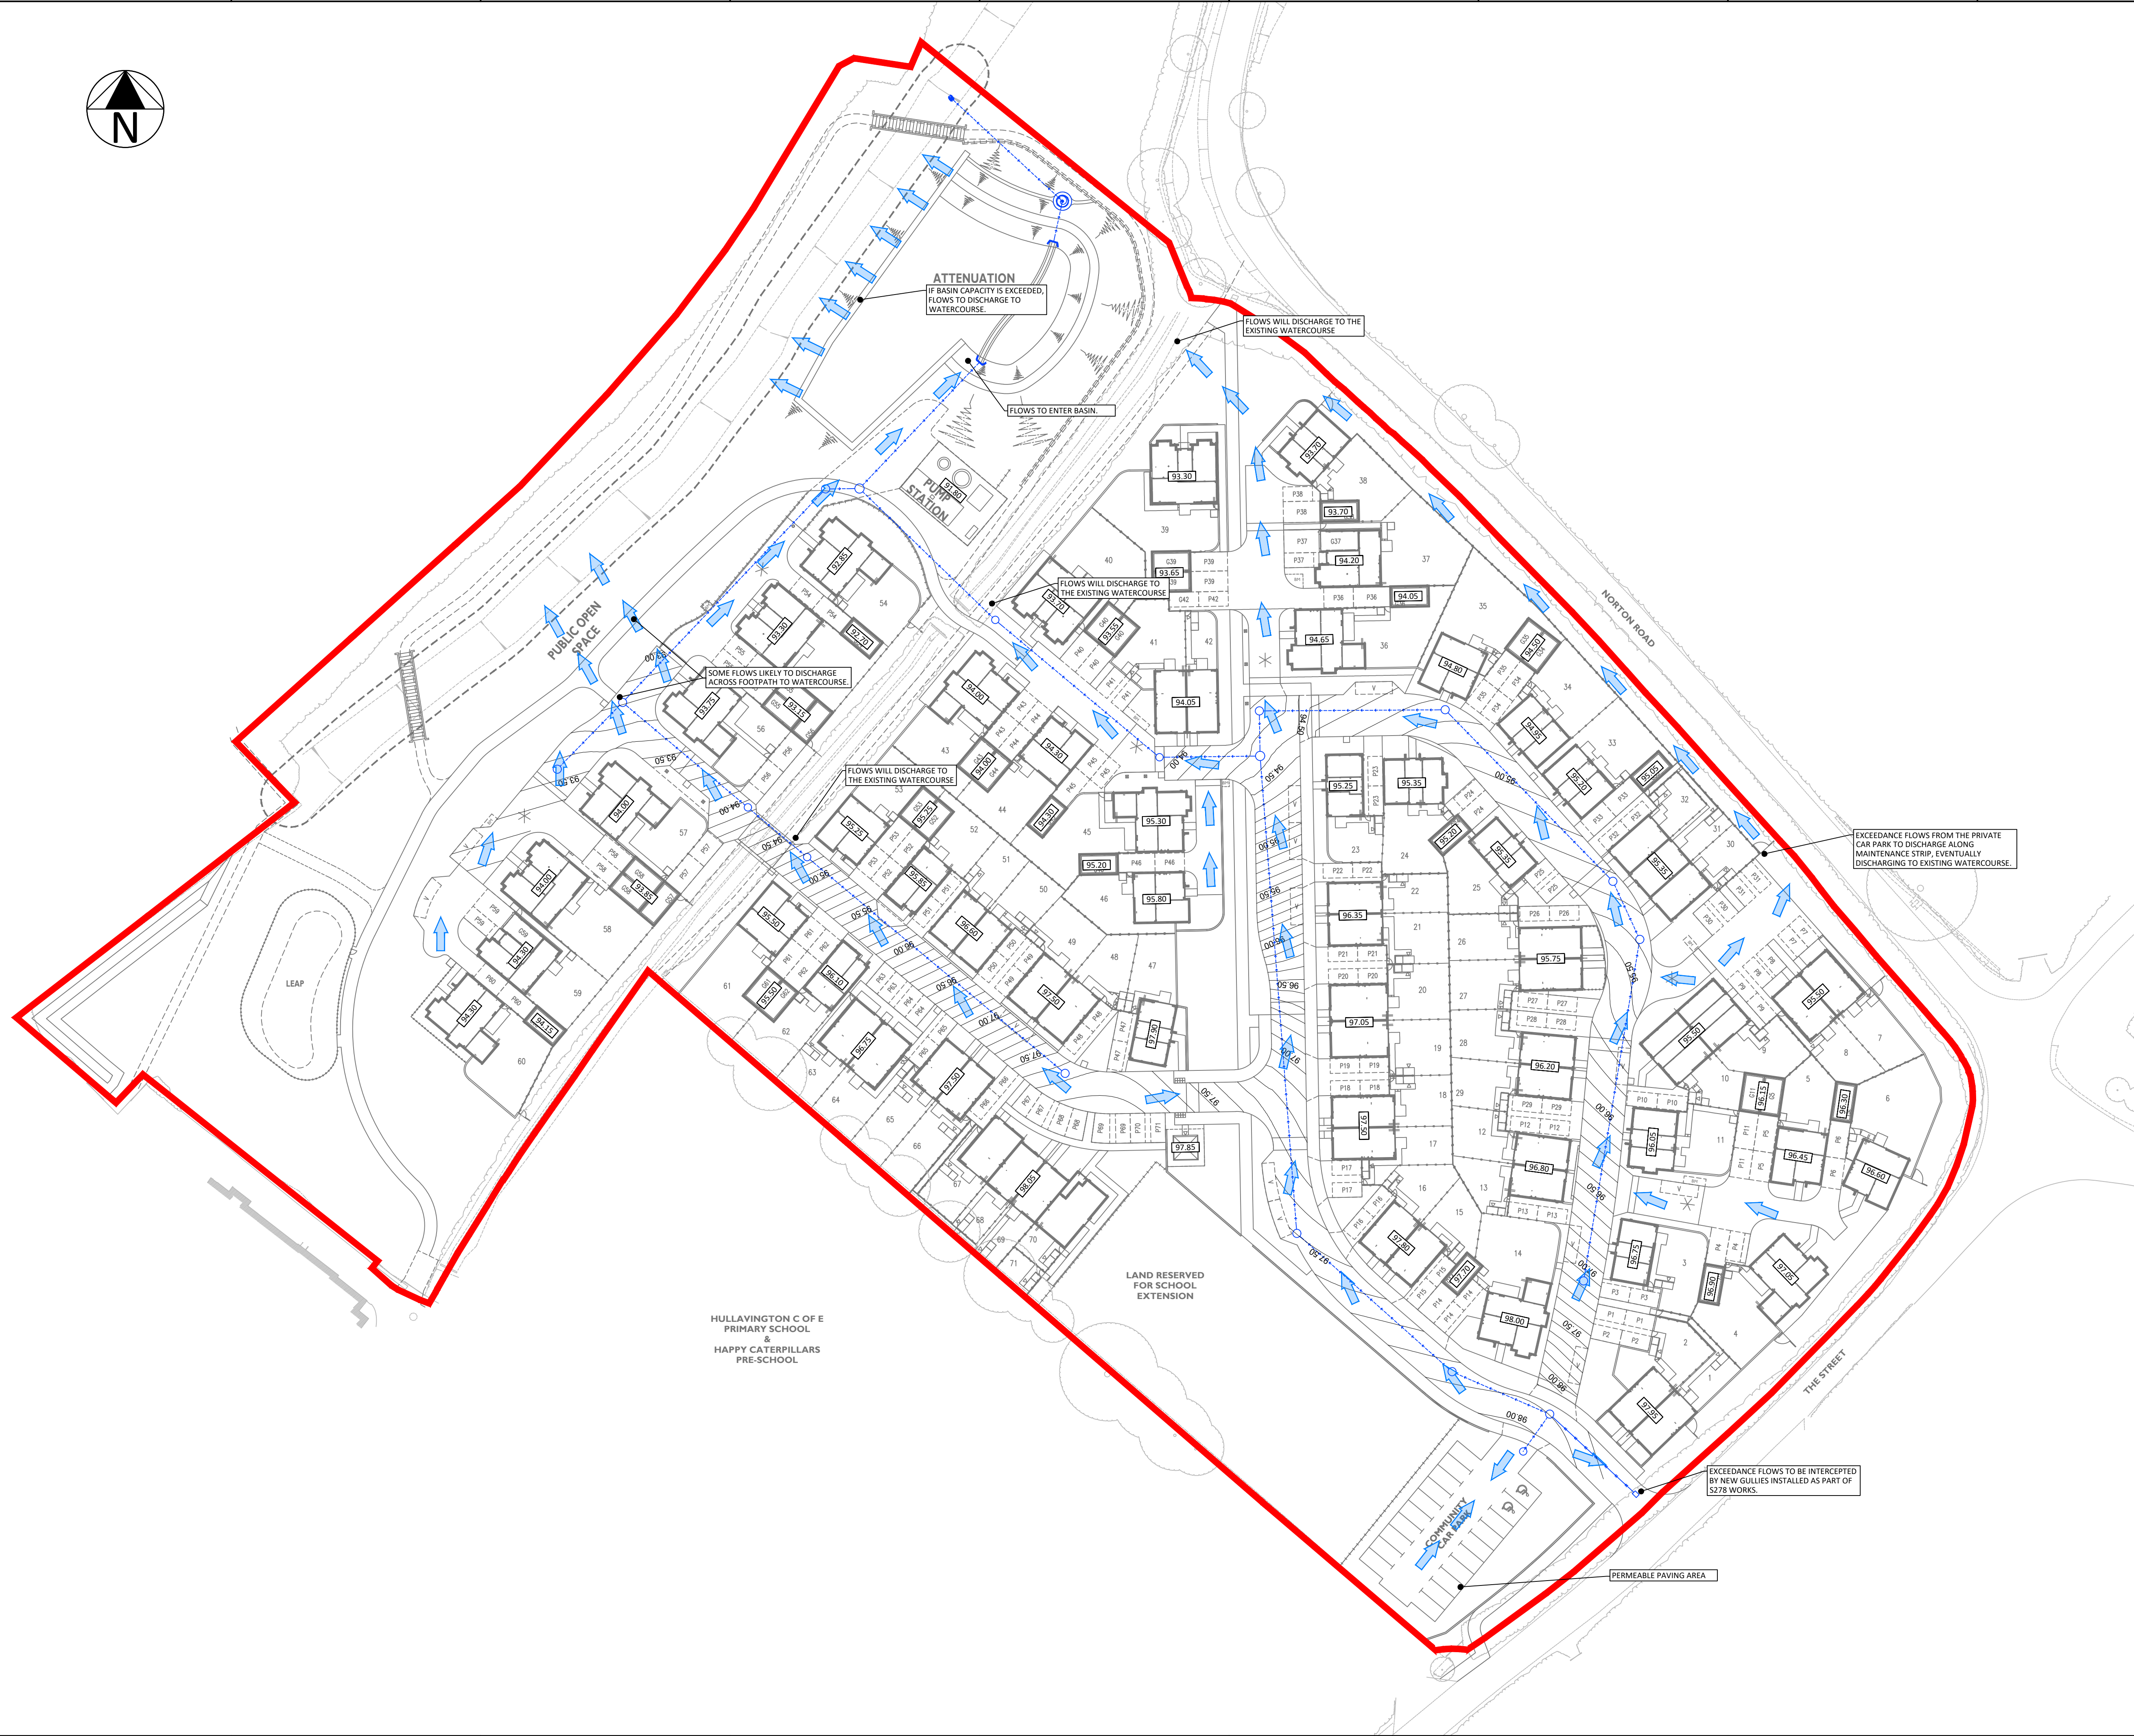

A	FIRST ISSUE	06/12/24	SMR	BJS
REV.	DESCRIPTION	Date	BY	CHK

DESIGN BY:



CLIENT:

Vistry Group



ARCHITECT:

GCP

DRAWING STATUS:

FOR TECHNICAL APPROVAL

SCALE @ A1:

0 1:500 25 metres

PROJECT:

LAND AT THE STREET, HULLAVINGTON

TITLE:

SURFACE WATER EXCEEDANCE FLOW ROUTES

PROJECT No:

19700

DRAWING No:

S104-04

REV:

A