


Site Boundary Line

Associated Ownership Boundary Line

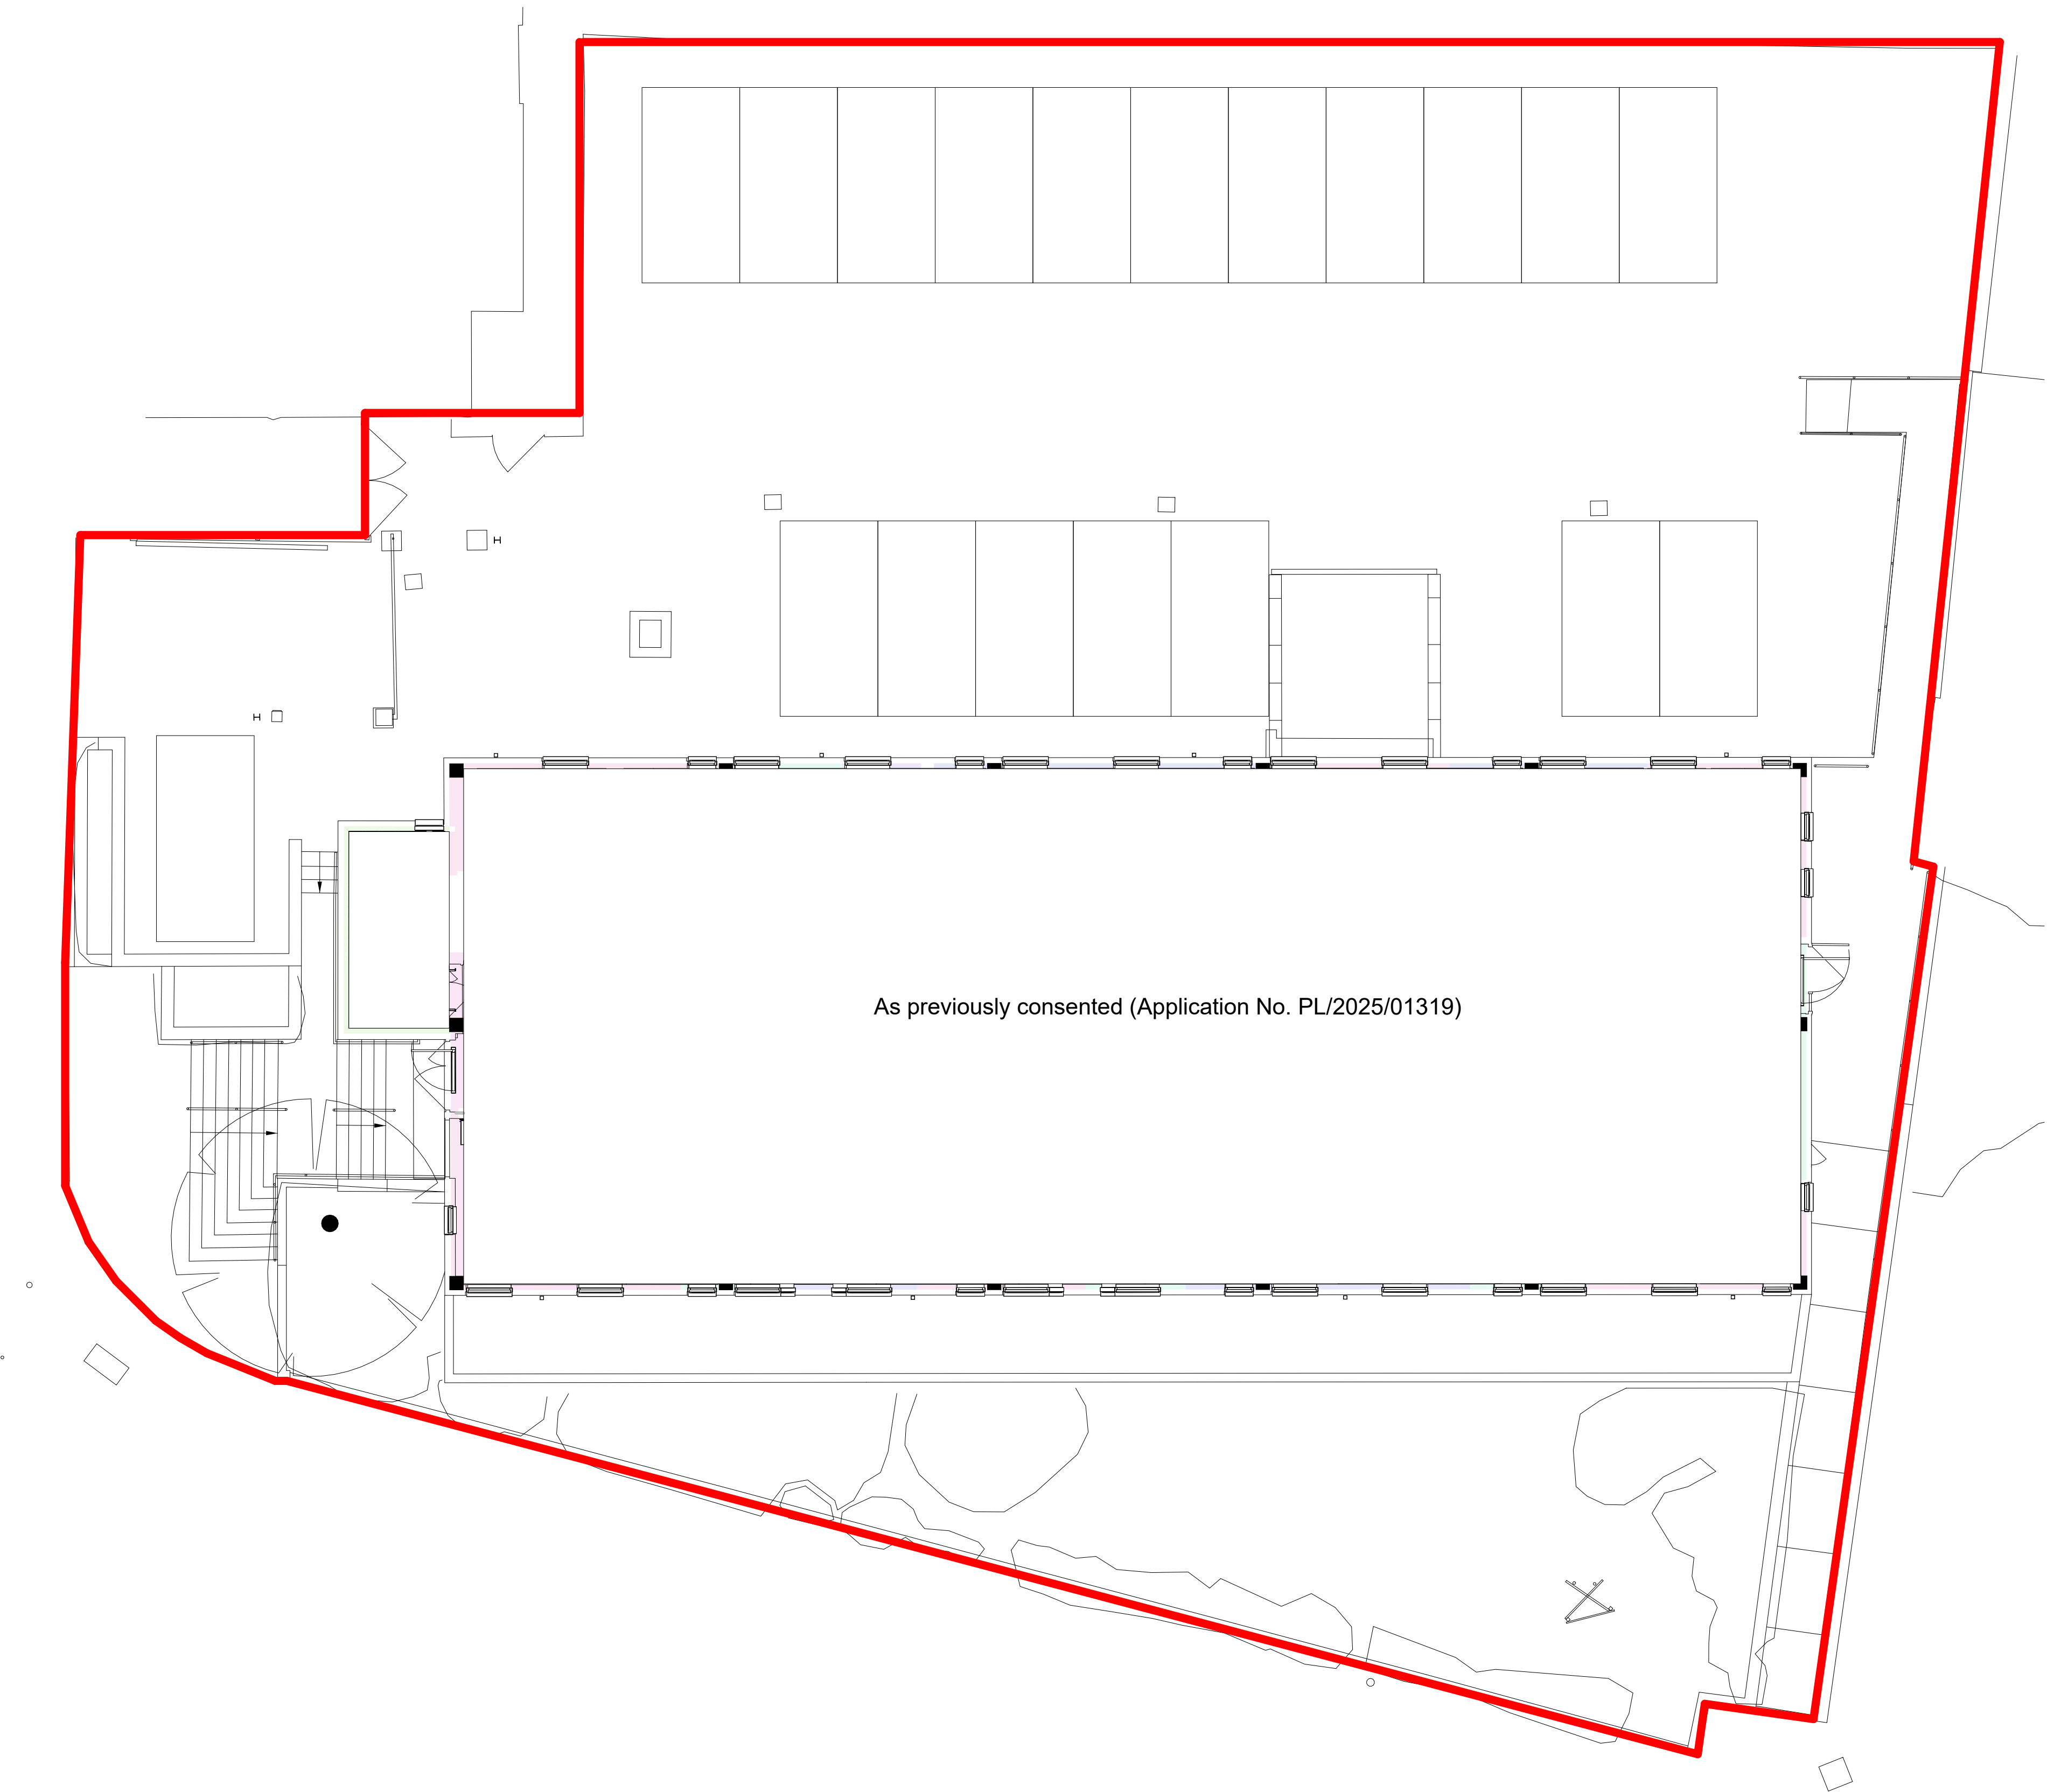

|     |          |                  |    |    |
|-----|----------|------------------|----|----|
| P04 | 30.10.25 | Planning Issue   | AT | TC |
| P03 | 10.09.25 | Planning Issue   | AT | TC |
| P02 | 09.09.25 | Planning Issue   | EA | AT |
| P01 | 03.04.25 | First Issue      | AT | TC |
| Rev | Date     | Revision Details | Dr | Ch |

westworks

0117 214 1101

www.ecwestworks.com

Client's Name

Abode & Co

Job Title

St Paul's House, Chippenham

Drawing Title

Level 00 Existing Plan

Scale

1 0 1 2 3 4  
1:100 @A1 m



|       |         |          |
|-------|---------|----------|
| Drawn | Checked | Date     |
| AT    | TC      | 24/01/25 |

|                          |     |
|--------------------------|-----|
| Drawing No               | Rev |
| W0974-WW-ZZ-00-DR-A-0006 | P04 |

Status

S0 PLANNING