


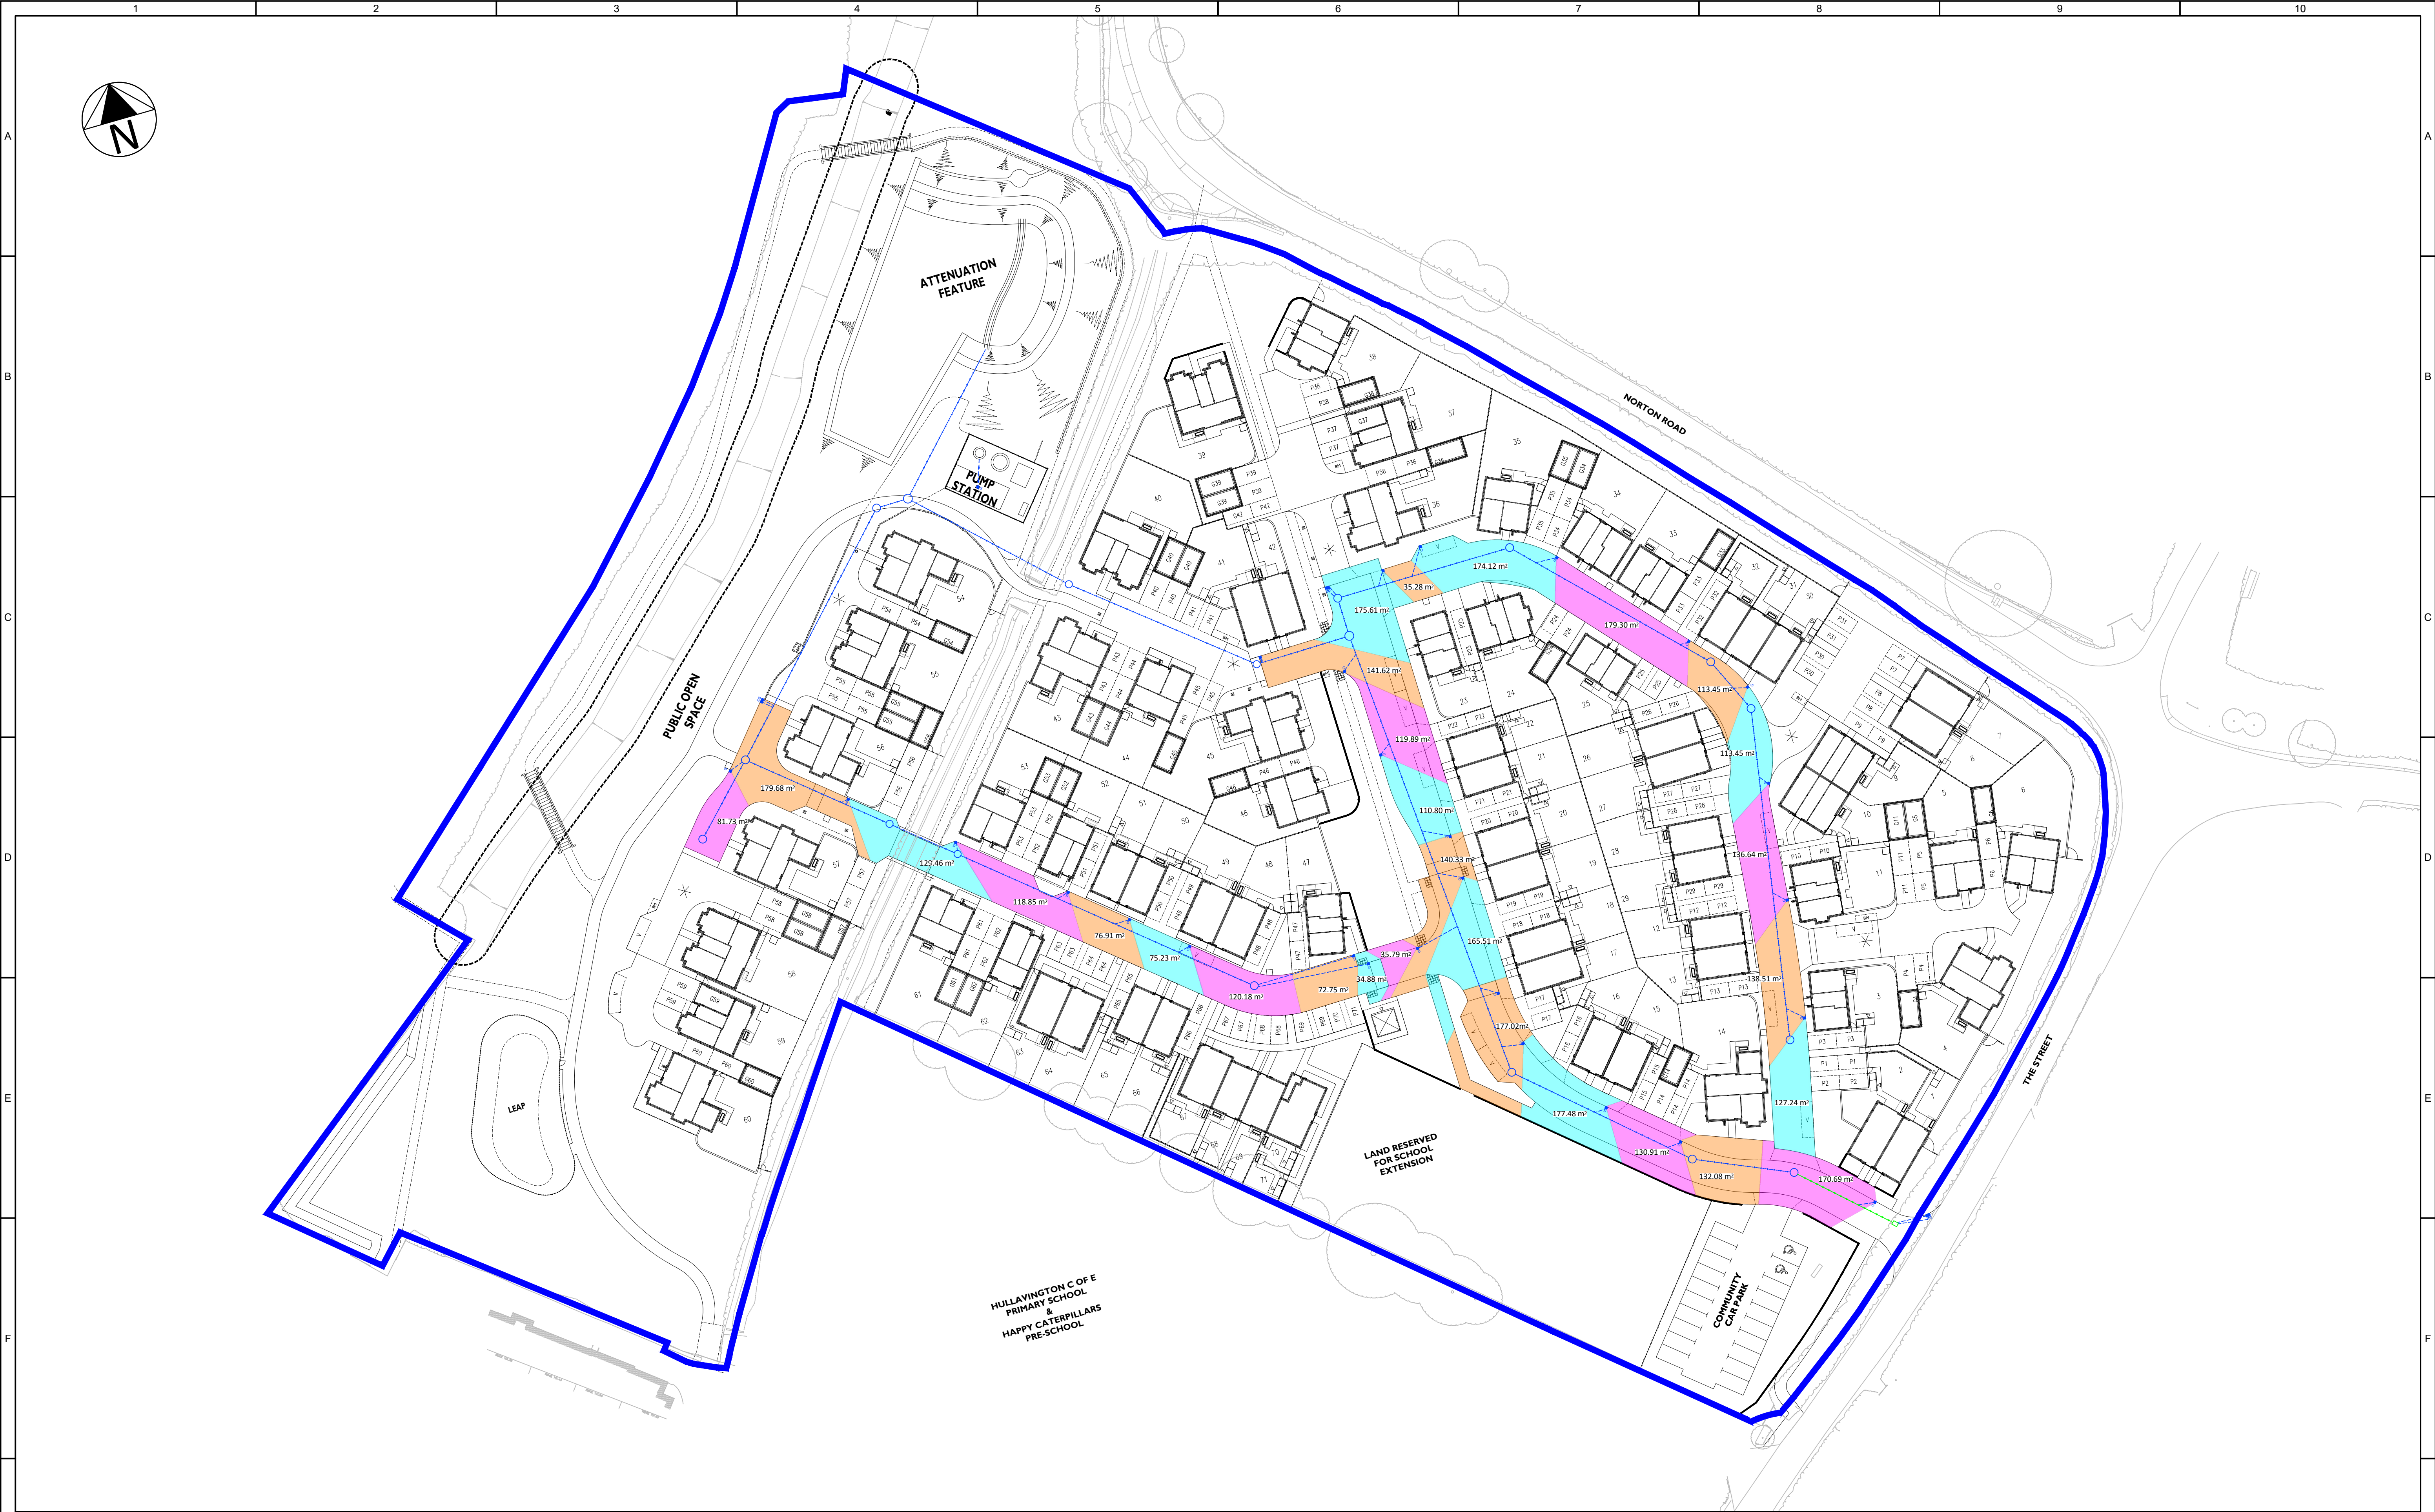

KEY:

TITLE BOUNDARY

PROPOSED GULLY AND CONNECTION

B

GULLY CATCHMENTS AMENDED TO 180m² MAX

03/03/25

SMR

BJS

A

FIRST ISSUE

10/12/24

AW

SMR

REV.

DESCRIPTION

Date

BY

CHK

DESIGN BY:

土木

tumu

FOR TECHNICAL APPROVAL

CLIENT:

Bovis Homes

Linden Homes

COUNTRYSIDE Homes

Countryside Partnerships

GCP

ARCHITECT:

GCP

PROJECT:

LAND AT THE STREET, HULLAVINGTON

TITLE:

HIGHWAY GULLY CATCHMENT PLAN

SCALE @ A1:

0

1:500

25

metres

PROJECT No:

19700

DRAWING No:

D01

REV:

B