


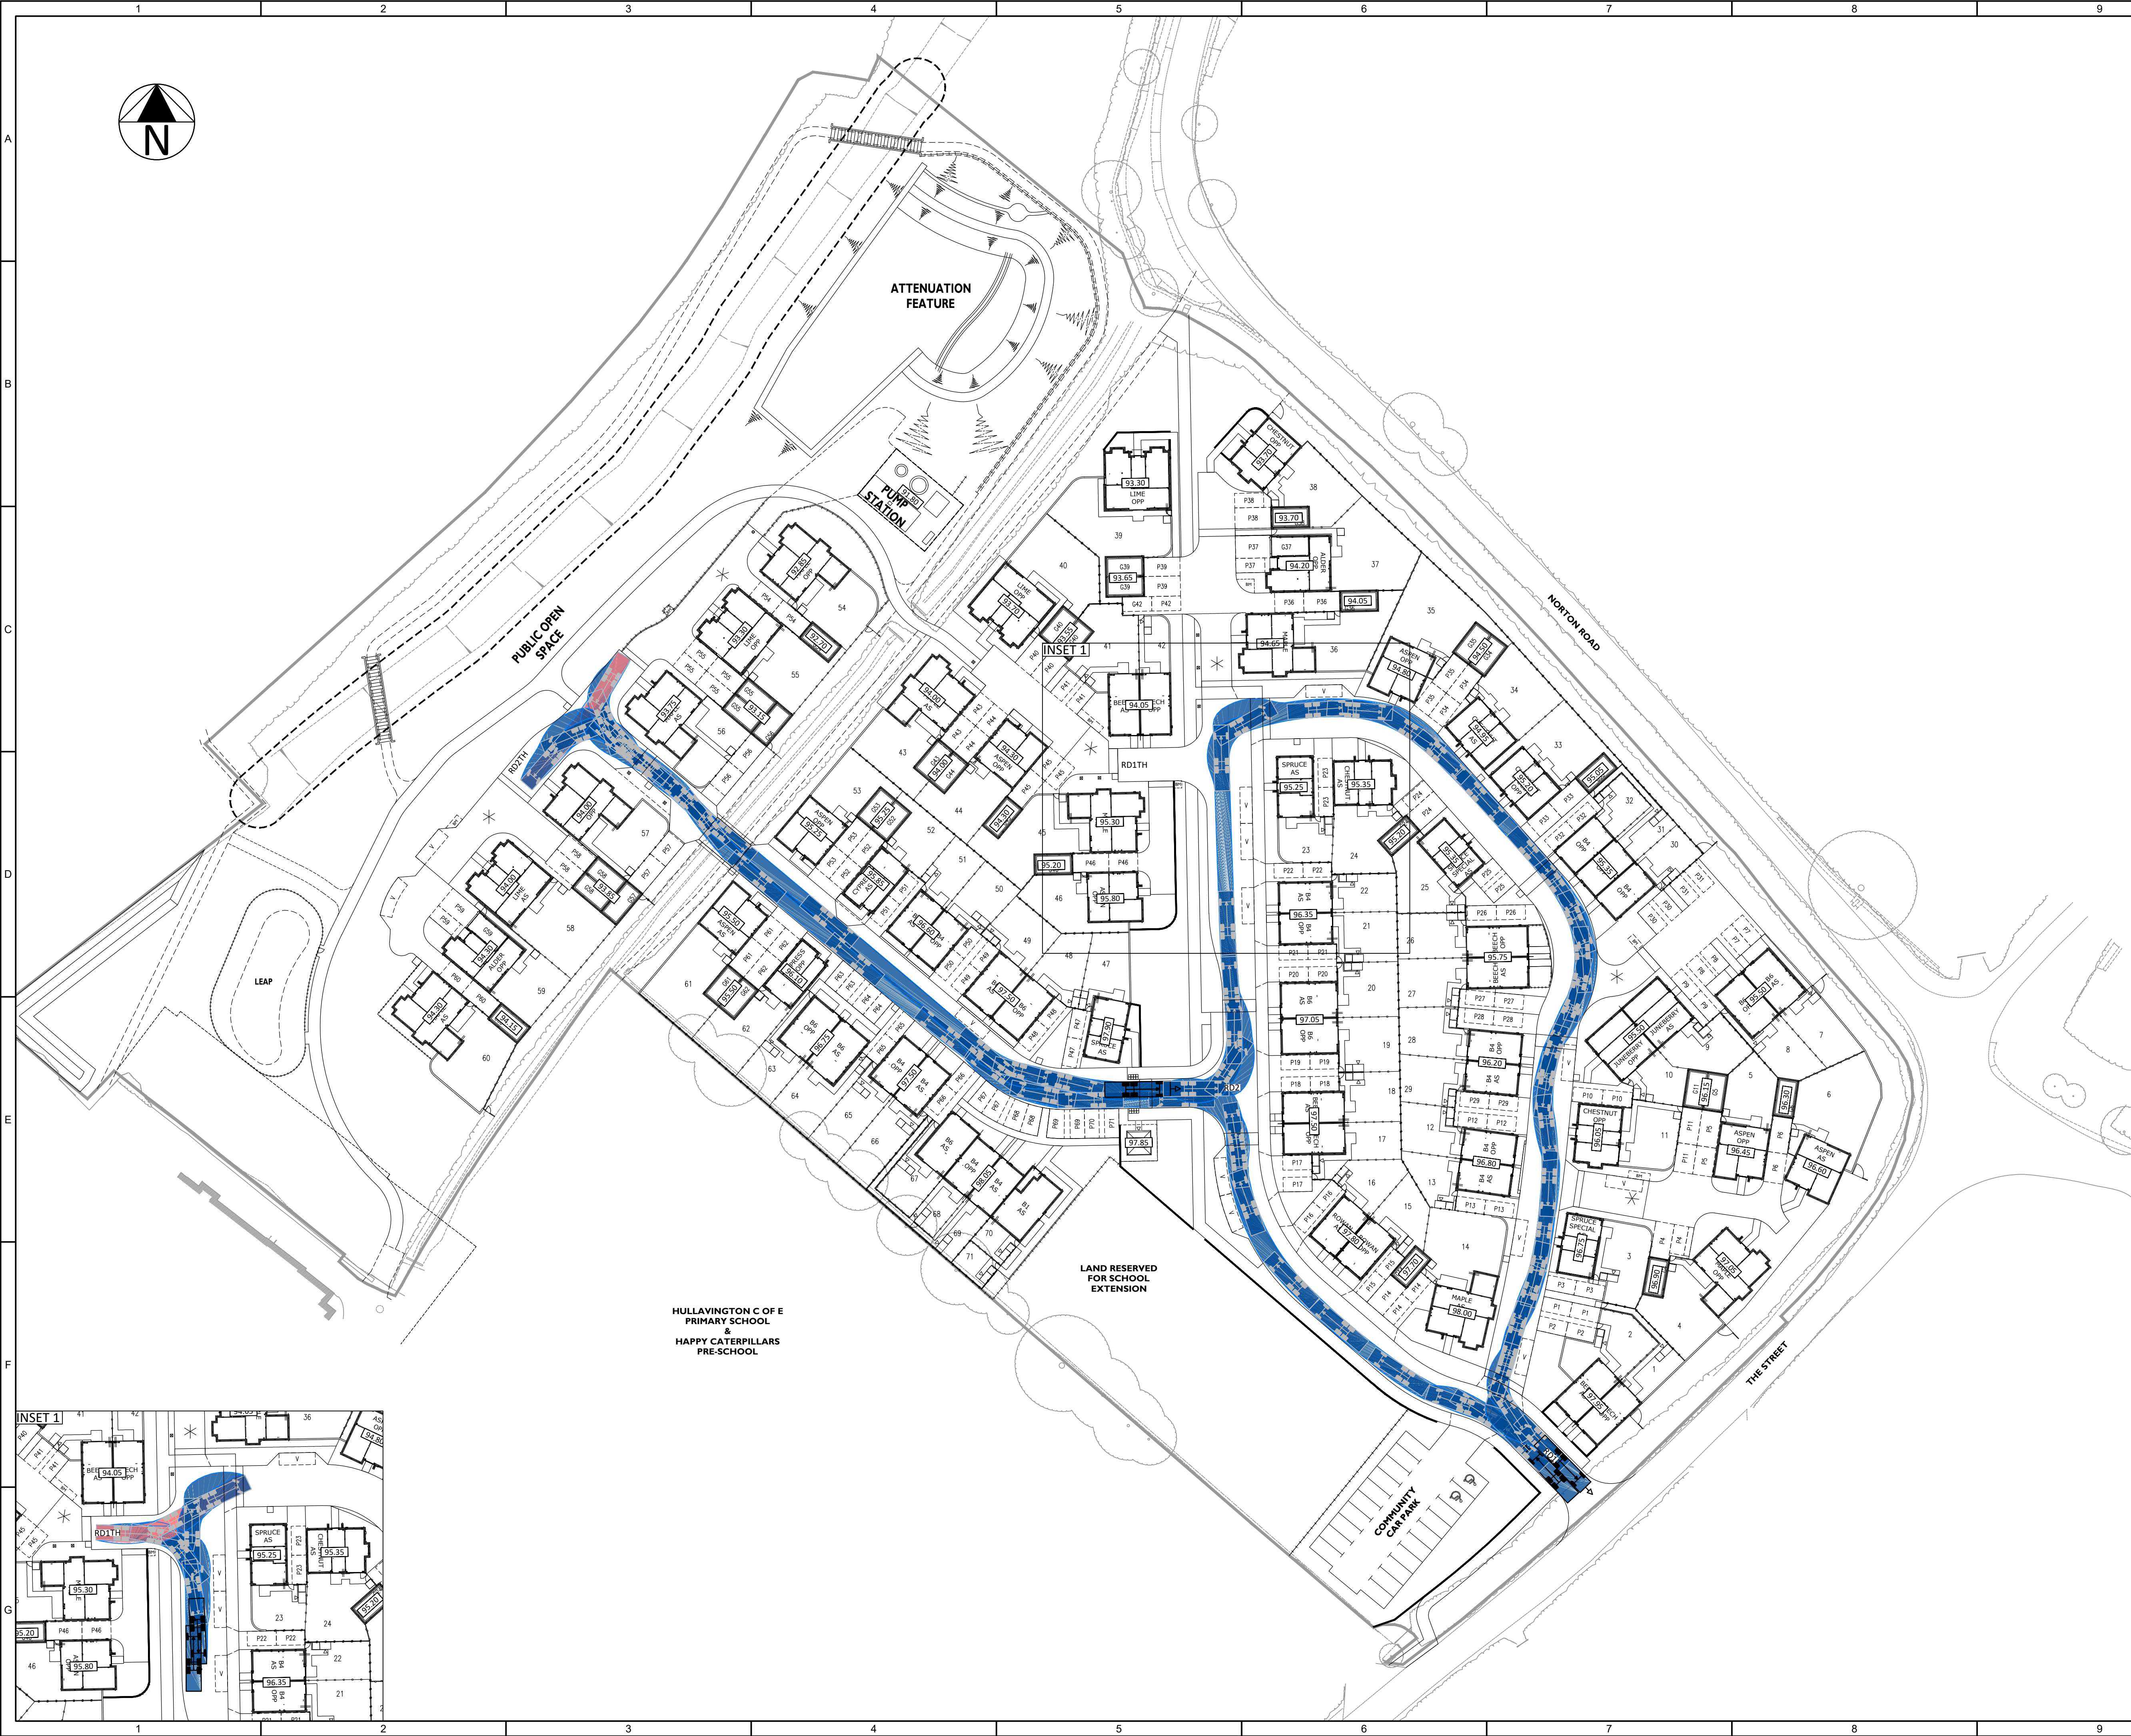

VEHICLE NAME	LARGE REFUSE VEHICLE (10.85M)
DESCRIPTION	NORBA GPM3 ECONIC V8.0
OVERALL LENGTH (M)	10.850
OVERALL WIDTH (M)	2.500
MAXIMUM TRACK WIDTH (M)	2.420
WALL TO WALL RADIUS (M)	9.500

B	REVISED TO SUIT NEW SITE LAYOUT	10/12/24	SMR	BJS
A	FIRST ISSUE	04/10/24	SMR	BJS
REV.	DESCRIPTION	Date	BY	CHK
DESIGN BY:				
				
CLIENT: 				
ARCHITECT:   				
GCP				
DRAWING STATUS: FOR TECHNICAL APPROVAL				
SCALE @ A1: 0 1:500 25 metres				
PROJECT: LAND AT THE STREET, HULLAVINGTON				
TITLE: REFUSE VEHICLE SWEEP PATH ANALYSIS				
PROJECT No:	19700	DRAWING No:	S38-02	REV: B