


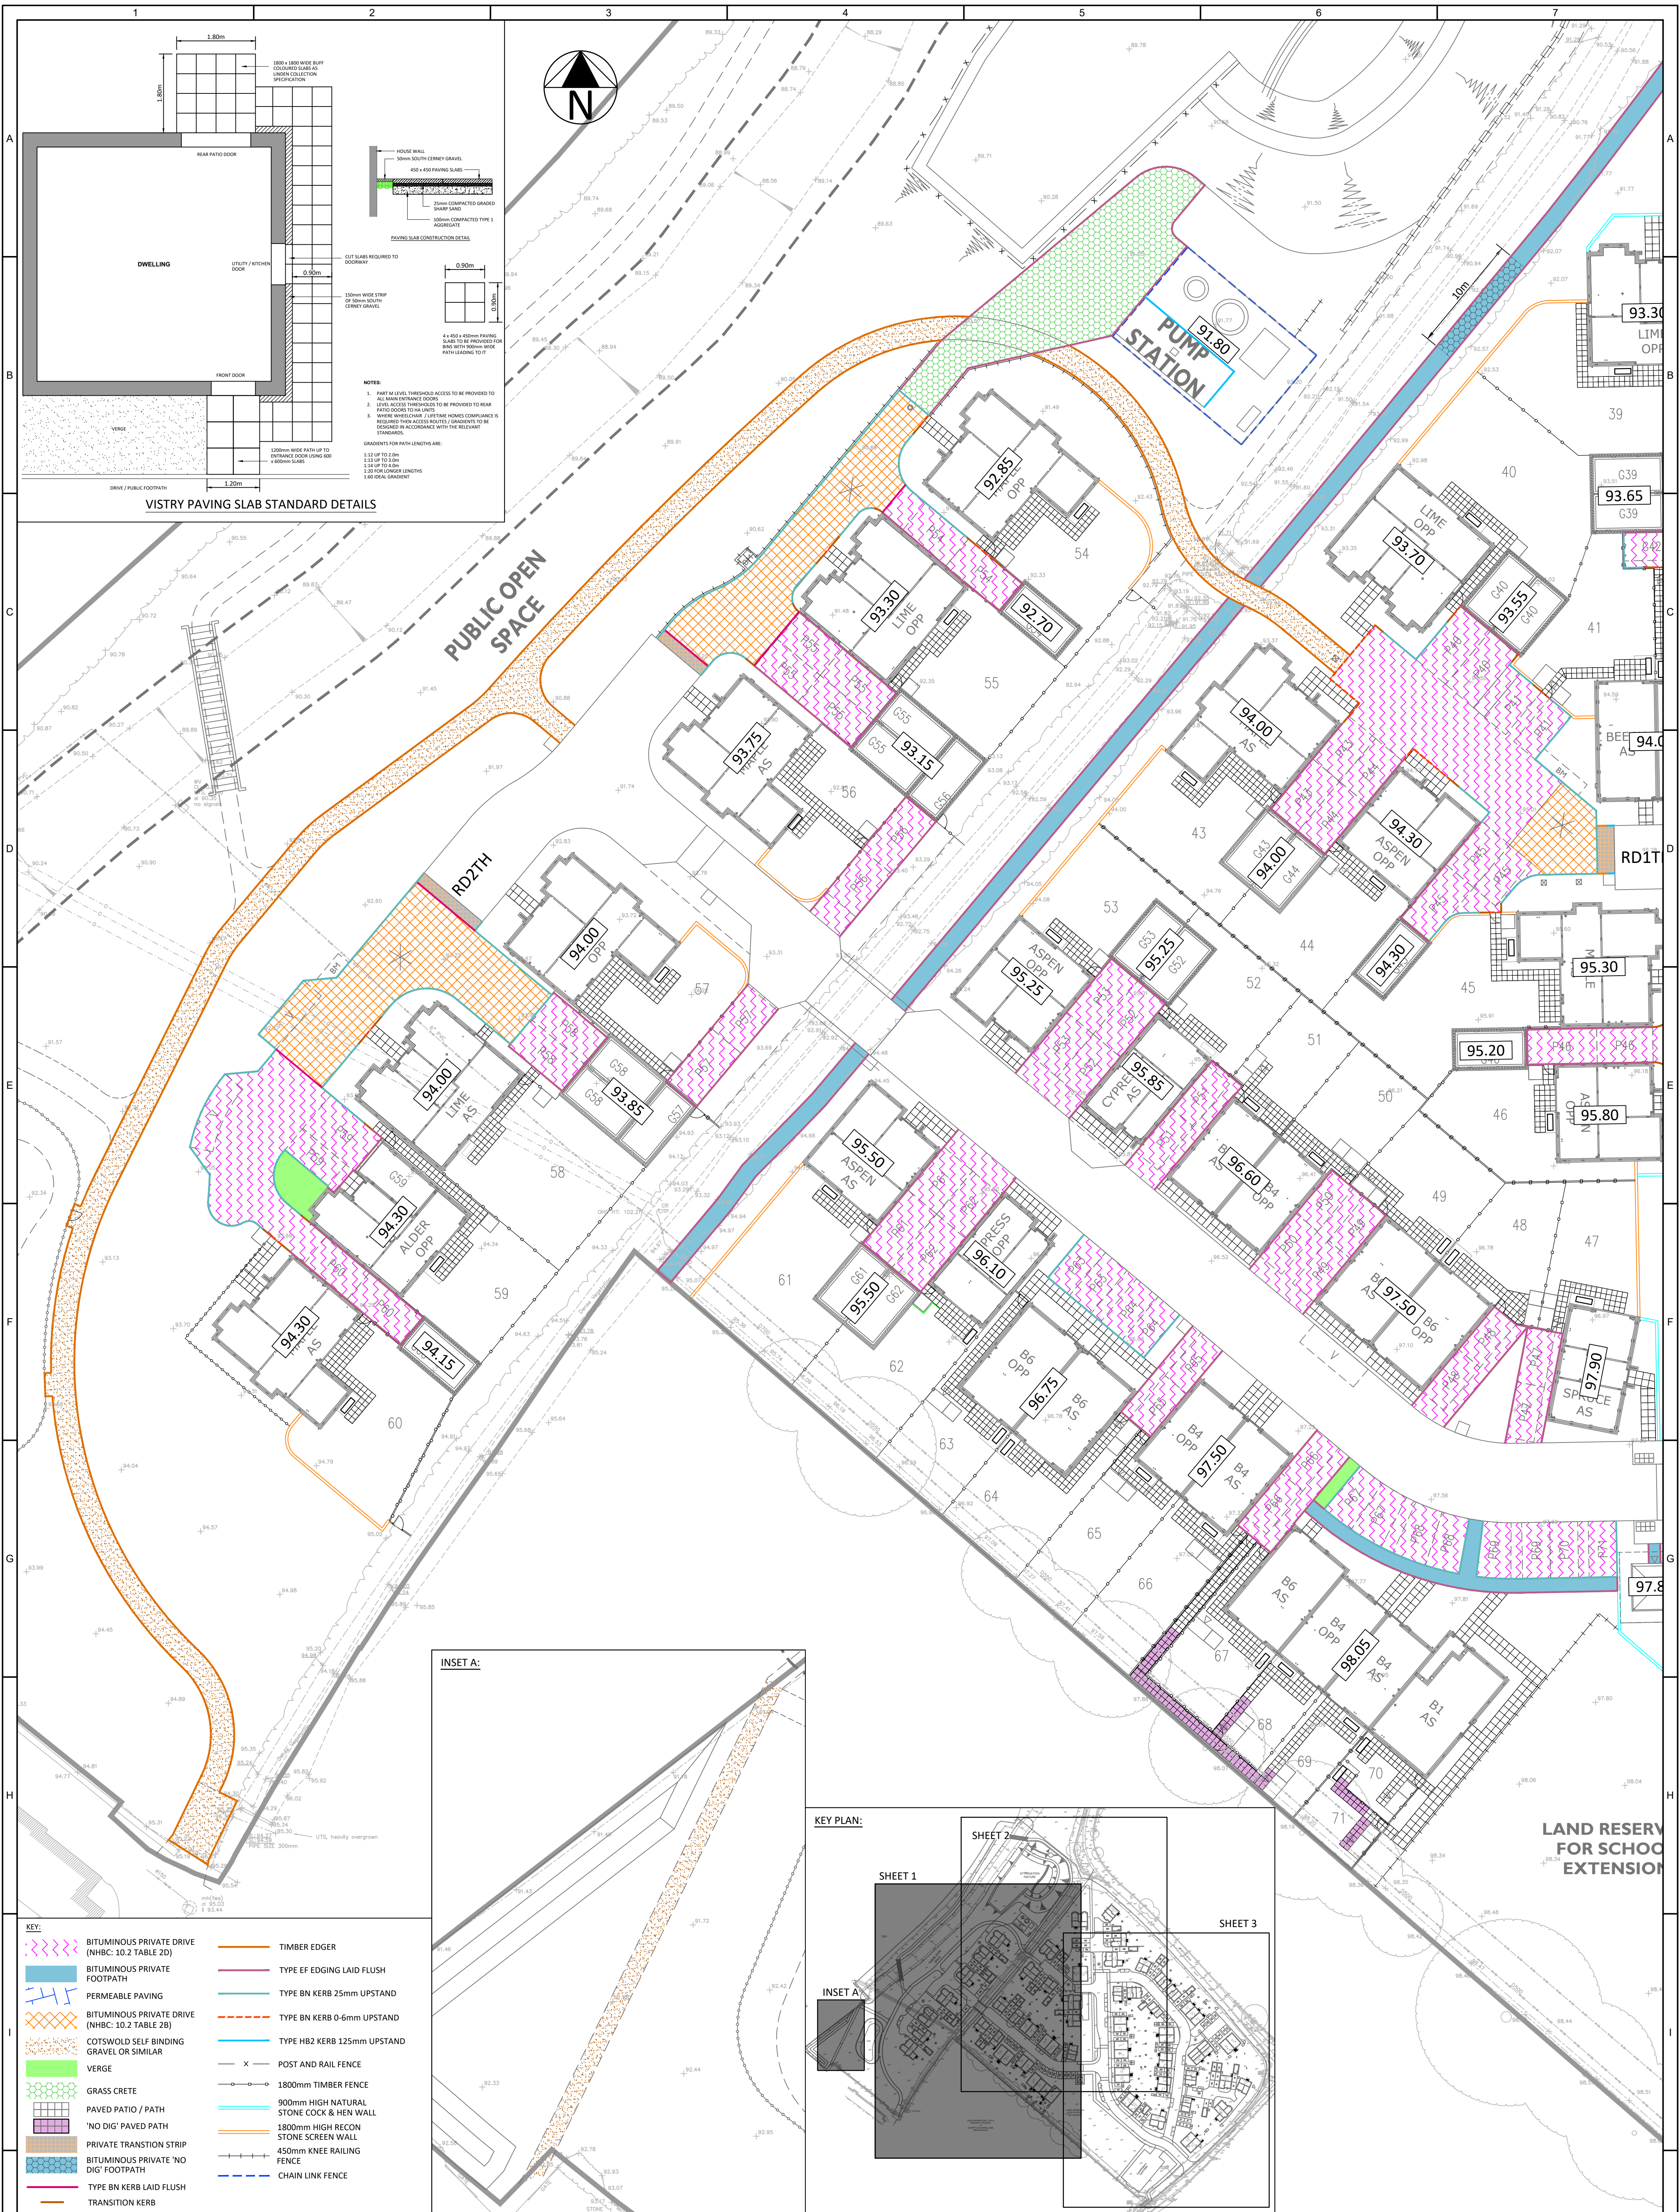

E	FENCELINES AMENDED TO SUIT CONVEYANCING CHANGES	11/07/25	SMR	BJS
D	PATIOS TO SHARED OWNERSHIP PLOTS AMENDED TO FULL WIDTH OF PLOT. PROW PATH WIDTHS AND SURFACING AMENDED, INCLUDING PRIVATE TACTILE PAVING ADDED TO PROW. FENCING ADDED TO BASIN. CS KERBS AMENDED TO BN. PLOTS 67-71 PATHS WITHIN RPAS AMENDED.	10/03/25	SMR	PS
C	PRIVATE FOOTWAY AMENDED AS PER COMMENTS	02/01/25	AW	SMR
B	AMENDED TO SUIT CLIENT COMMENTS AND REVISED SITE LAYOUT	10/12/24	AW	SMR
A	FIRST ISSUE	04/10/24	AW	SMR
REV.	DESCRIPTION	Date	BY	CHK

DESIGN BY:

DRAWING STATUS:

ISSUED FOR CONSTRUCTION

CLIENT:

ARCHITECT:

GCP

SCALE @ A1:

PROJECT:

LAND AT THE STREET, HULLAVINGTON

TITLE:

PRIVATE KERBING AND SURFACING
SHEET 1 OF 3

PROJECT No:

19700

DRAWING No:

H04

REV:

E